


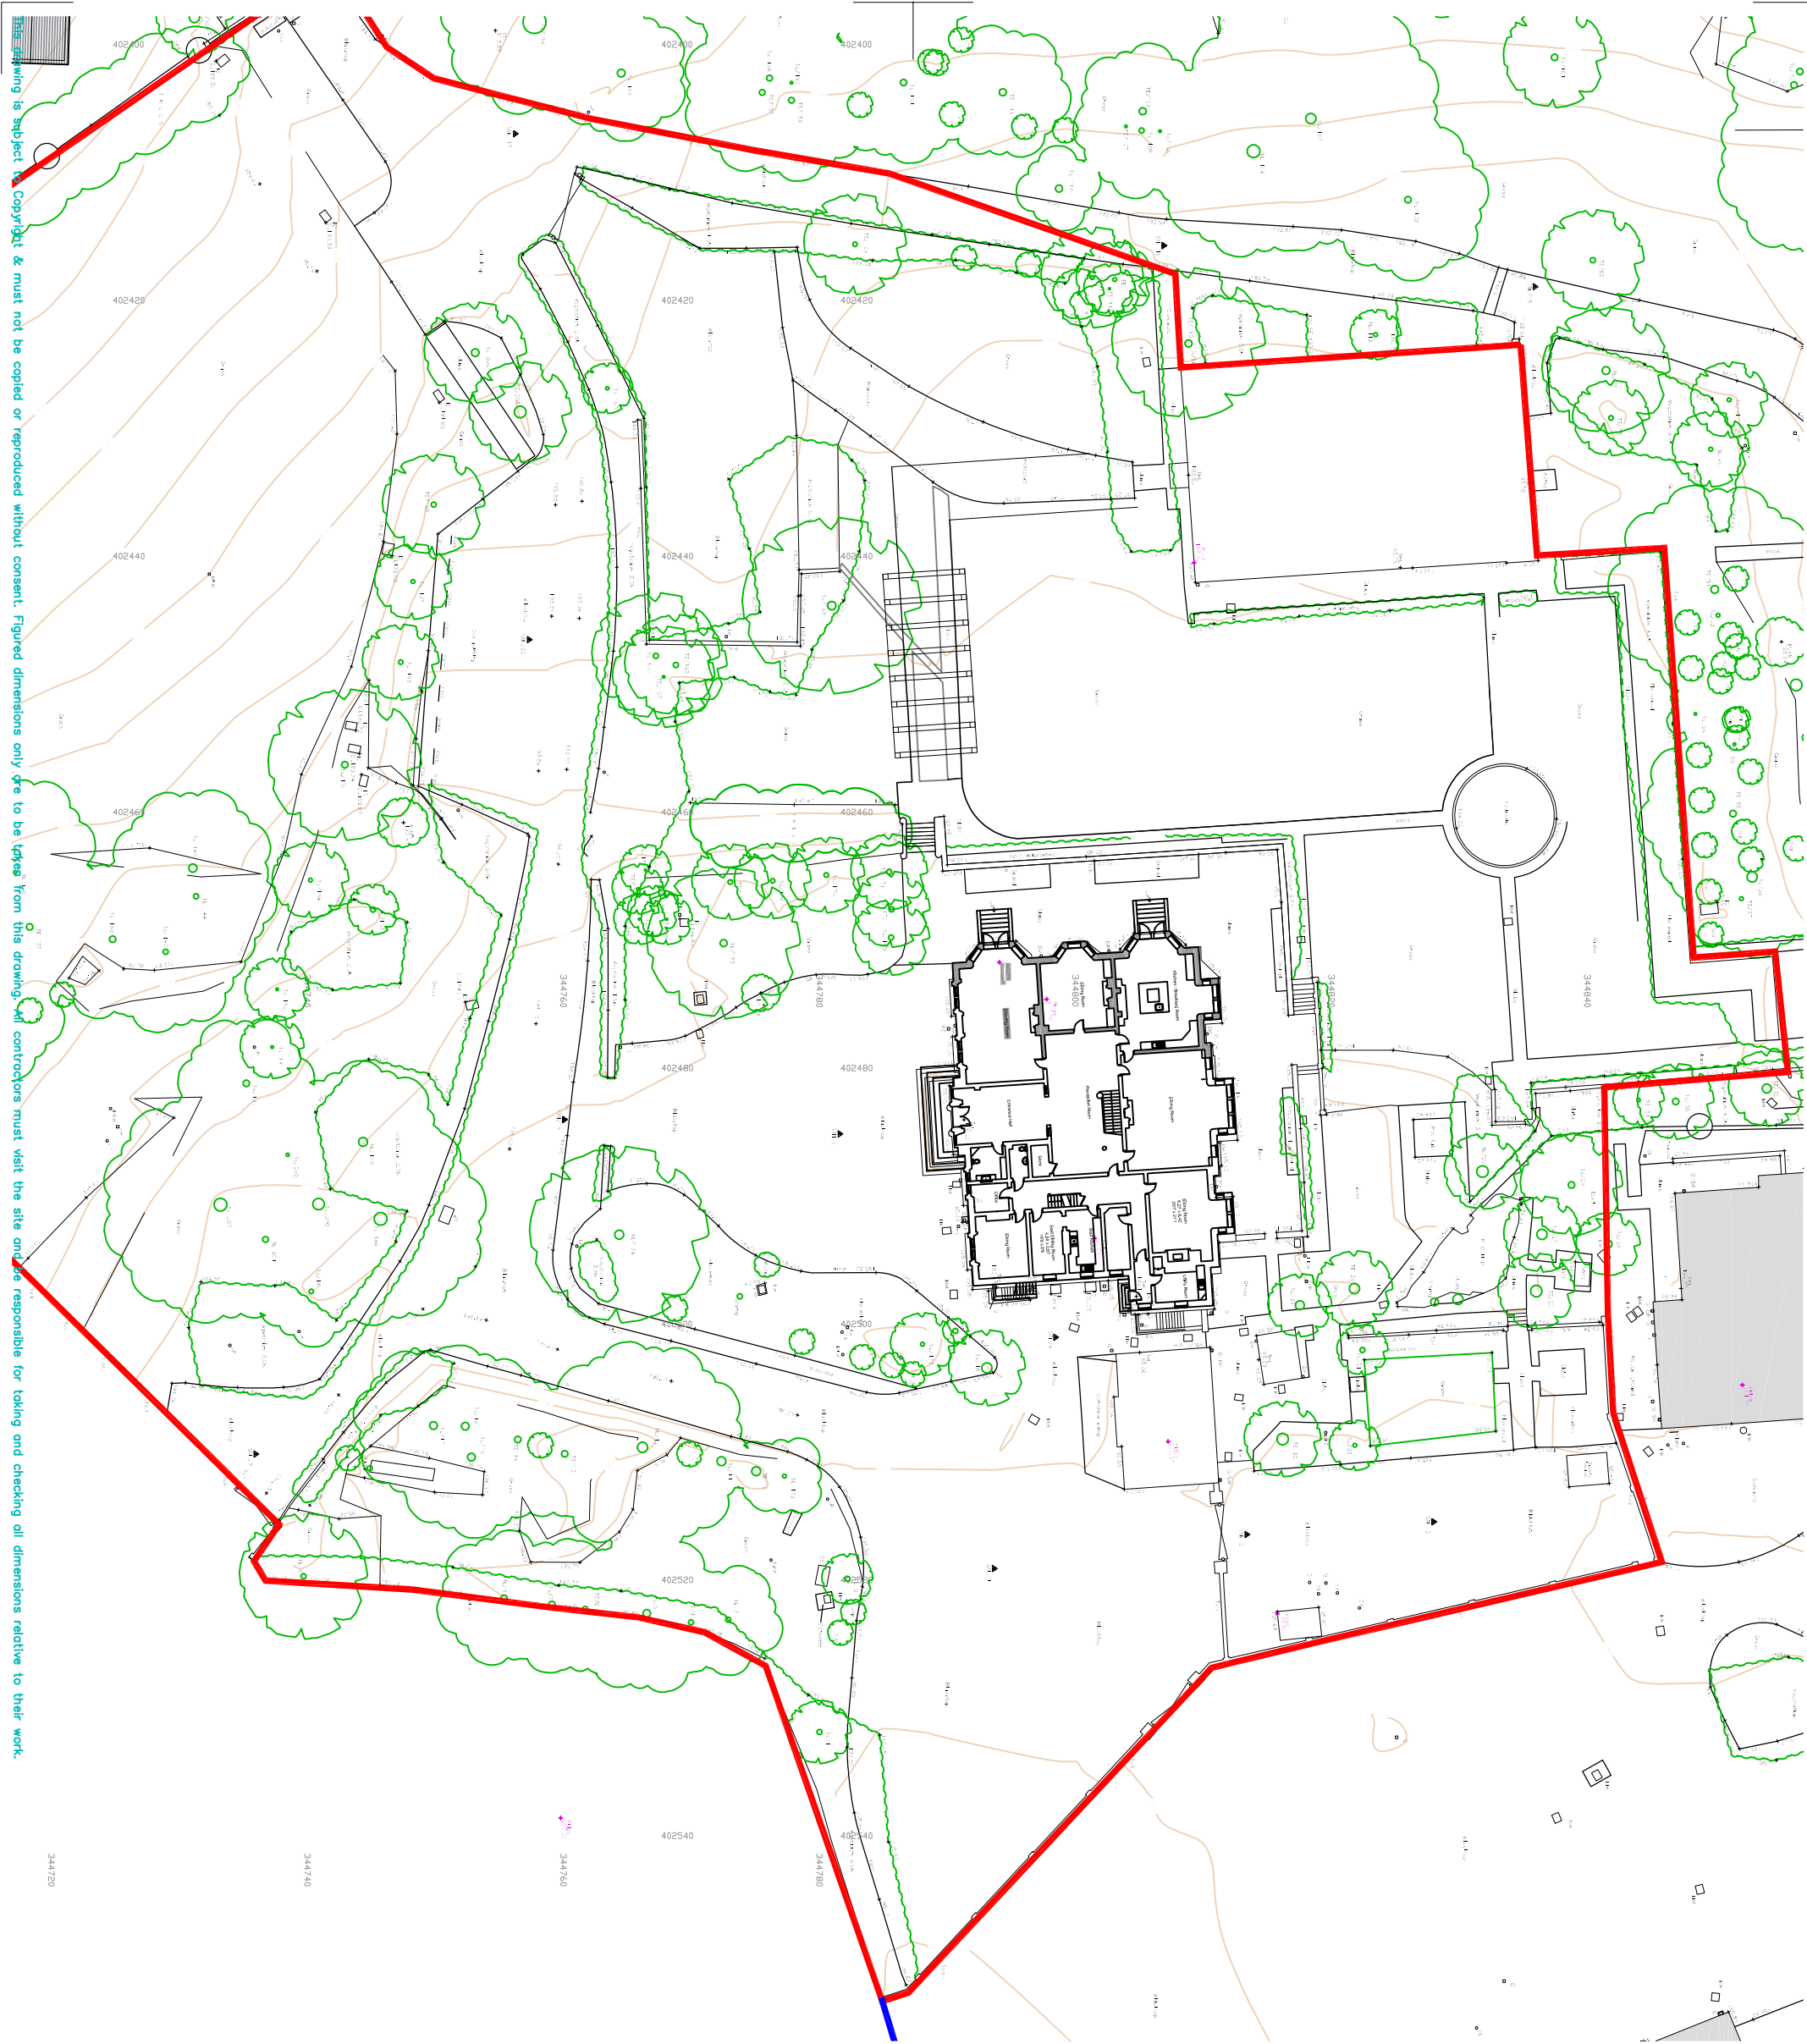

MODE
Architects & Development

☎ 01782 479644
✉ info@mode-architects.co.uk
🌐 www.mode-architects.co.uk

Client Woodhead Hall Estates

Project Alterations to Woodhead Hall,
Cheadle, ST10 4QS

Title Proposed Side Elevation
and Floor Plan

Status SCHEME			
Scale	Drawn	Checked	Rev
Scale 0A3	Date		
1: 500	August 2018		
Drawing No.			
21 012 AL (O) 101			