


Ordnance Survey © Crown copyright 2023 All rights reserved. Licence number 100051789

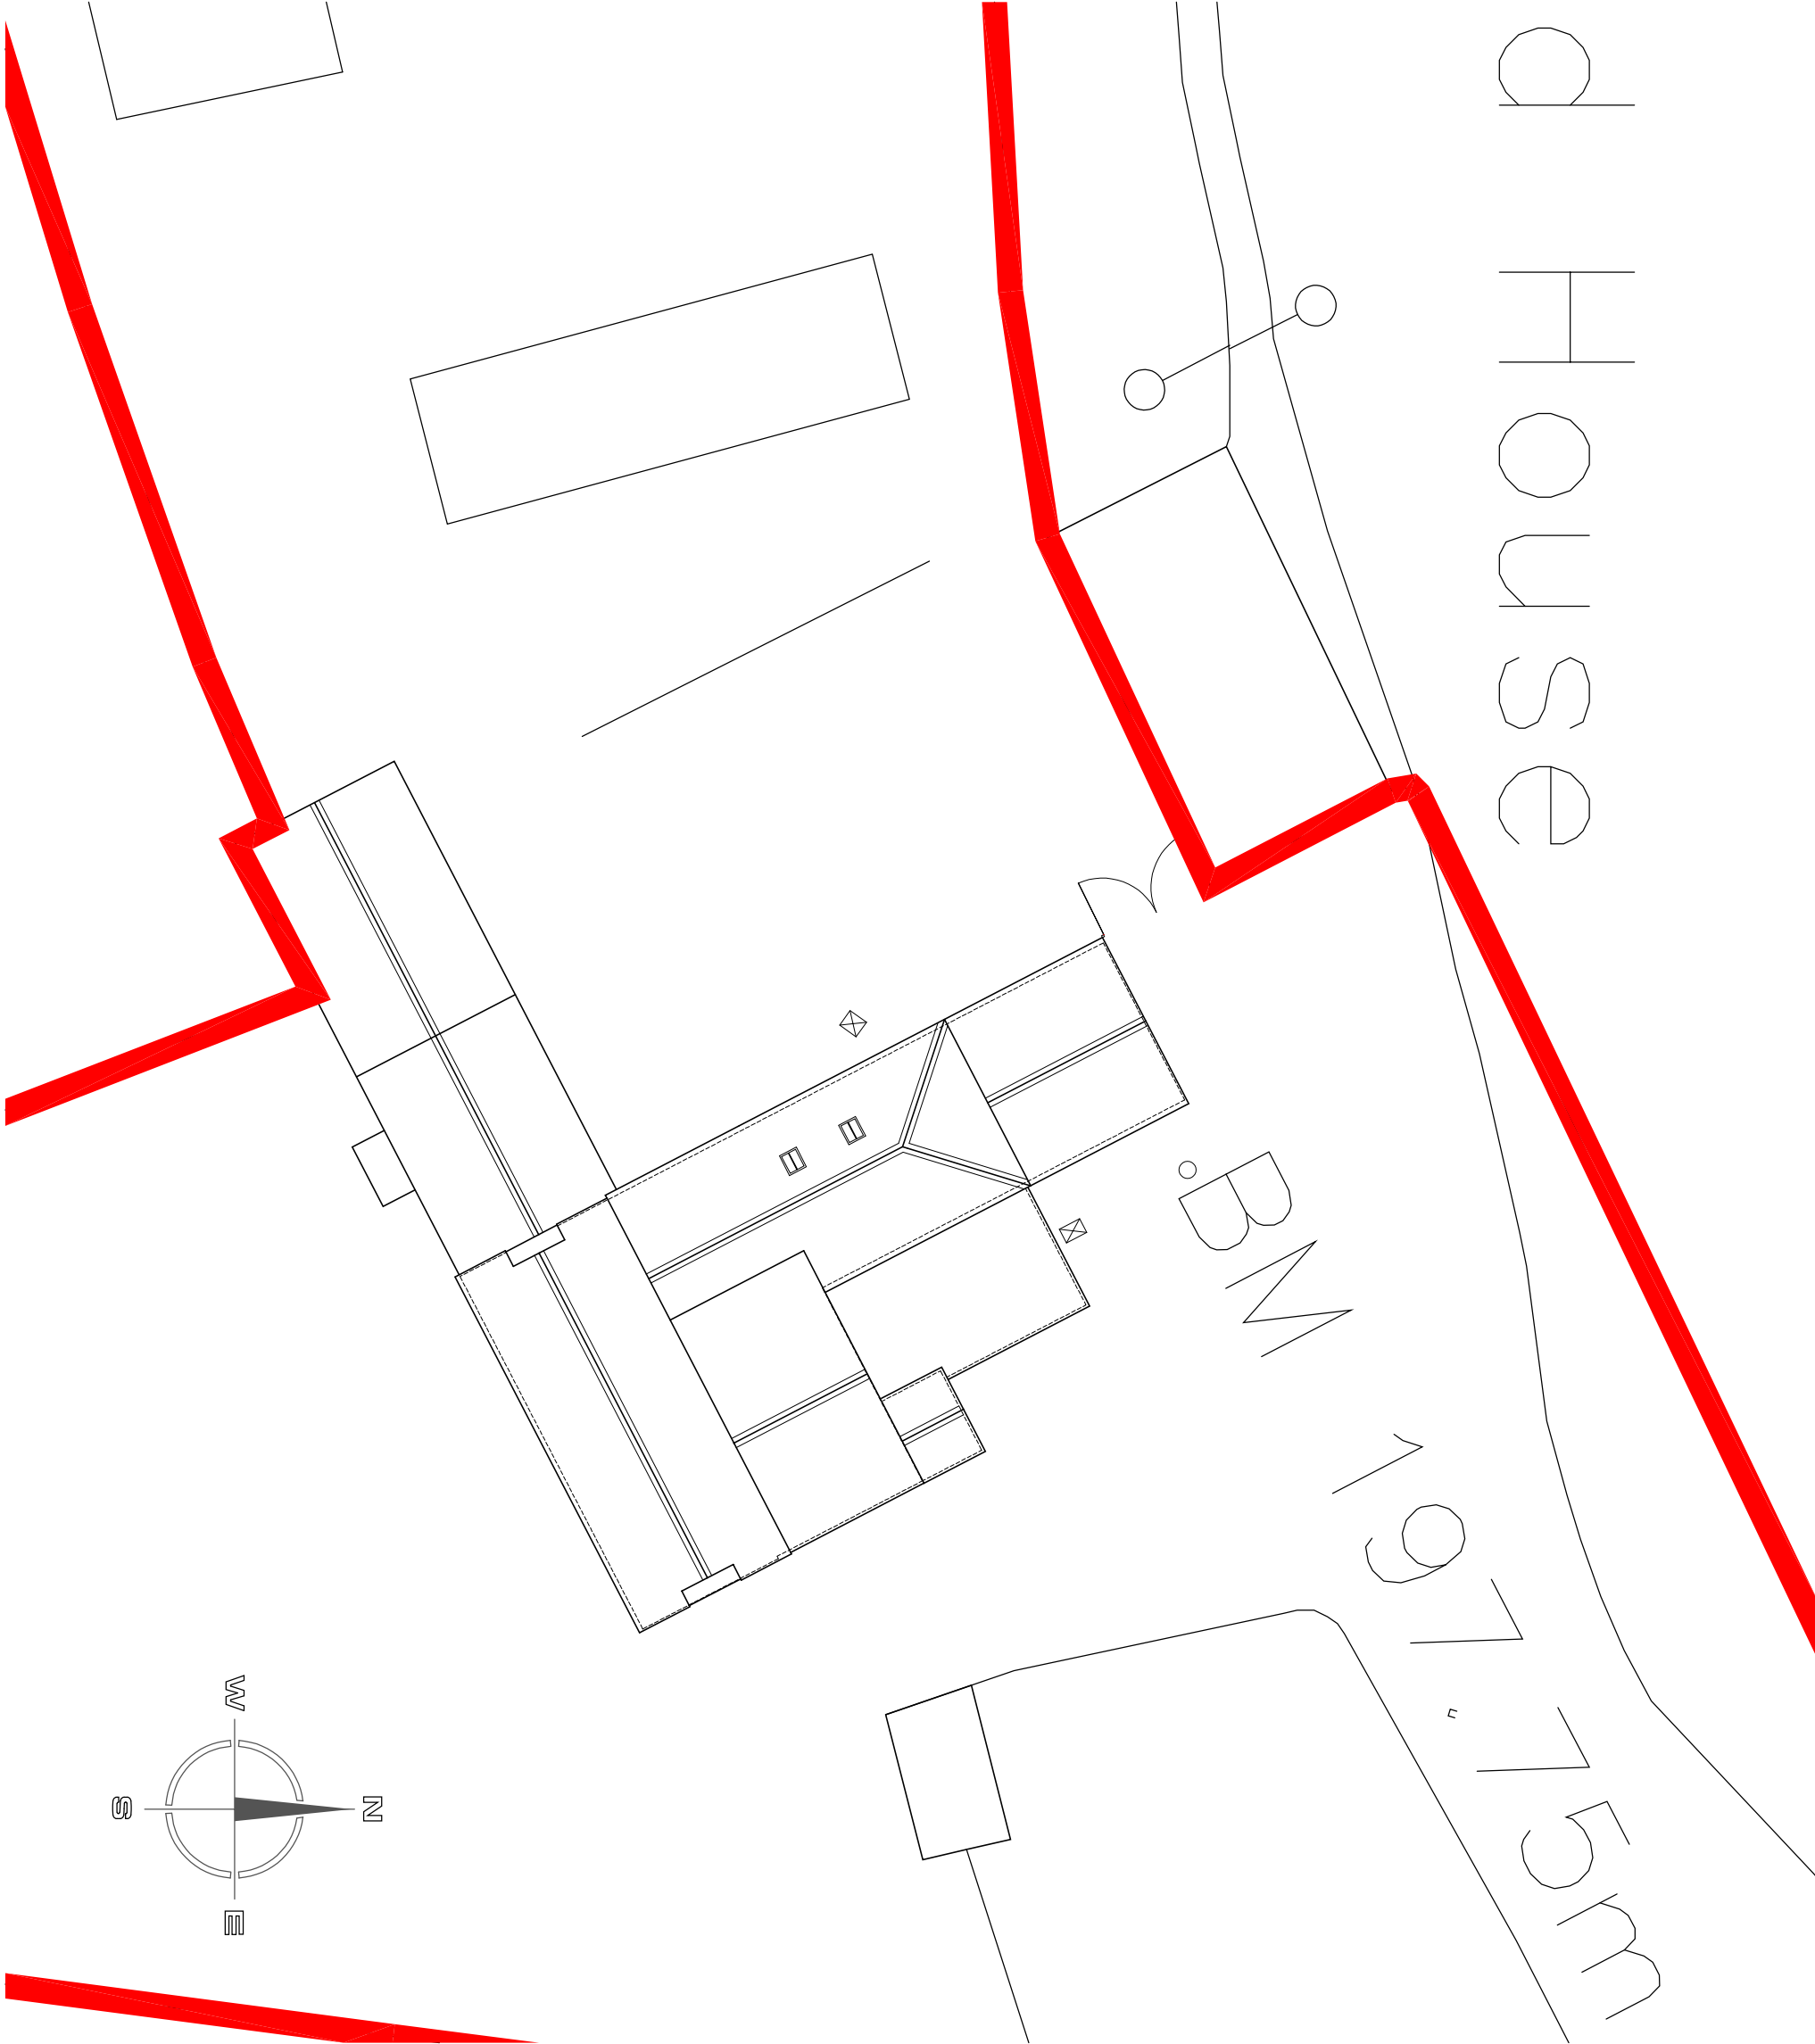


SITE PLAN 1:200

Ordnance Survey © Crown copyright 2023 All rights reserved. Licence number 100051789



SITE PLAN 1:1250

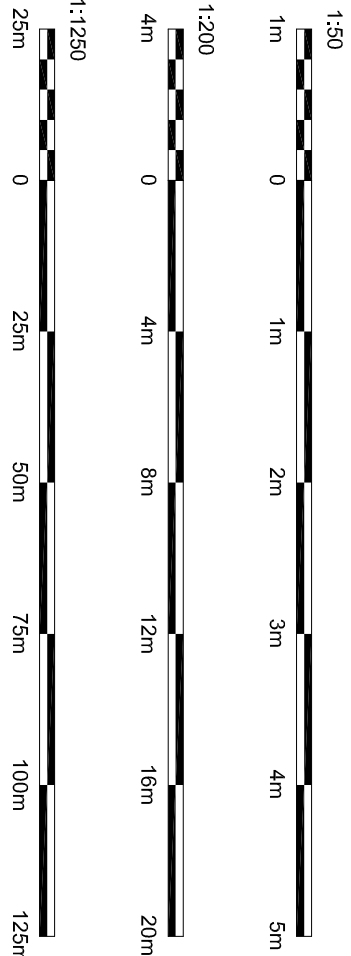

Hewitt&CarrArchitects
A. Design&Arch House 1 17-19 Leek Road | Cheddale | ST10 1JE
T. 01832 555893
E. enquiries@hccarchitects.co.uk
W. www.hccarchitects.co.uk


Client
J. Ridgeway

Project
Proposed Extension and Alterations to
Field House, Dilhorne Road, Forsbrook


Title
Plans as Proposed
Site Plan

Drawn
Scheme
Nov 2022
Date
Nov 2022
Checked
Scale A1: As Shown

Project No
01230 AS(0)06
Drawing No.
Rev B

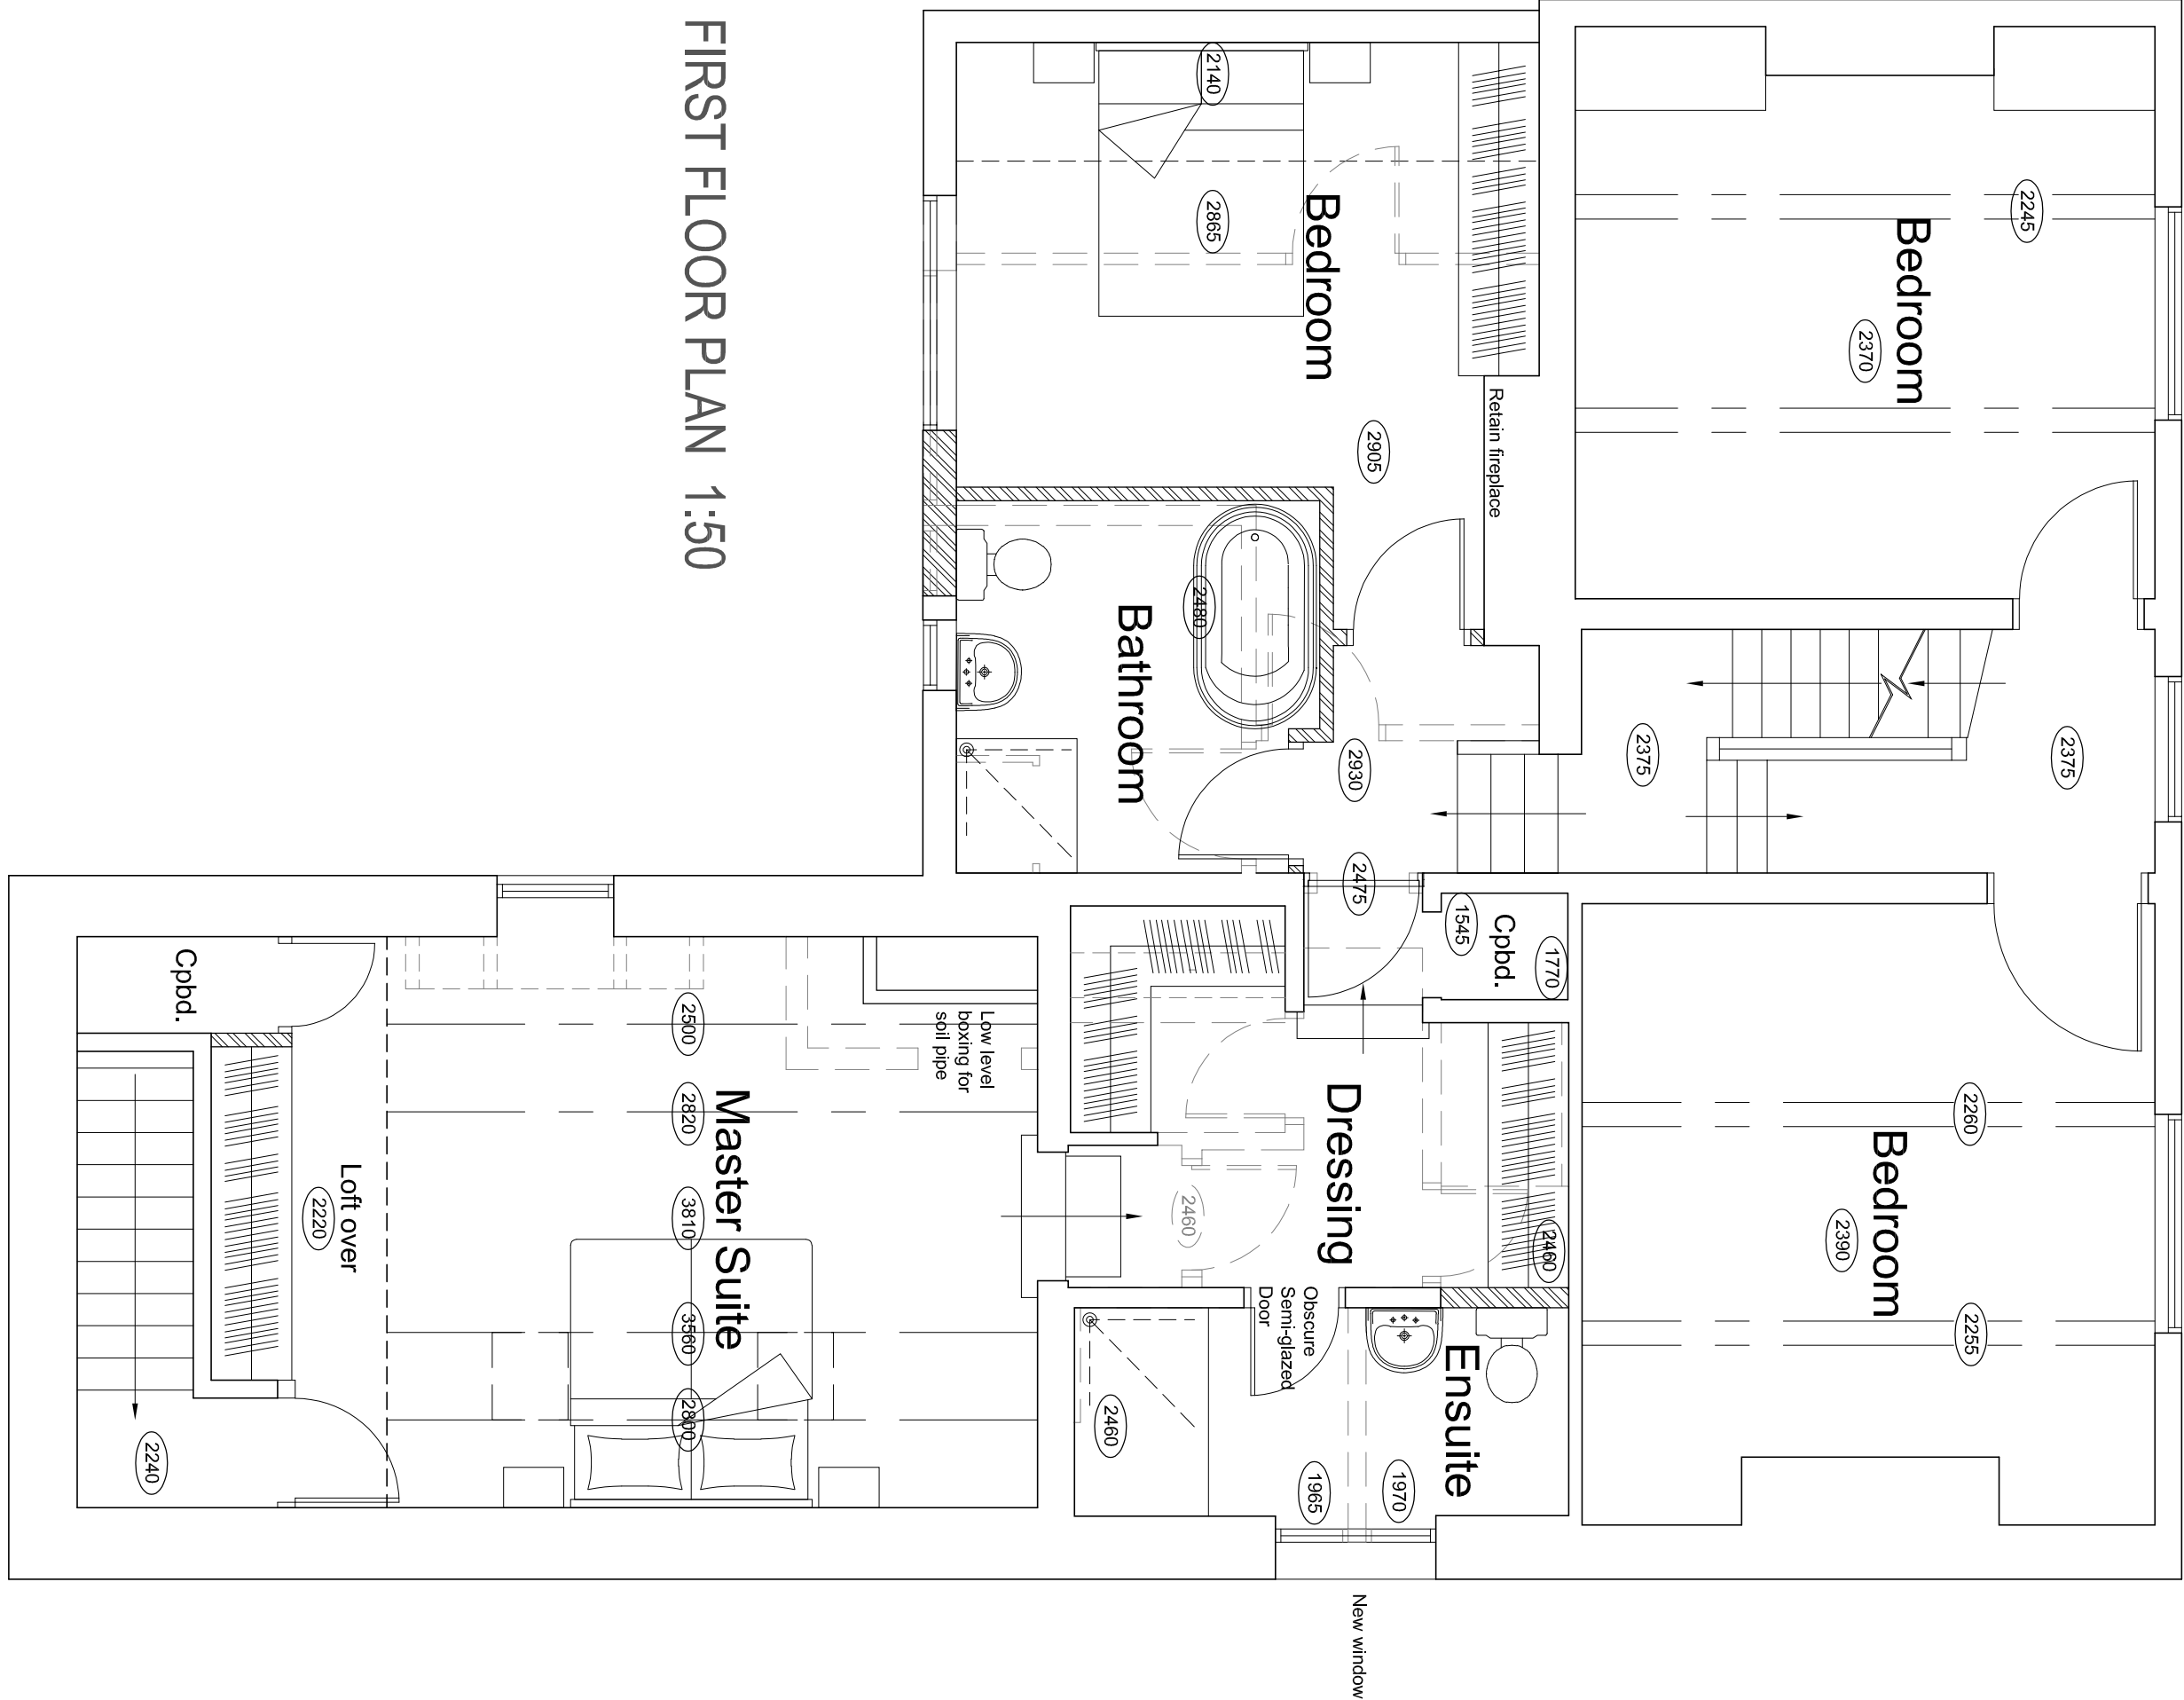

FIRST FLOOR PLAN 1:50

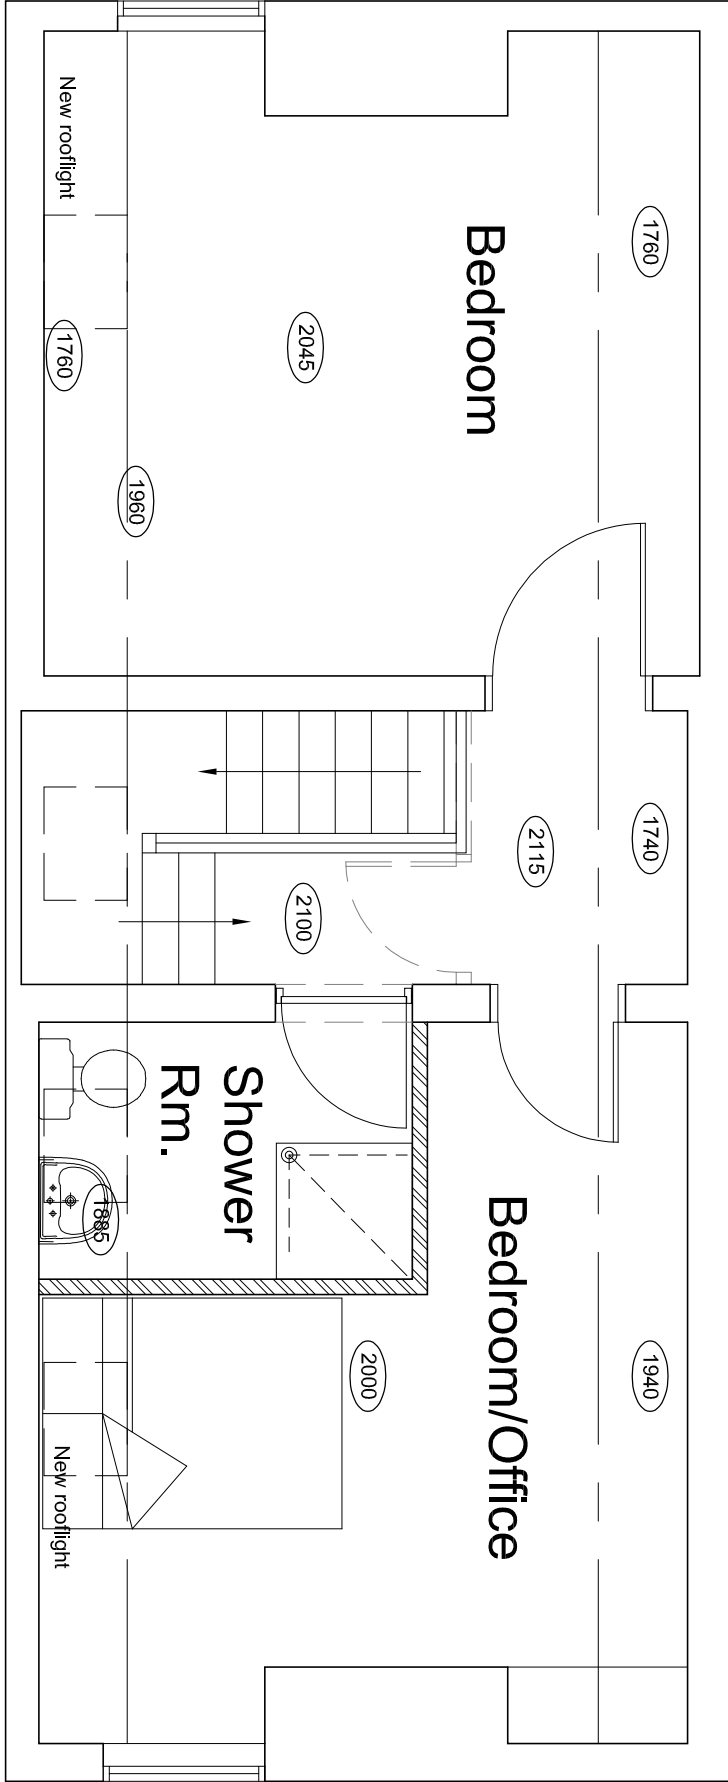

SECOND FLOOR PLAN 1:50

Copyright of this drawing is vested in the Architect and it must not be copied or reproduced without consent. All dimensions are given in millimetres and are for information only. The Architect is not responsible for the accuracy of any dimensions shown on this drawing and the user of this drawing is advised to check all dimensions with the Architect before construction.

Rev. Down. Comments. Date.