




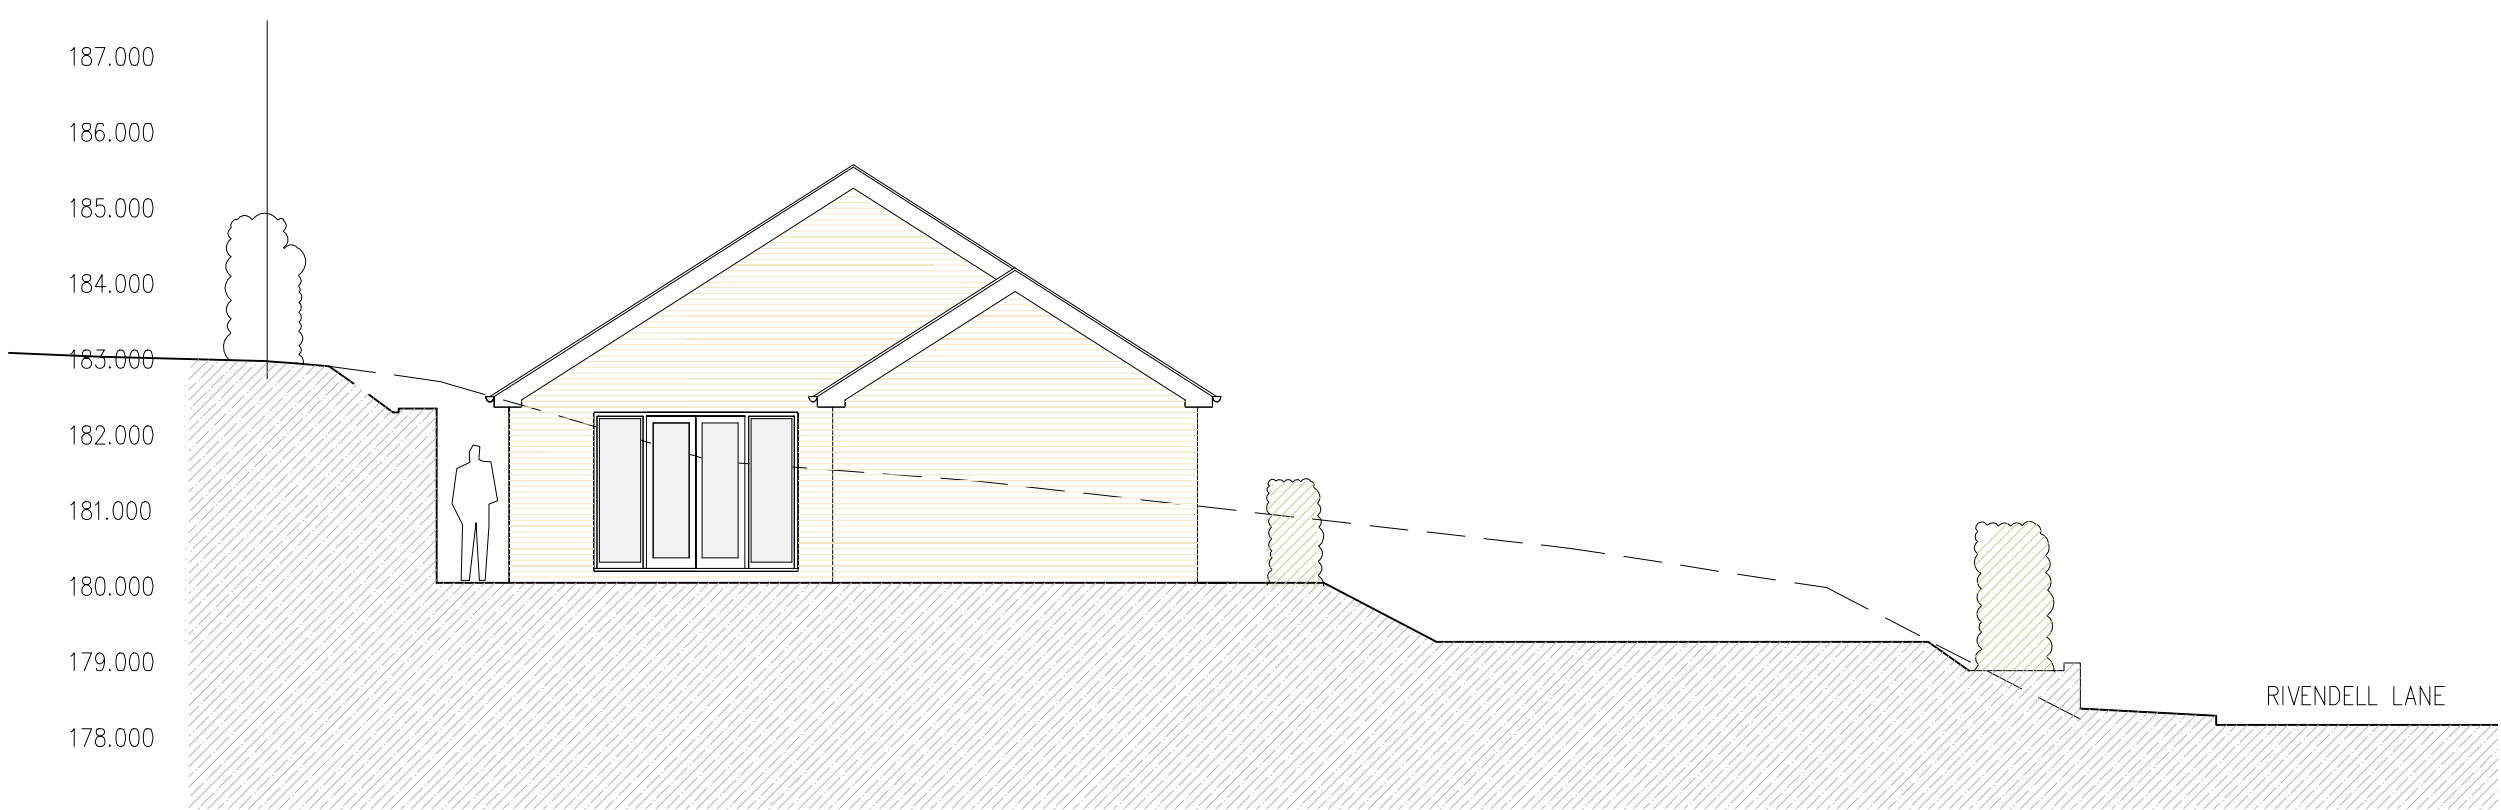


North West Sectional Elevation Scale 1:100

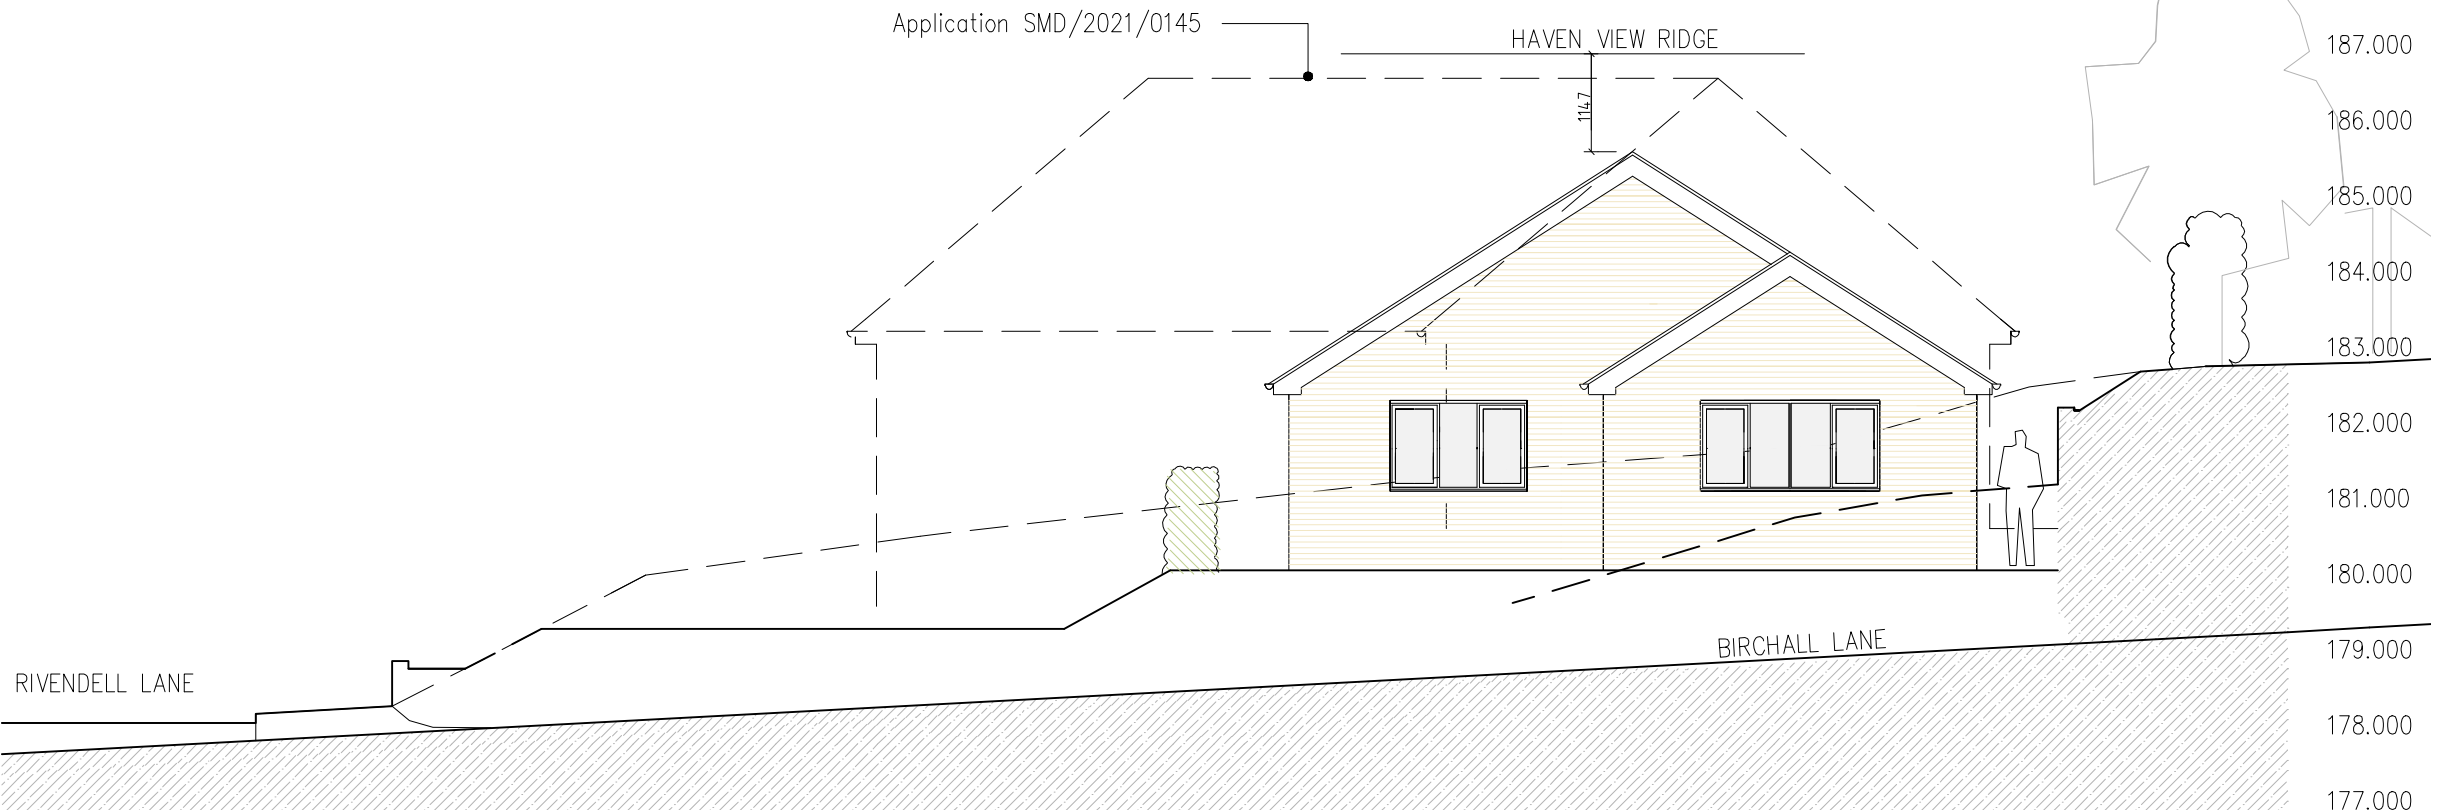


South East Sectional Elevation Scale 1:100

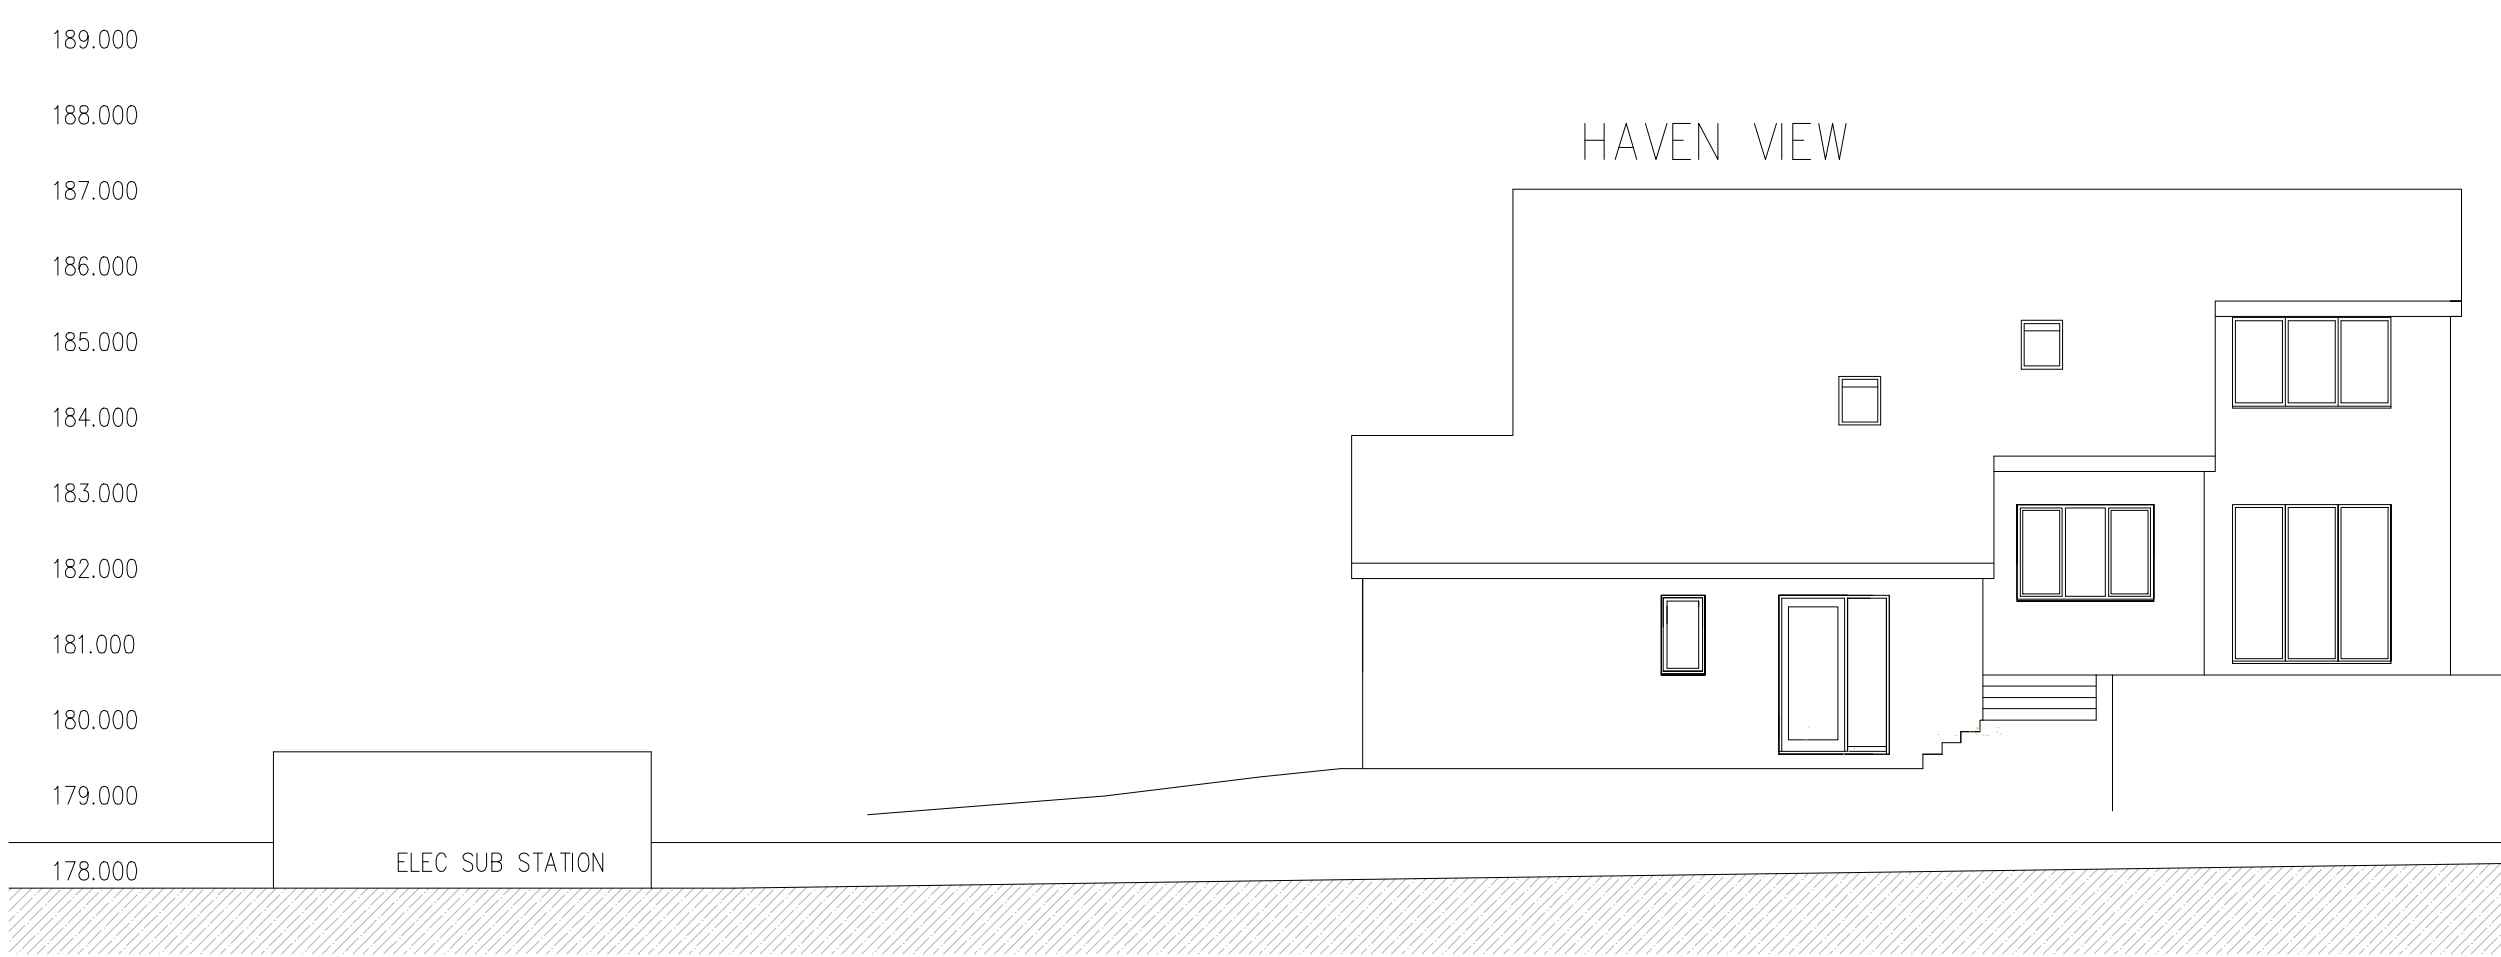


South West Rivendell Lane Scale 1:100

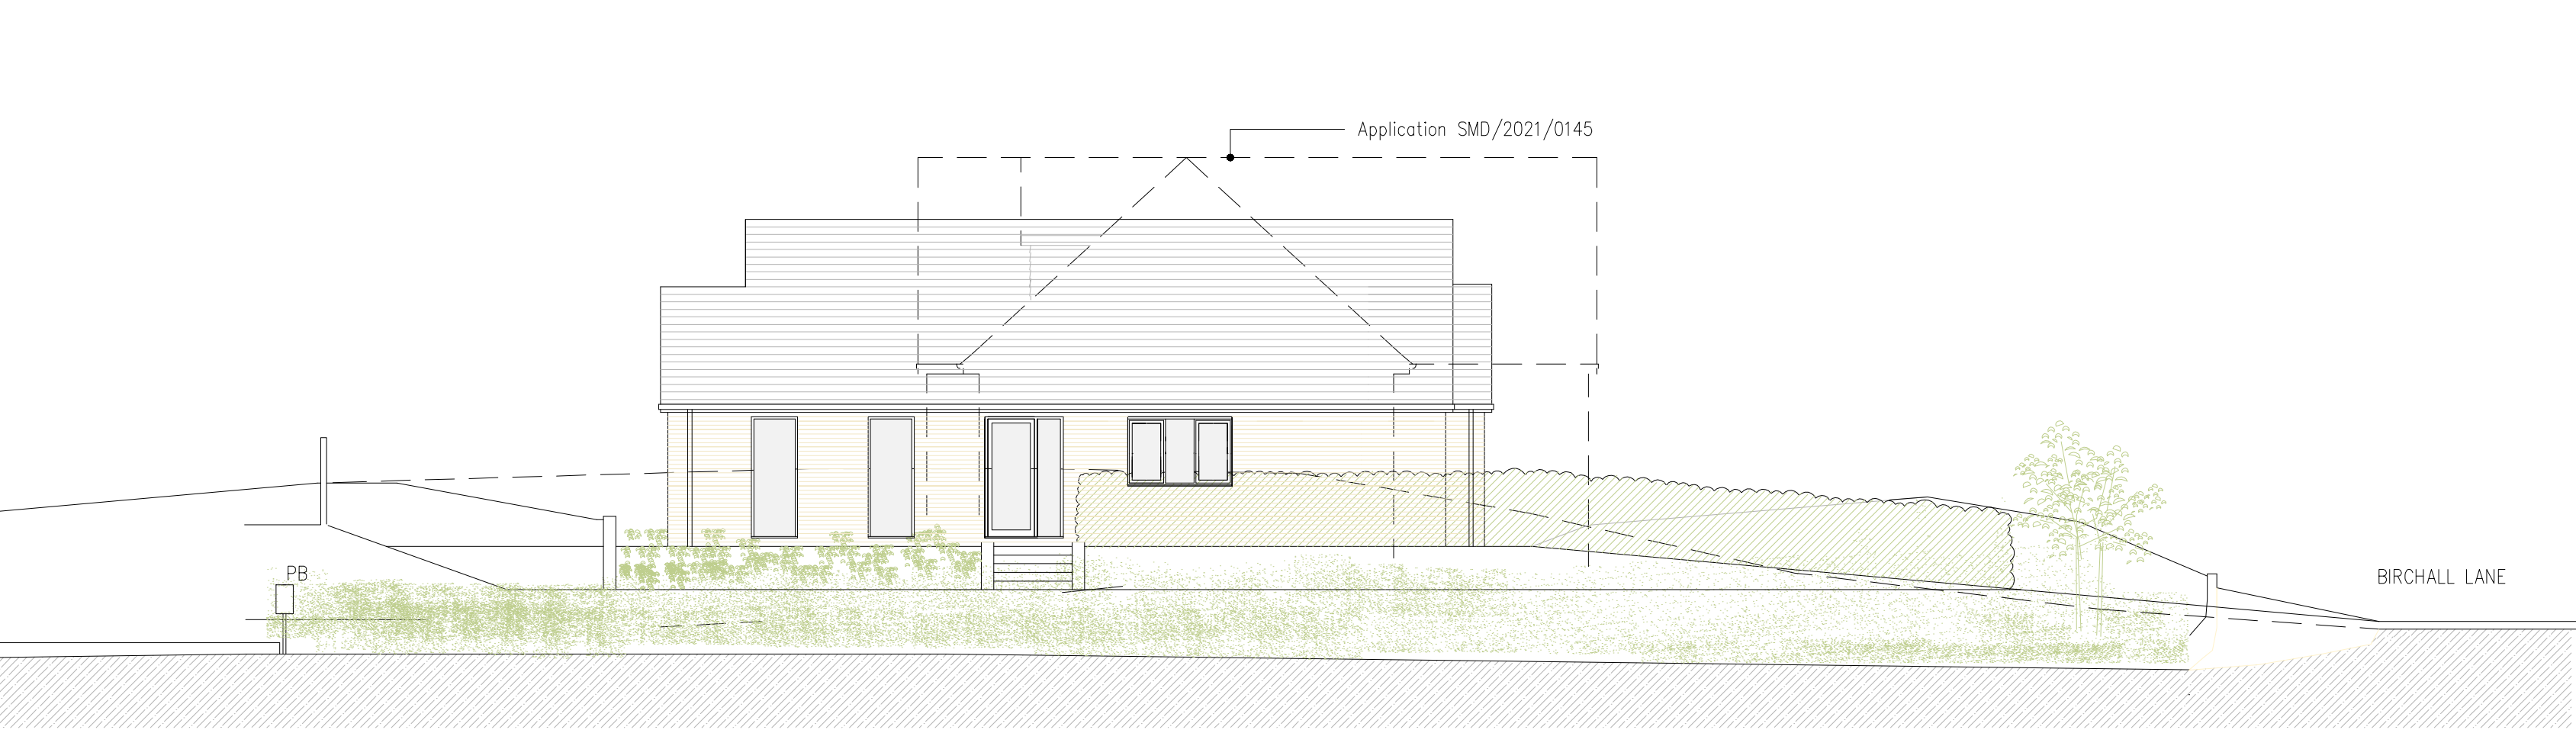

North East Elevation Scale 1:100

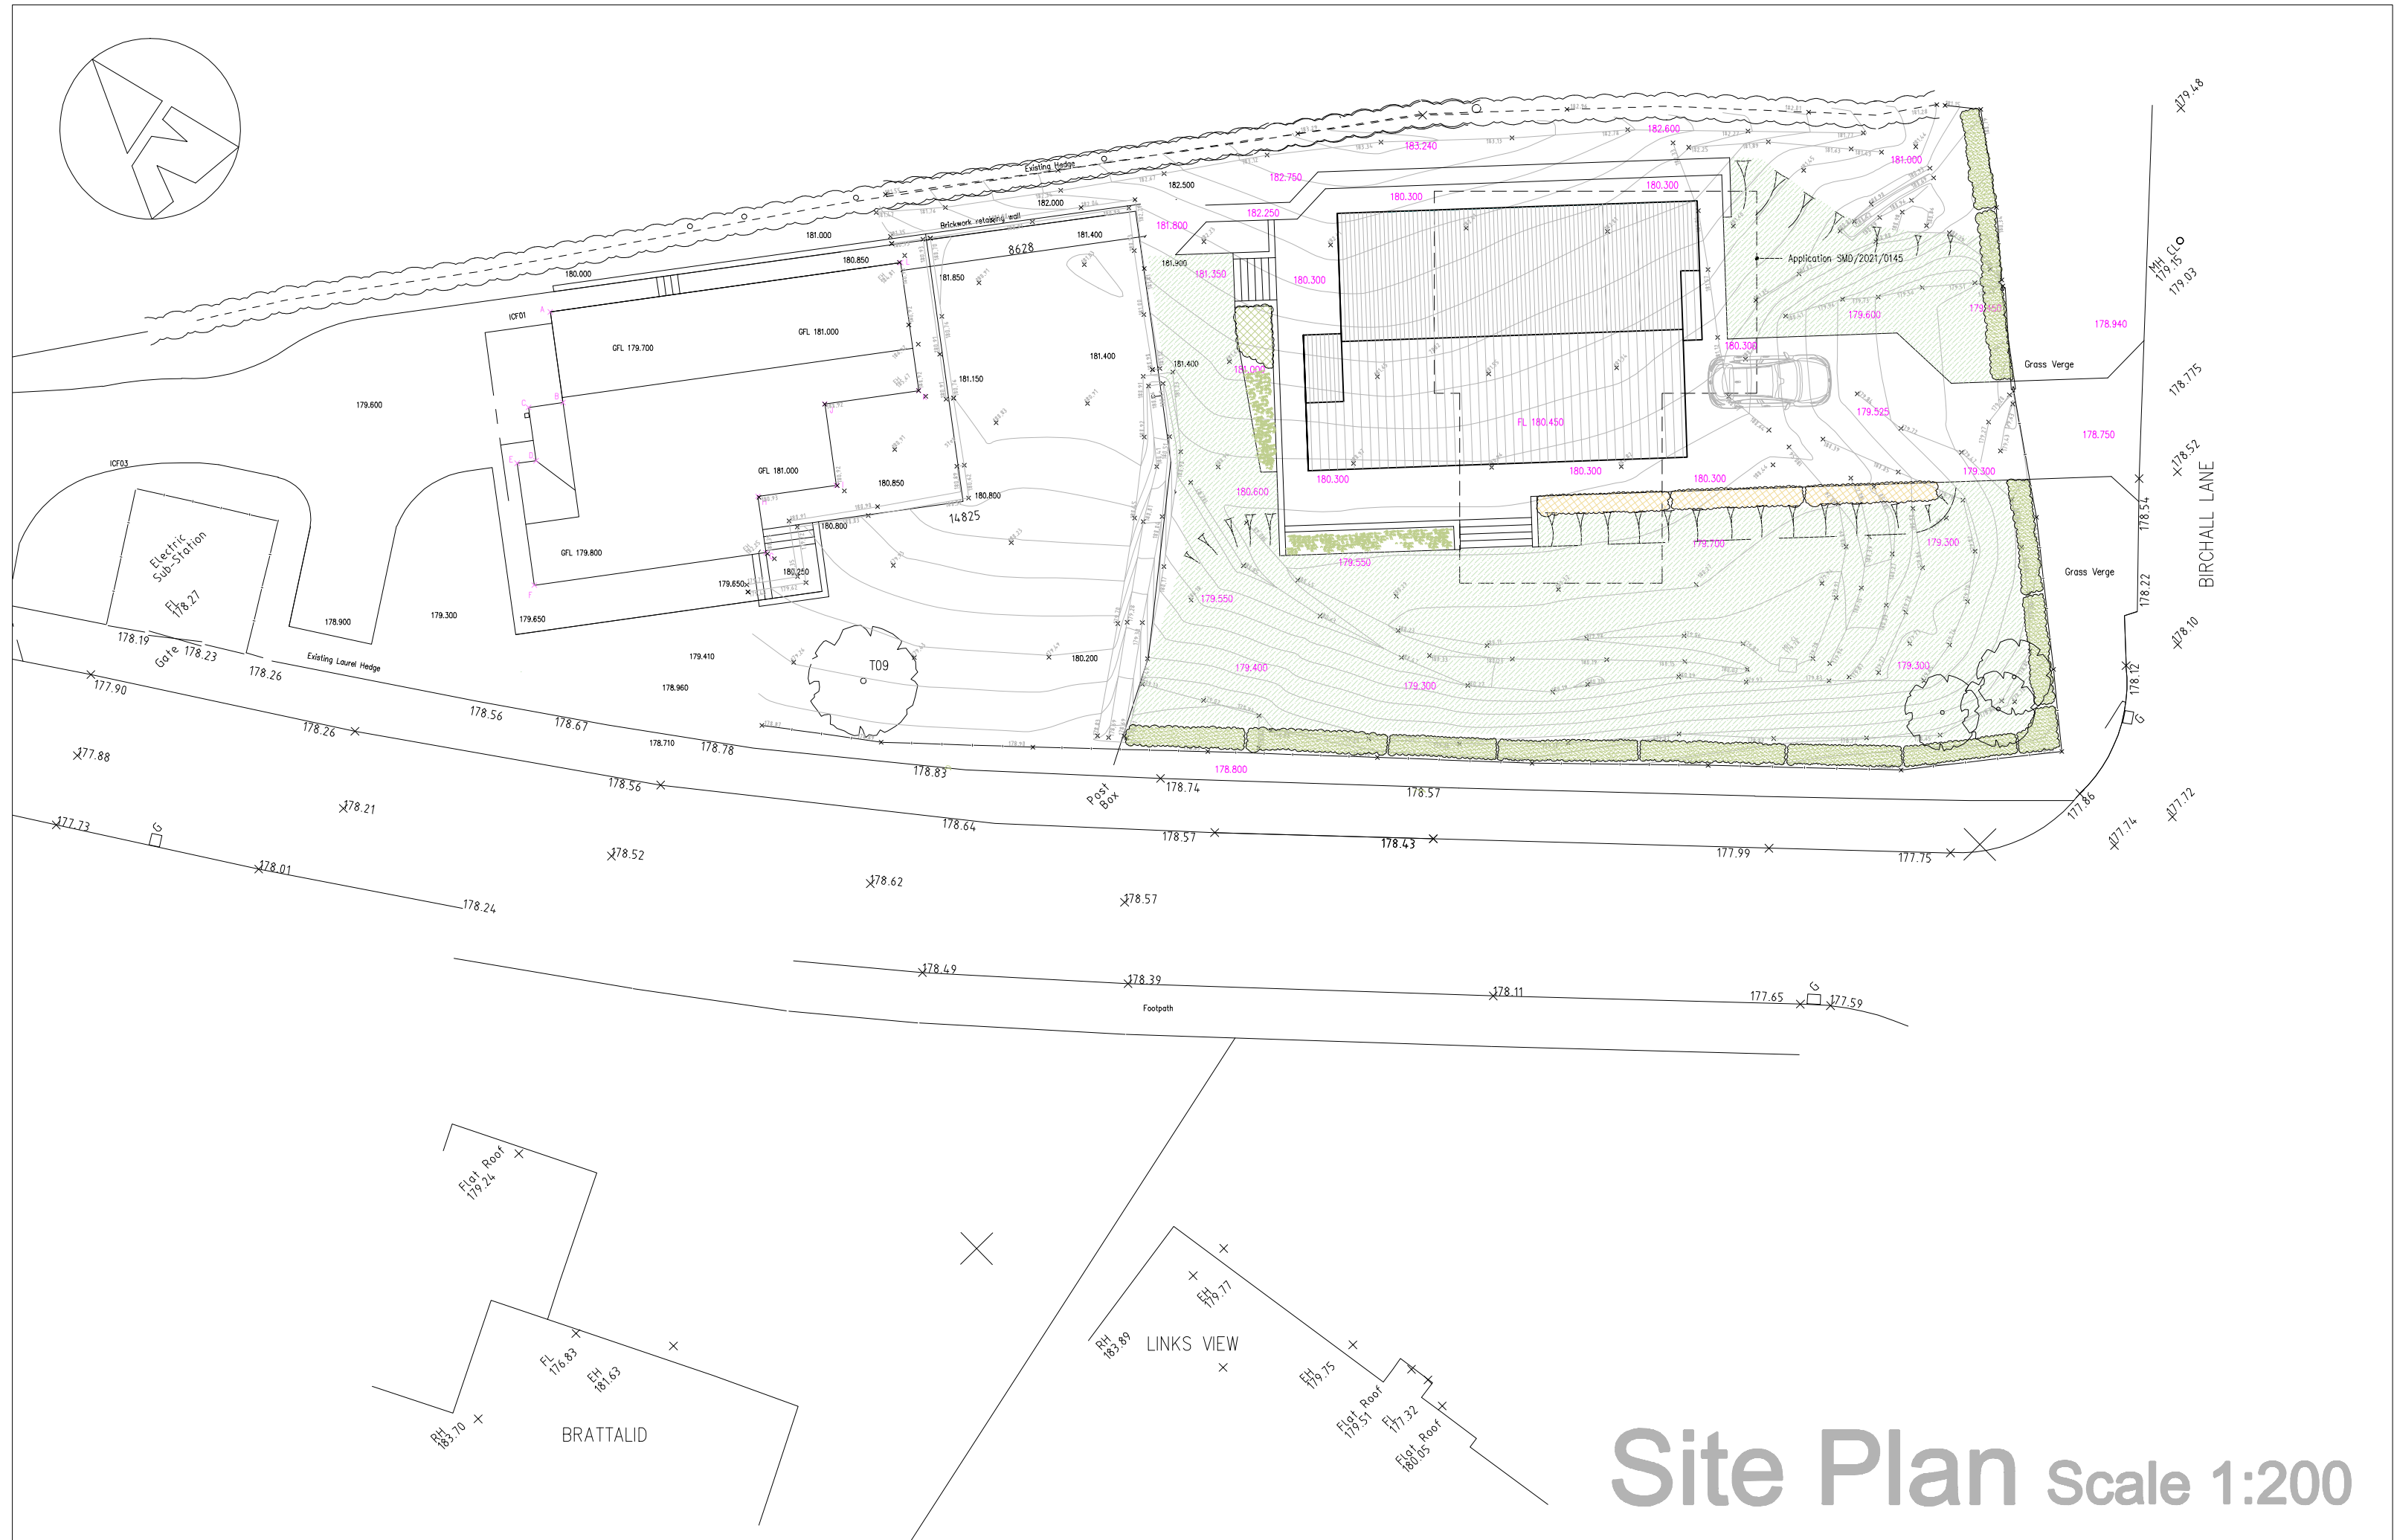


Site Plan Scale 1:200

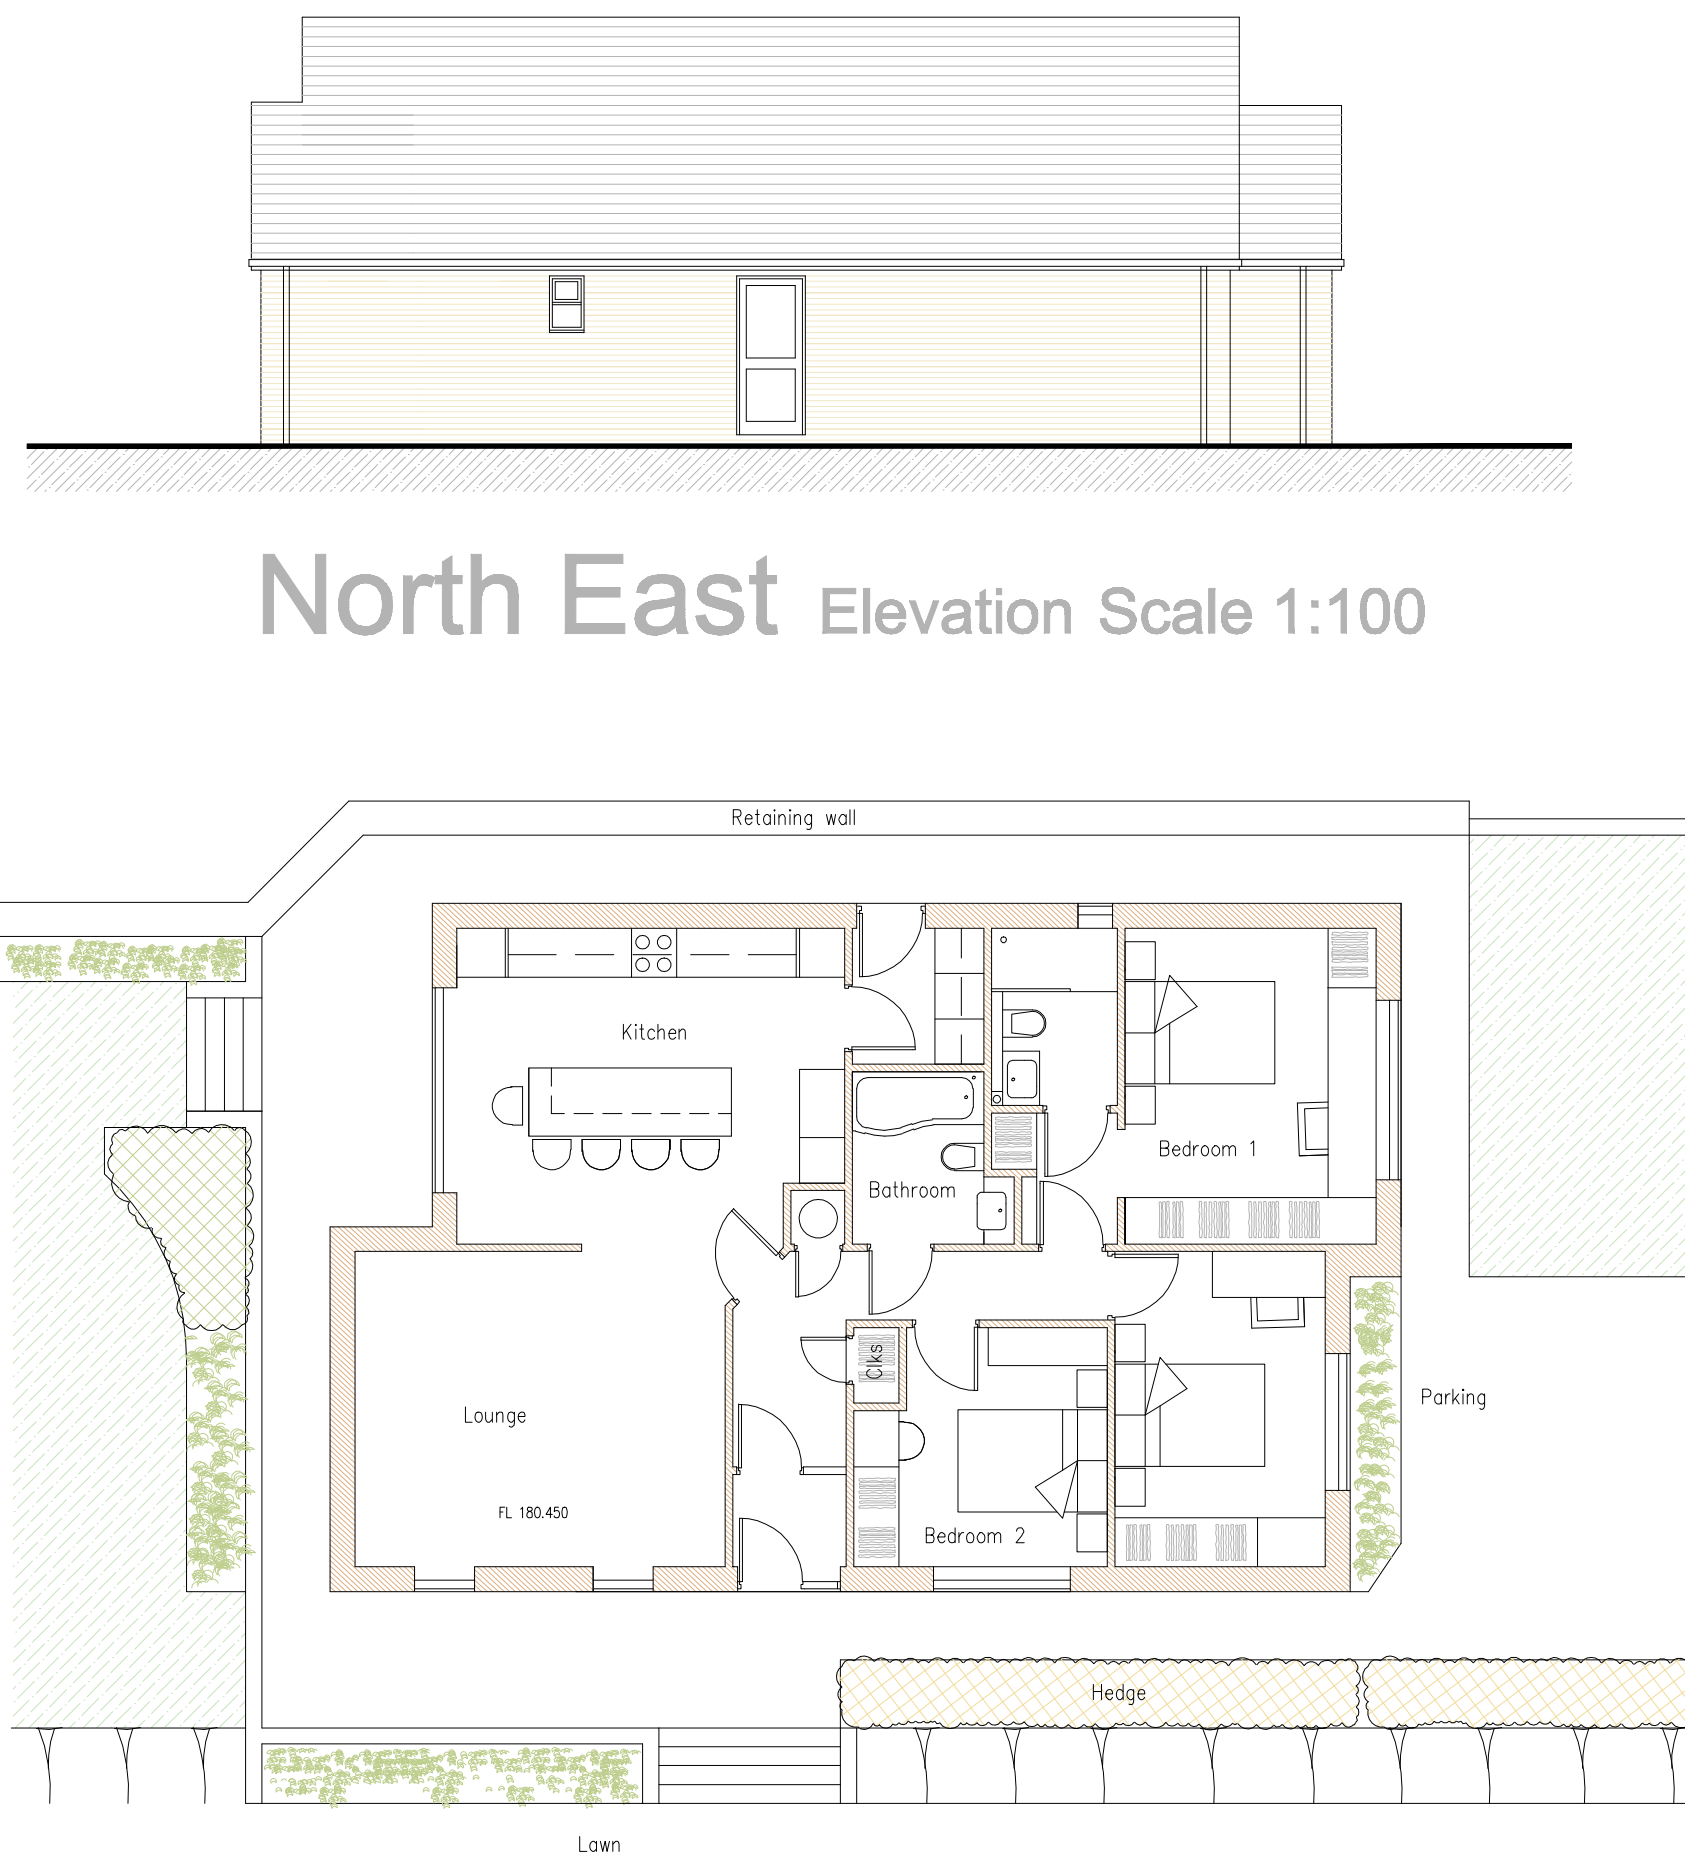

Floor Plan Scale 1:100

● MAC ARCHITECTURAL DESIGN LTD. All rights reserved.
This Drawing and its contents has been produced for the Client only and is not intended for any other person or for any other purpose than the Drawing Status. No part of this drawing and associated graphical contents may be reproduced, copied, modified or distributed, without the prior written consent of MAC Architectural Design Ltd.

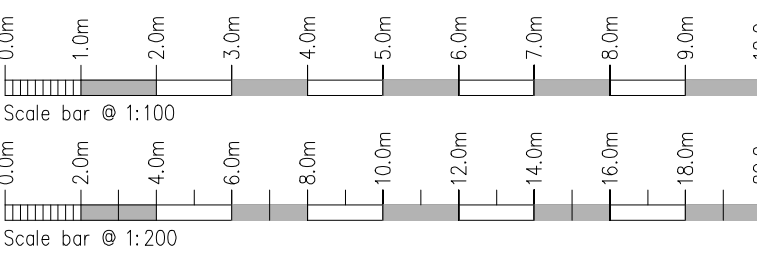

Rev.	Drawn	Comments.	Date

MAC
ARCHITECTURAL DESIGN LTD
Moorland House, 123 Moorland Road, Burslem, ST6 1JD.
T:01782 503302 E:admin@mac-arch.co.uk

Client:
Birchendel Holdings Ltd

Project:
Proposed Dwelling on Land off Birchall Lane, Birchall, Leek. Staffordshire. ST13 5RA.

Title:
Plans & Elevations.

Status:
Planning.

A1: Drawn: ACB August 2022 Drawing Ref: 1797-02