


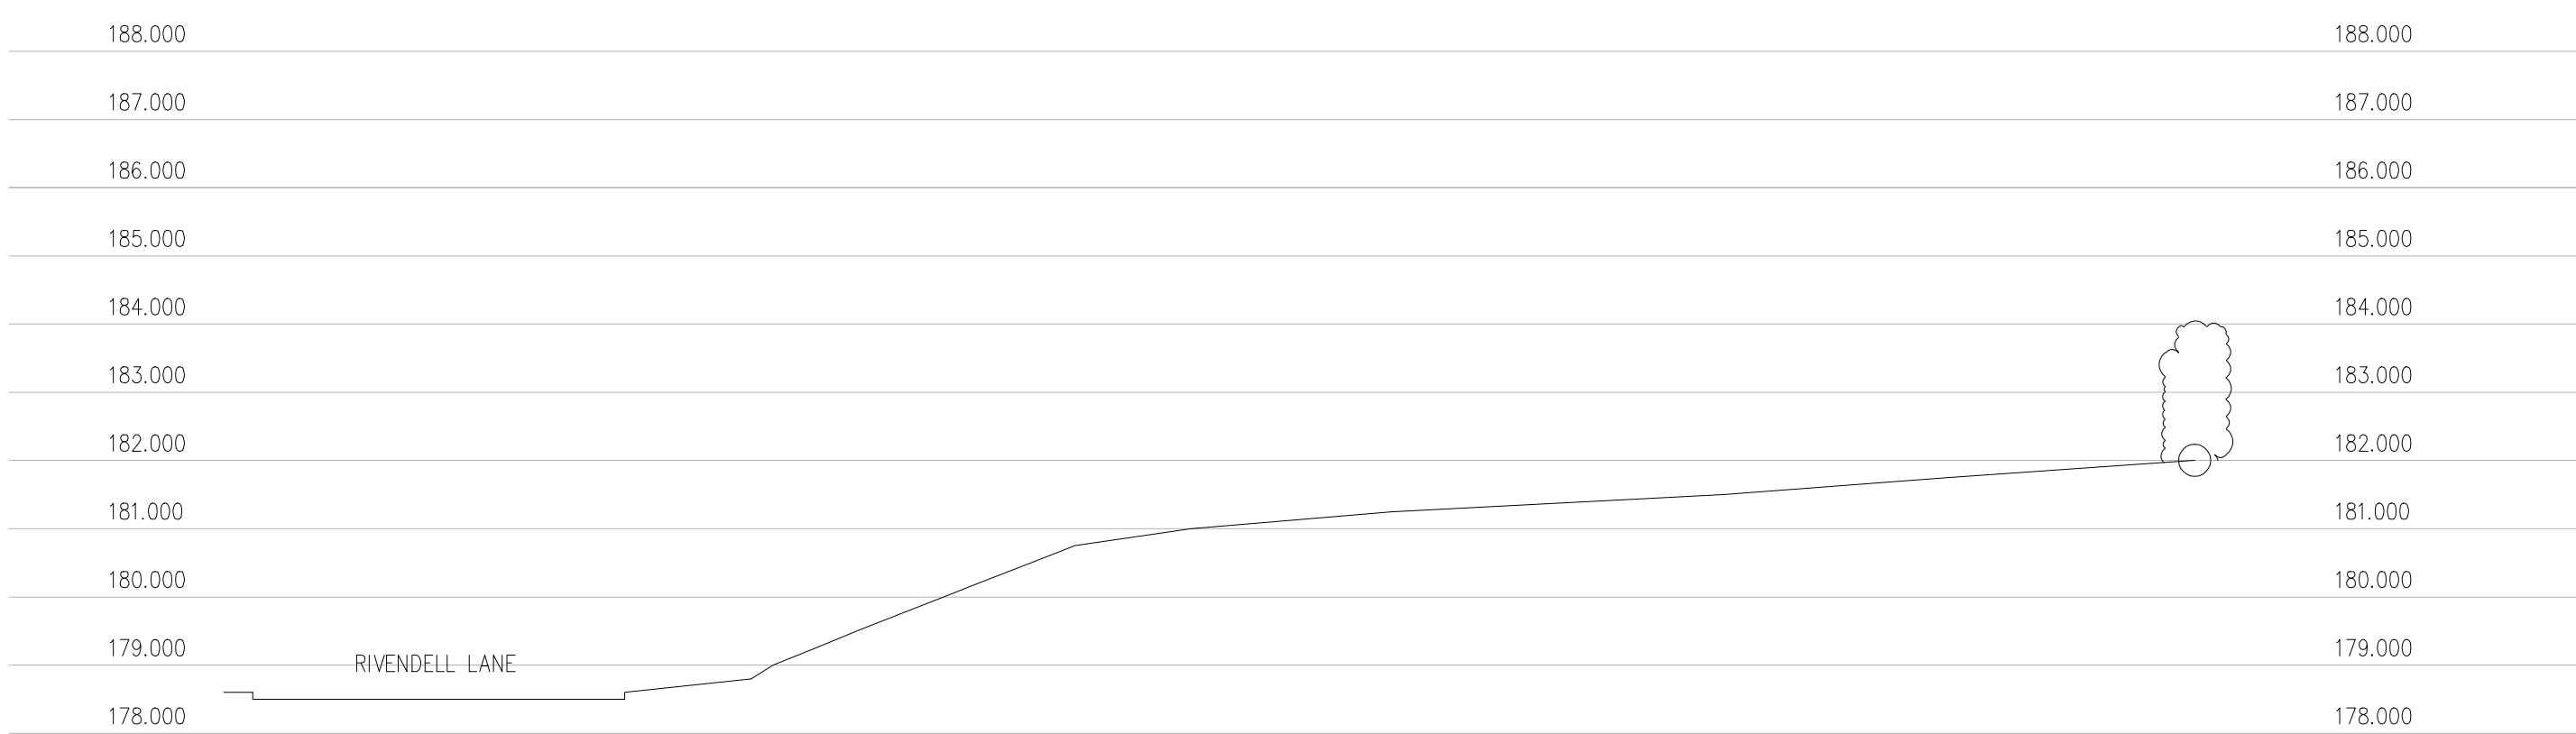

Section Y1-Y1 Scale 1:100




Section X1-X1 Scale 1:100




Section X2-X2 Scale 1:100



Section X3-X3 Scale 1:100

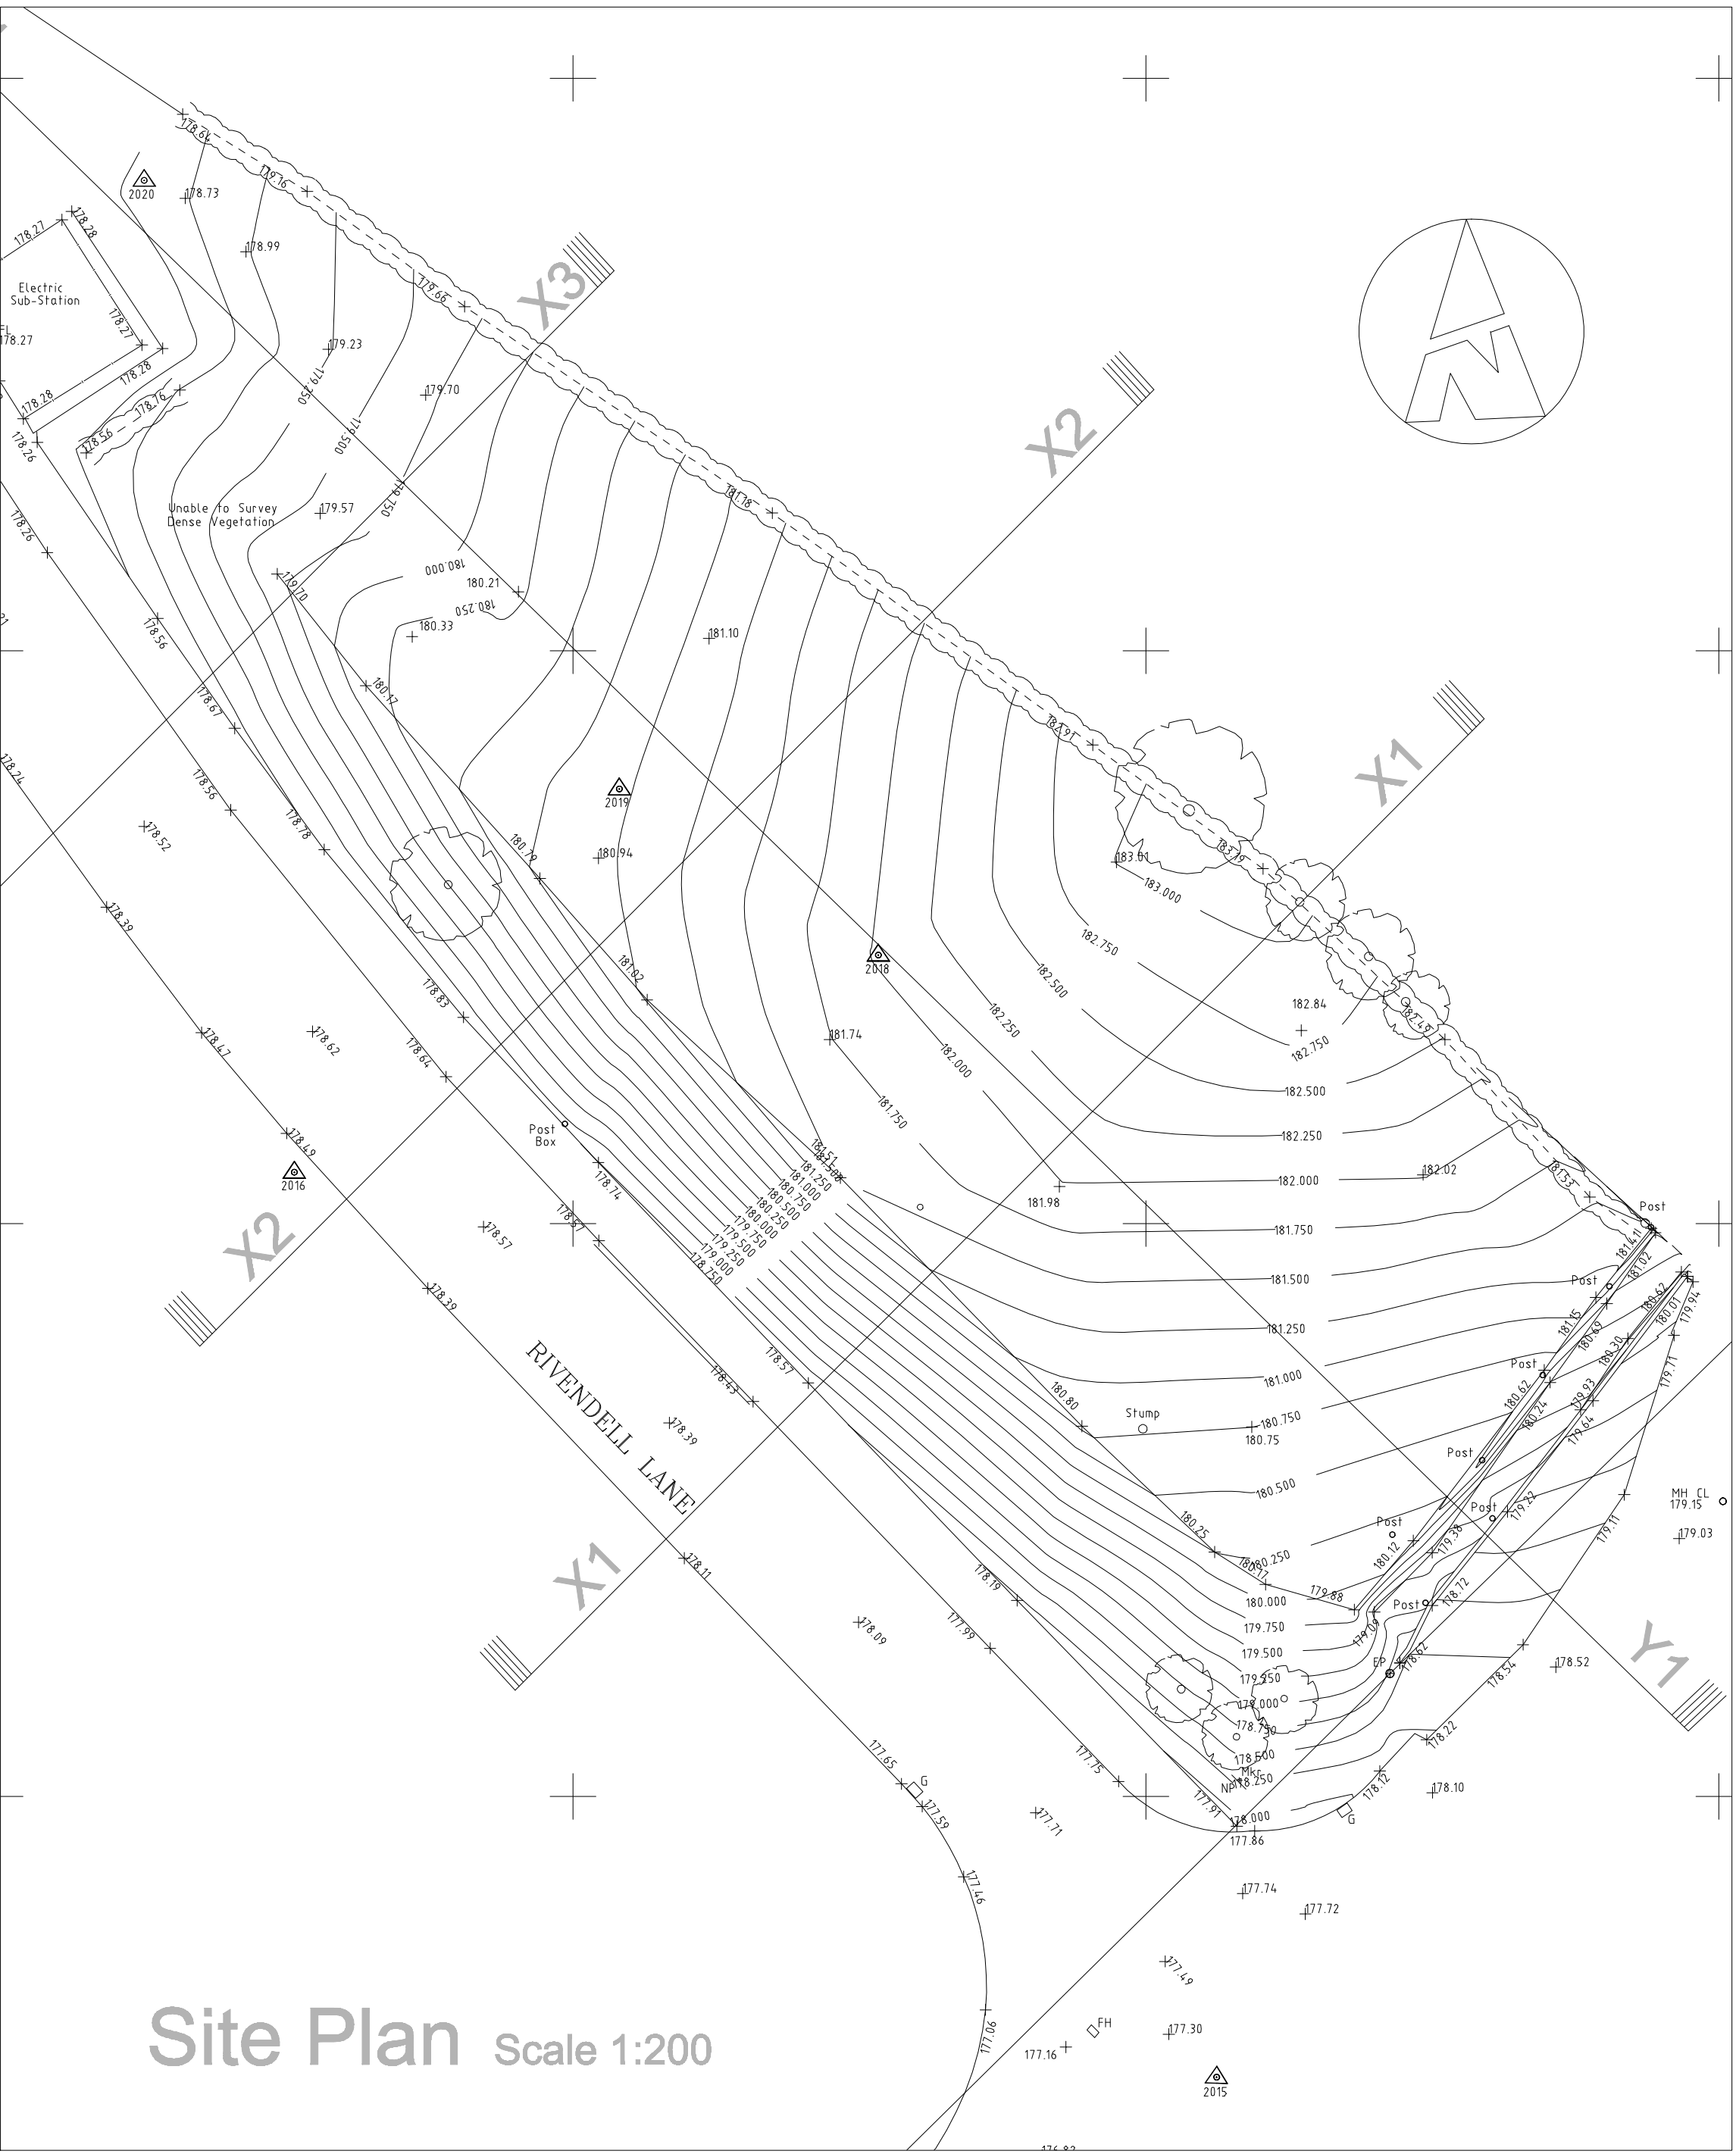

Site Plan Scale 1:200

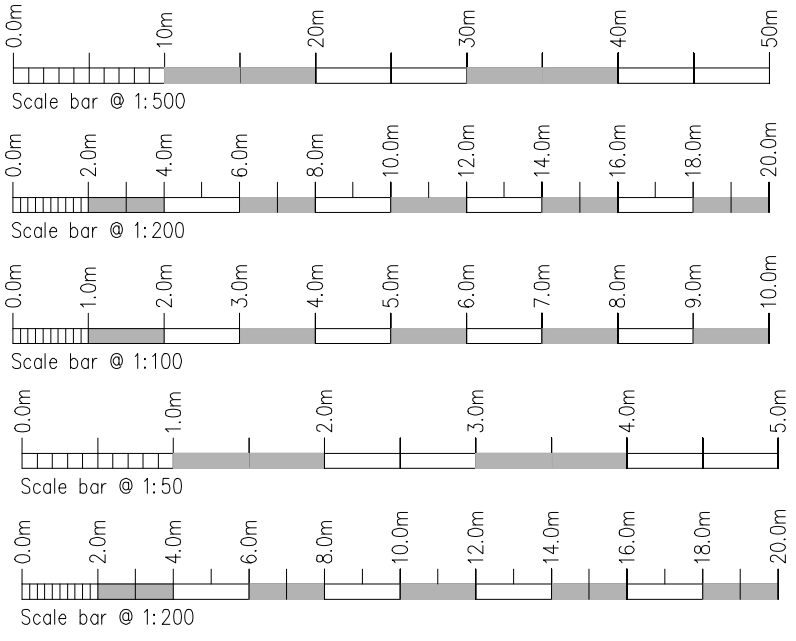

Rev.	Drawn	Comments.	Date

Client:
Birchendel Holdings Ltd.

Project:
**Proposed Residential Development
on Land off Rivendell Lane,
Birchall, Leek.
Staffordshire.**

Title:
Site Plan & Sections as Existing.

Status:
Survey as Existing

Paper Size A1: Drawn: ACB May 2018 Drawing Ref: 1448-31

MAC ARCHITECTURAL DESIGN LTD
Moorland House, 123 Moorland Road, Burslem, ST6 1JD.
T:01782 503302 E:admin@mac-arch.co.uk