




Section T-T Scale 1:100

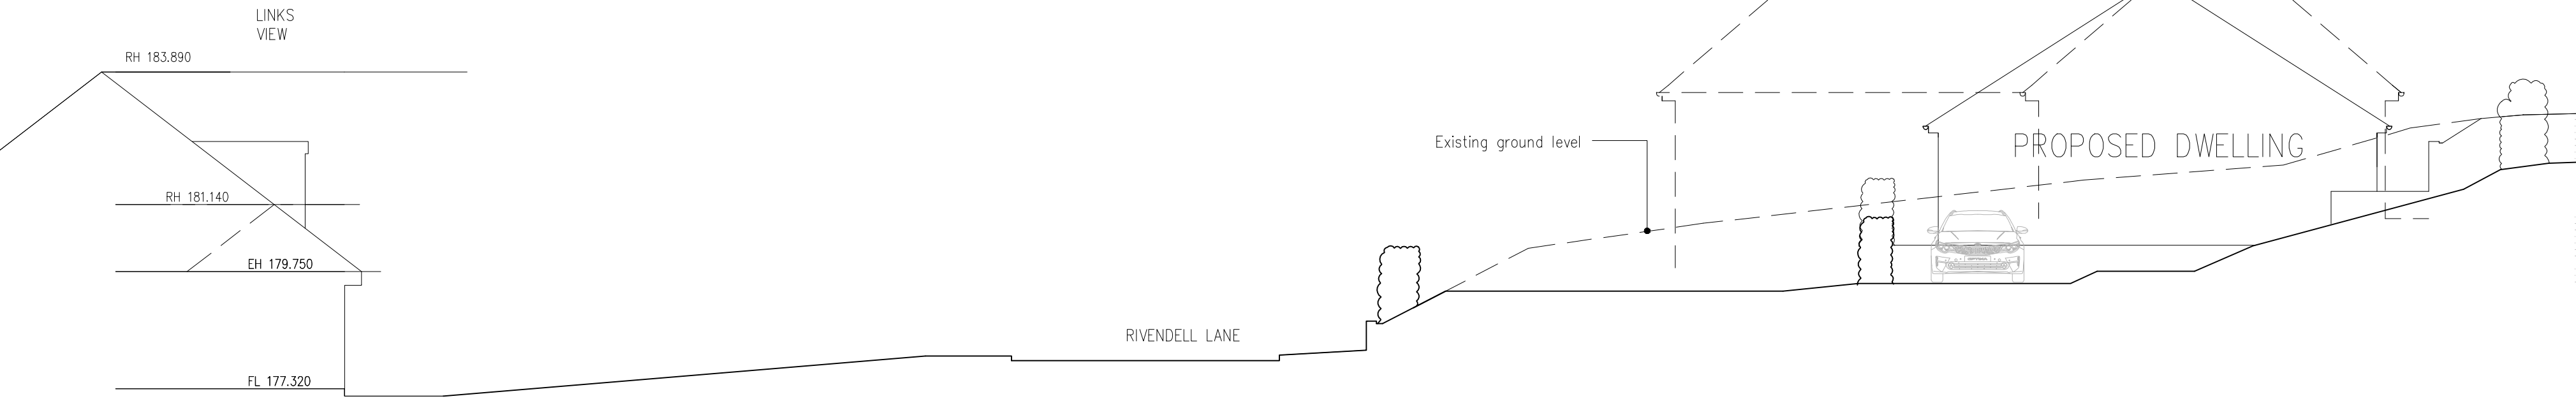


Section V-V Scale 1:100

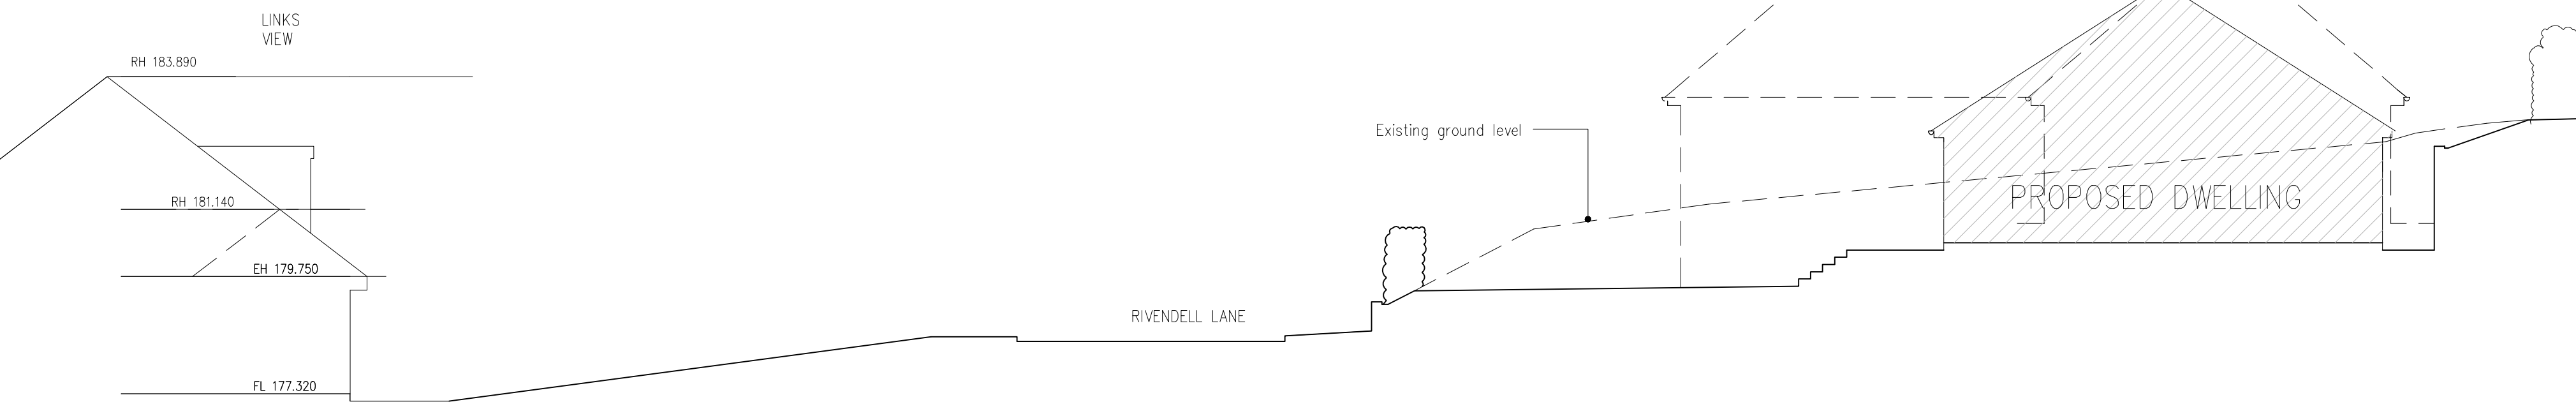


Section X-X Scale 1:100

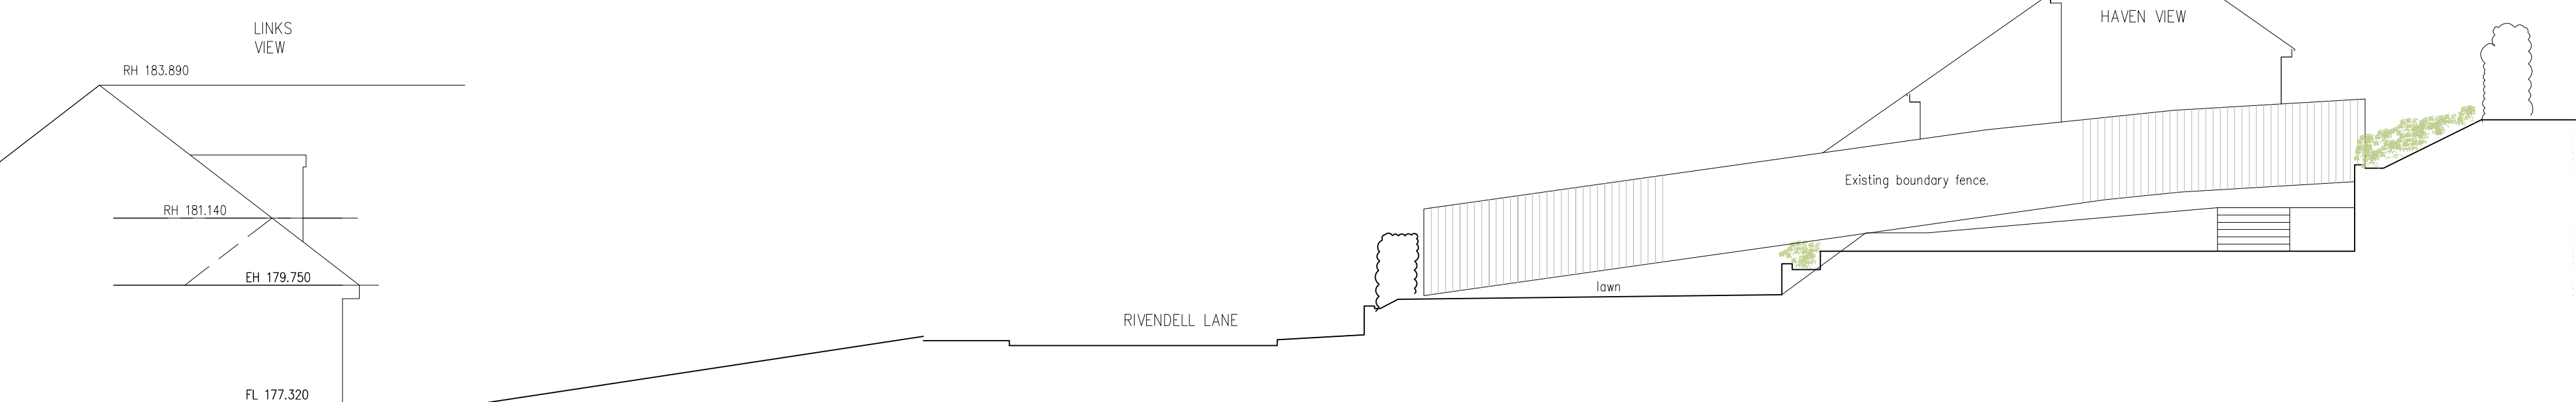

Section Y-Y Scale 1:100

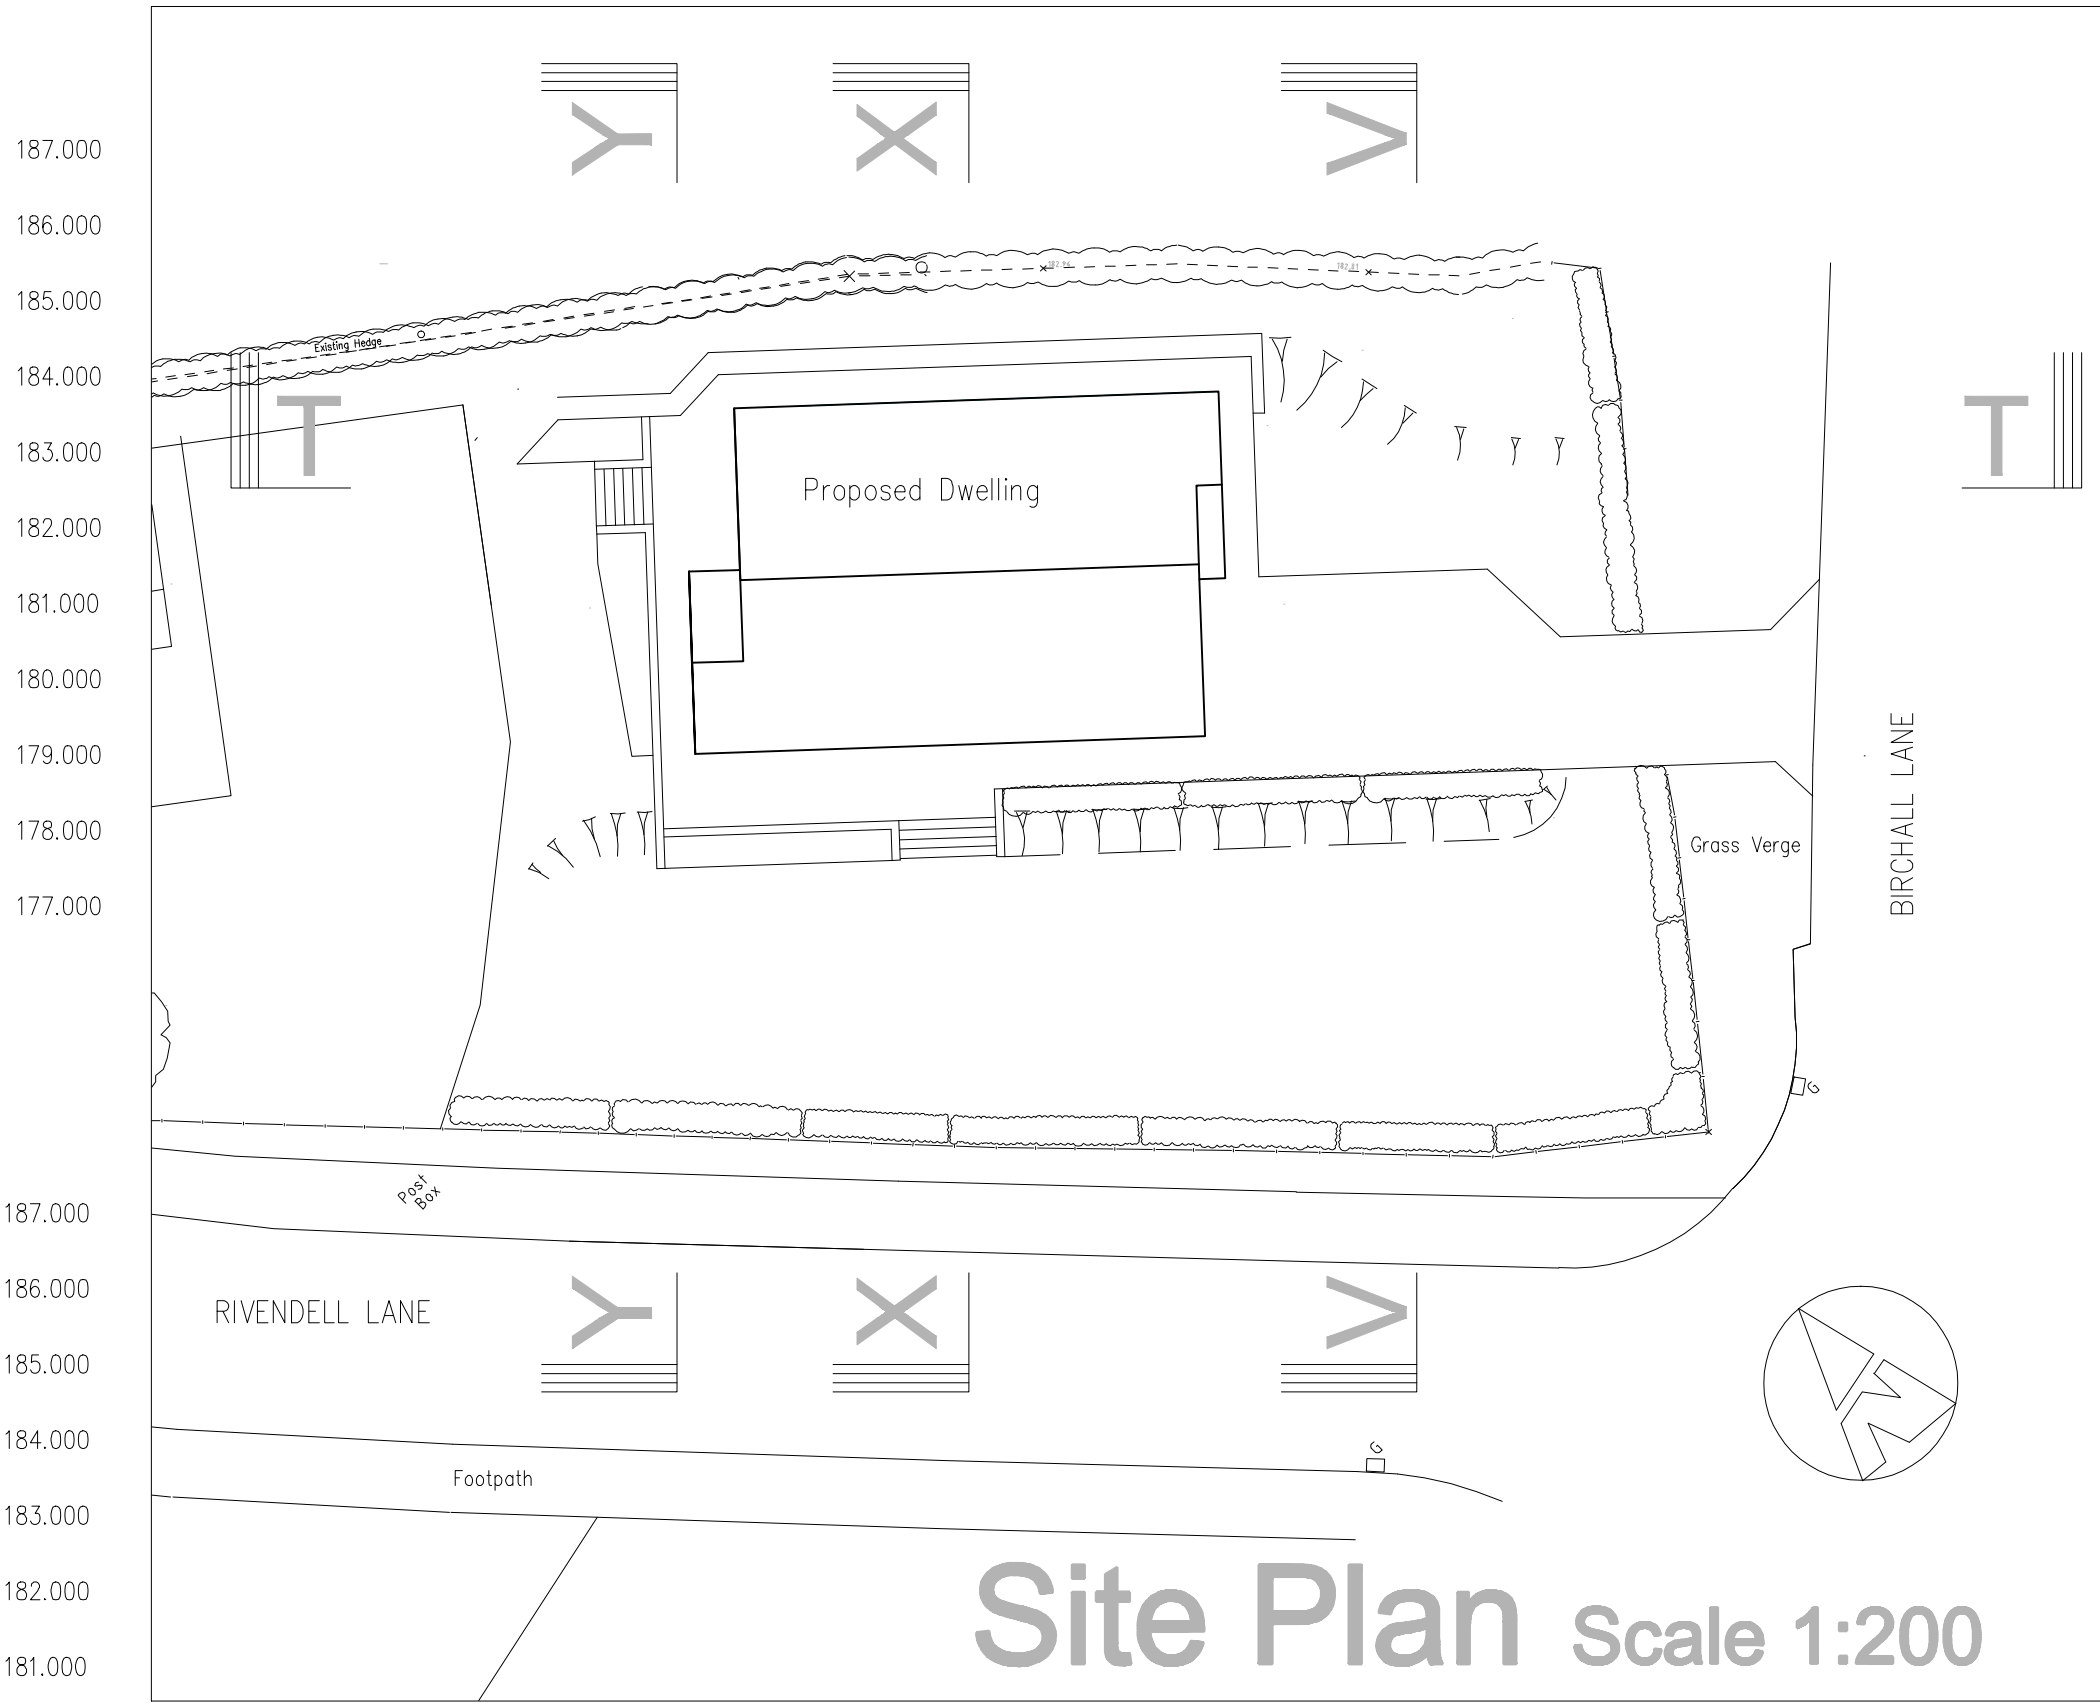

Site Plan Scale 1:200

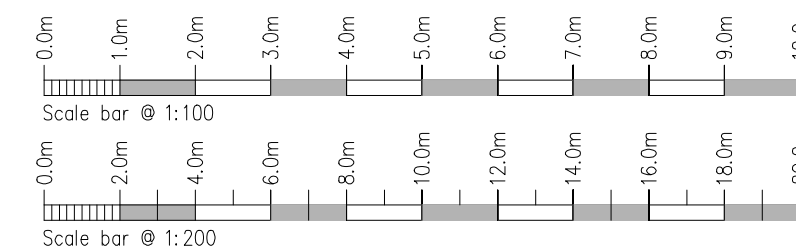

Rev.	Drawn	Comments.	Date

MAC
ARCHITECTURAL DESIGN LTD
Moorland House, 123 Moorland Road, Burslem, ST6 1JD.
T:01782 503302 E:admin@mac-arch.co.uk

Client:
Birchendel Holdings Ltd

Project:
**Proposed Dwelling on Land off
Birchall Lane, Birchall, Leek.
Staffordshire. ST13 5RA.**

Title:
Site Sections.

Status:
Planning.

A1: Drawn: ACB November 2022 Drawing Ref: 1797-03