



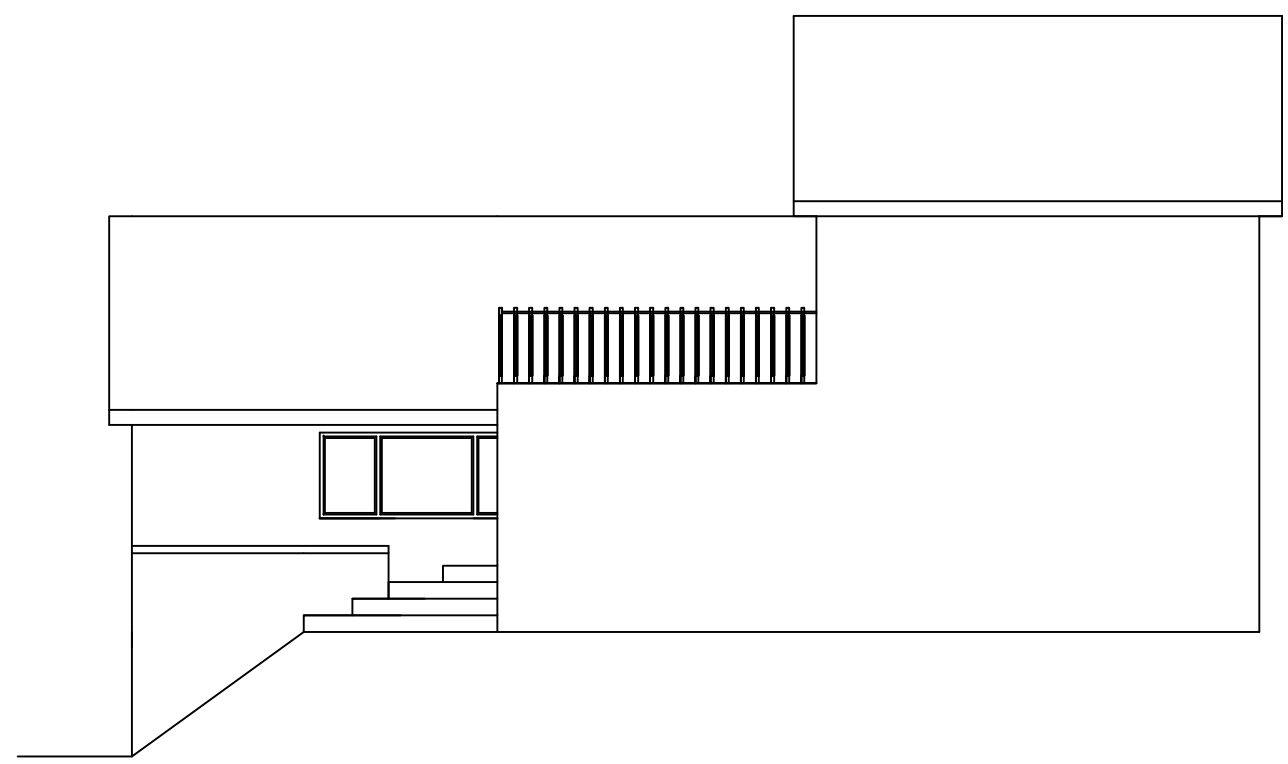

EXISTING SOUTH EAST ELEVATION



EXISTING NORTH WEST ELEVATION

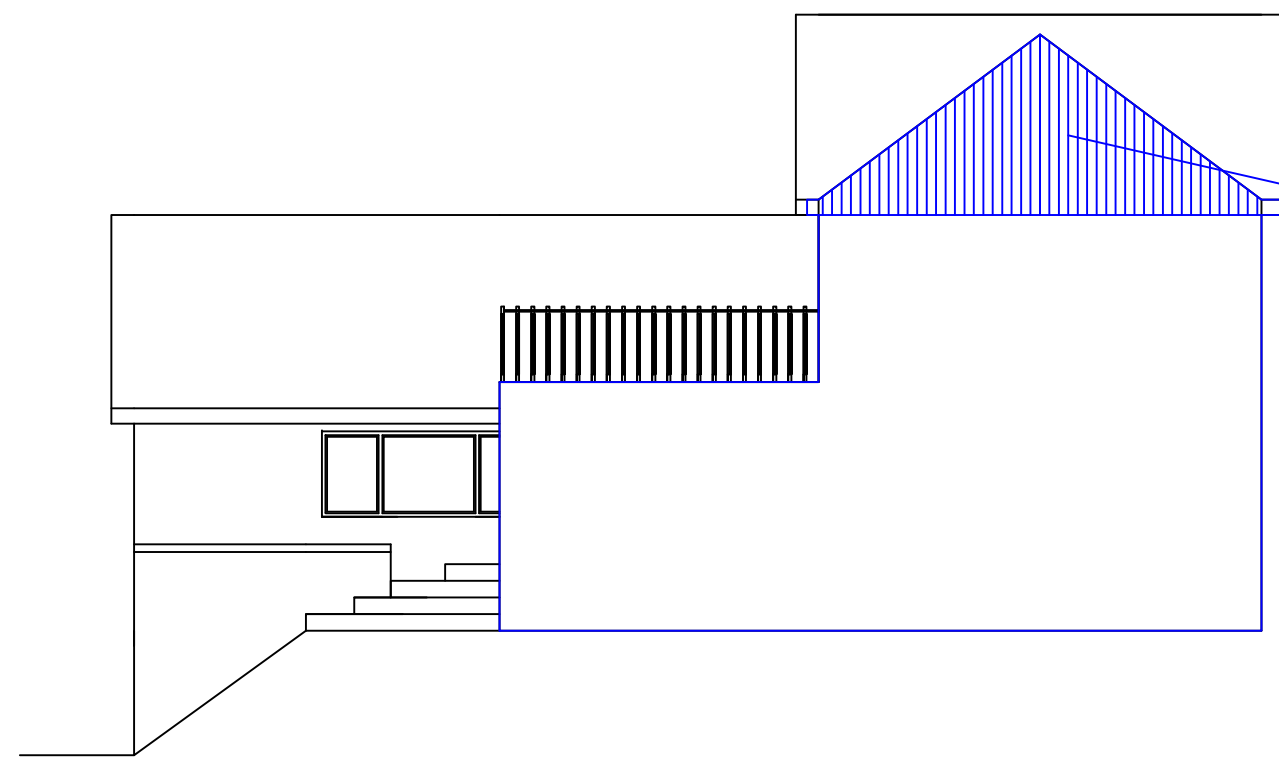


PROPOSED SOUTH EAST ELEVATION - TWO STOREY AND SINGLE STOREY EXTENSION


Timber cladding to match existing gables on the property



PROPOSED NORTH WEST ELEVATION

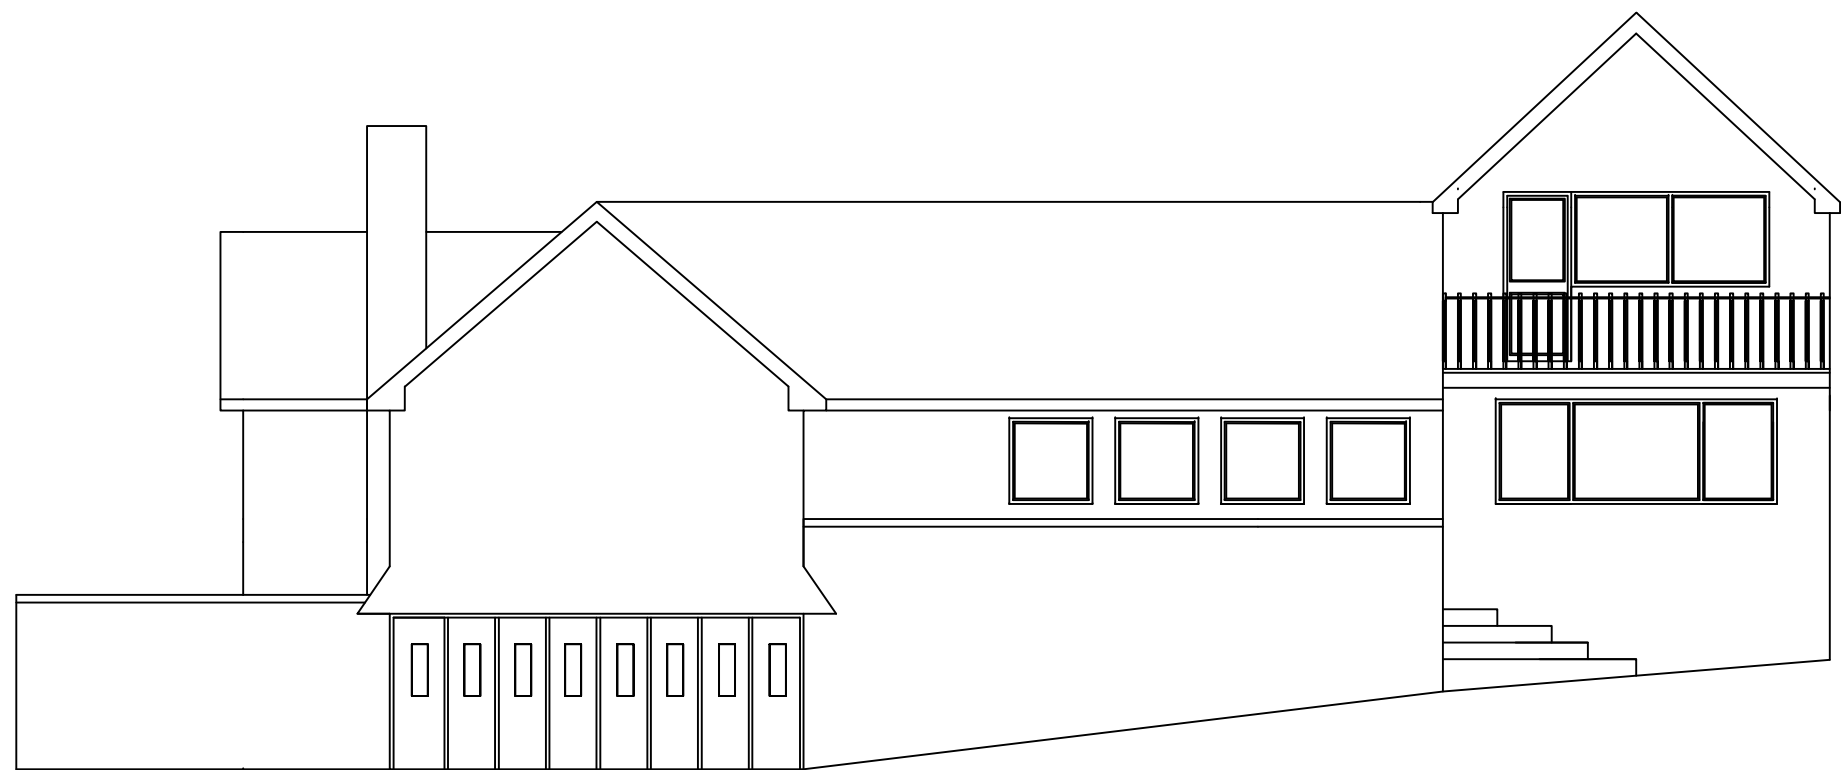


EXISTING SOUTH WEST ELEVATION

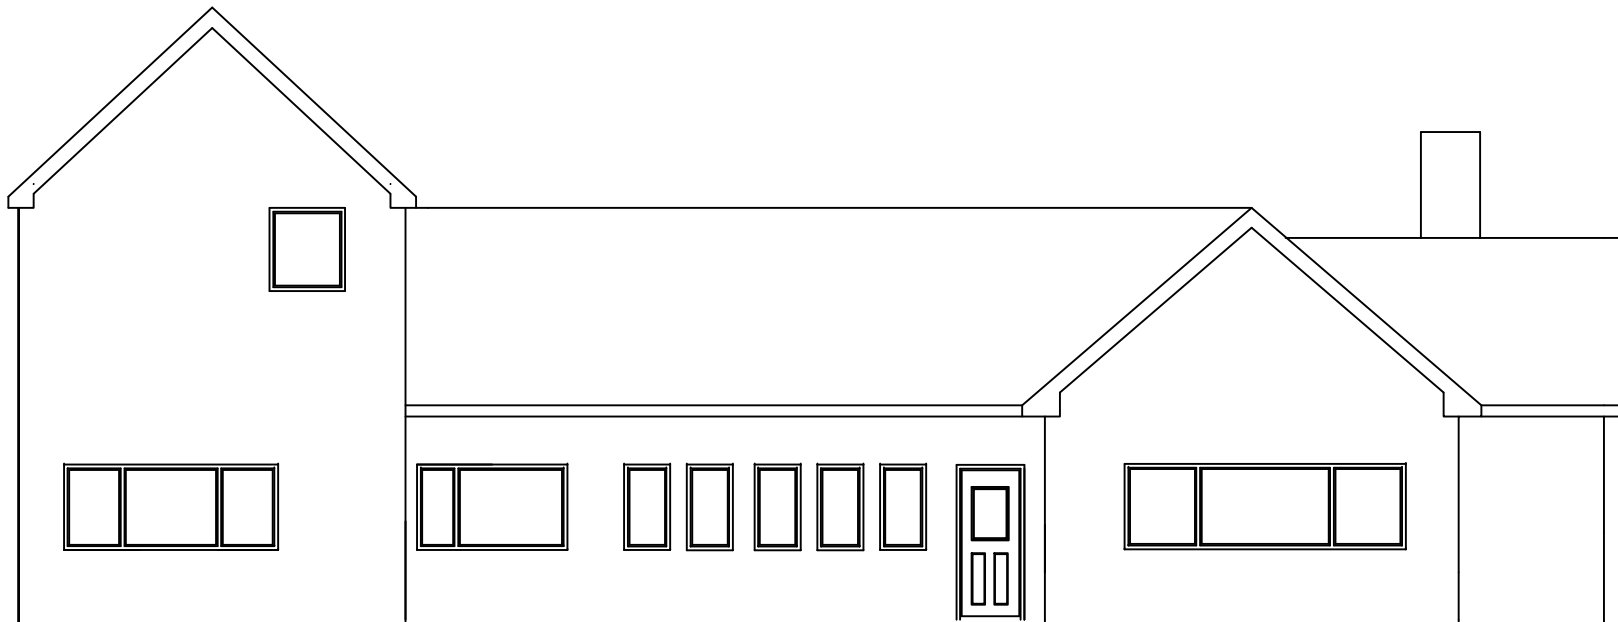


EXISTING NORTH EAST ELEVATION




PROPOSED SOUTH WEST ELEVATION - TWO STOREY GABLE

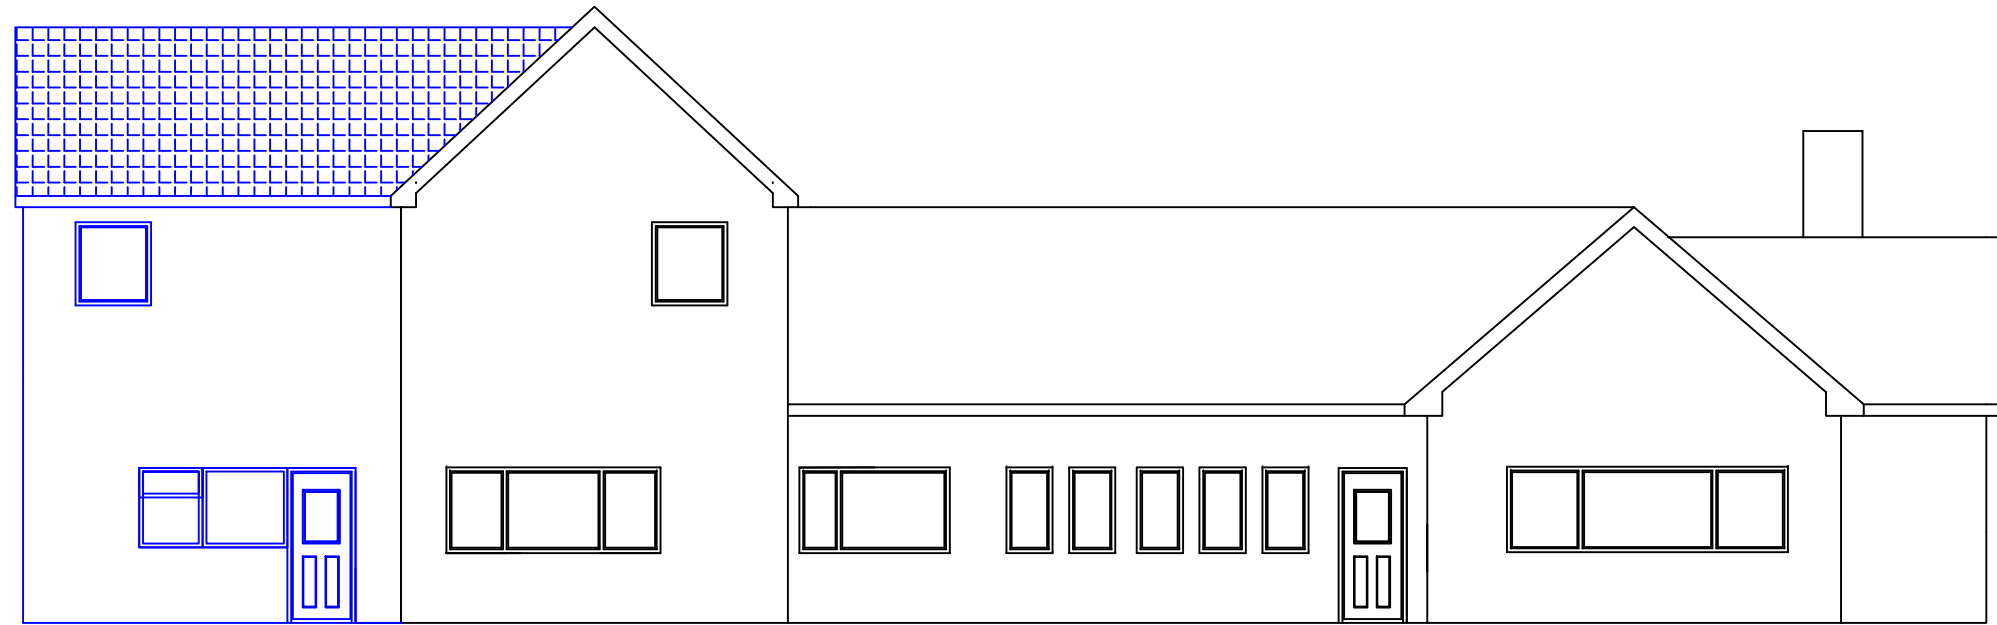


PROPOSED NORTH EAST ELEVATION

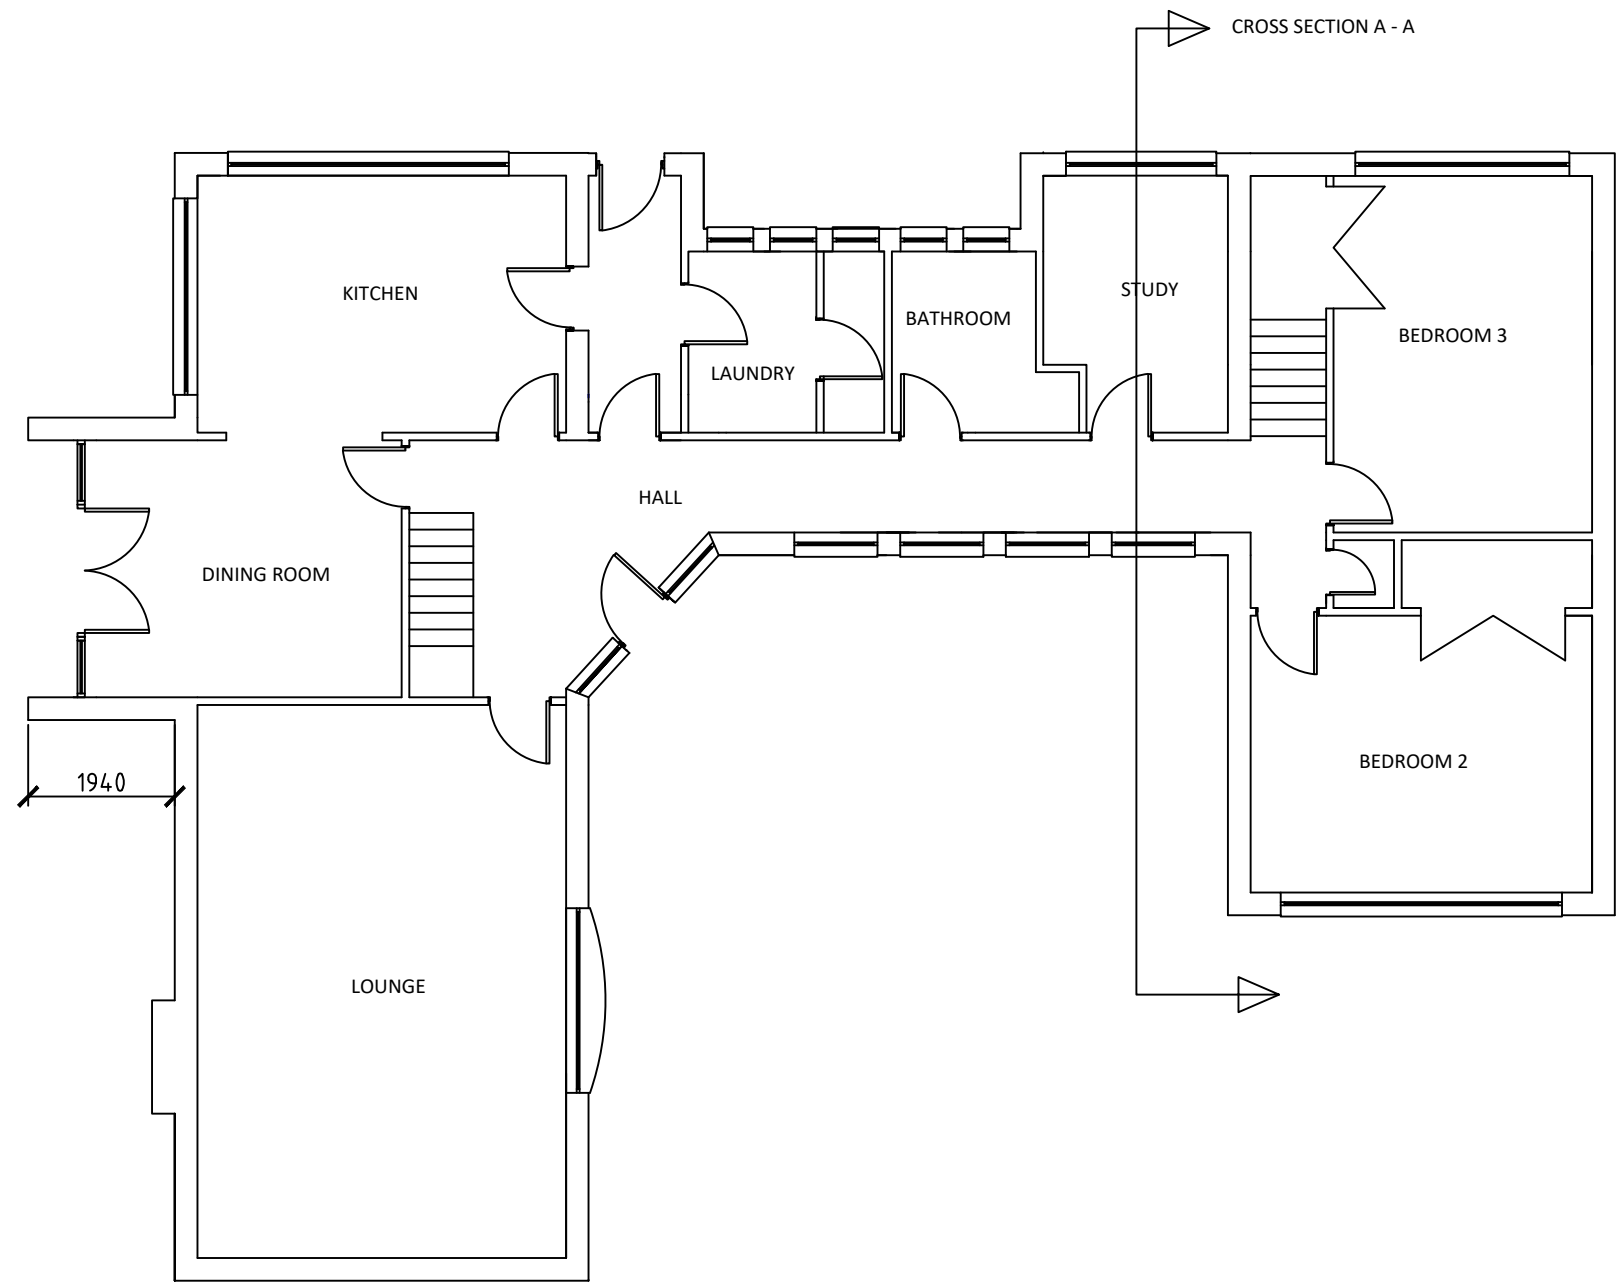


EXISTING GROUND FLOOR PLAN

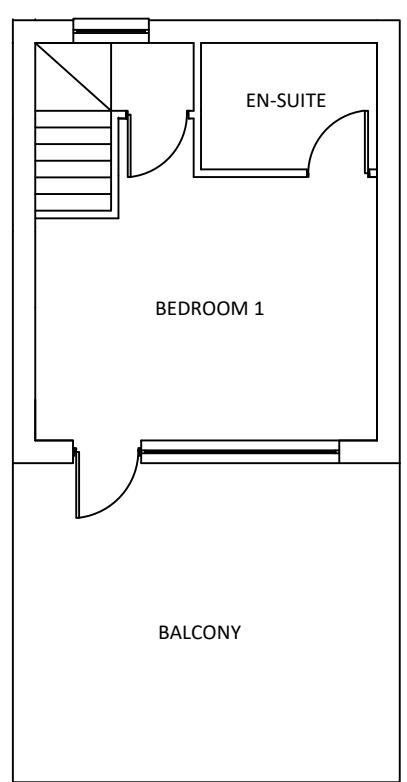


EXISTING SECOND FLOOR PLAN

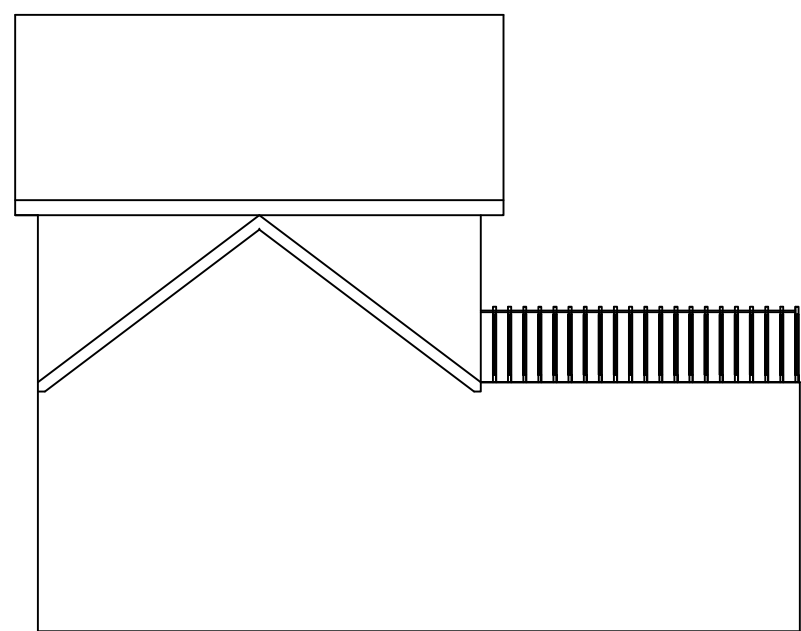


EXISTING CROSS SECTION A - A

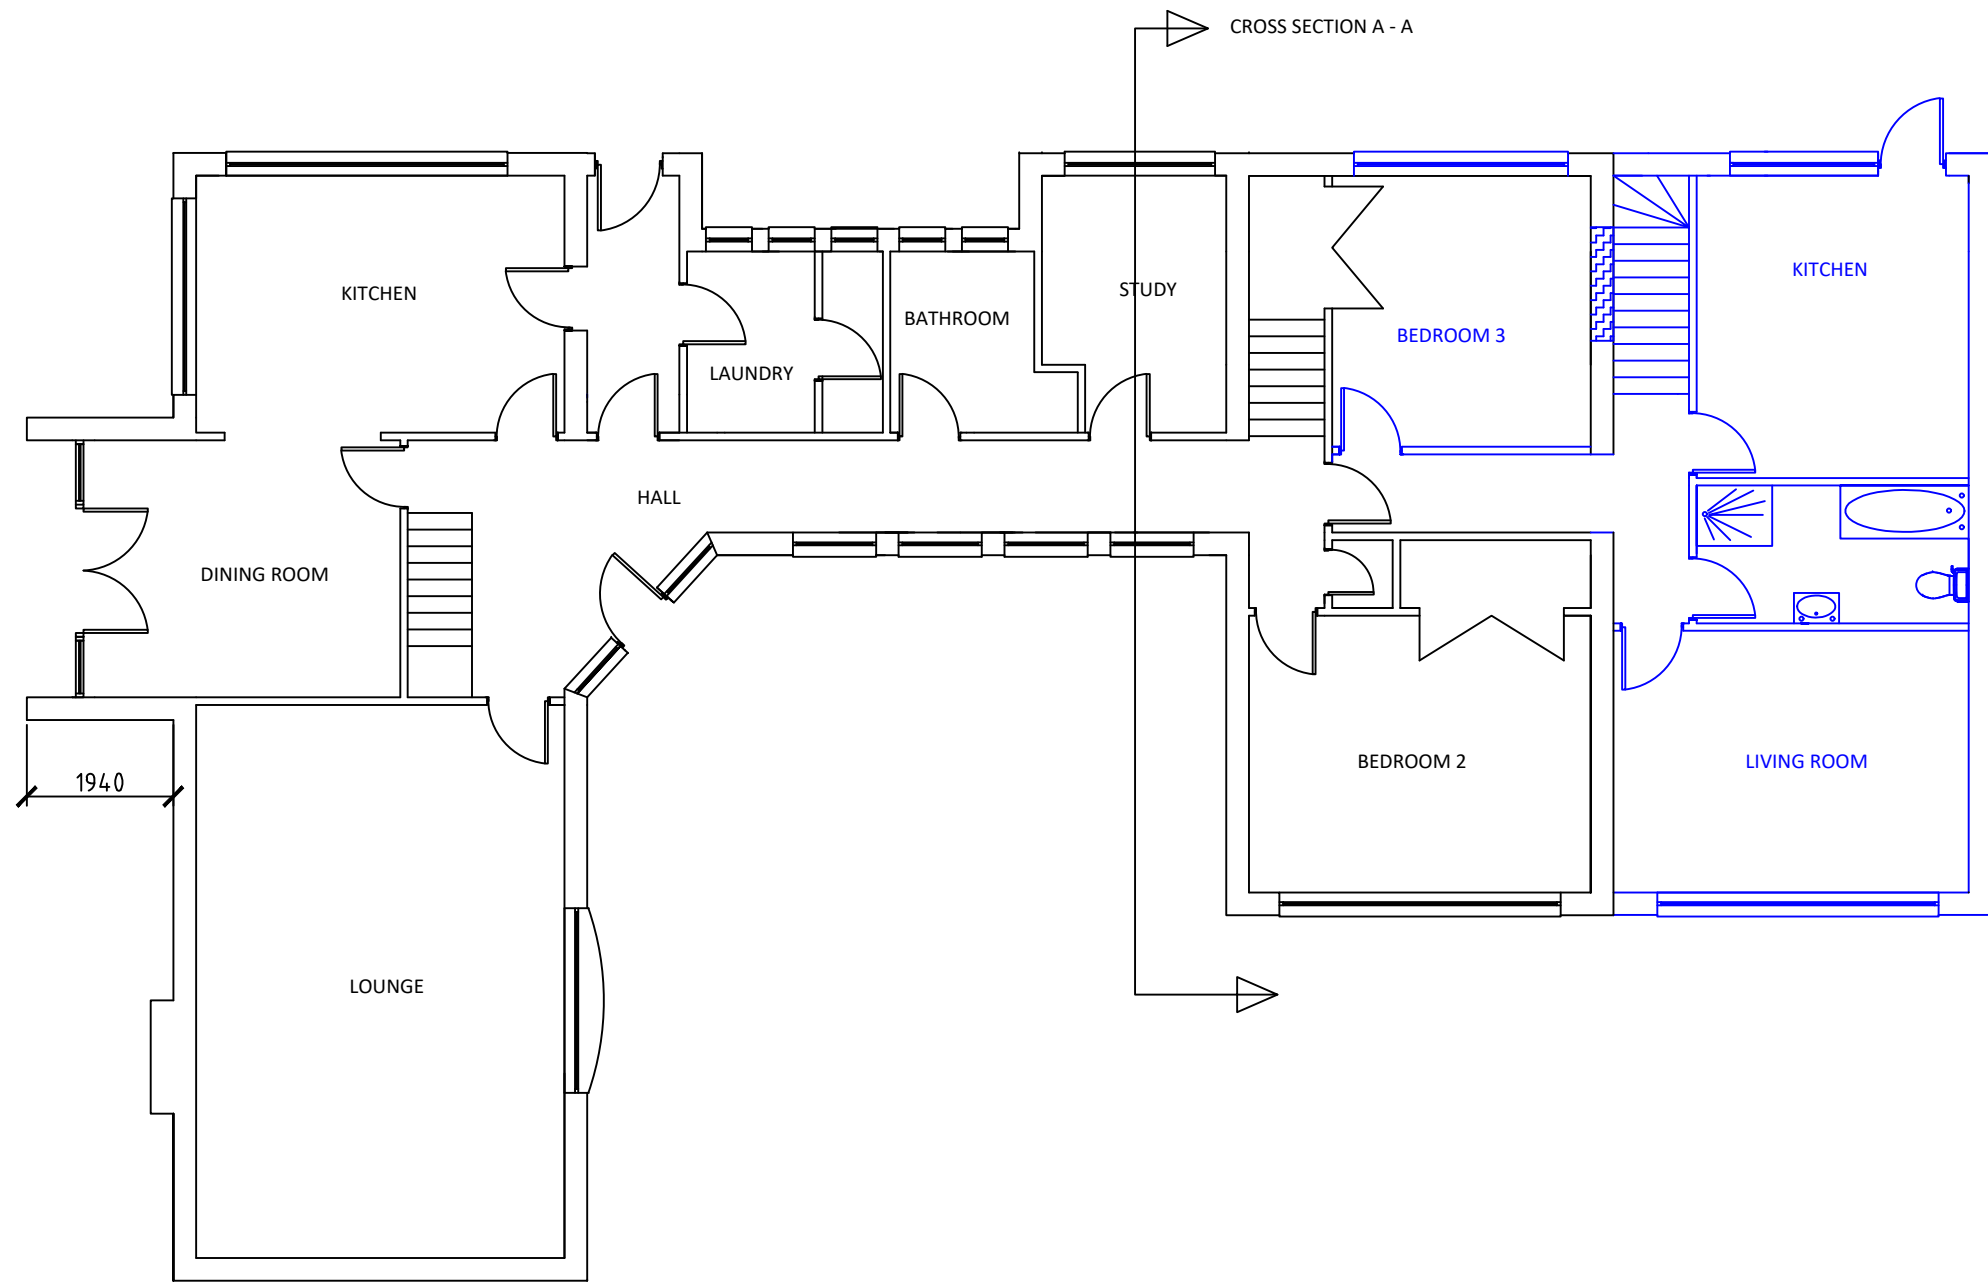


PROPOSED GROUND FLOOR PLAN

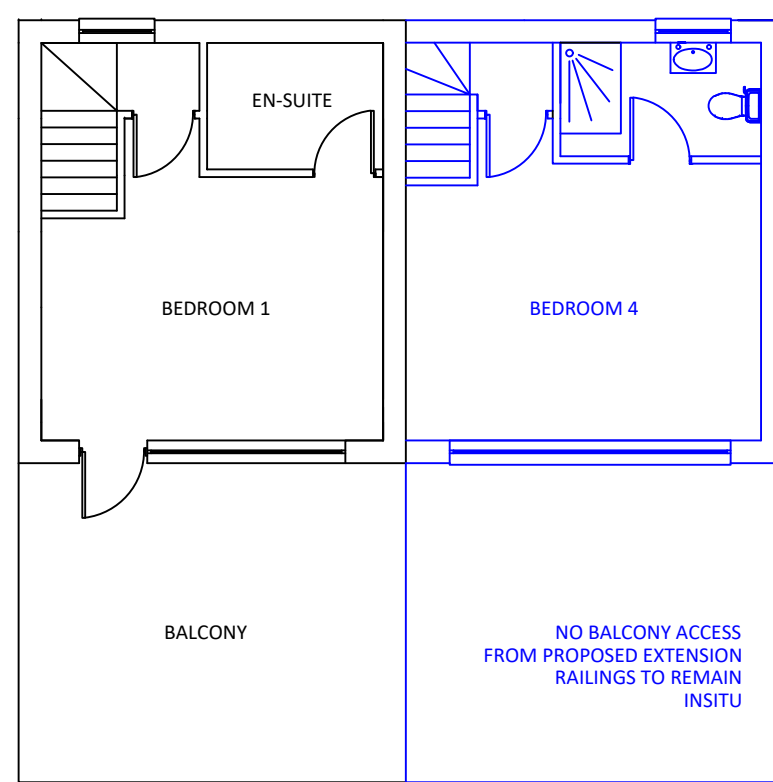


PROPOSED FIRST FLOOR PLAN

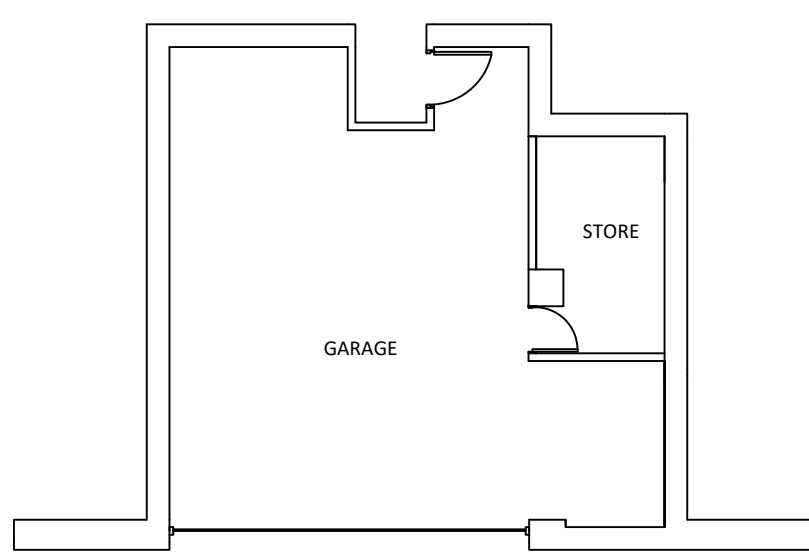

EXISTING LOWER FLOOR GARAGE

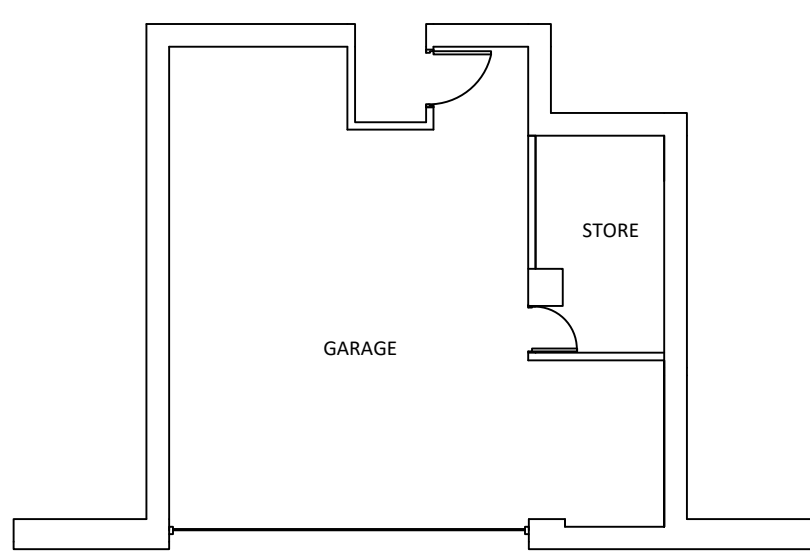

PROPOSED LOWER FLOOR GARAGE

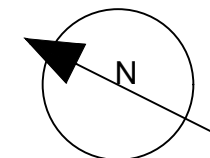

General:
All work to be carried out in strict accordance with the CDM Regulations 2015 and current Building Regulations and British Standards, Codes of Practice and Statutory Authorities bye laws and recommendations. Contractor is to check and verify all dimensions, levels and inverts etc, on site prior to commencing the works.

ADDRESS: Woodside Cheddleton Rd Birchall Leek ST13 5QZ			
TITLE: Proposed two storey and single storey side extension			
DRAWING NO:	DWG361	SCALE:	1:100 @A0
DRAWN BY:	Outwards and Upwards	DATE:	07/02/23