




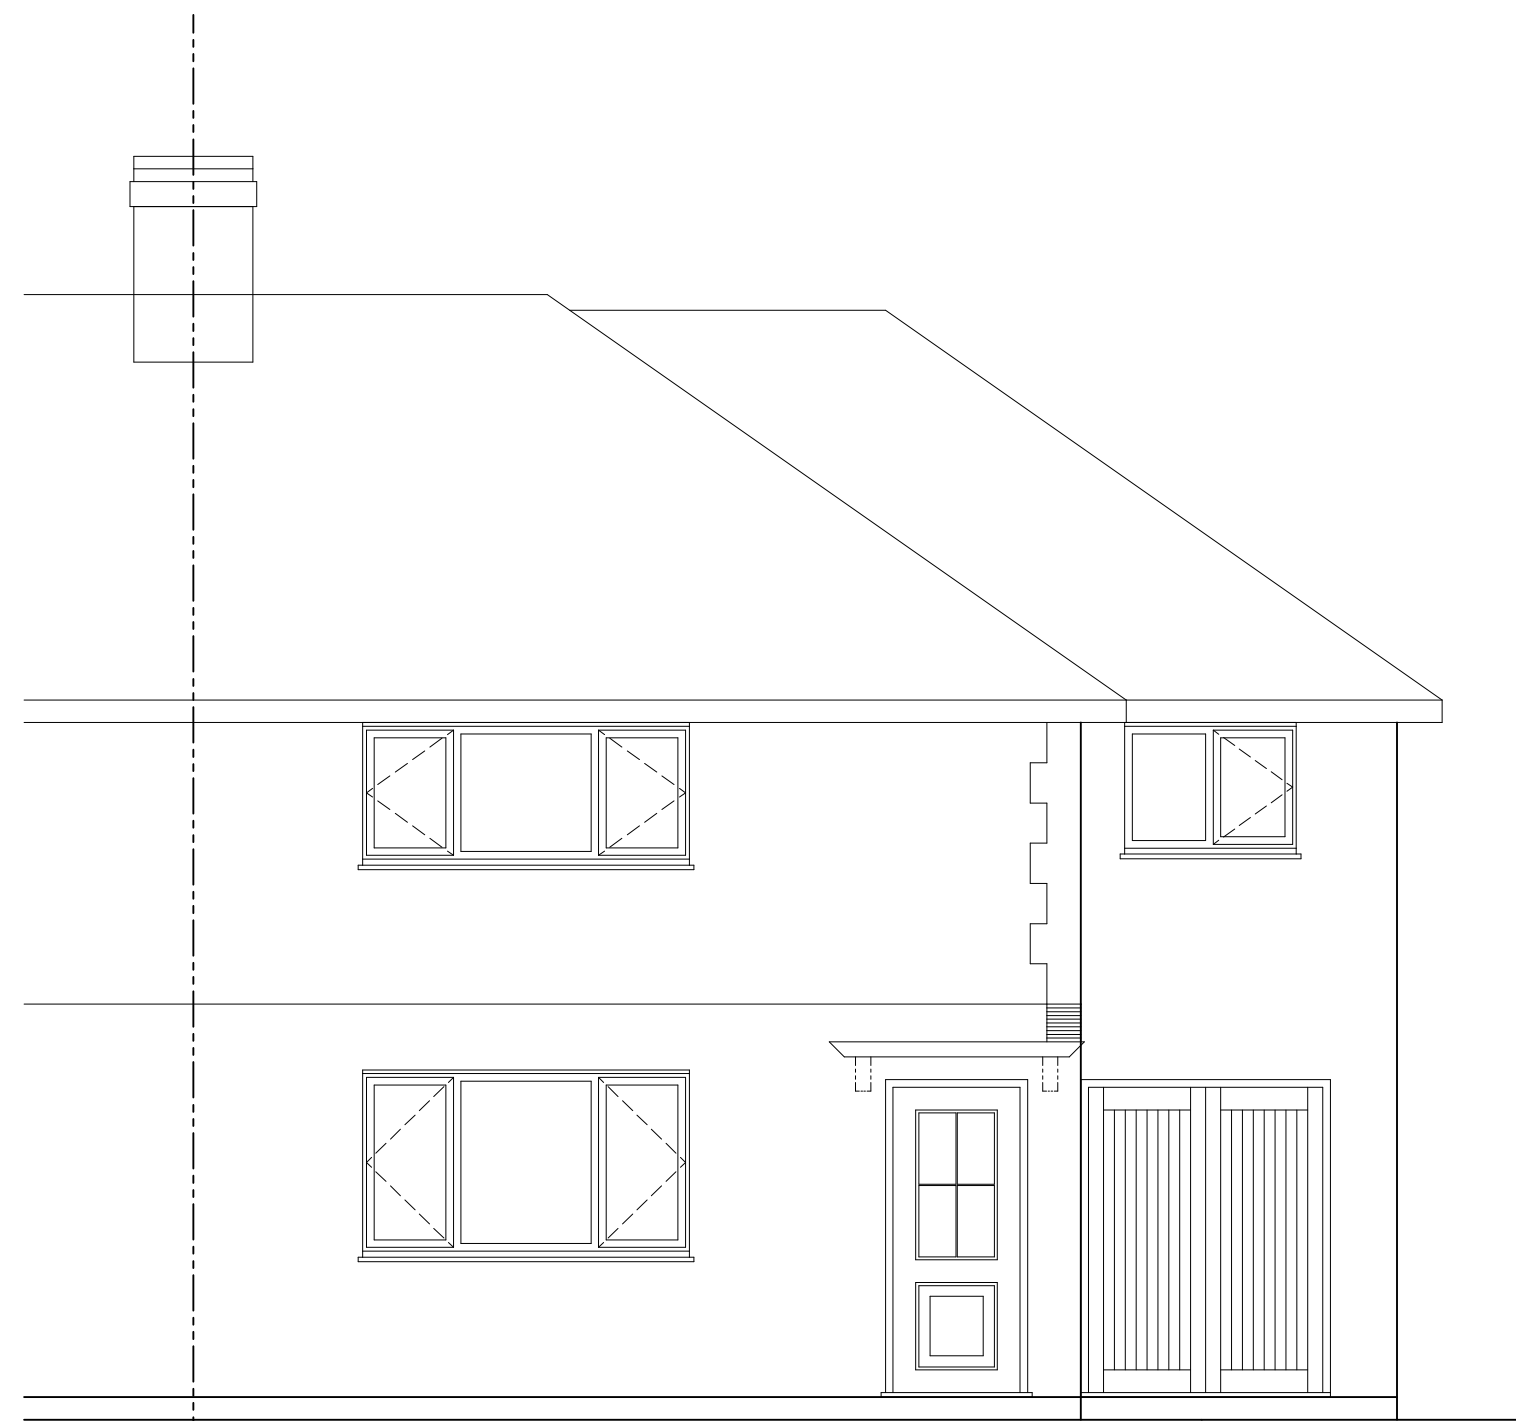


FRONT ELEVATION
(AS PROPOSED)

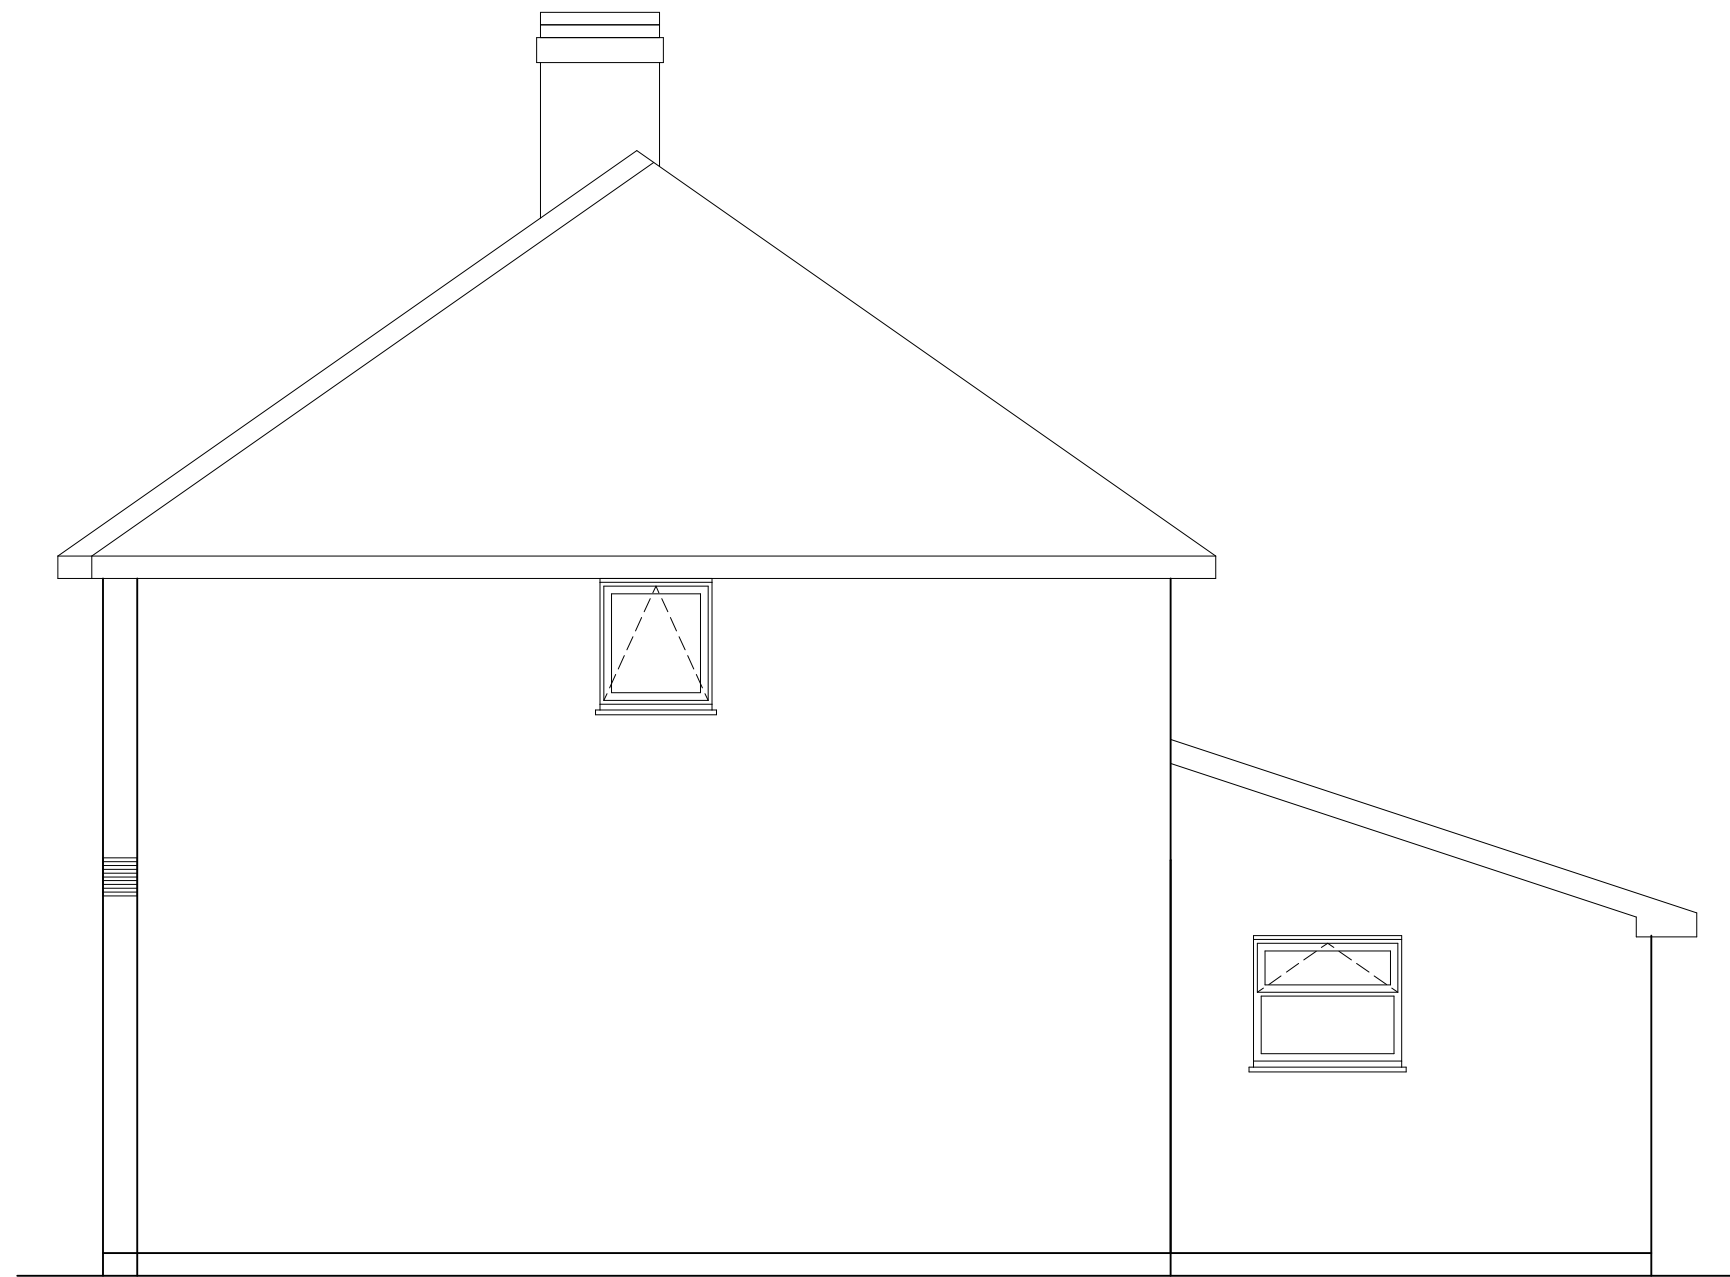


SIDE ELEVATION
(AS PROPOSED)

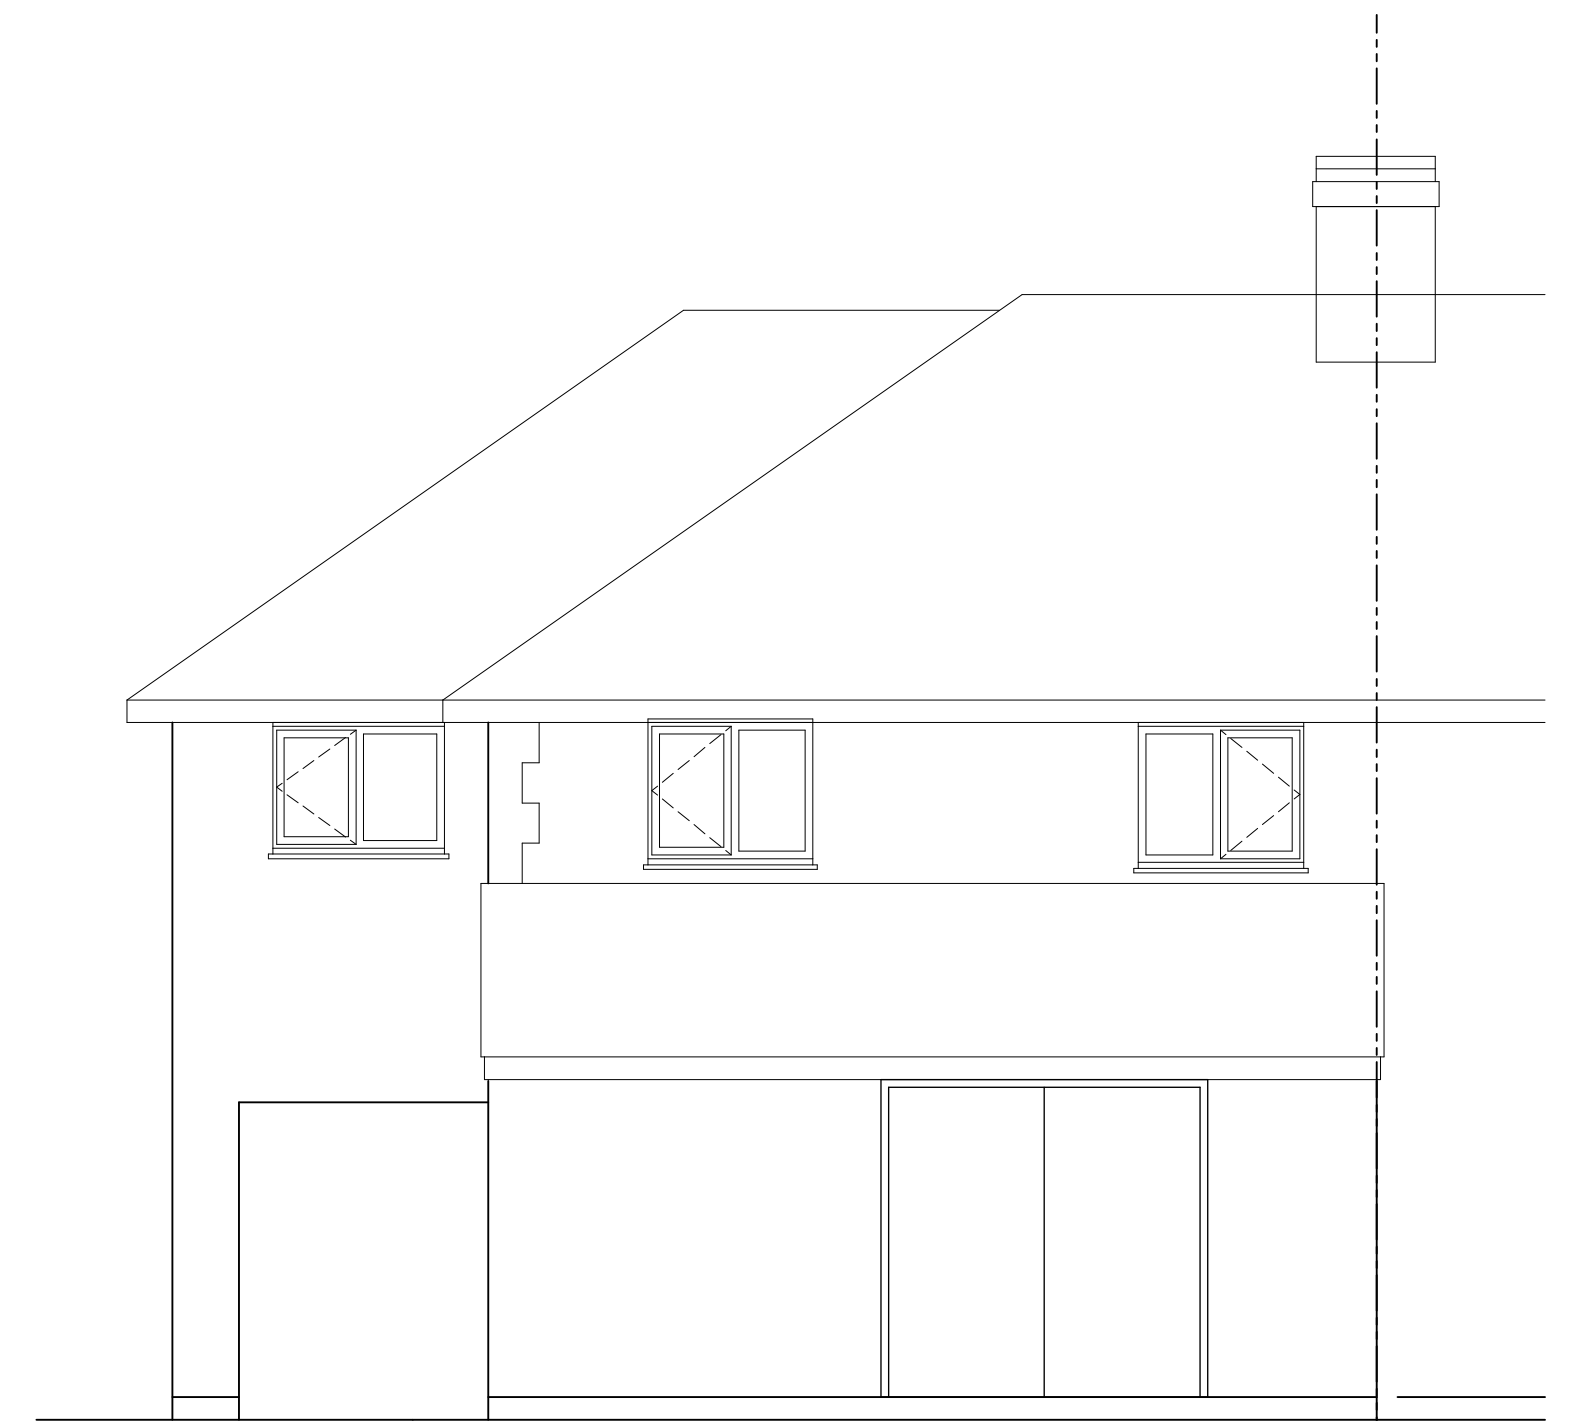

REAR ELEVATION
(AS PROPOSED)

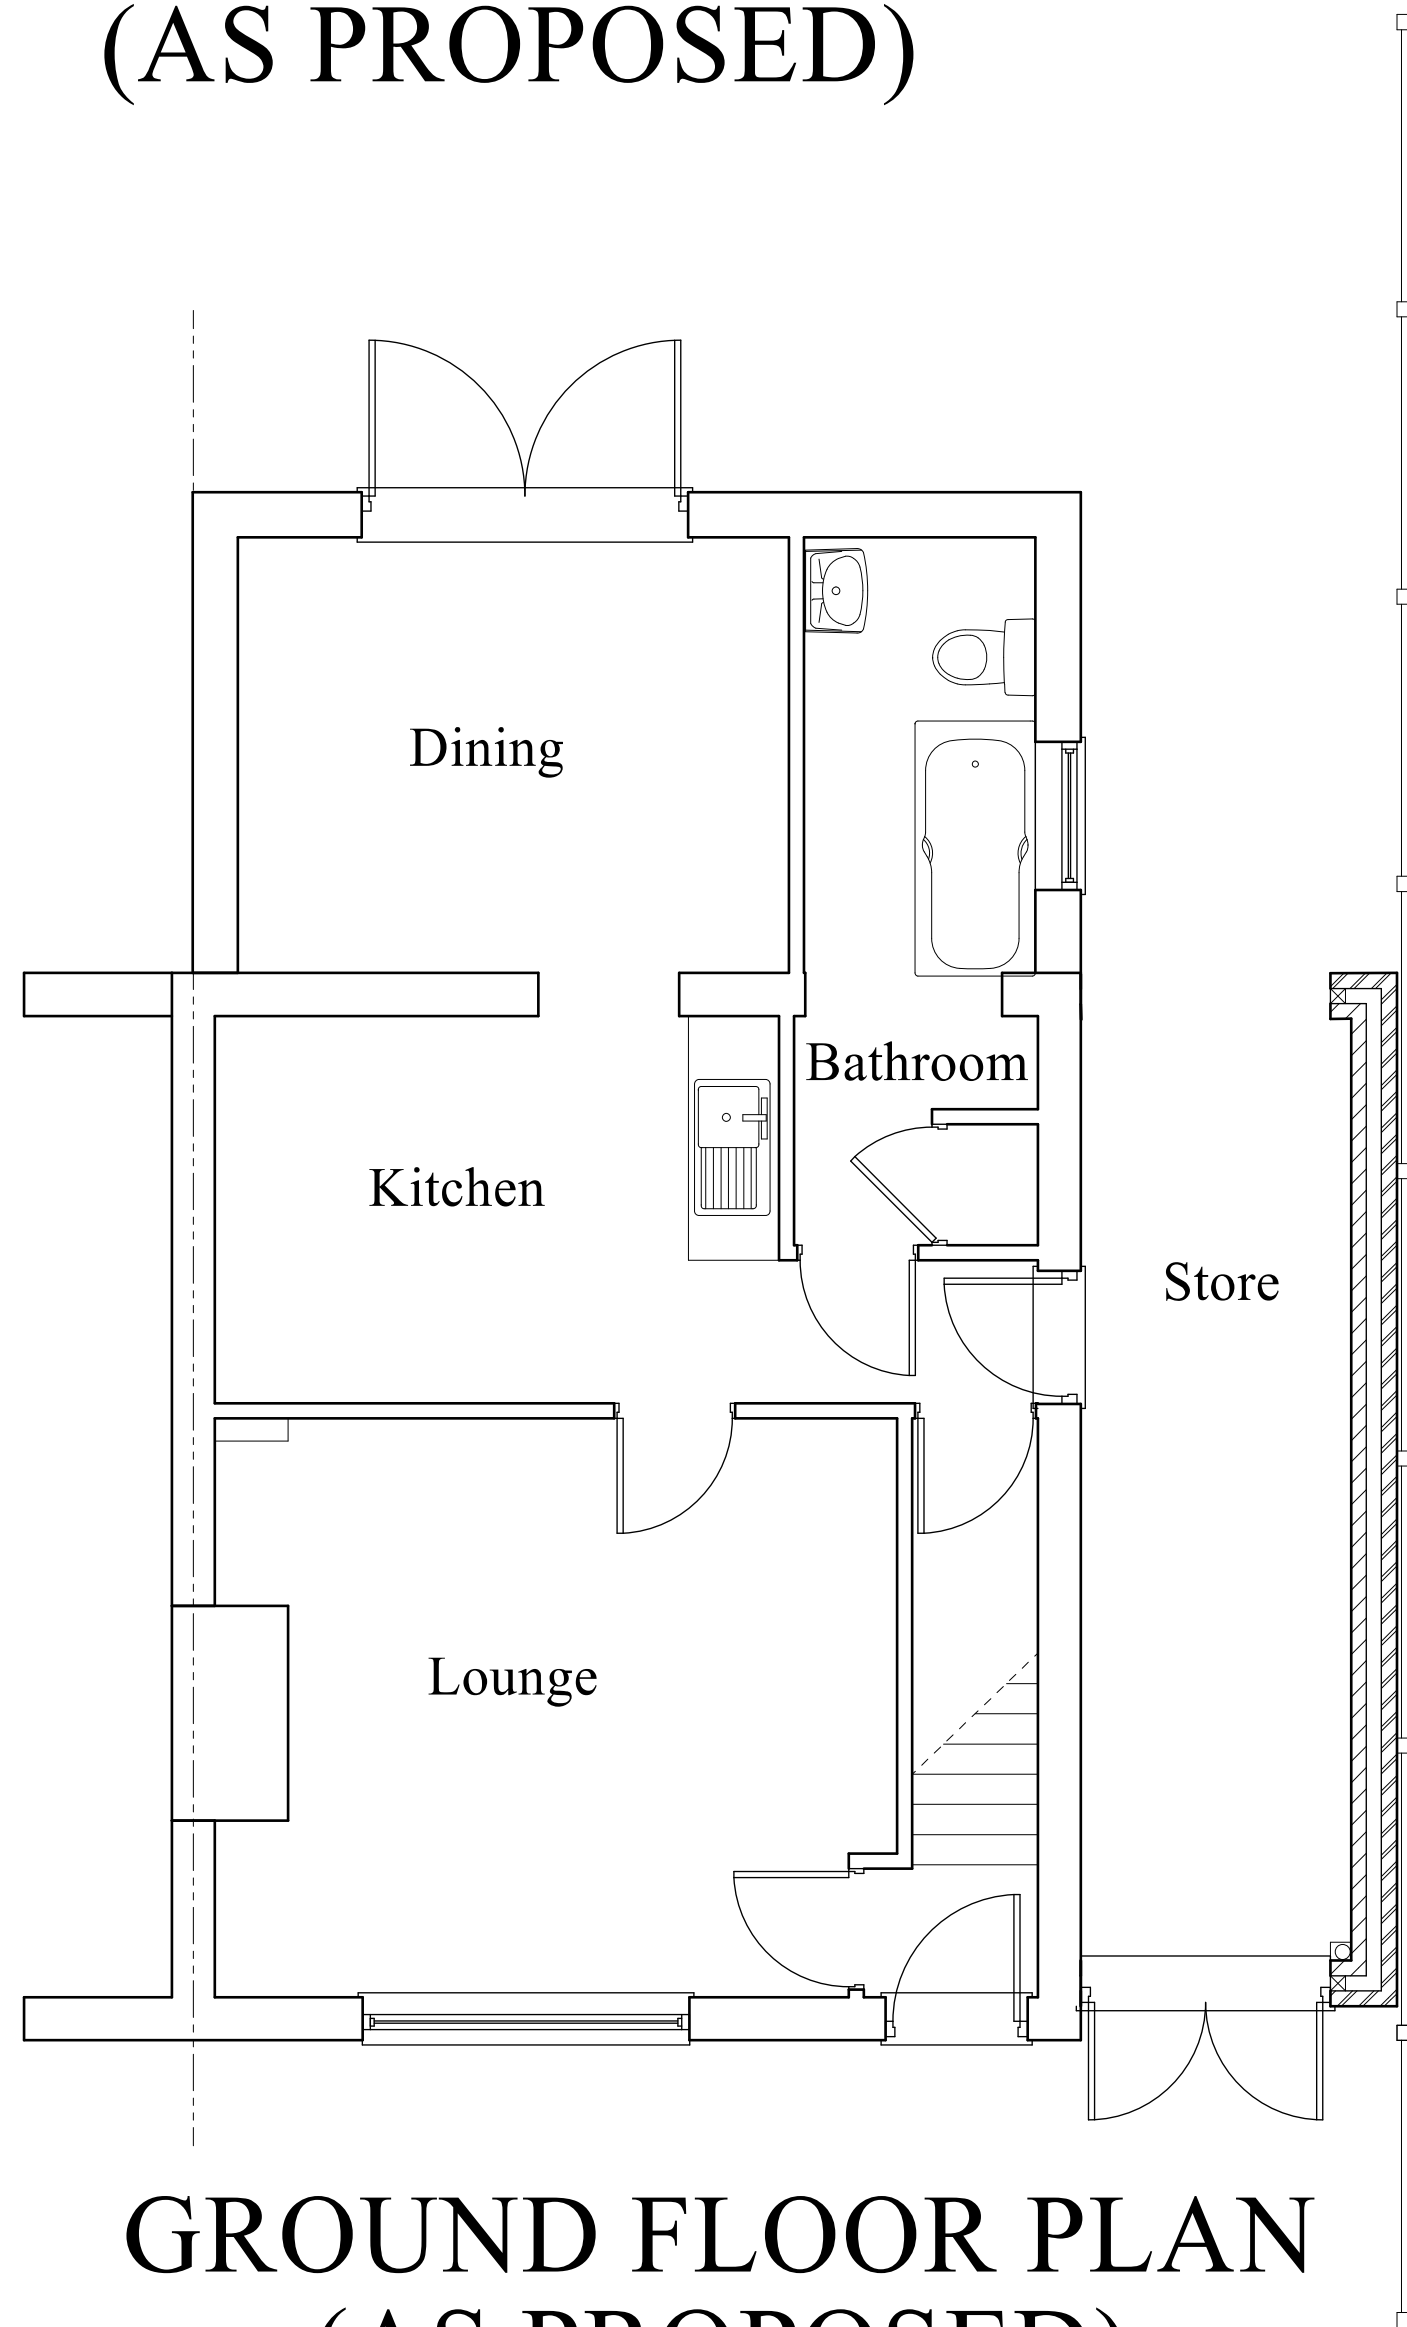

GROUND FLOOR PLAN
(AS PROPOSED)

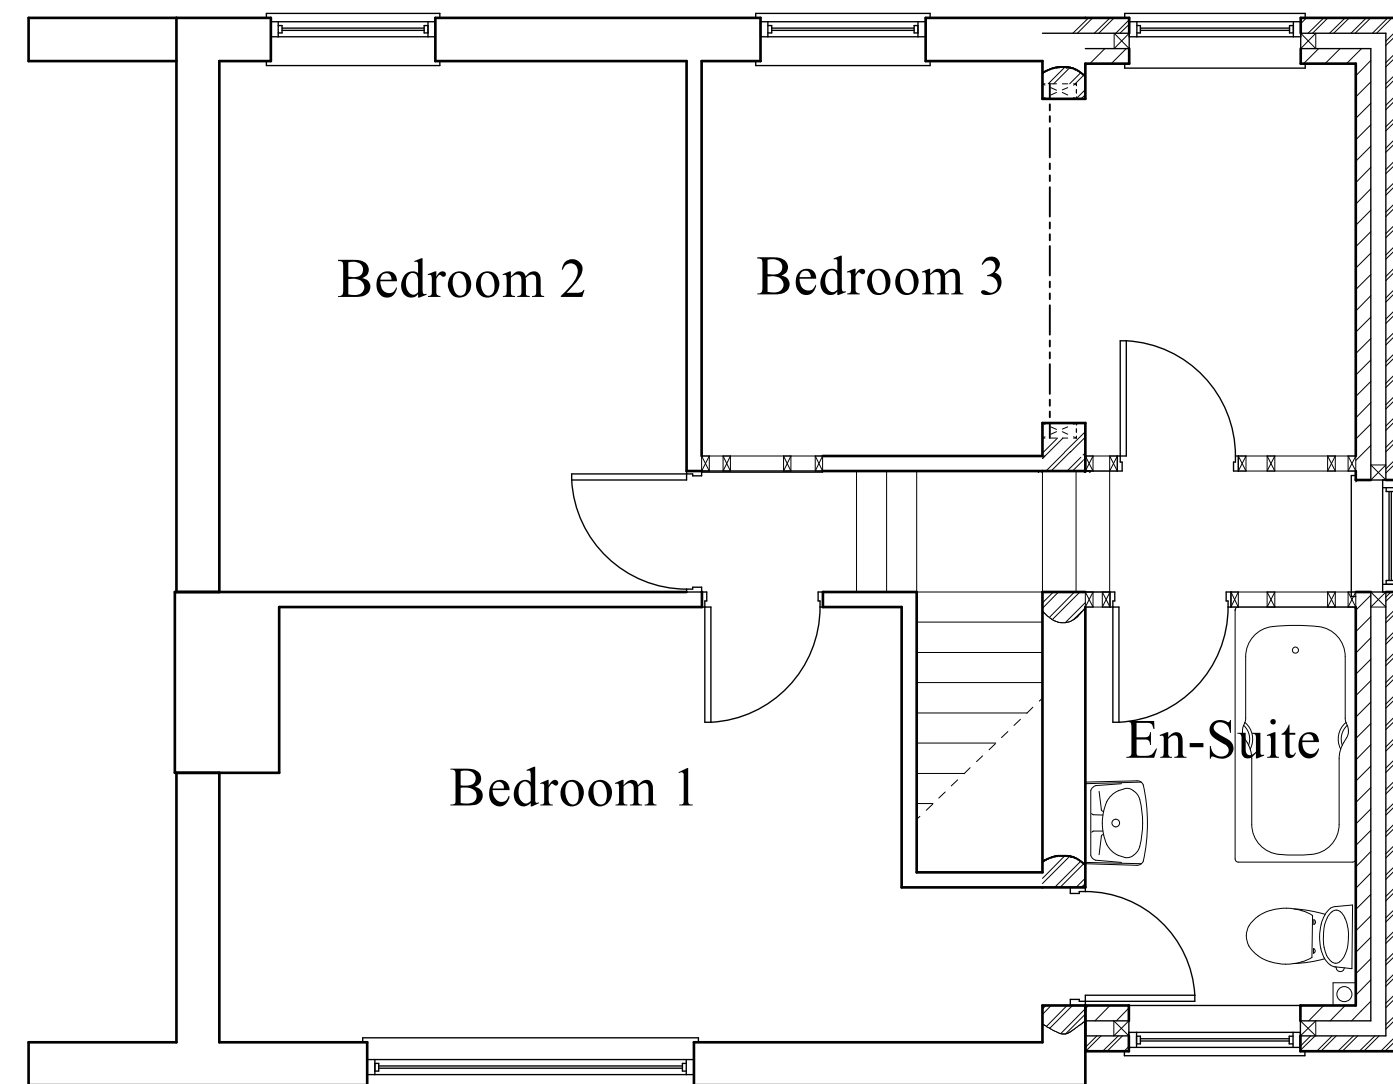

FIRST FLOOR PLAN
(AS PROPOSED)

Amendments:
A 06-10-2022 Minor amendments to suit Client.

MR. J. LOVATT

DATE: SEPTEMBER 2022

PROPOSED EXTENSION

AT
110, QUEEN STREET,
CHEADLE,
STOKE-ON-TRENT,
ST10 1BW

SCALES (at A1):
PLANS 1:50
ELEVATIONS 1:50

DRAWN BY:

MALCOLM SALES
QUANTITY SURVEYORS, DESIGNERS
& BUILDING COST CONSULTANTS
CHURCHILL SUITE,
LULWORTH HOUSE,
51, HIGH STREET,
CHEADLE, STOKE-ON-TRENT,
STAFFS. ST10 1AR
TEL: 01538 757233
MOB: 07889 225437
E-MAIL: Malcolm.sales@salesqs.co.uk

AS PROPOSED

FOR PLANNING & BUILDING
REGULATIONS APPLICATIONS

DRAWING NR. 2208/12/02/A