


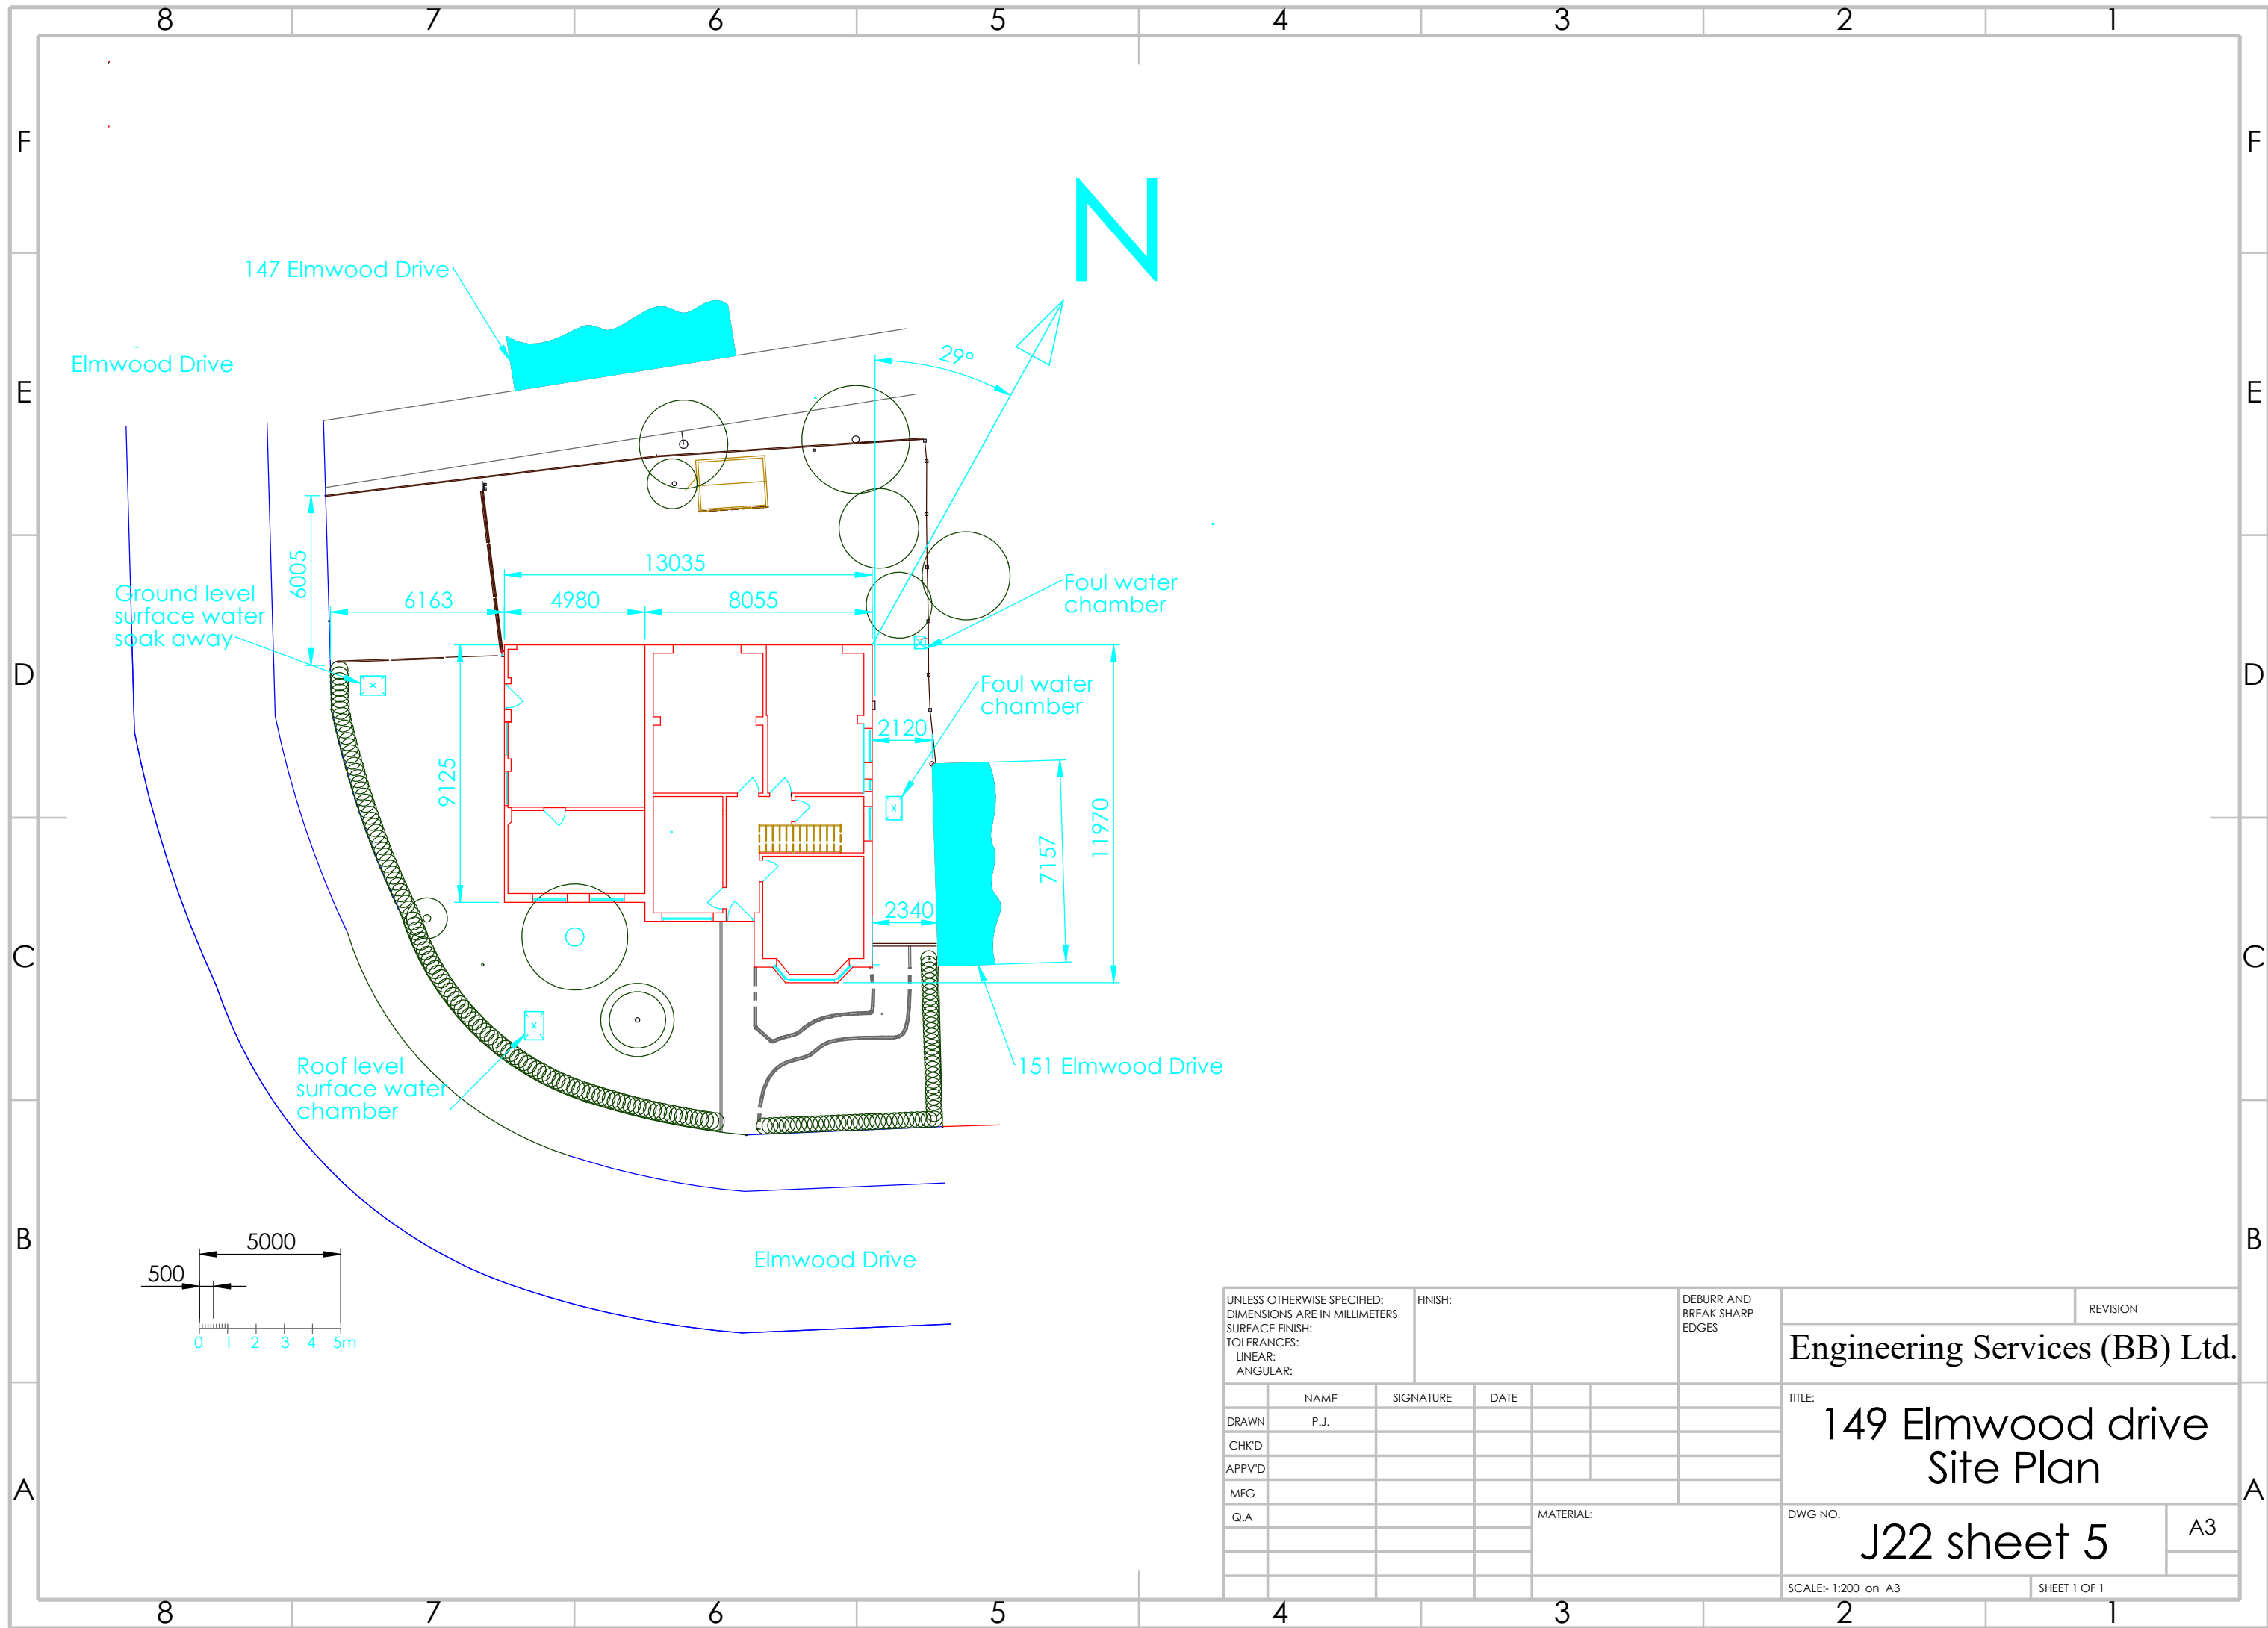

UNLESS OTHERWISE SPECIFIED: DIMENSIONS ARE IN MILLIMETERS SURFACE FINISH: TOLERANCES: LINEAR: ANGULAR:				FINISH:		DEBURR AND BREAK SHARP EDGES	REVISION	
							Engineering Services (BB) Ltd.	
DRAWN	NAME P.J.	SIGNATURE	DATE				TITLE: 149 Elmwood drive Site Plan	
CHK'D								
APPV'D								
MFG								
Q.A								
						MATERIAL:	DWG NO.	A3
							SCALE:- 1:200 on A3	SHEET 1 OF 1