





1 Proposed Front Elevation  
1 : 50

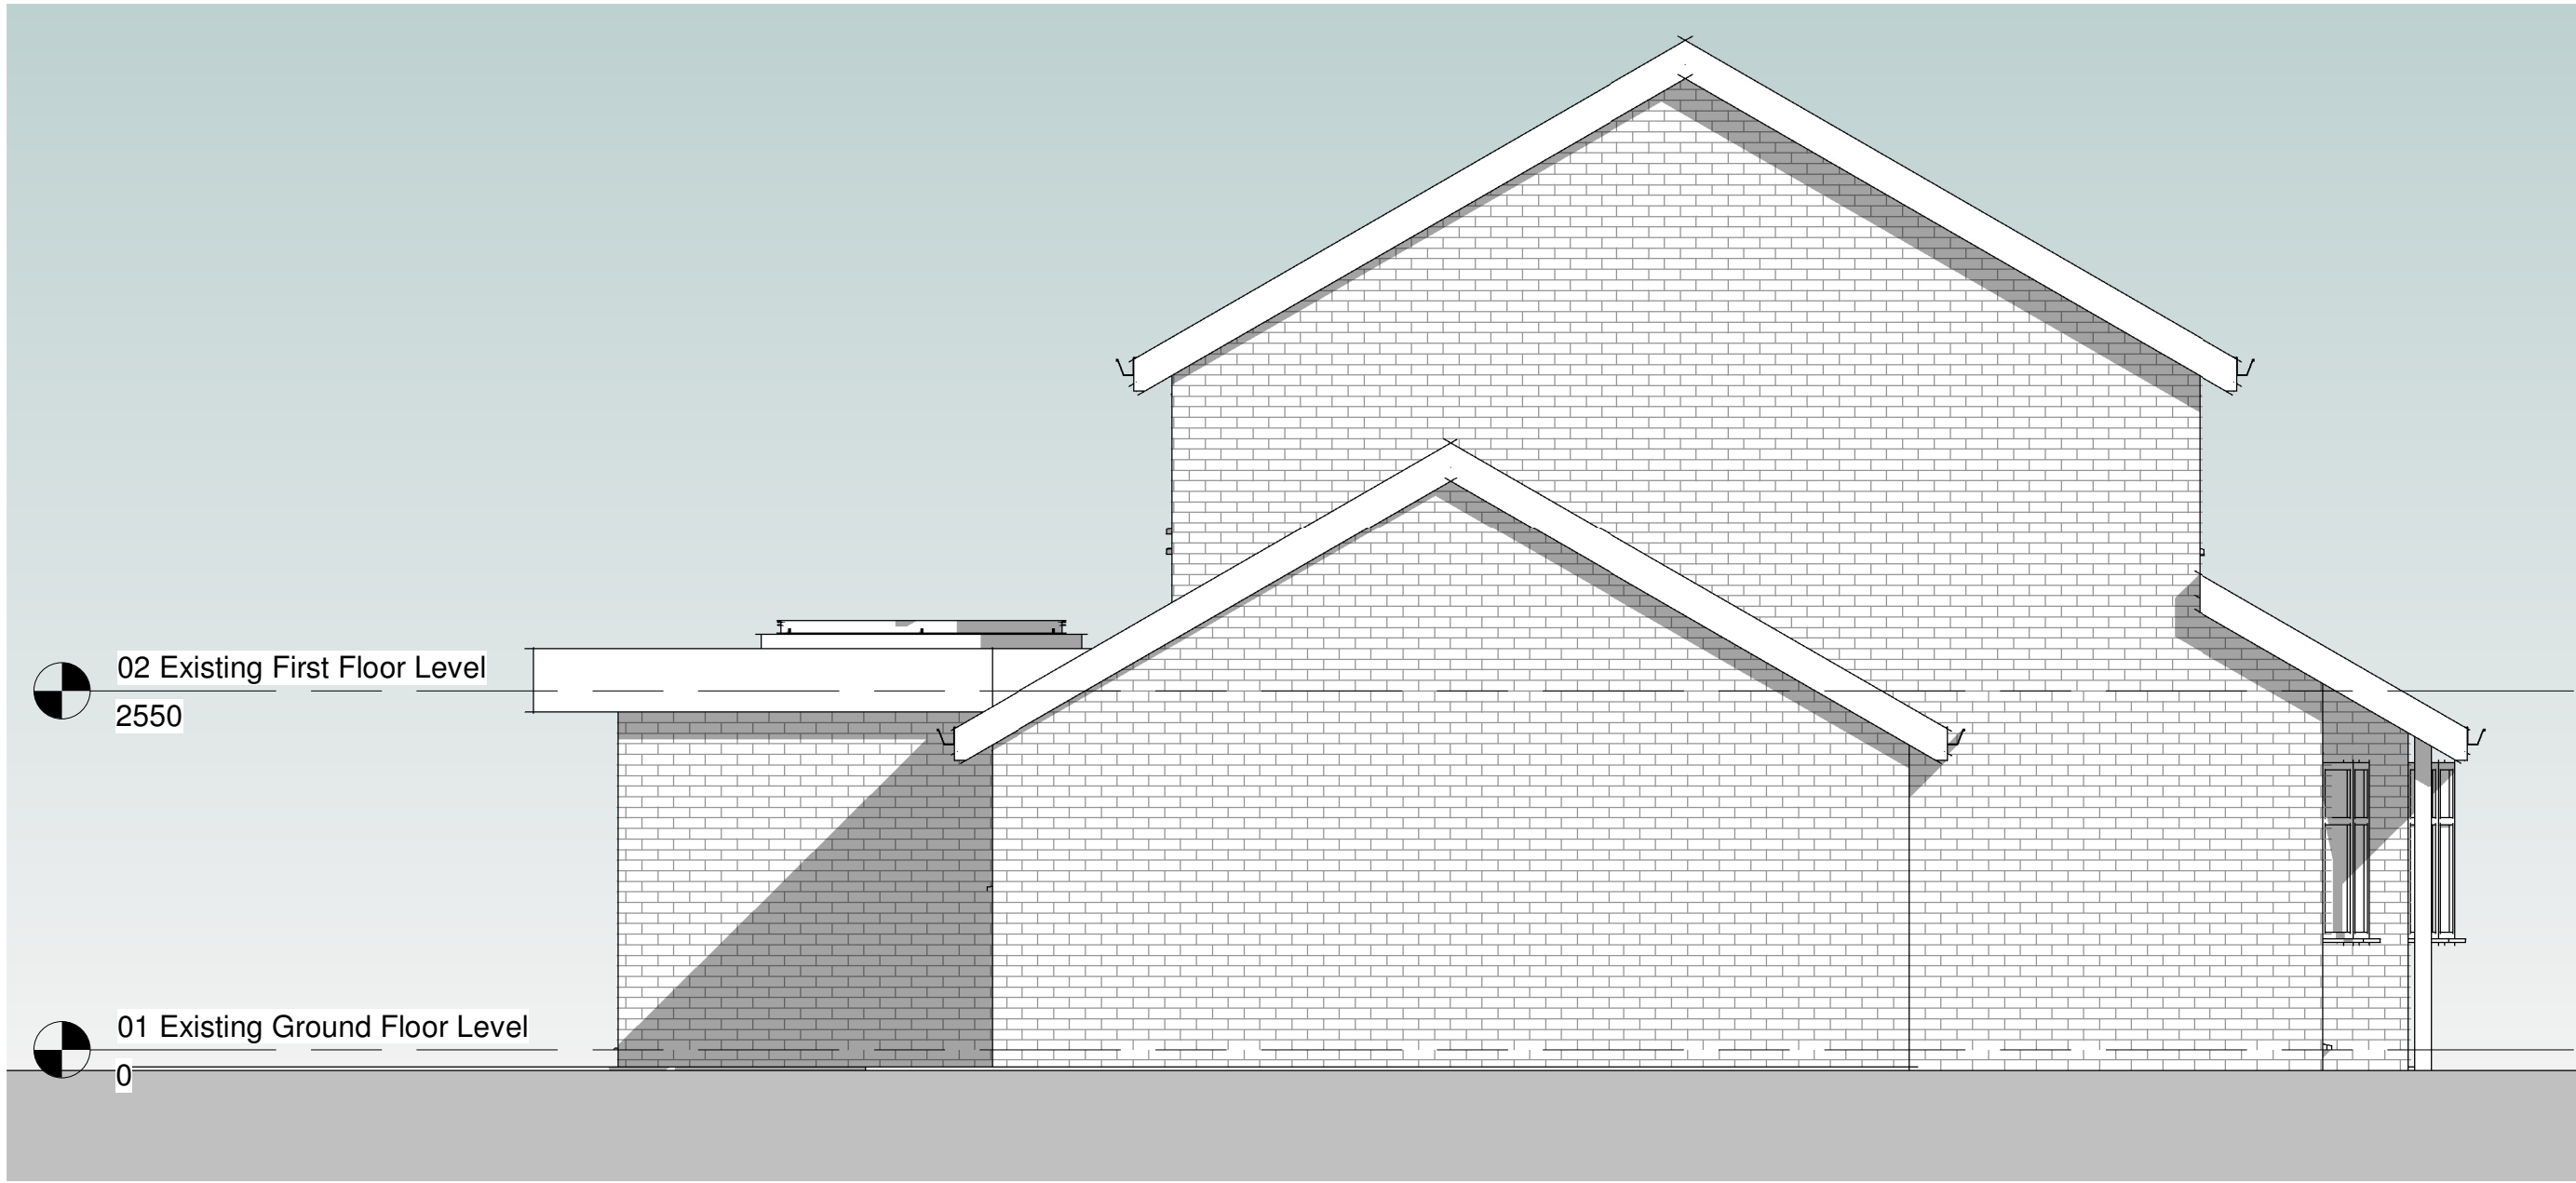

2 Proposed Side Elevation 1  
1 : 50



3 Proposed Rear Elevation  
1 : 50

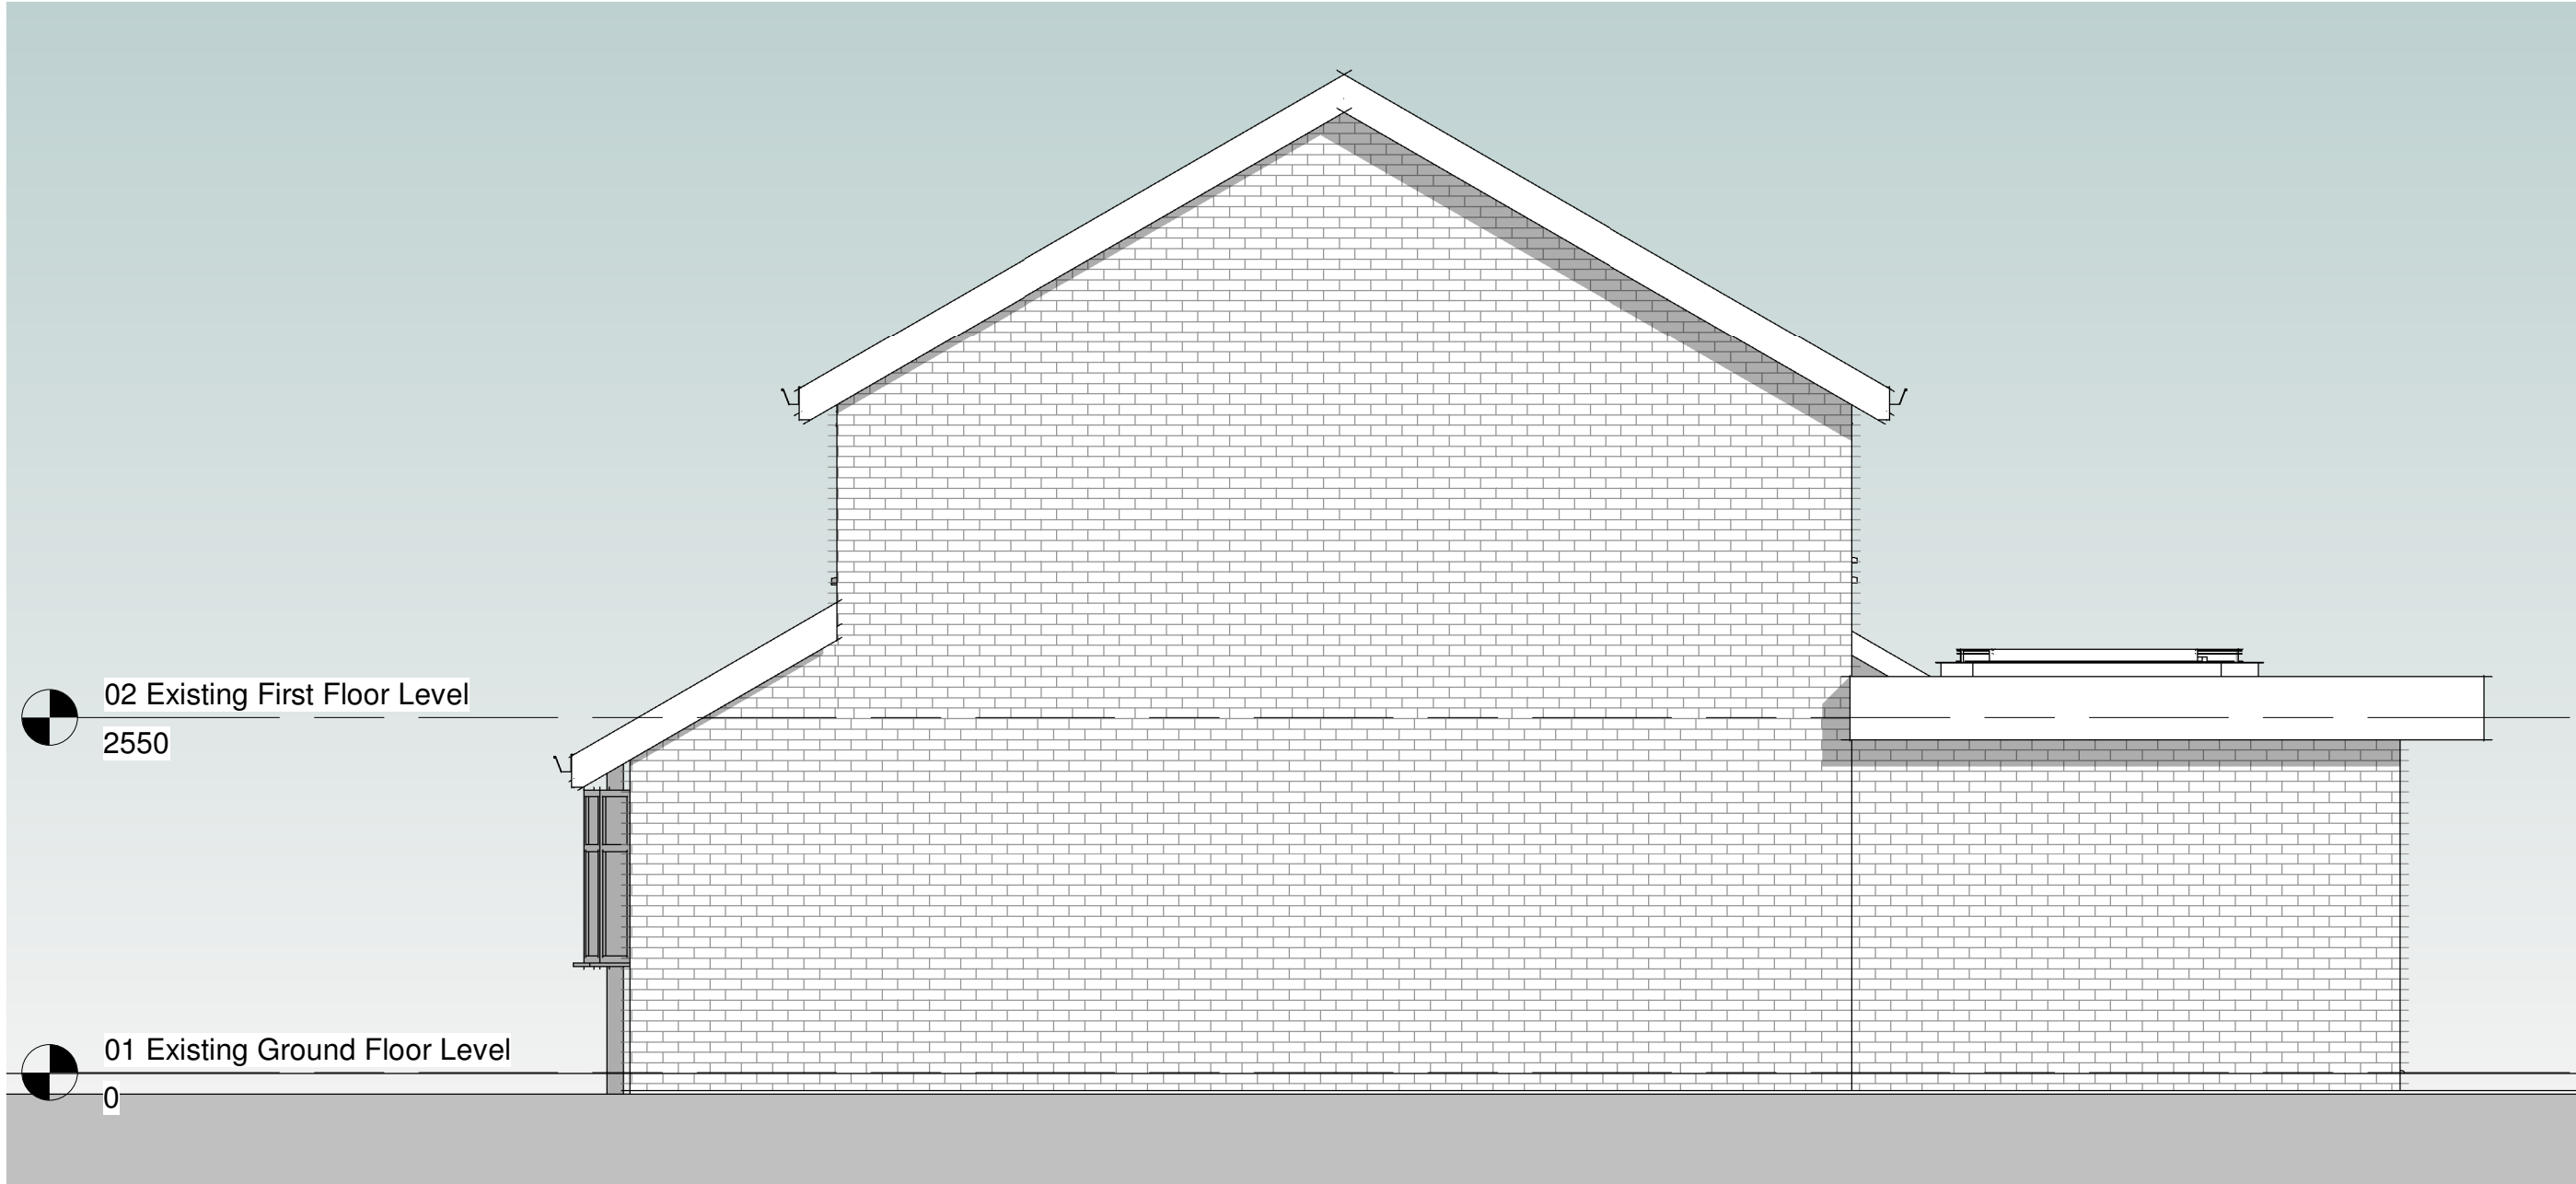

4 Proposed Side Elevation 2  
1 : 50

**GENERAL NOTES**

All work is to be completed in accordance with the planning consent notice ref. All building work is to conform with the 2010 Building Regulations and all subsequent revised documents and to the satisfaction of the building control officer.

The contractor is to check all dimensions and conditions on site prior to commencing works.

Works to be completed in strict accordance with all project specific documents produced in accordance with the CDM Regulations 2015.

It remains the duty of the client and contractor to establish all legal boundaries on site.

This drawing and its contents remain the copyright of EPOCH Architecture Ltd.

**KEY**

|            |   |                                            |
|------------|---|--------------------------------------------|
| F.C.       | - | Floor - Cill Height                        |
| C.H.       | - | Head Height                                |
| D.H.       | - | Door Head Height                           |
| [2550]     | - | Floor - Ceiling Height                     |
| ETPW.I.C.# | - | Existing Four Water Inspection Chamber     |
| ES.W.I.C.# | - | Existing Surface Water Inspection Chamber  |
| ES.W.M.H.# | - | Existing Combined Water Inspection Chamber |
| ES.W.M.H.# | - | Existing Four Water Manhole                |
| ES.W.M.H.# | - | Existing Combined Water Manhole            |
| Rwp.       | - | Rainwater Pipe                             |
| SVP        | - | Soil Vent Pipe                             |
| S.S.       | - | Sub-Stack                                  |
| G.         | - | Gully                                      |
| BIG.       | - | Back Inlet Gully                           |

**DRAWING NOTES:**

|      |          |         |       |
|------|----------|---------|-------|
| Rev: | Details: | By/Chk: | Date: |
|------|----------|---------|-------|

**EPOCH**  
ARCHITECTURE

EPOCH Architecture Limited  
12 Robin Hill, Biddulph Moor, Staffordshire, ST8 7NN  
T: 01782 505636  
M: 07709 260126  
E: jonathan@epocharchitecture.co.uk  
W: www.epocharchitecture.co.uk

EPOCH Architecture Limited  
Registered in England & Wales  
0183 180

**CIAT**  
Chartered Institute of Architectural Technicians

|                                                                   |                        |             |
|-------------------------------------------------------------------|------------------------|-------------|
| Client:<br>Mr & Mrs Heathcote                                     |                        |             |
| Project:<br>39 Humber Drive, Biddulph,<br>Extension & Alterations |                        |             |
| Drawing Title:<br>Proposed Elevations                             |                        |             |
| Stage:                                                            | Status:                |             |
| Drawn By:                                                         | Date:                  | Scale:      |
| Author                                                            | 02/10/23               | 1 : 50      |
| EPOCH Project Number:                                             | Client Project Number: | Sheet Size: |
|                                                                   |                        | A1          |
| P316 - 203 PP02                                                   |                        | Revision:   |