




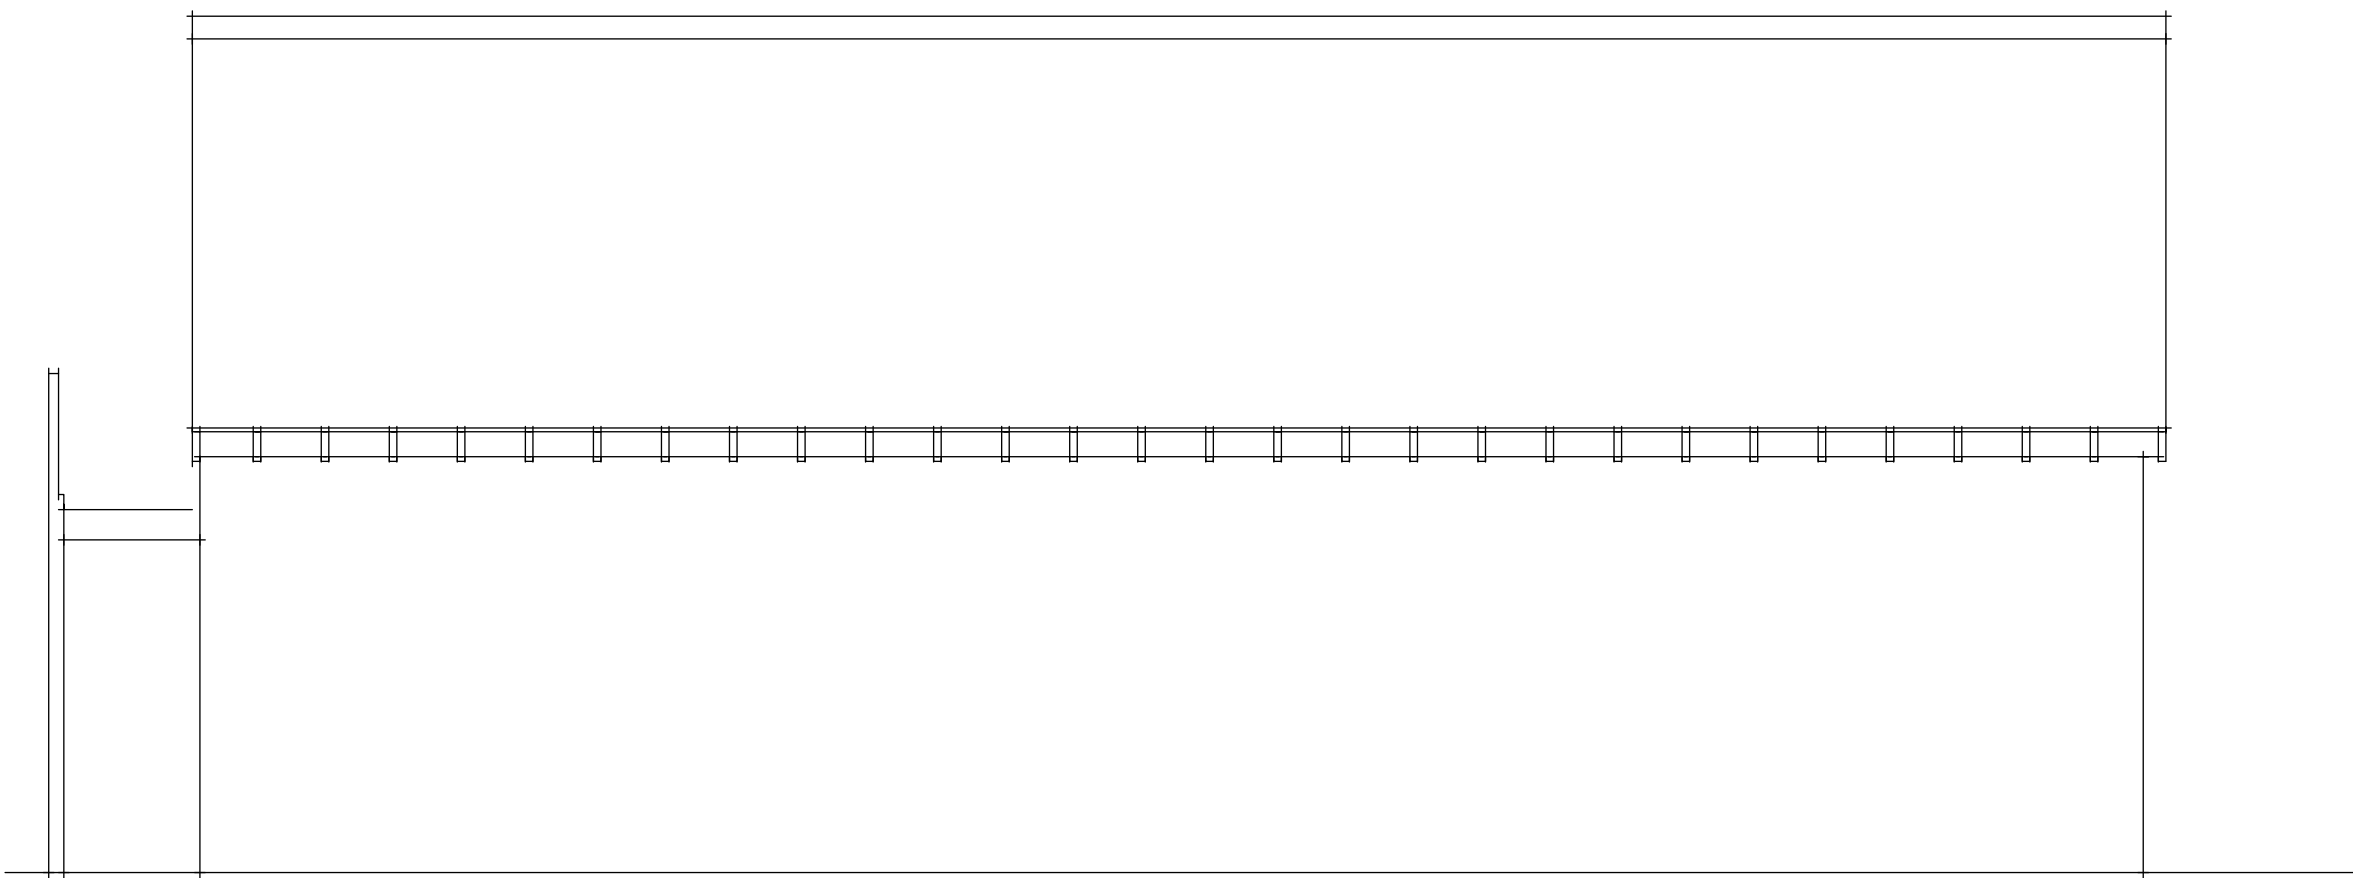


Rear Elevation

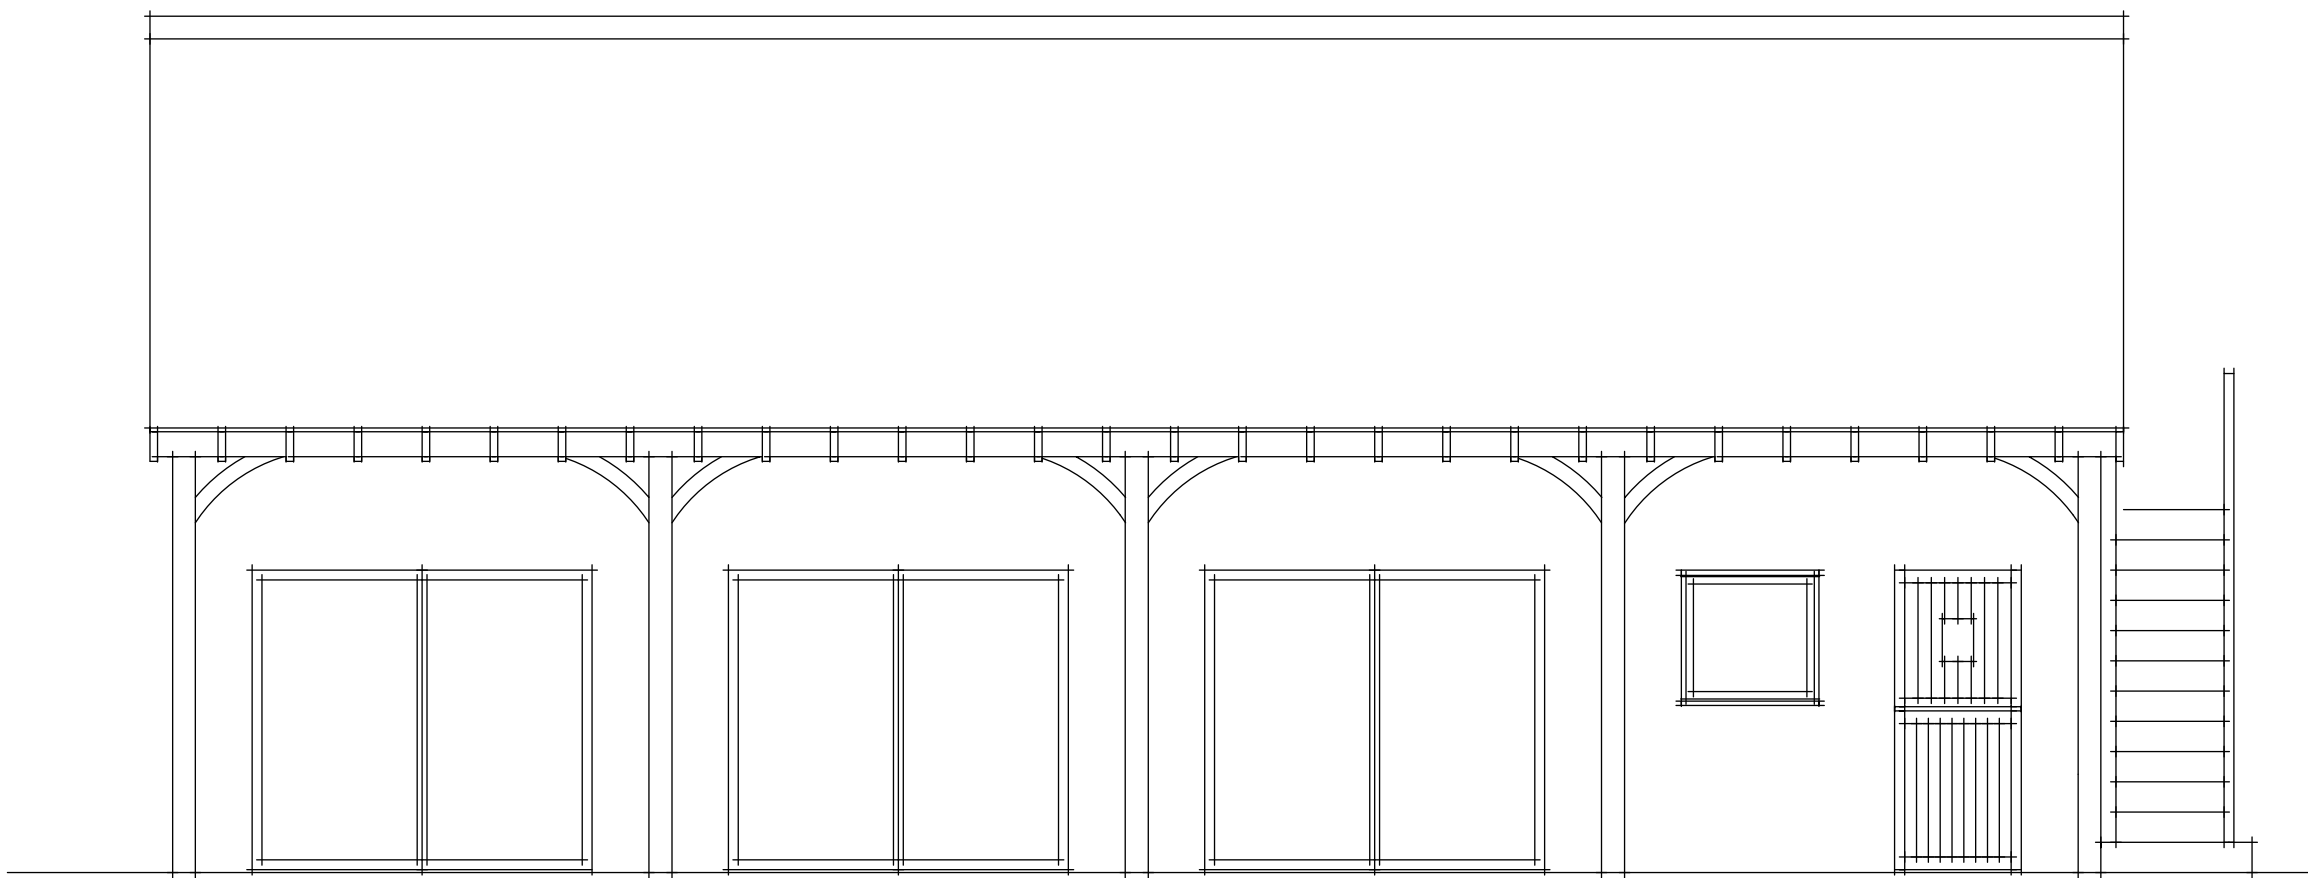


Front Elevation

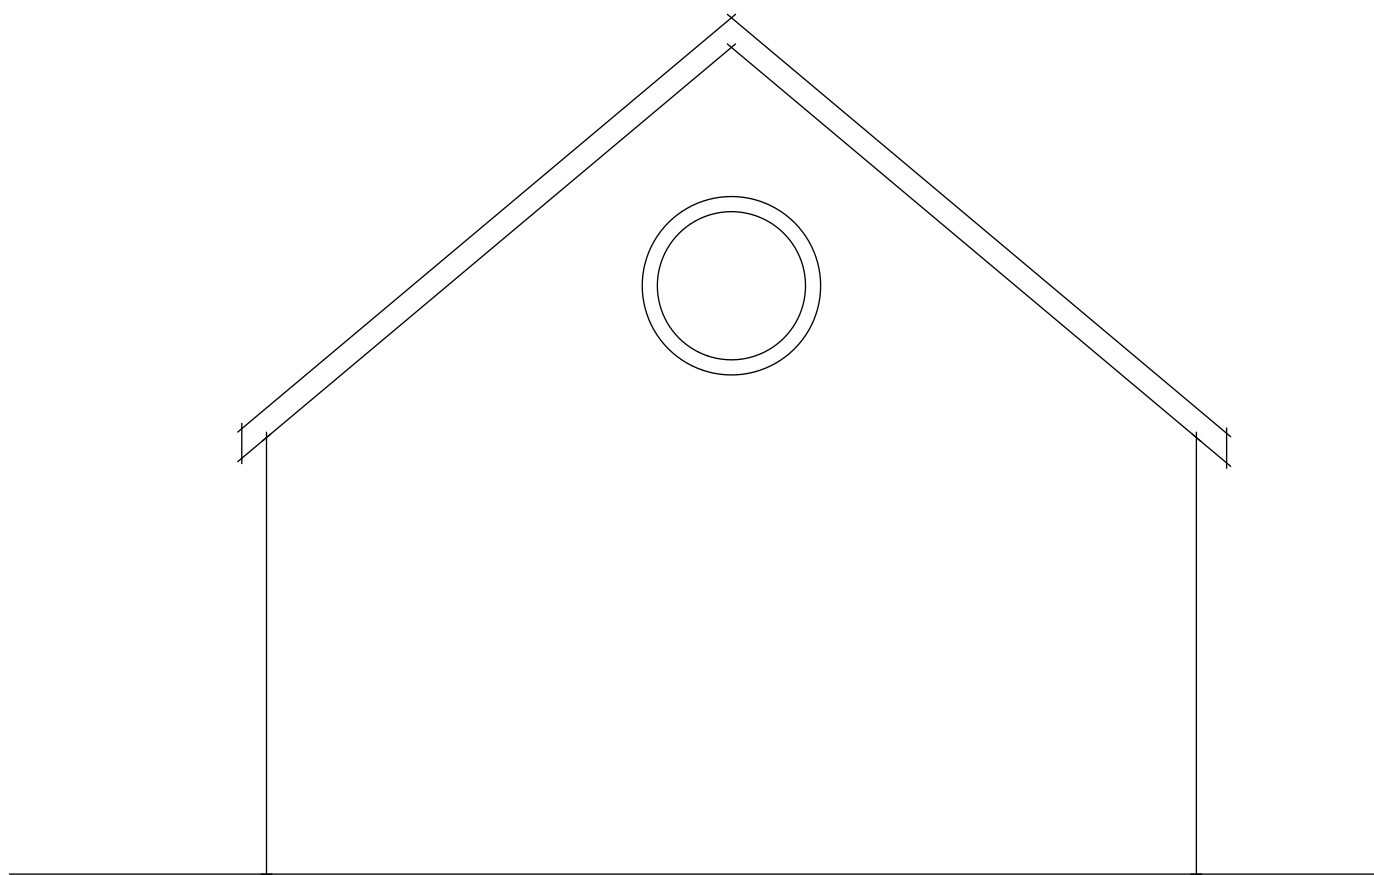


Side Elevation

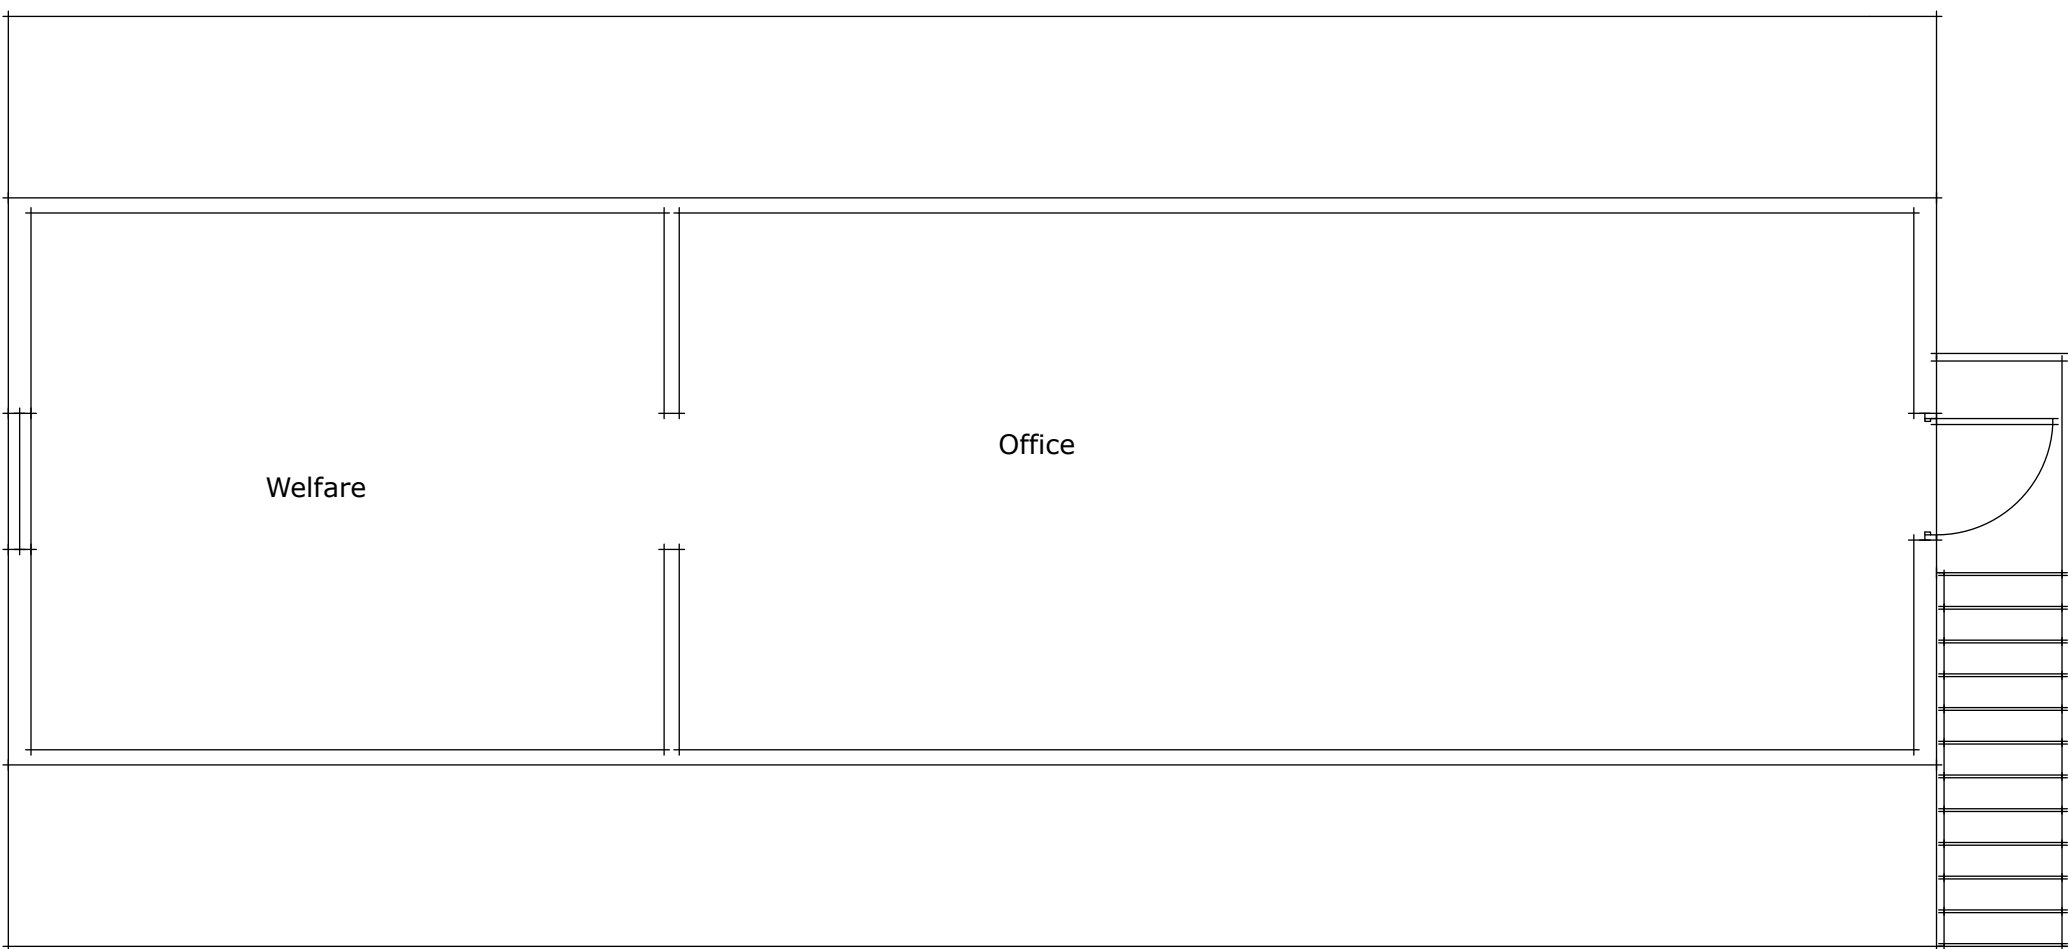

First Floor

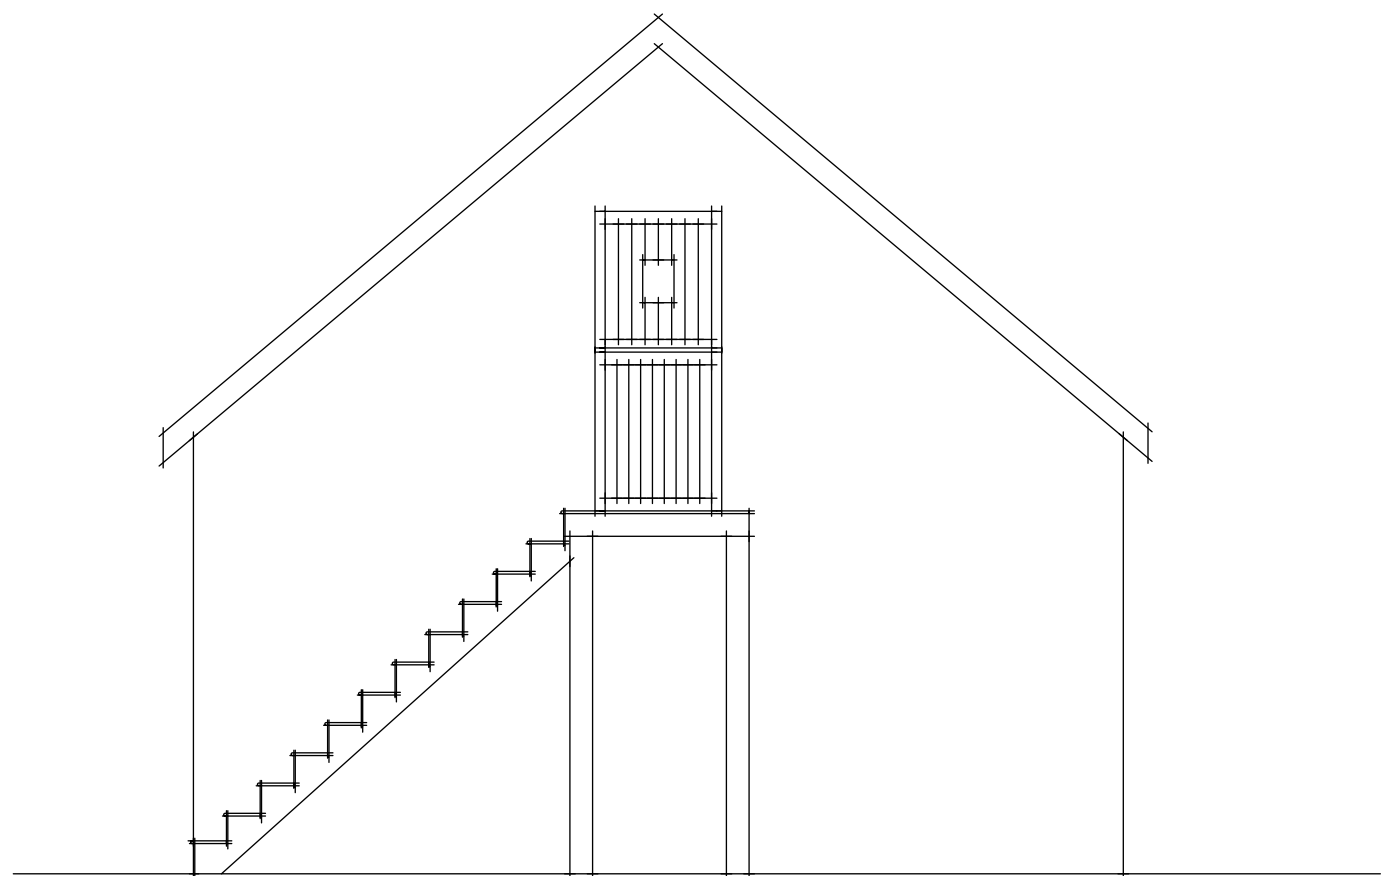

Side Elevation

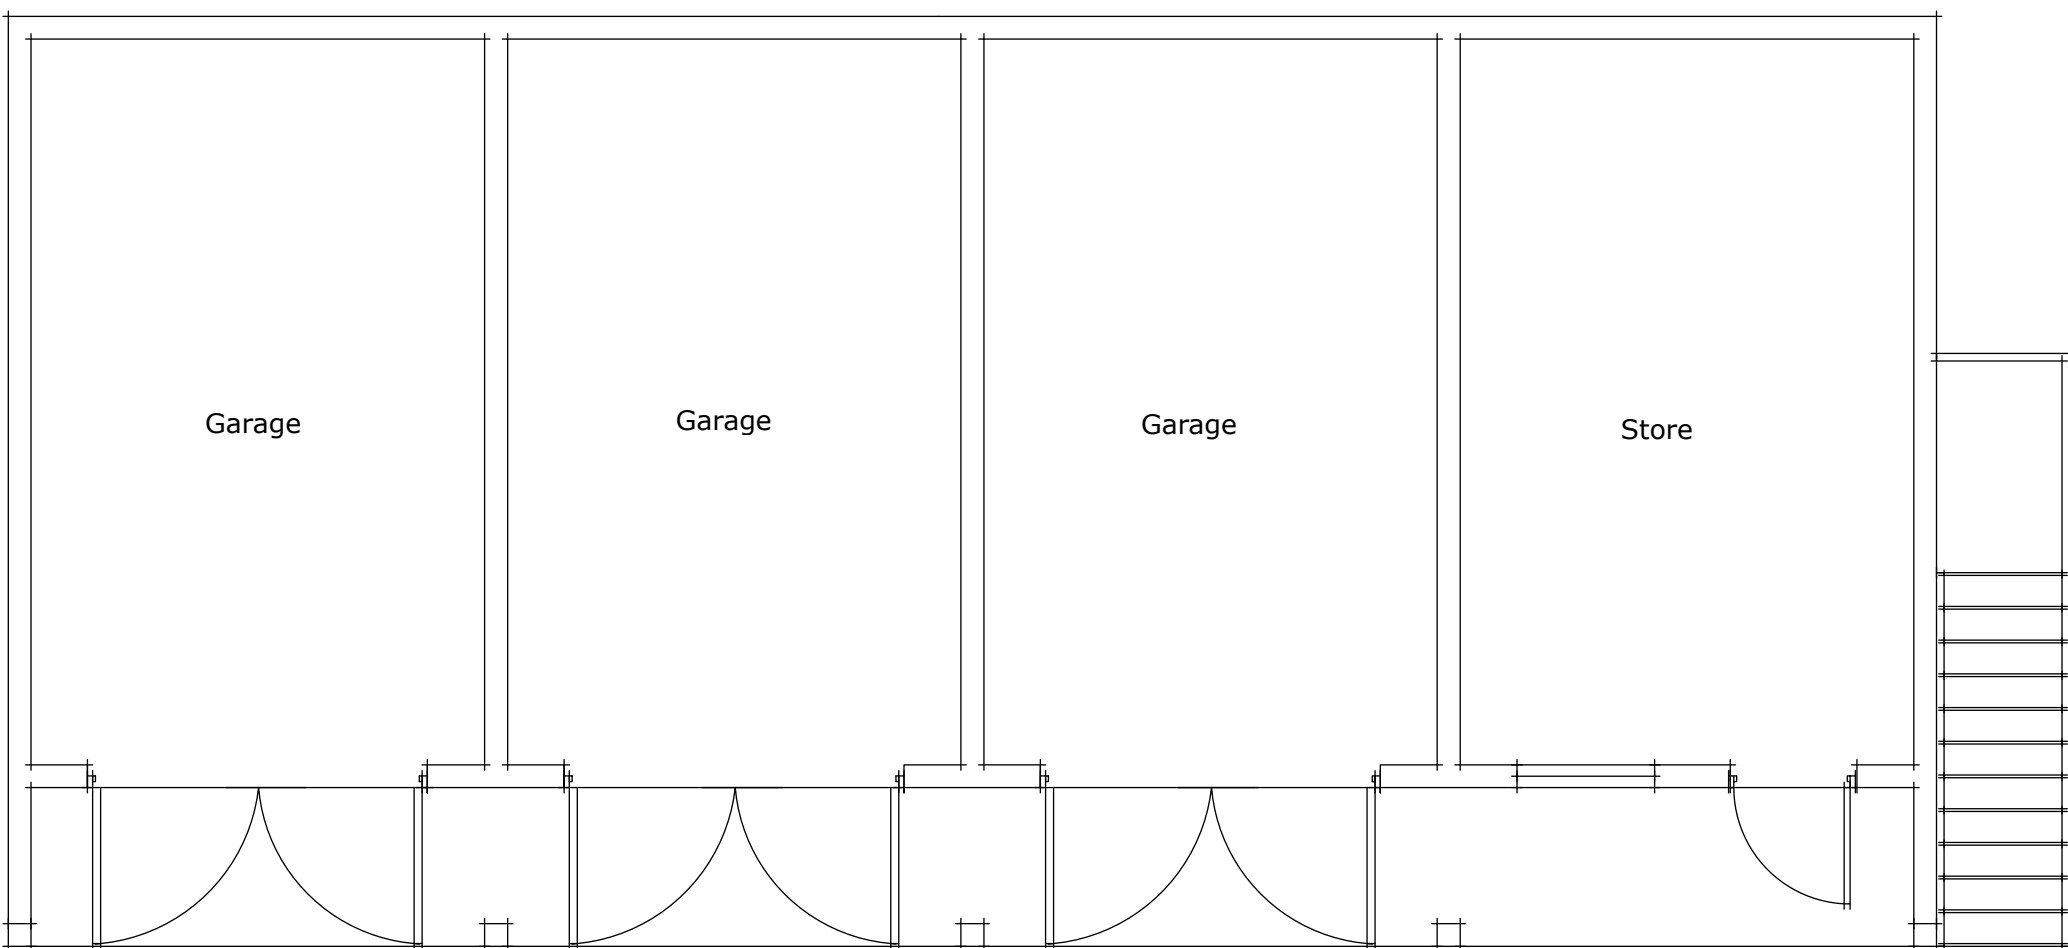

Ground Floor

Rev.	Date	Remark
—	—	—

Site Address

Land to the Rear of
48 Tunstall Road
Biddulph ST8 6HH

Project

New Dwelling & Detached Garage

Scale : 1:50 @ A1

Drawing No. TR_48_04

Drawing Title : Proposed
Garage & Office



47 Rockside Mow Cop ST7 4PG
Tel. 07889364105
Email phil@philipkelsall.co.uk