



North-East Elevation Scale 1:100





South-West Elevation Scale 1:100



North-West Elevation Scale 1:100

Copyright of this drawing is vested in the Architect and it must not be copied or reproduced without consent. All contractors must visit the site and be responsible for taking and checking all dimensions relative to their work. Hewitt&Carr Architects Ltd are to be advised of any variation between drawings and site conditions.
THIS DRAWING IS FOR PLANNING PURPOSES ONLY AND CLIENTS/CONTRACTORS ARE ADVISED TO CLARIFY DIMENSIONS WITH THE ARCHITECT PRIOR TO SETTING OUT.


Rev.	Drawn	Comments	Date
------	-------	----------	------

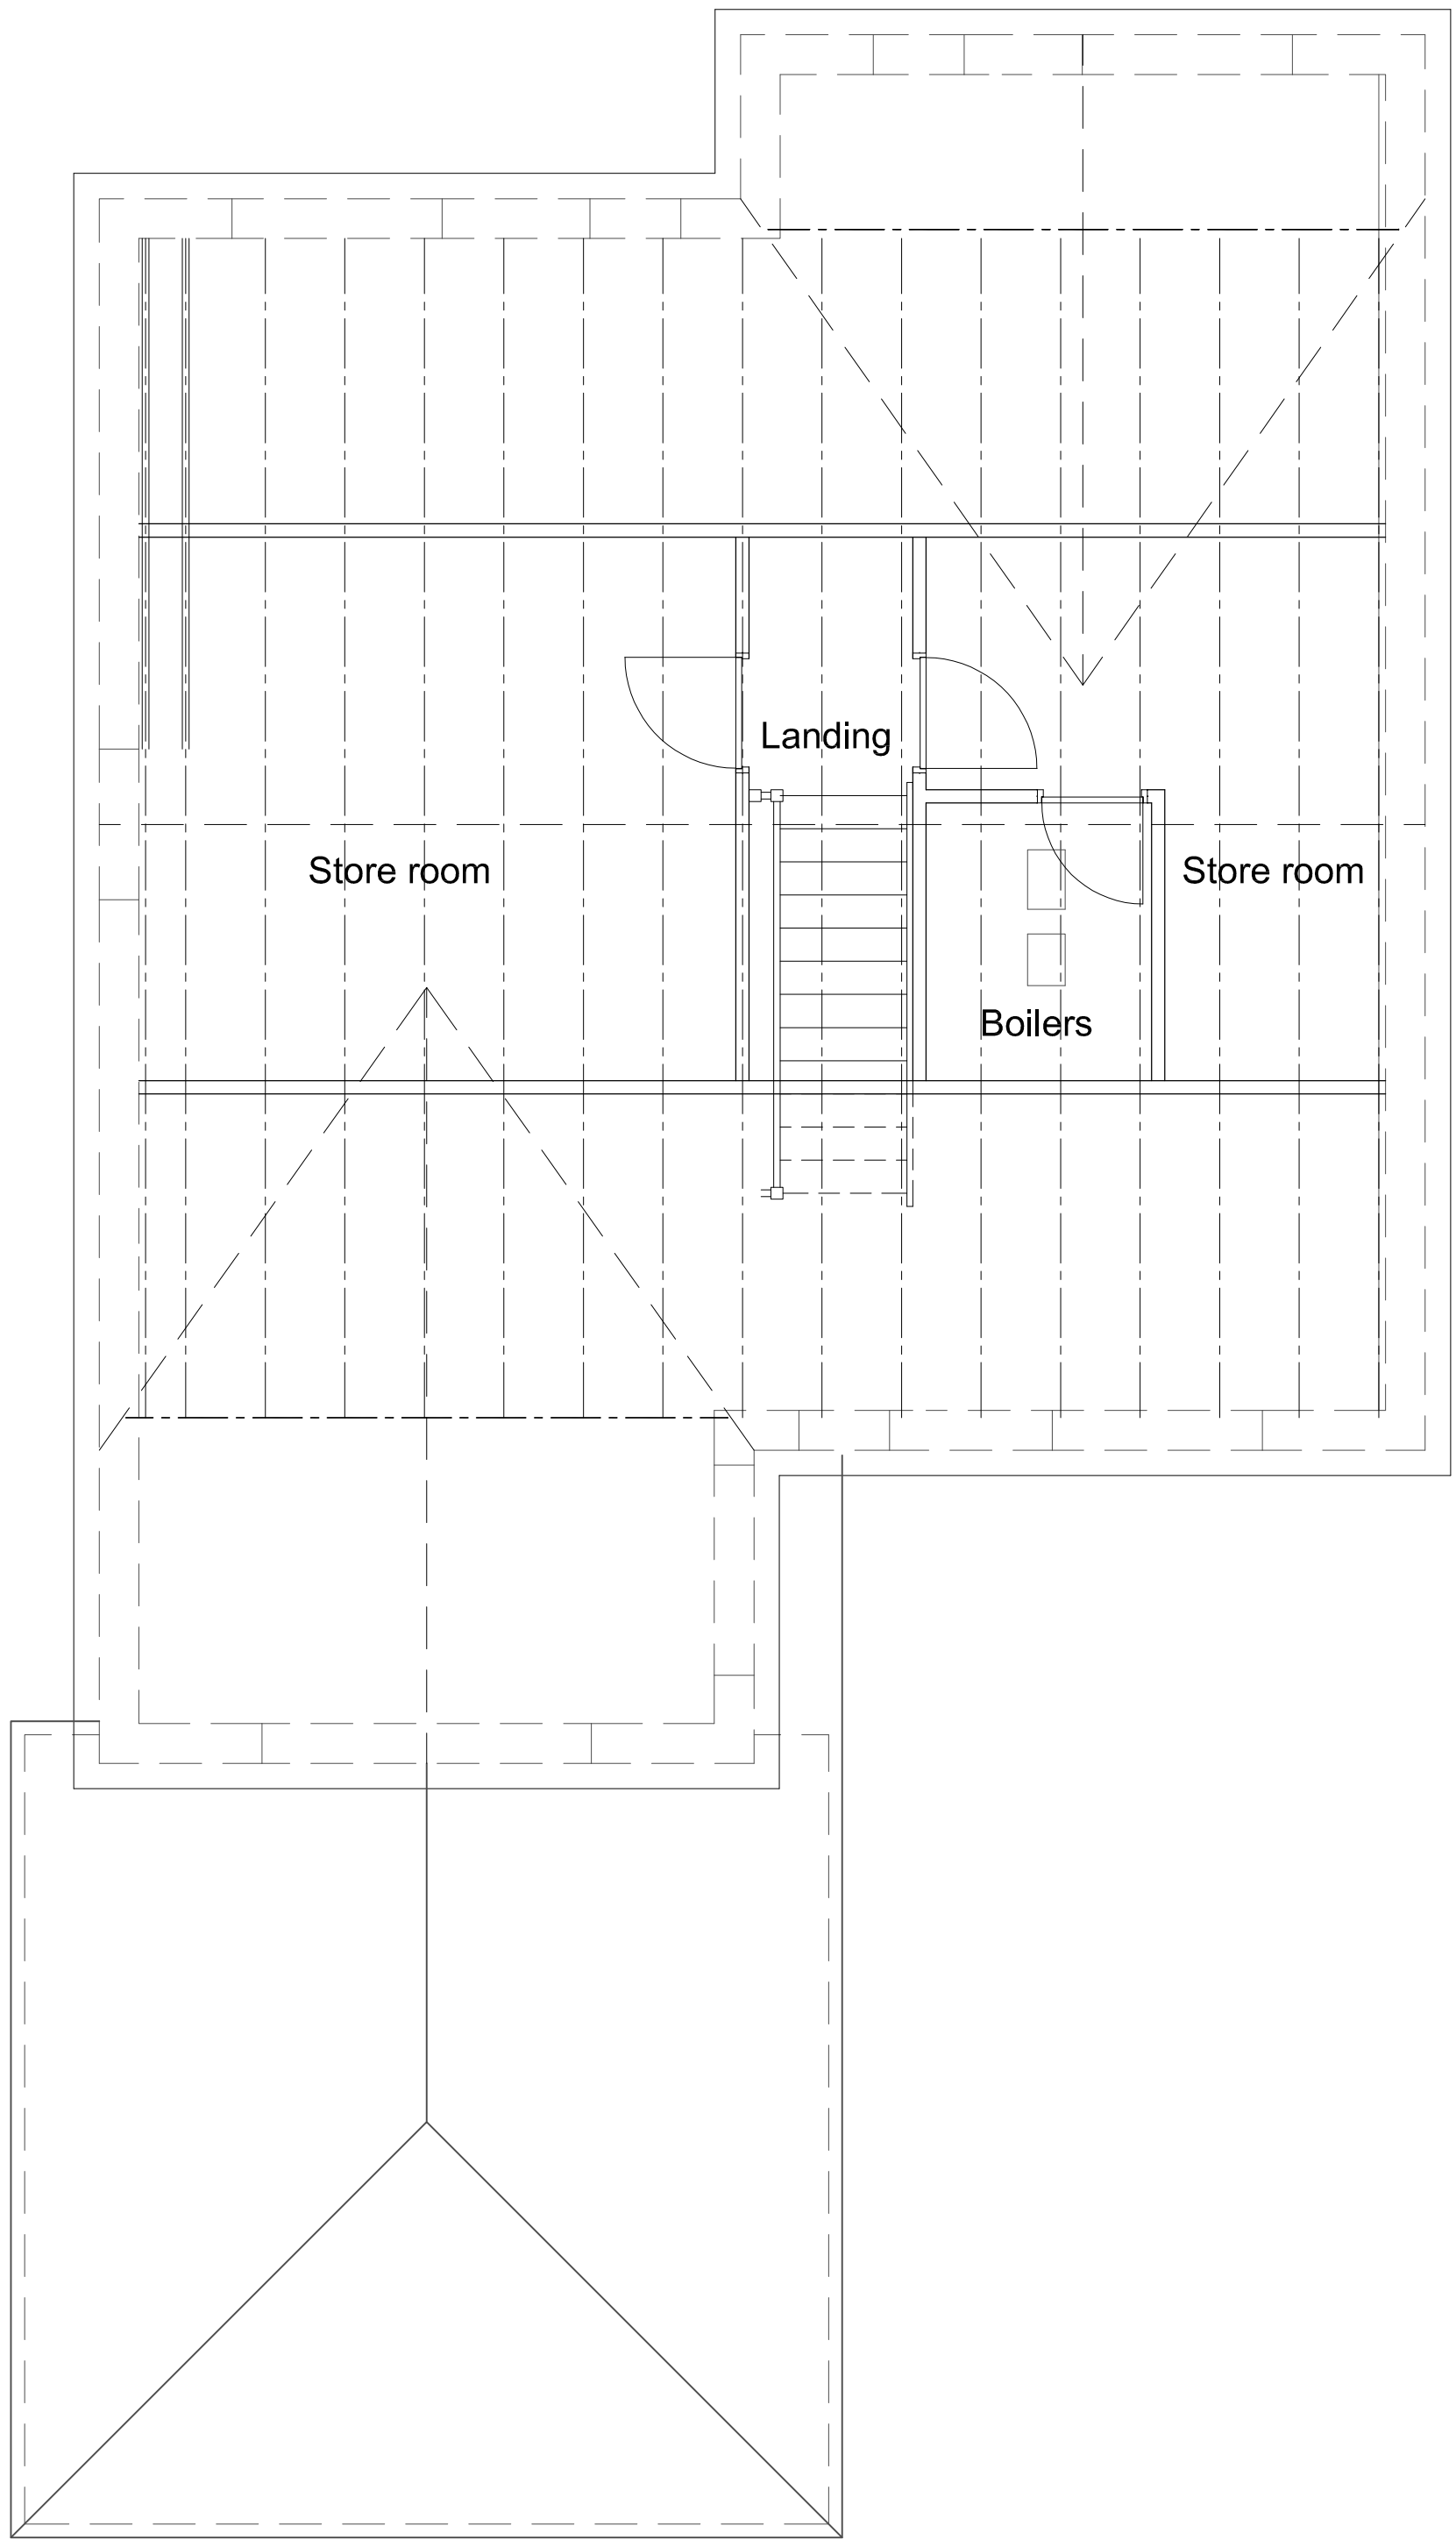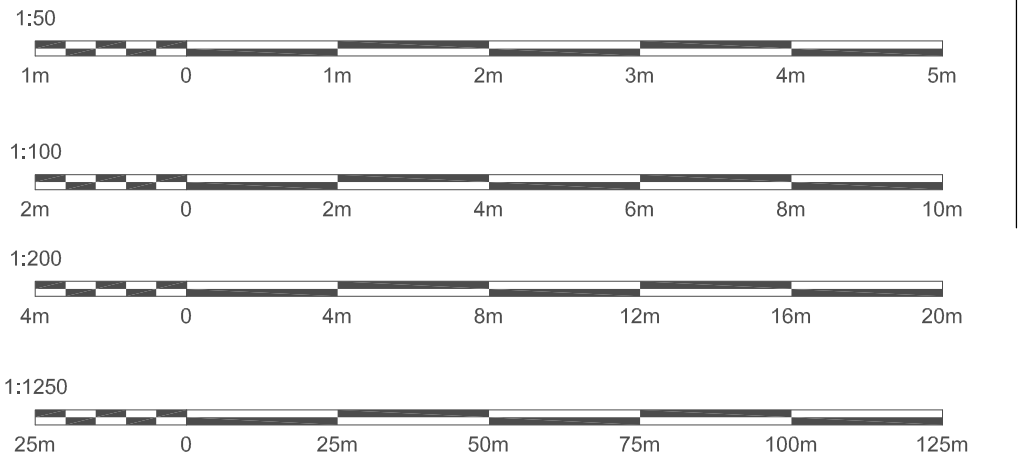

Second Floor Plan Scale 1:50



South-East Elevation Scale 1:50

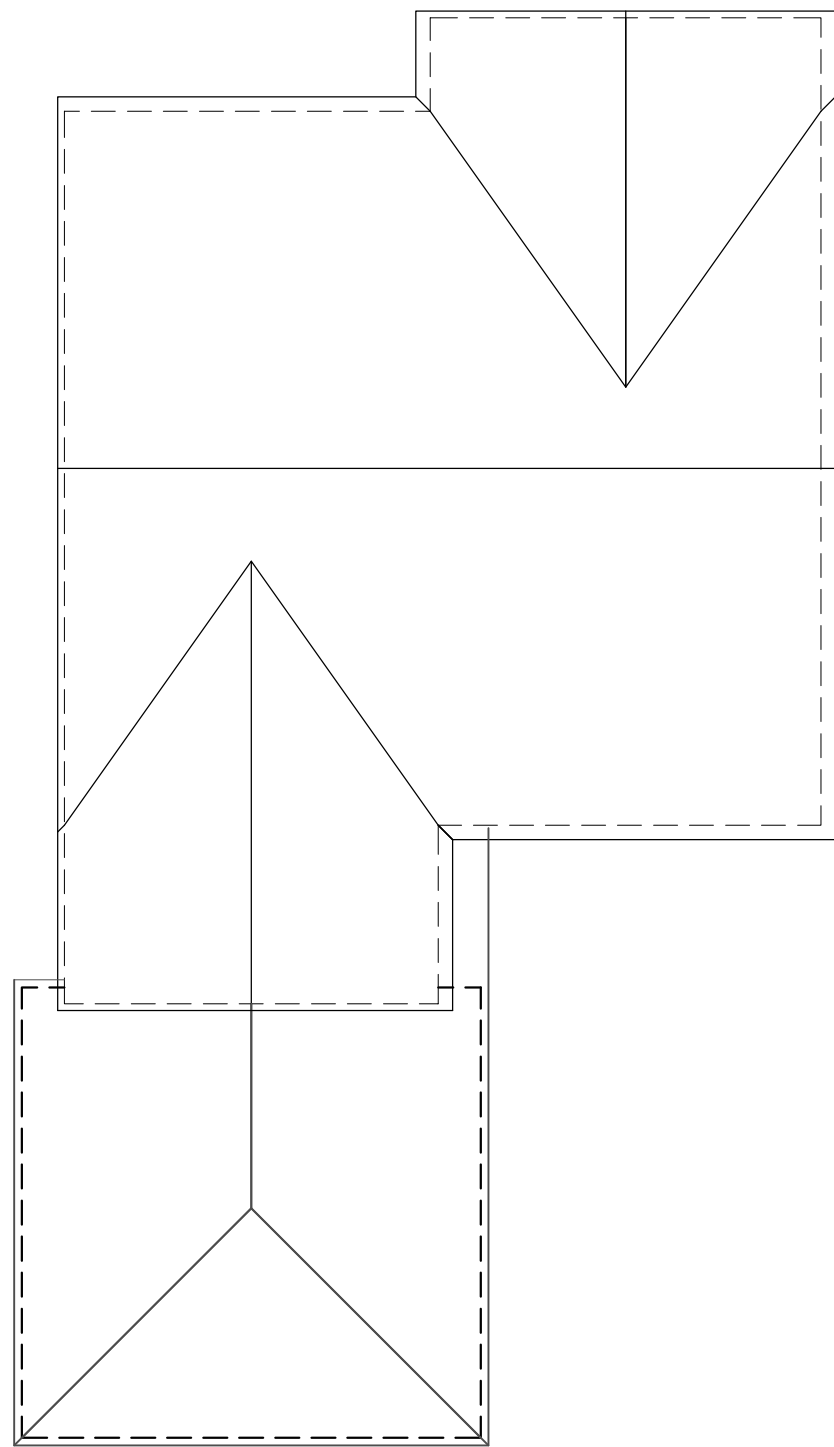


Roof Plan Scale 1:100

Ordnance Survey © Crown copyright 2022 All rights reserved. Licence number 100051789



Site Location Plan Scale 1:1250

Ordnance Survey © Crown copyright 2022 All rights reserved. Licence number 100051789

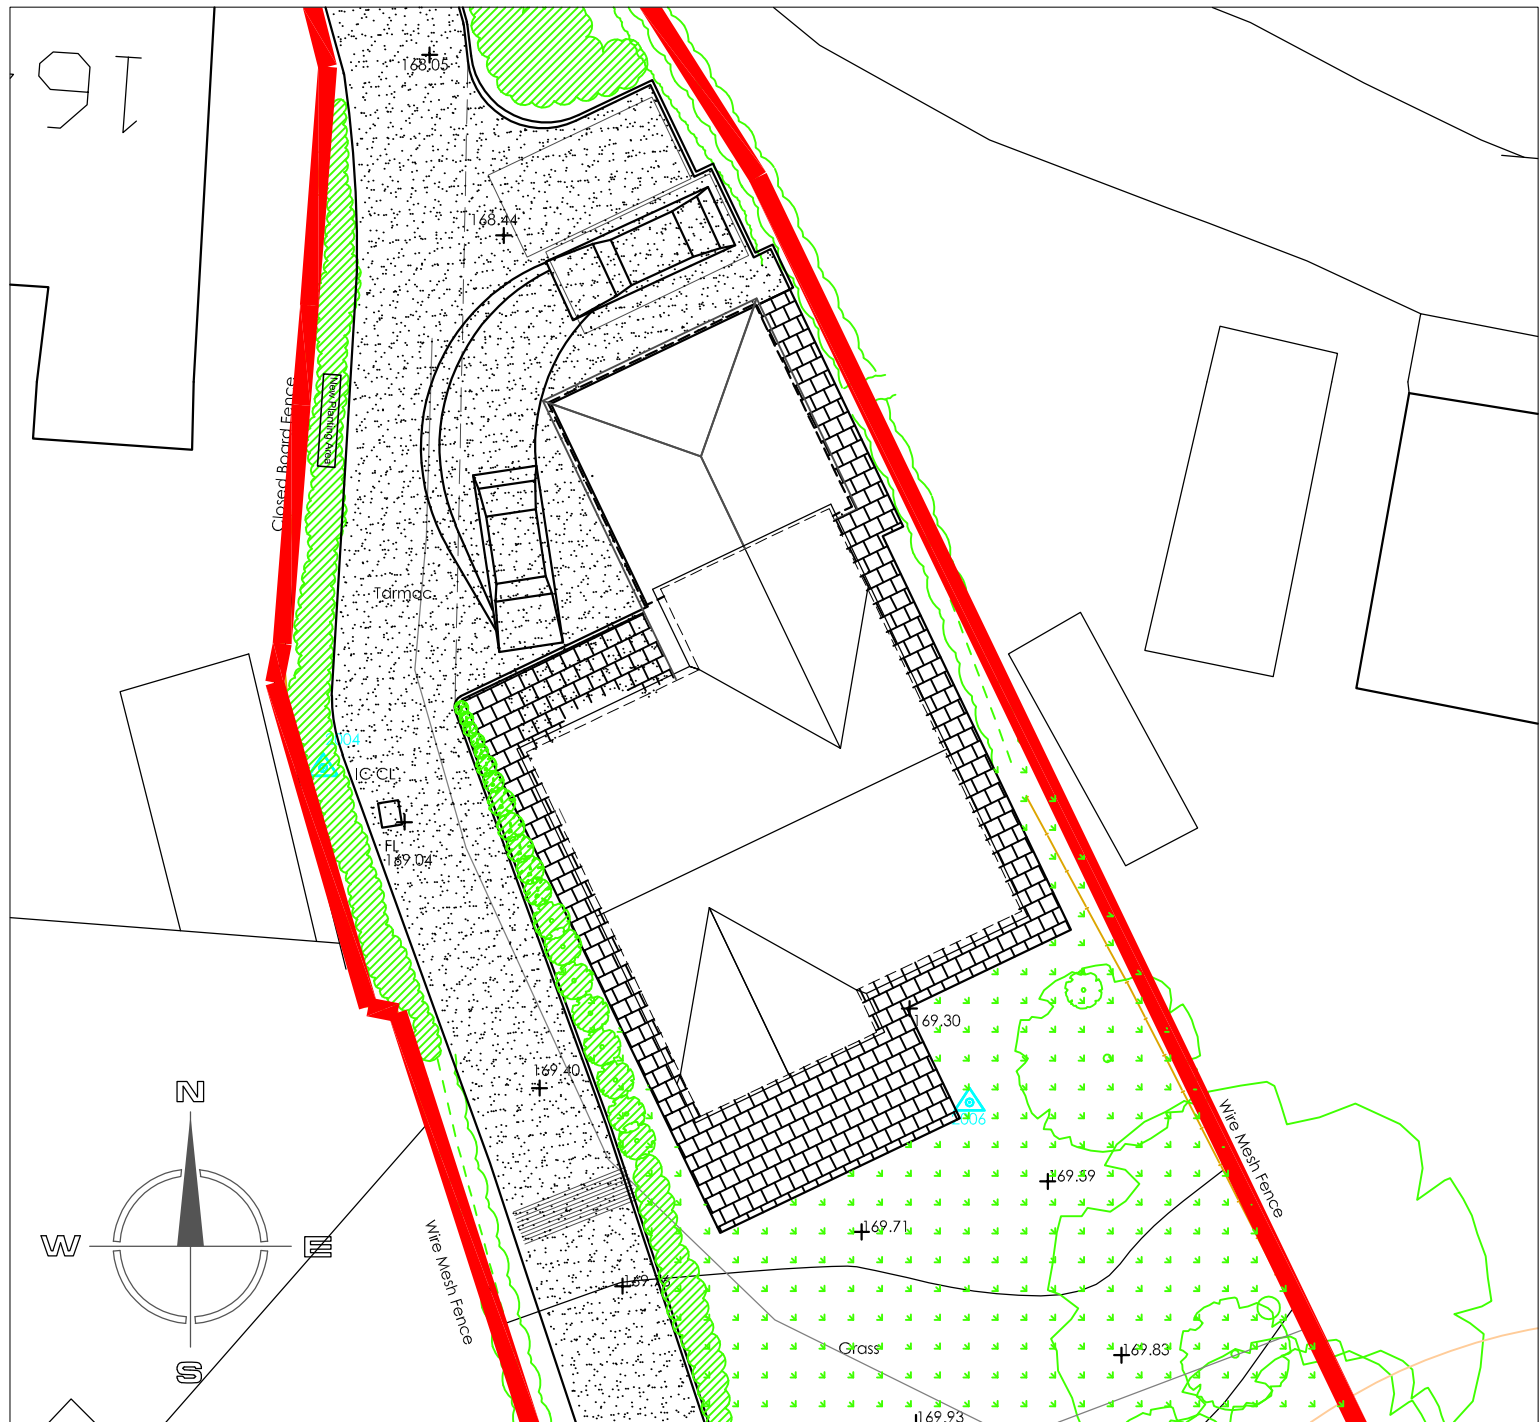

Site Layout Plan 1:200

Hewitt&CarrArchitects

A: The Studio 17A High Street | Cheadle | Staffordshire | ST10 1AA
T: 07803 256299 | 07971 394376
E: enquiries@hcarchitects.co.uk
W: www.hcarchitects.co.uk

Client
Mr & Mrs Littlewood

Project
166 Ashbourne Road, Cheadle
Staffordshire

Title
Proposed installation of rooflights in existing
Roof

Status
As Existing

Date
Jan 2023

Scale @A1
AS NOTED

Project No
01262-AL(0)01

Drawing No.

Drawn
NNC

Checked

Rev
A

SCHEME