


Copyright: this drawing is vested in the Architect and it must not be copied or reproduced without consent. Figured dimensions only are to be taken from this drawing. All contractors must visit the site and be responsible for taking and checking all dimensions (relative to their work). Hewlett-Packard Architects Ltd are to be advised of any variation between drawings and site conditions.

CUSTOMERS ARE ADVISED TO CLARIFY DIMENSIONS WITH THE ARCHITECT PRIOR TO SETTING OUT AND NOT TO SCALE FROM THE DRAWING

Rev.	Drawn	Comments	Date
A	BVC	Amendment to title block.	17.02.2023

Ground floor plan scale: 1:50 at A1

First floor plan scale: 1:50 at A1

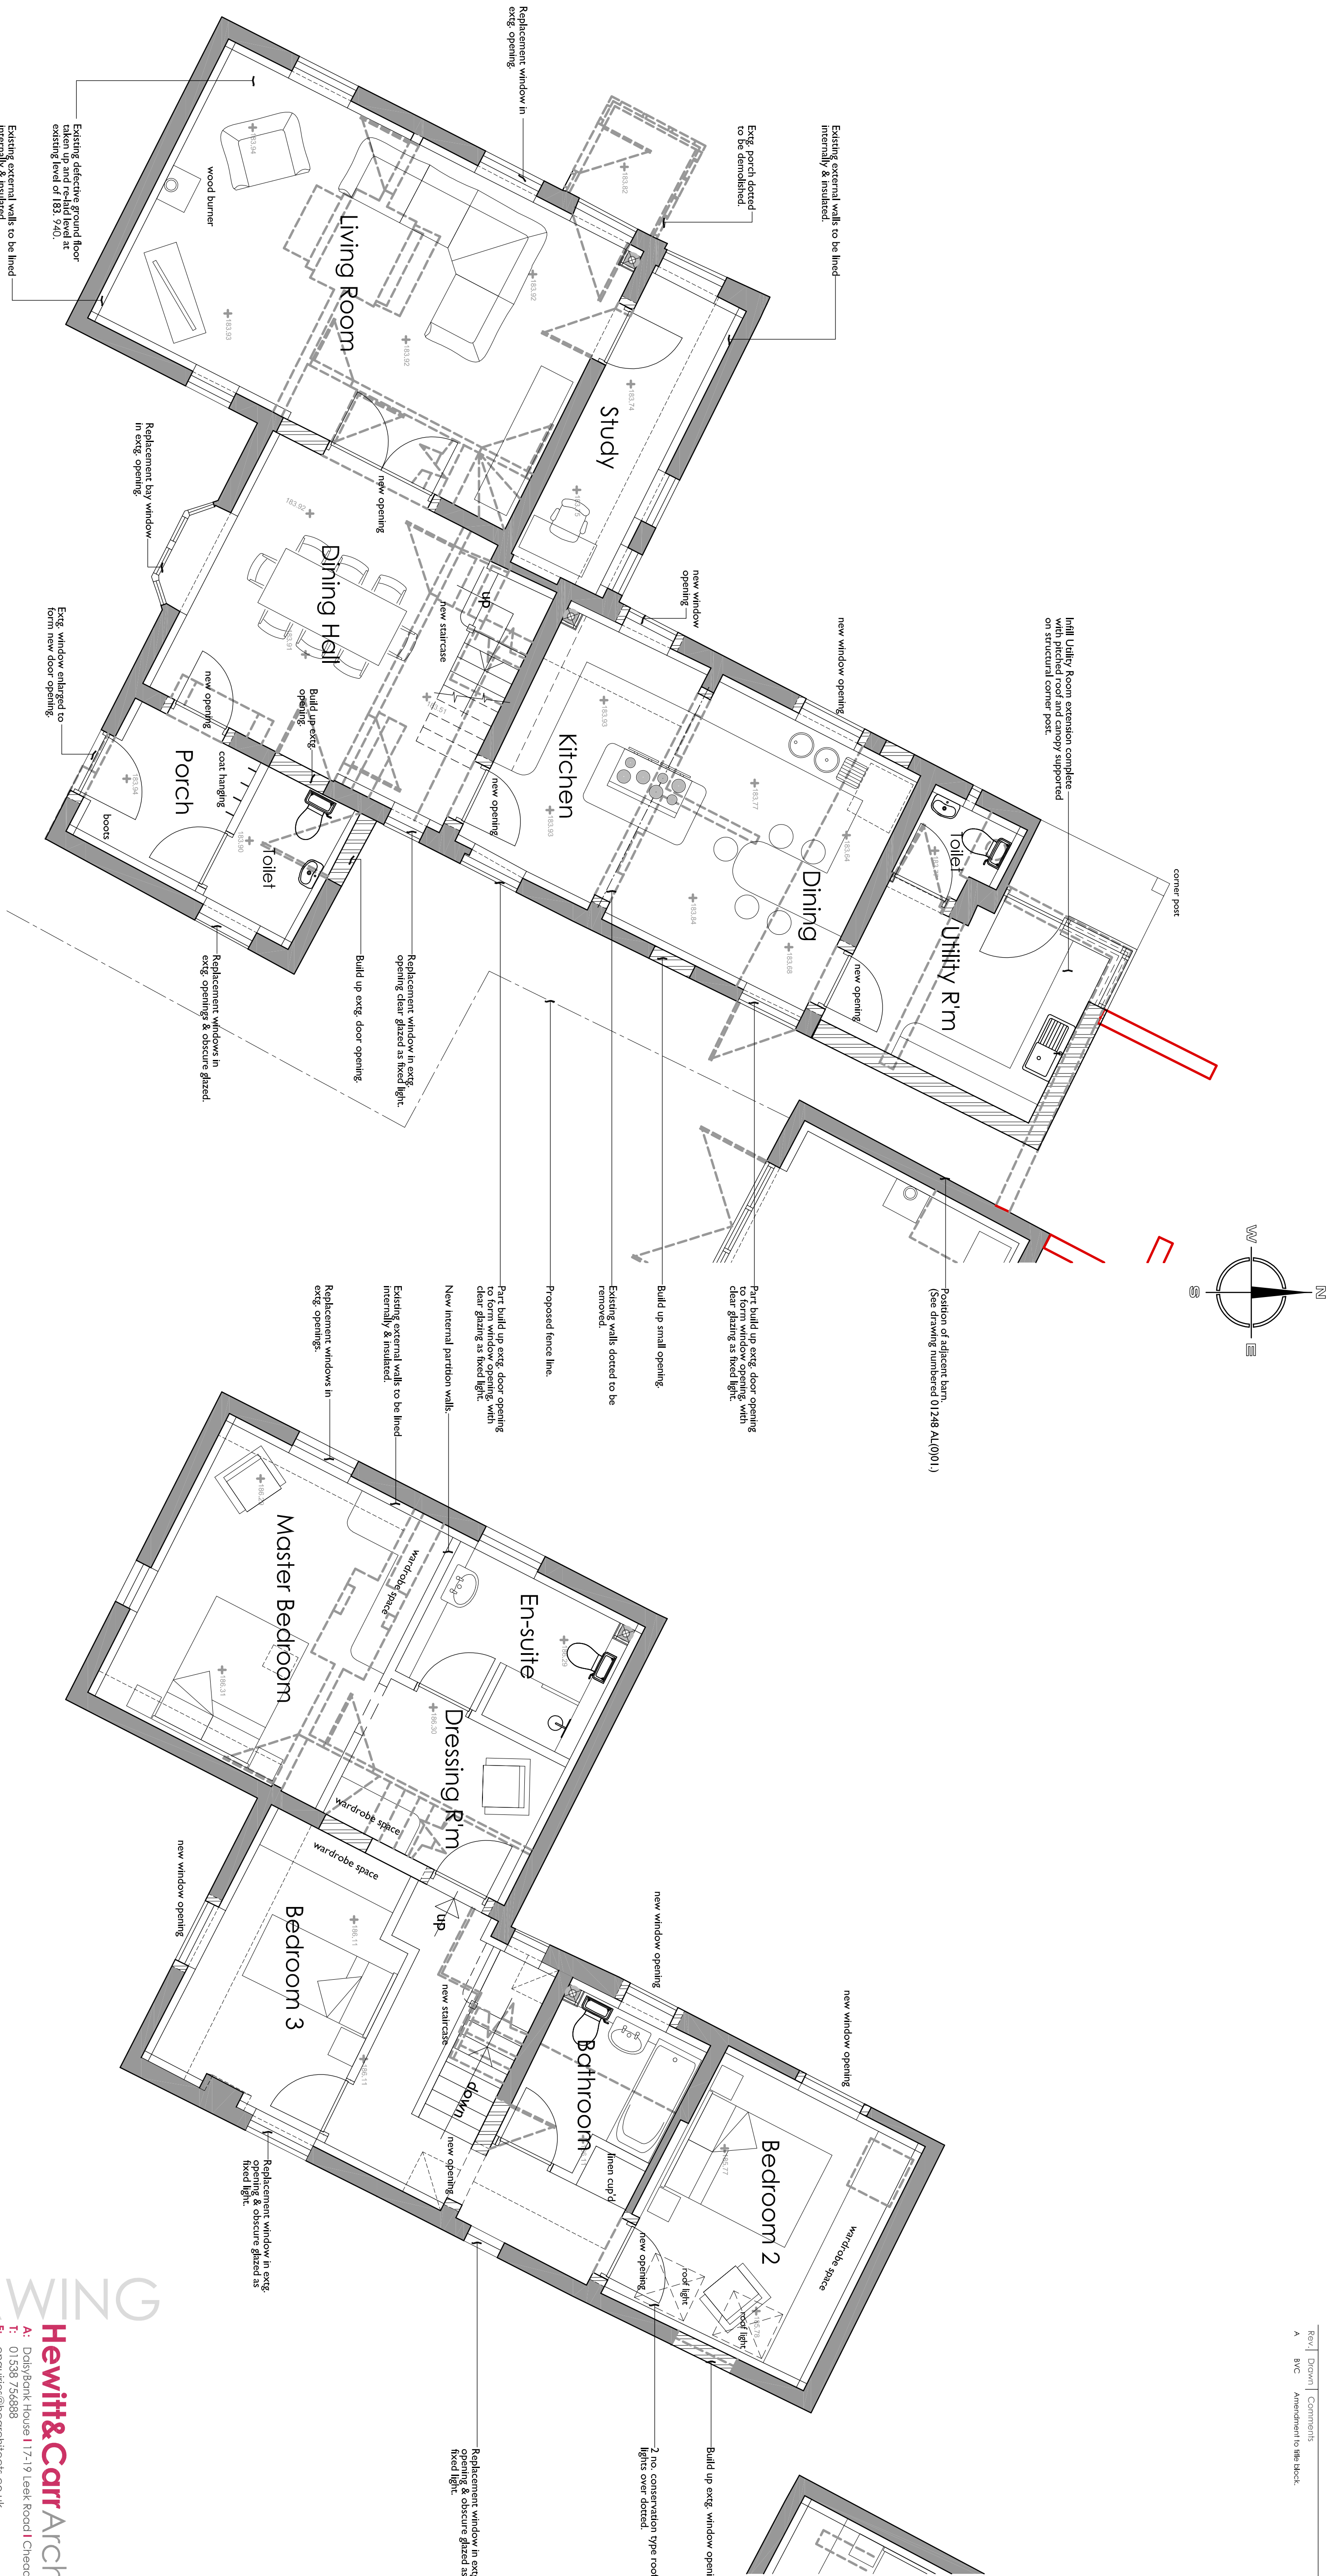

Hewitt & Carr Architects

A: Daisysbank House | 17-19 Leek Road | Cheadle | ST10 1JE
T: 01538 756888
E: enquiries@hcarchitects.co.uk
W: www.hcarchitects.co.uk

W: www.hcarchitects.co.uk

W: www.ncarchitects.co.uk

Client

The Estate of Martha Doris Beardmore
Alcock Deceased C/O NICHOLAS JOHN

ALCOCK DECEASED C/O NICHOLAS JOHN

Conversion of Existing Farm House

Rakeway Farm, Rakeway Road, Cheadle,
Staffordshire.

Title
Ground & first floor plan as proposed.

Ground & first floor plan as proposed.

Status
PLANNING

Date	December 2022	Drawn	BVC
------	---------------	-------	-----

Scale @ A1 1:50

Scale @ A1 1:50 Checked

Project No. Drawing No.

01248 PL(0)03

Rev A