

Job number  
224


Drawing number  
P.03GA.E001

Title  
Proposed North Elevation

Scale  
1:100 @ A3

Issue for

Date  
21.02.23

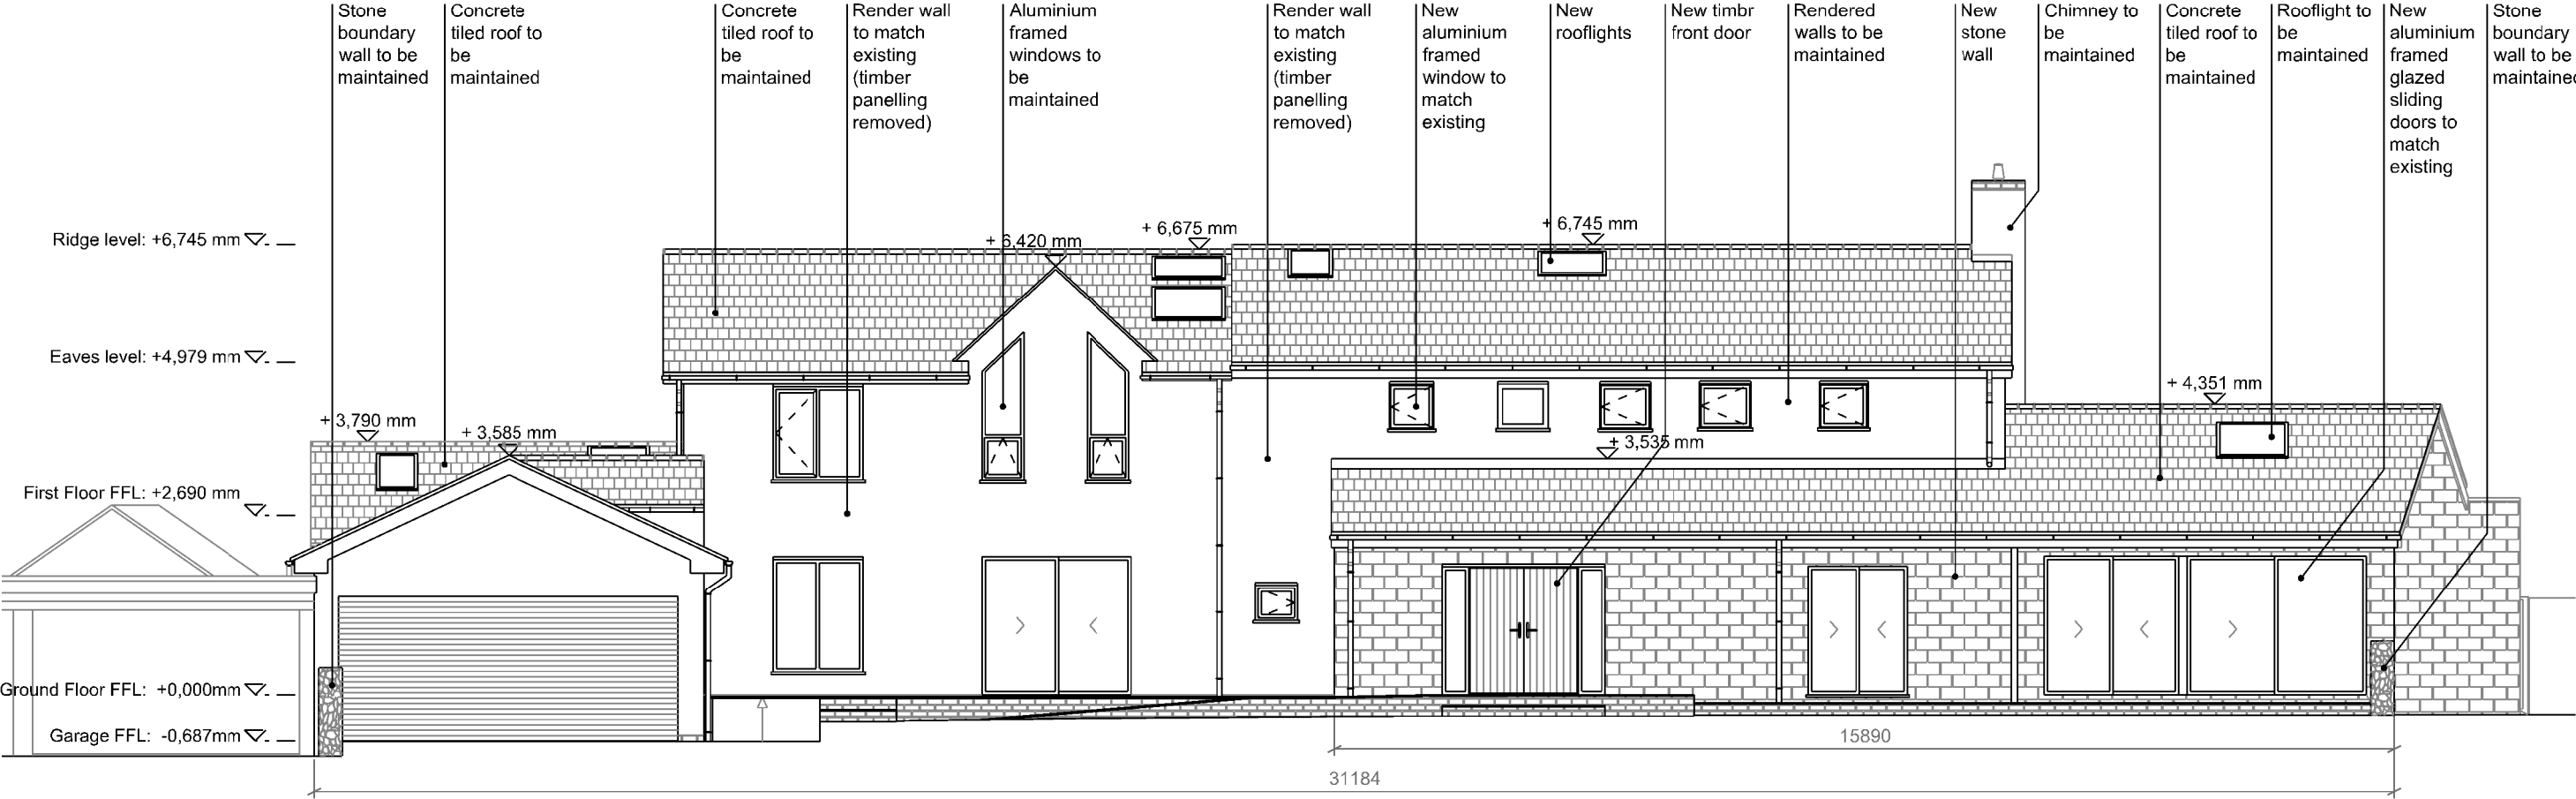

Proposed North Elevation