

Job number
224


Drawing number
P.03GA.E002

Title
Proposed South Elevation

Scale
1:100 @ A3

Issue for

Date
21.02.23

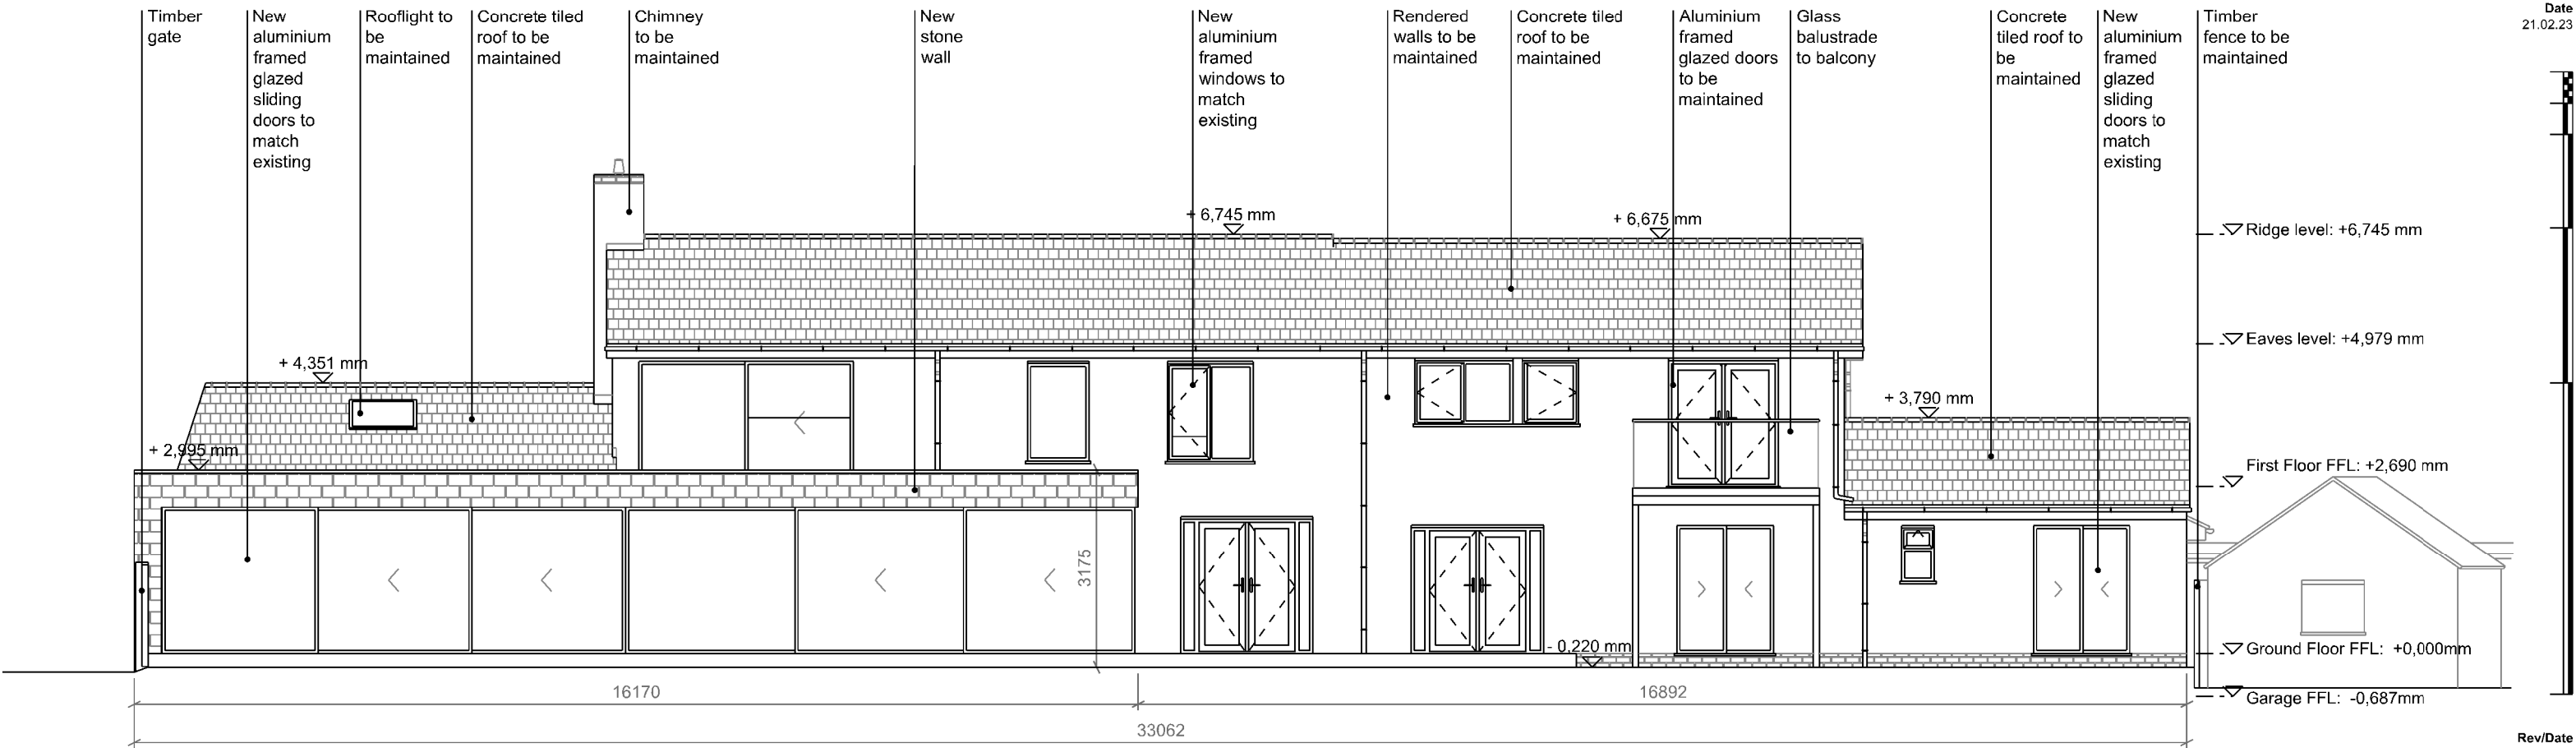

Proposed South Elevation