


Copyright of this drawing is vested in the Architect and it must not be copied or reproduced without consent. Planned dimensions only are to be taken from this drawing and not from any other source. The Architect is not responsible for checking all dimensions relative to this work. Hewitt&Carr Architects Ltd are to be checked of any variation between drawings and are excluded from liability for any error or omission. THIS DRAWING IS THE ARCHITECT'S WORK TO BEING OBTAINED AND NOT TO SCALE FROM THE DRAWING

Rev	Drawn	Comments	Date
-----	-------	----------	------


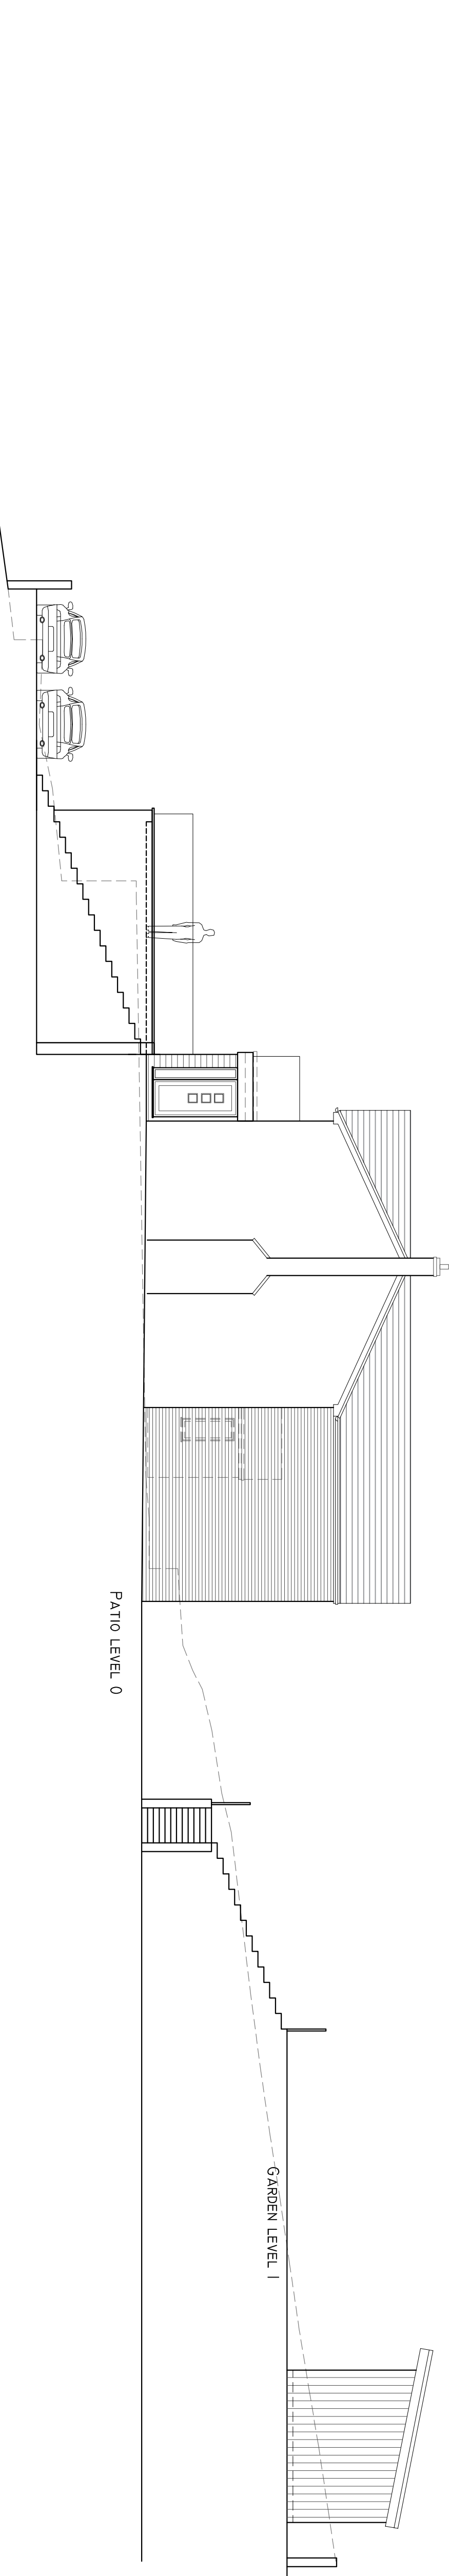


SECTION B-B 1:100



SITE LOCATION PLAN 1:1250

PLANS AND ELEVATIONS OF SUMMER HOUSE 1:100

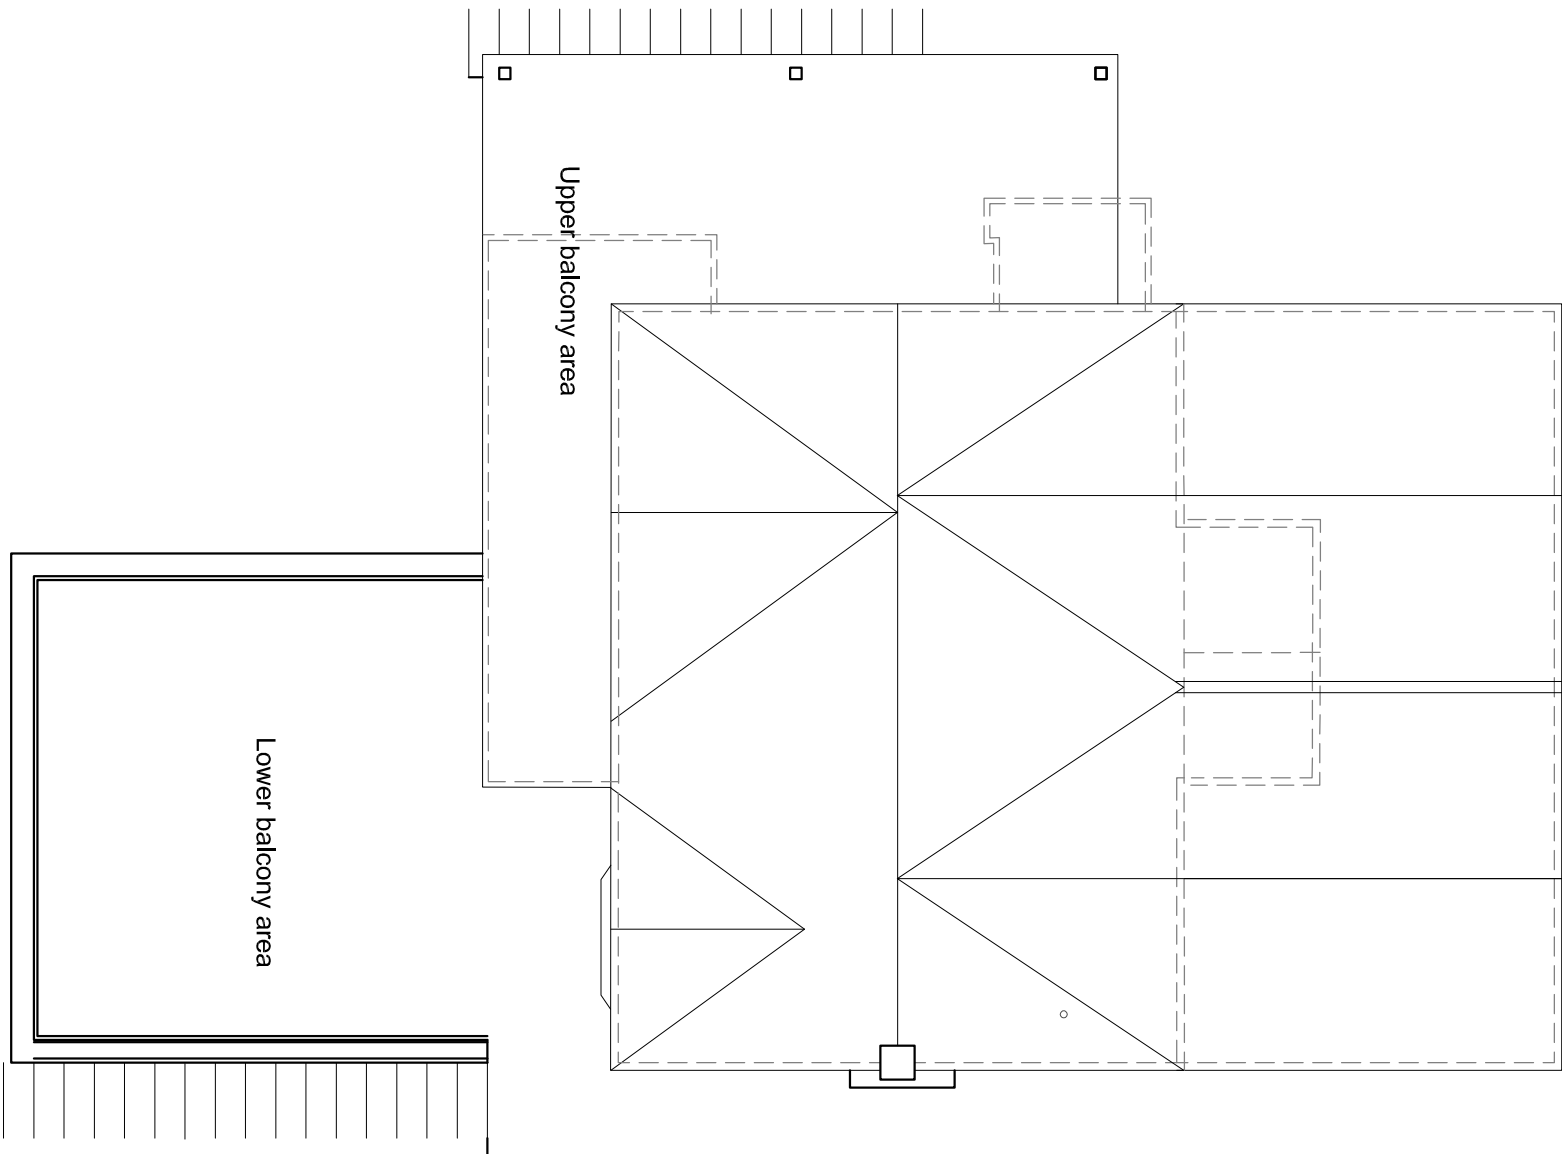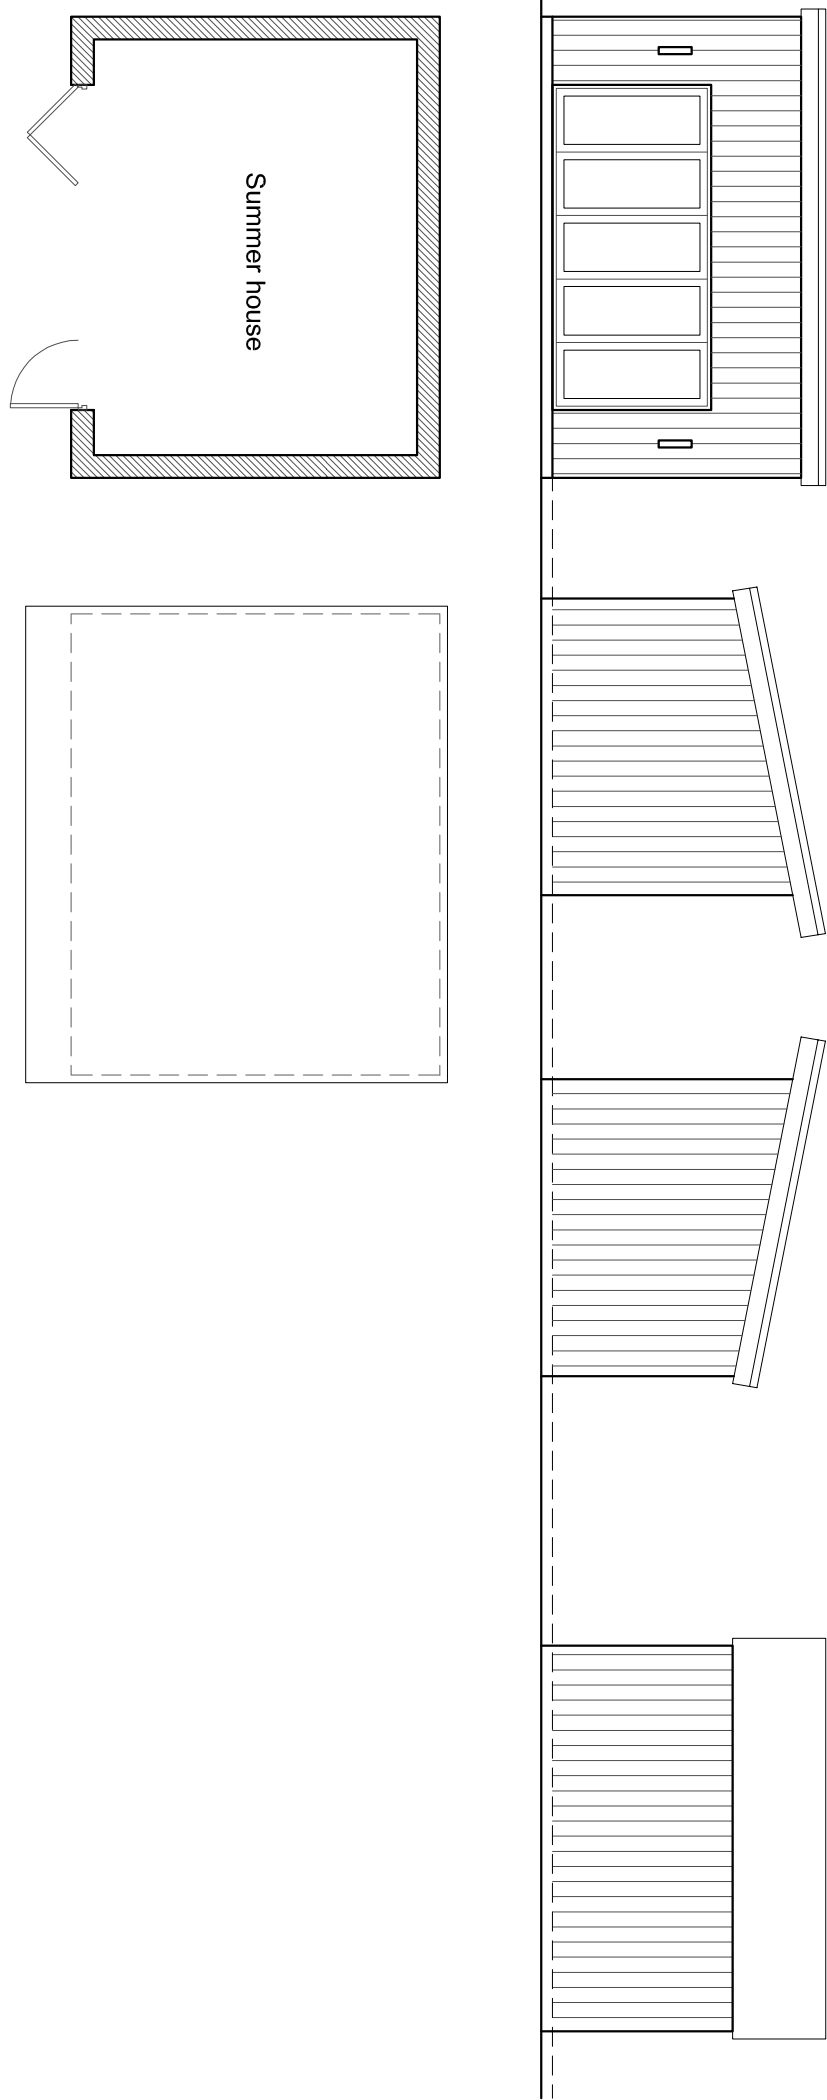

ROOF PLAN 1:100

Hewitt&Carr Architects
A: Daisie Carr, House 1, 17-19 Leek Road, Cheddleton ST10 1JE
T: 01538 756888
E: enquiries@hccarchitects.co.uk
W: www.hccarchitects.co.uk

Client
MR MCNERNEY

Project
PROPOSED EXTENSION AND
ALTERATIONS AT BRAMPTON,
CHEDDLETON ROAD, LEEK, ST13 5QZ
The SITE SECTION AND SUMMER HOUSE PLANS
AND ELEVATIONS

Stages
SCHEME
Date JULY 2021
Scale 6A1 AS NOTED
Project No. 01075 AL(0)06
Drawing No.
Rev D