


SIDE ELEVATION 1:100


REAR ELEVATION 1:100

SIDE ELEVATION 1:100

FRONT ELEVATION 1:100

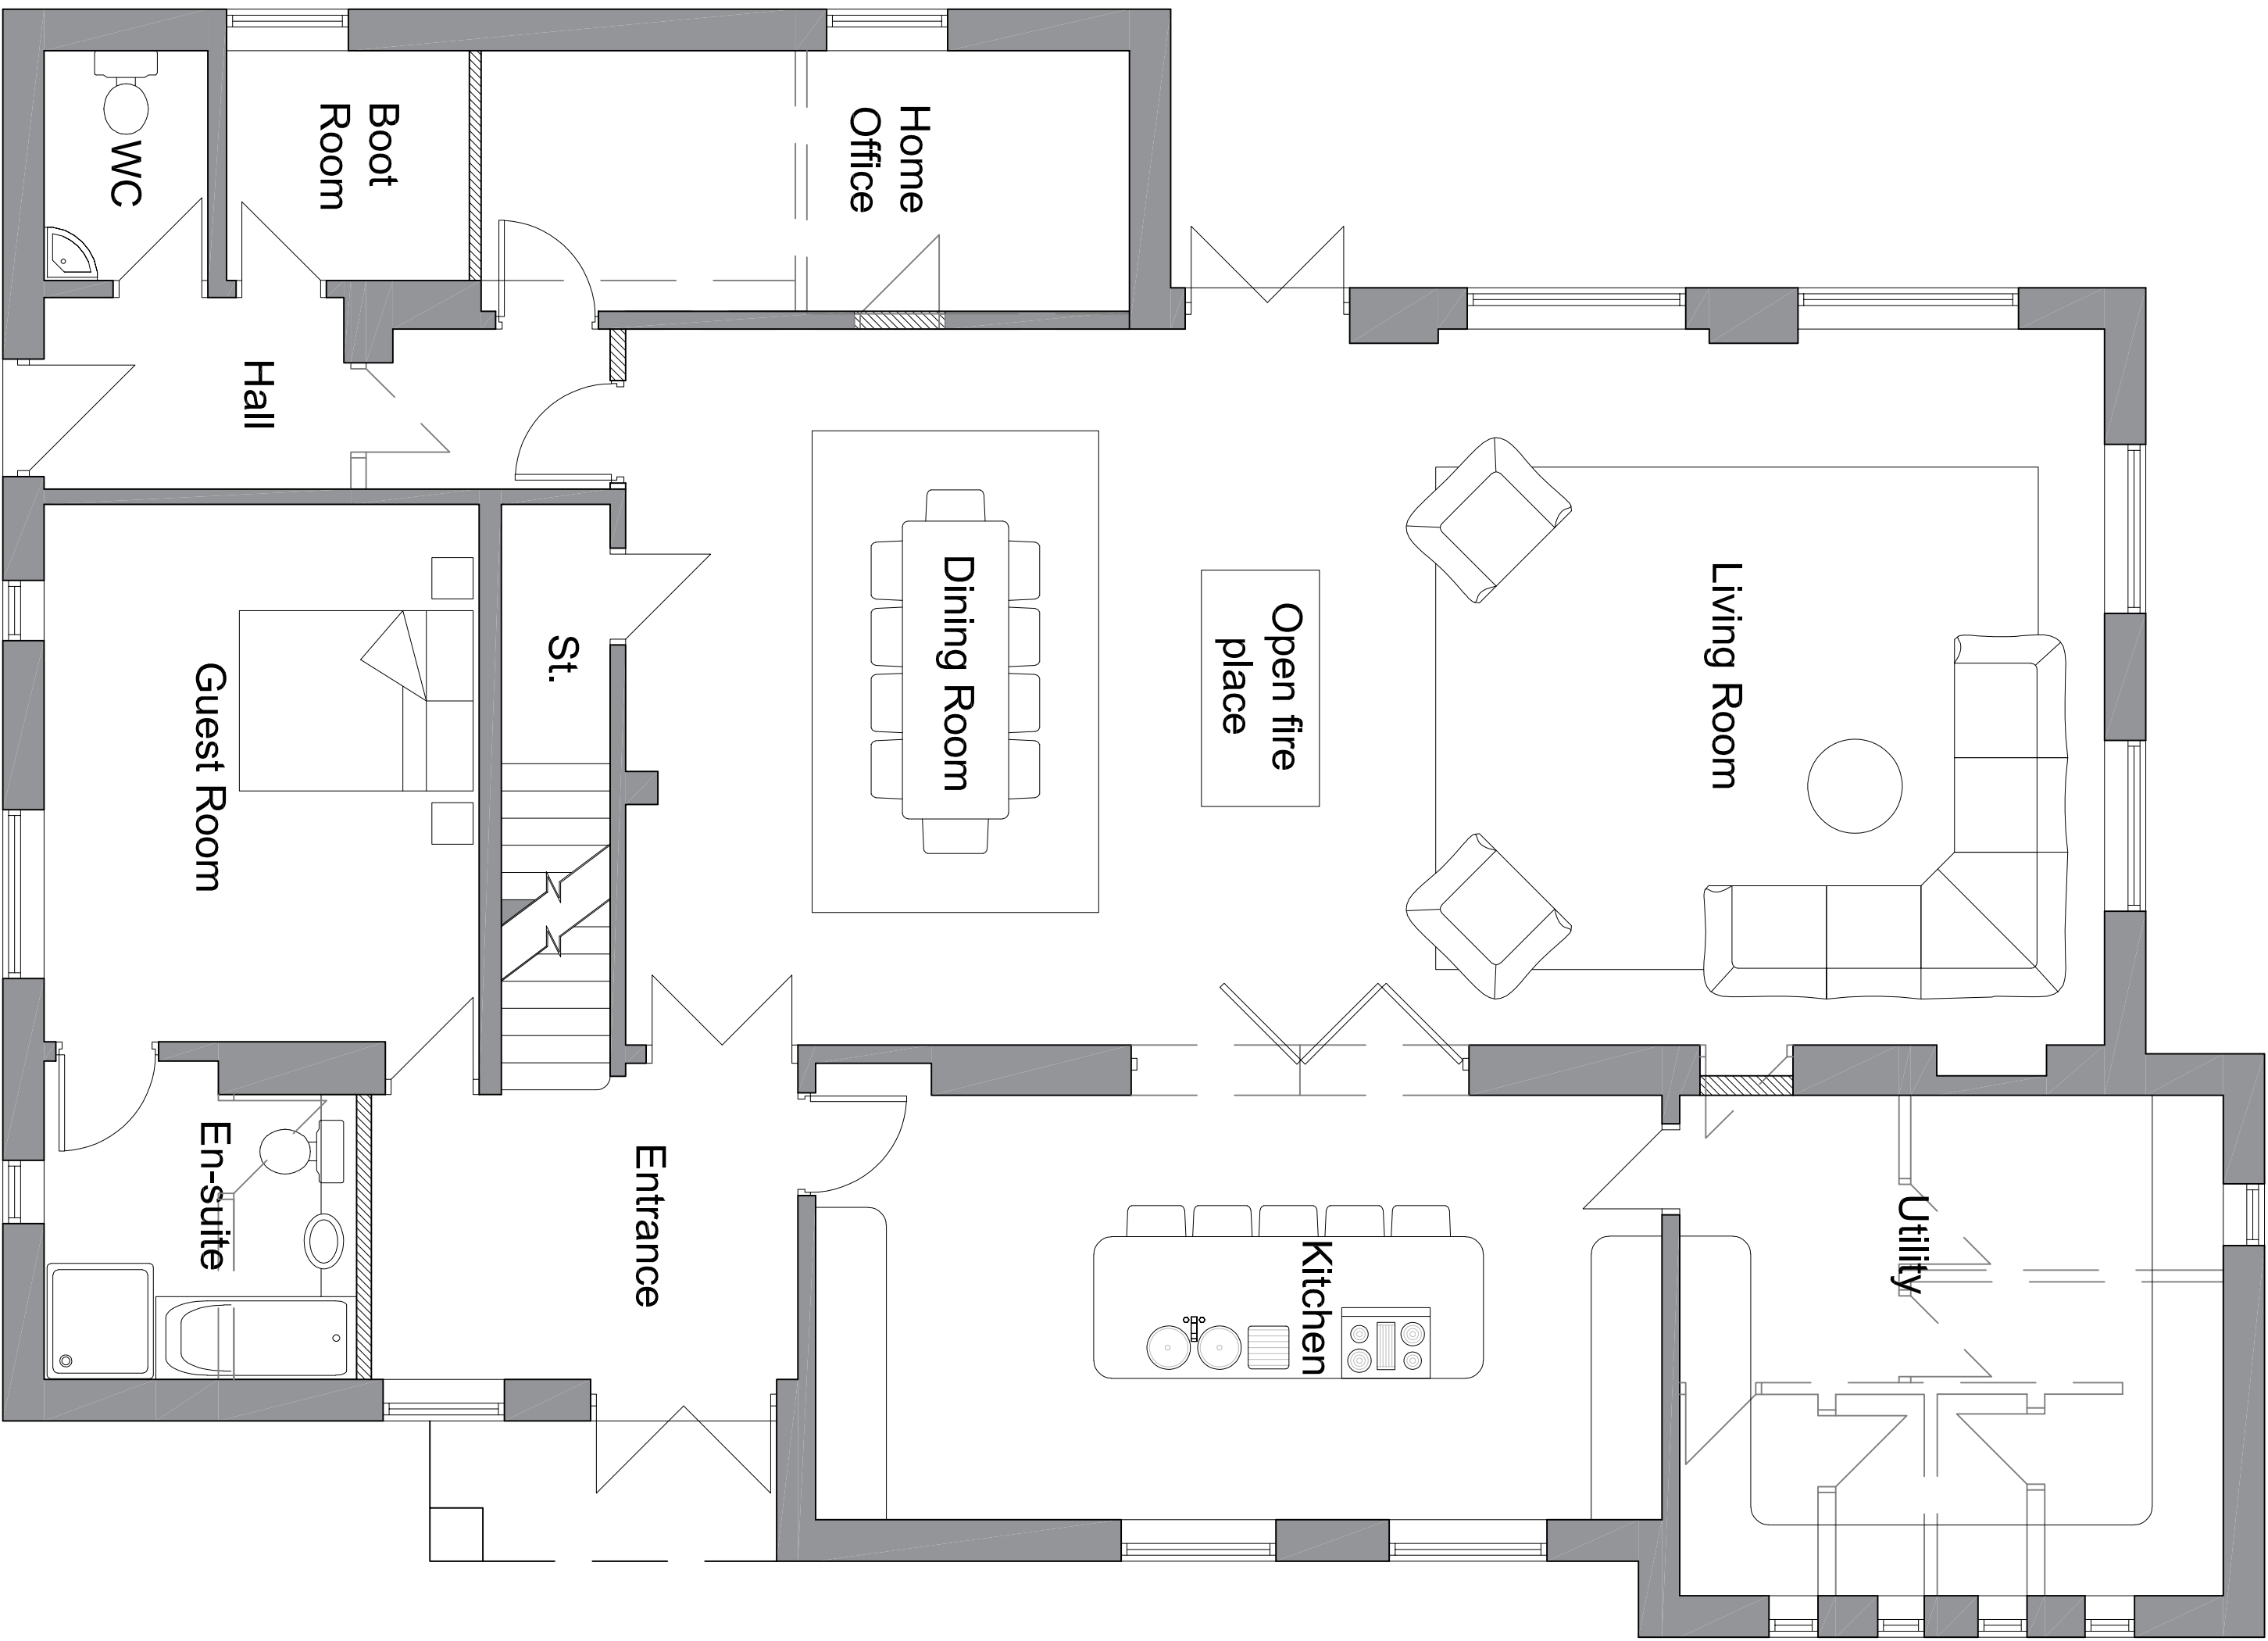

PROPOSED GROUND FLOOR PLAN 1:50

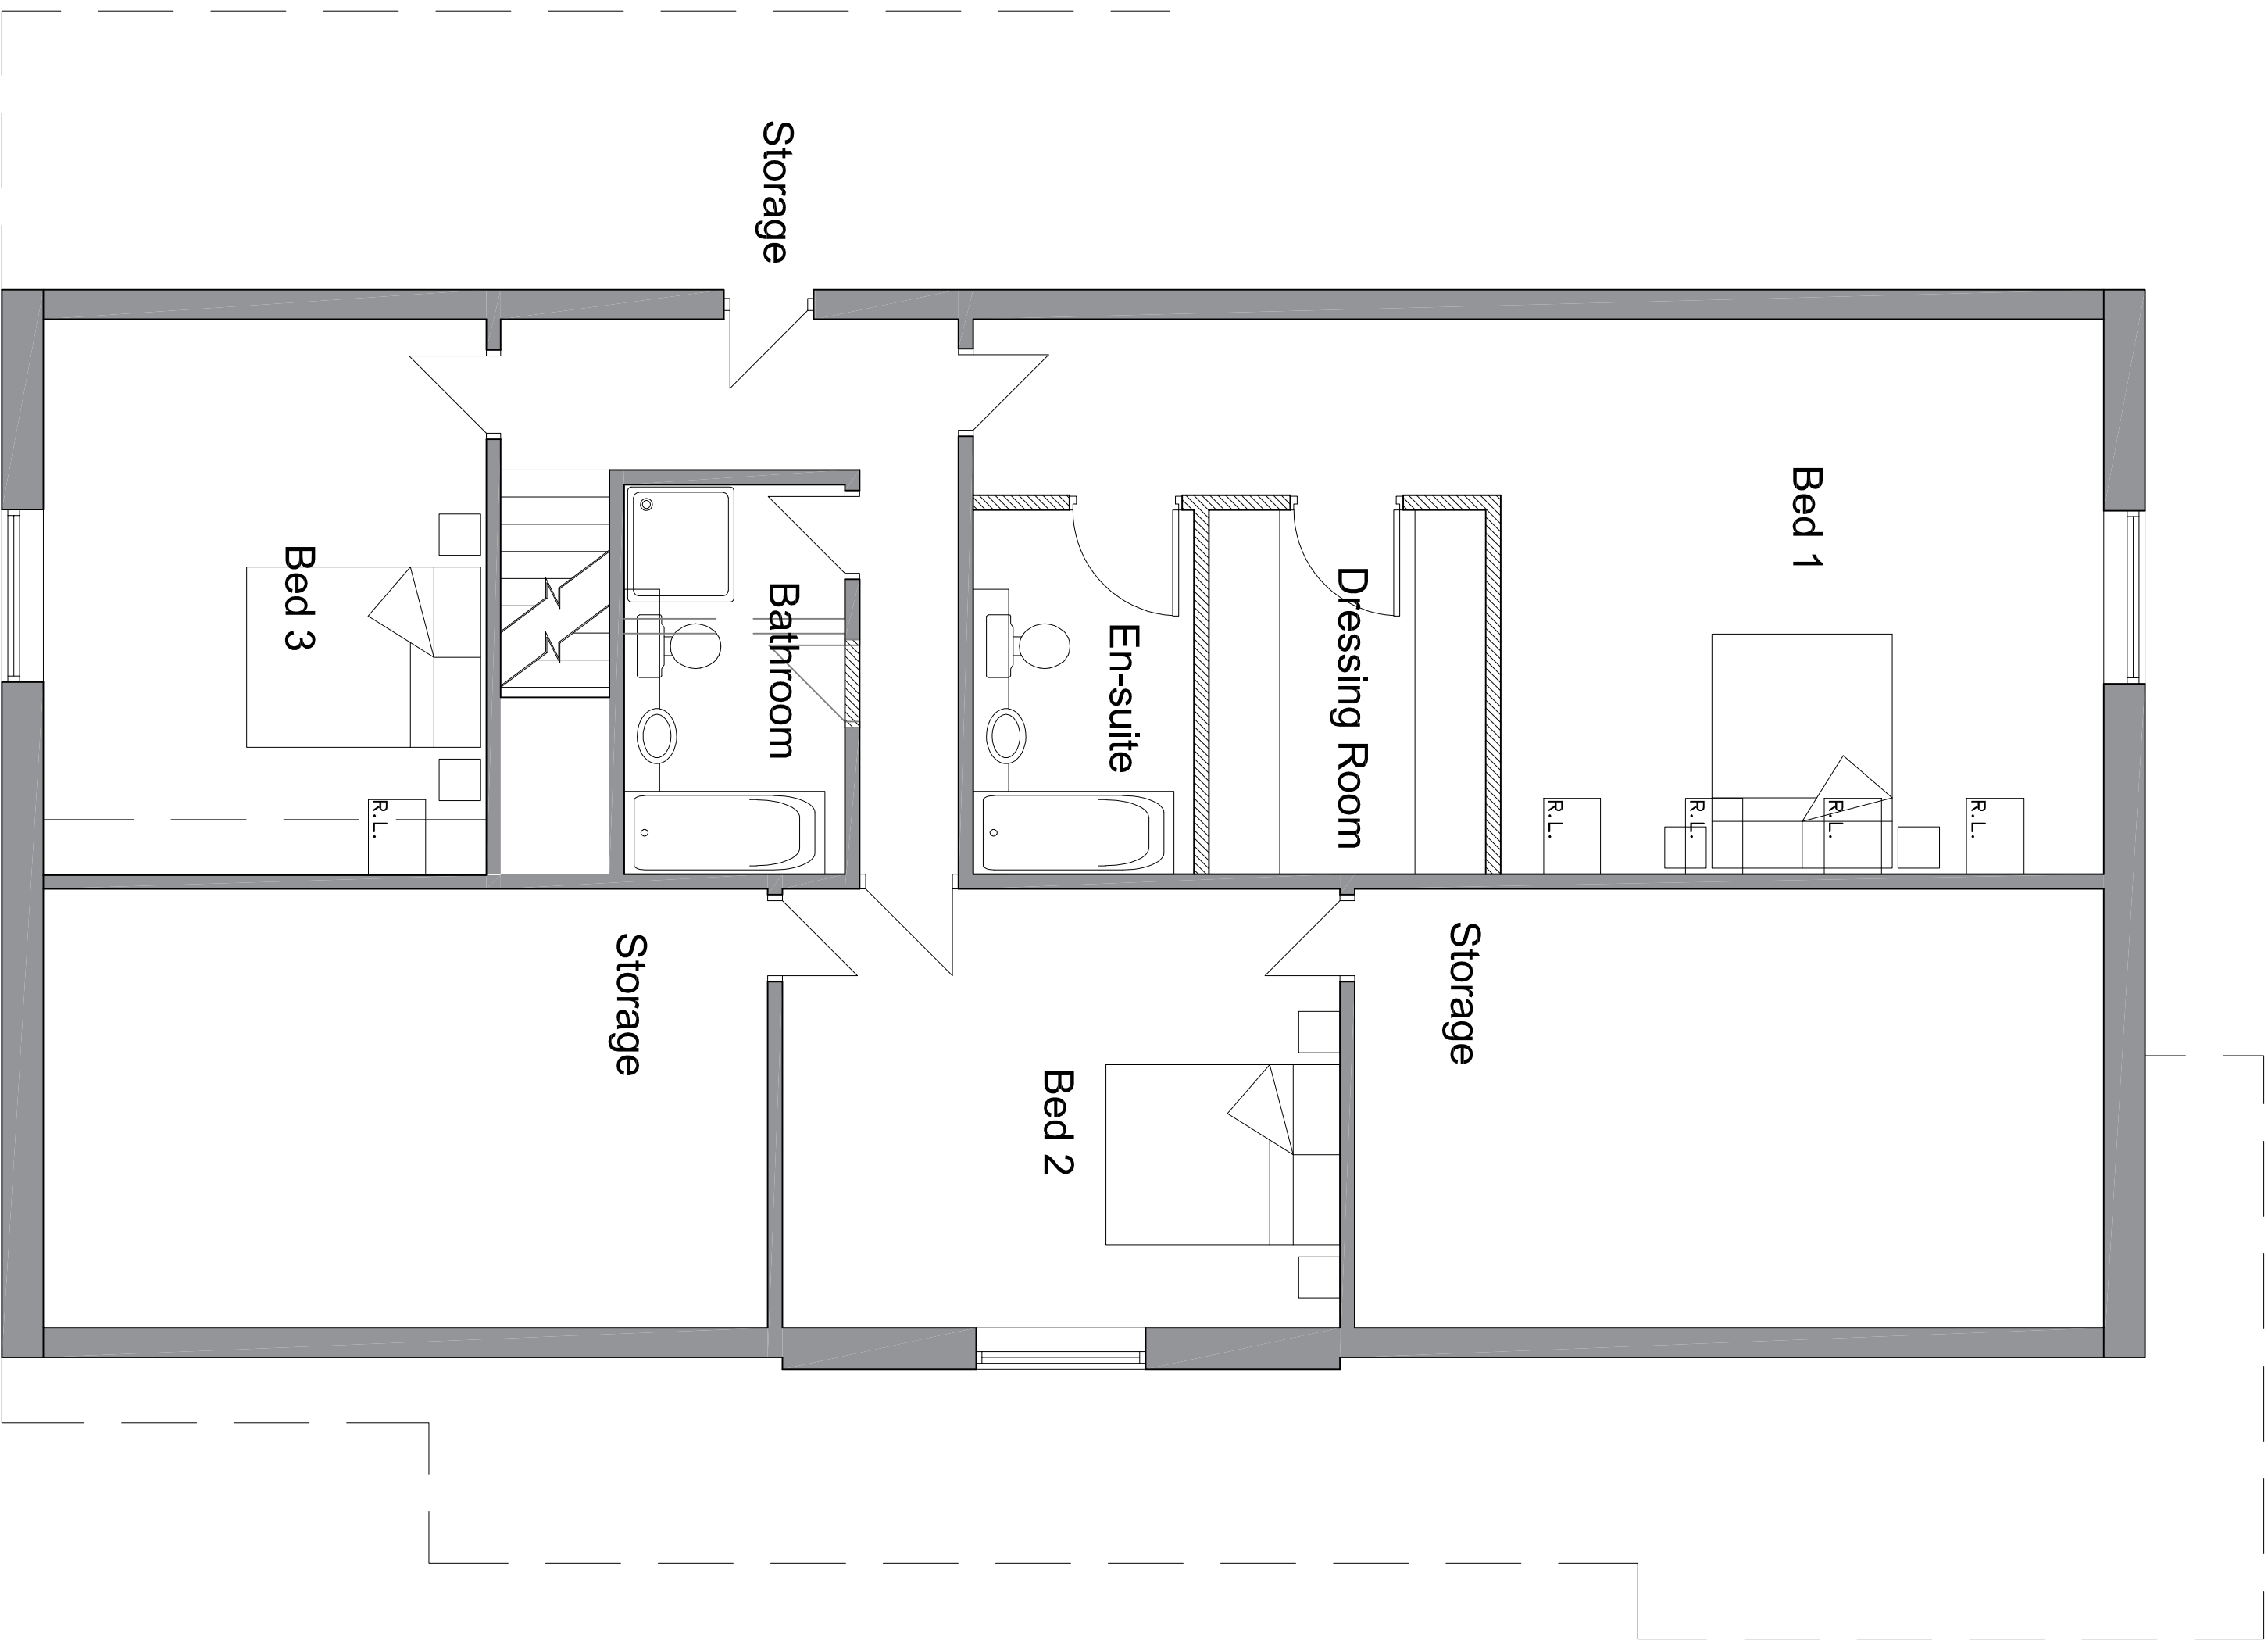

PROPOSED FIRST FLOOR PLAN 1:50



MODE
Architects & Development

01782 479644

info@mode-architects.co.uk

www.mode-architects.co.uk

Client: Woodhead Hall Estates

Project: Conversion of Offices into
Residential Accommodation

Title: Proposed Plans and Elevations

Status Planning			
Scale	Date	Drawn	Checked
0A1			
Stated	Aug '22	KLB	
Drawing No.	Rev		
21 012 AL (0)	150		