
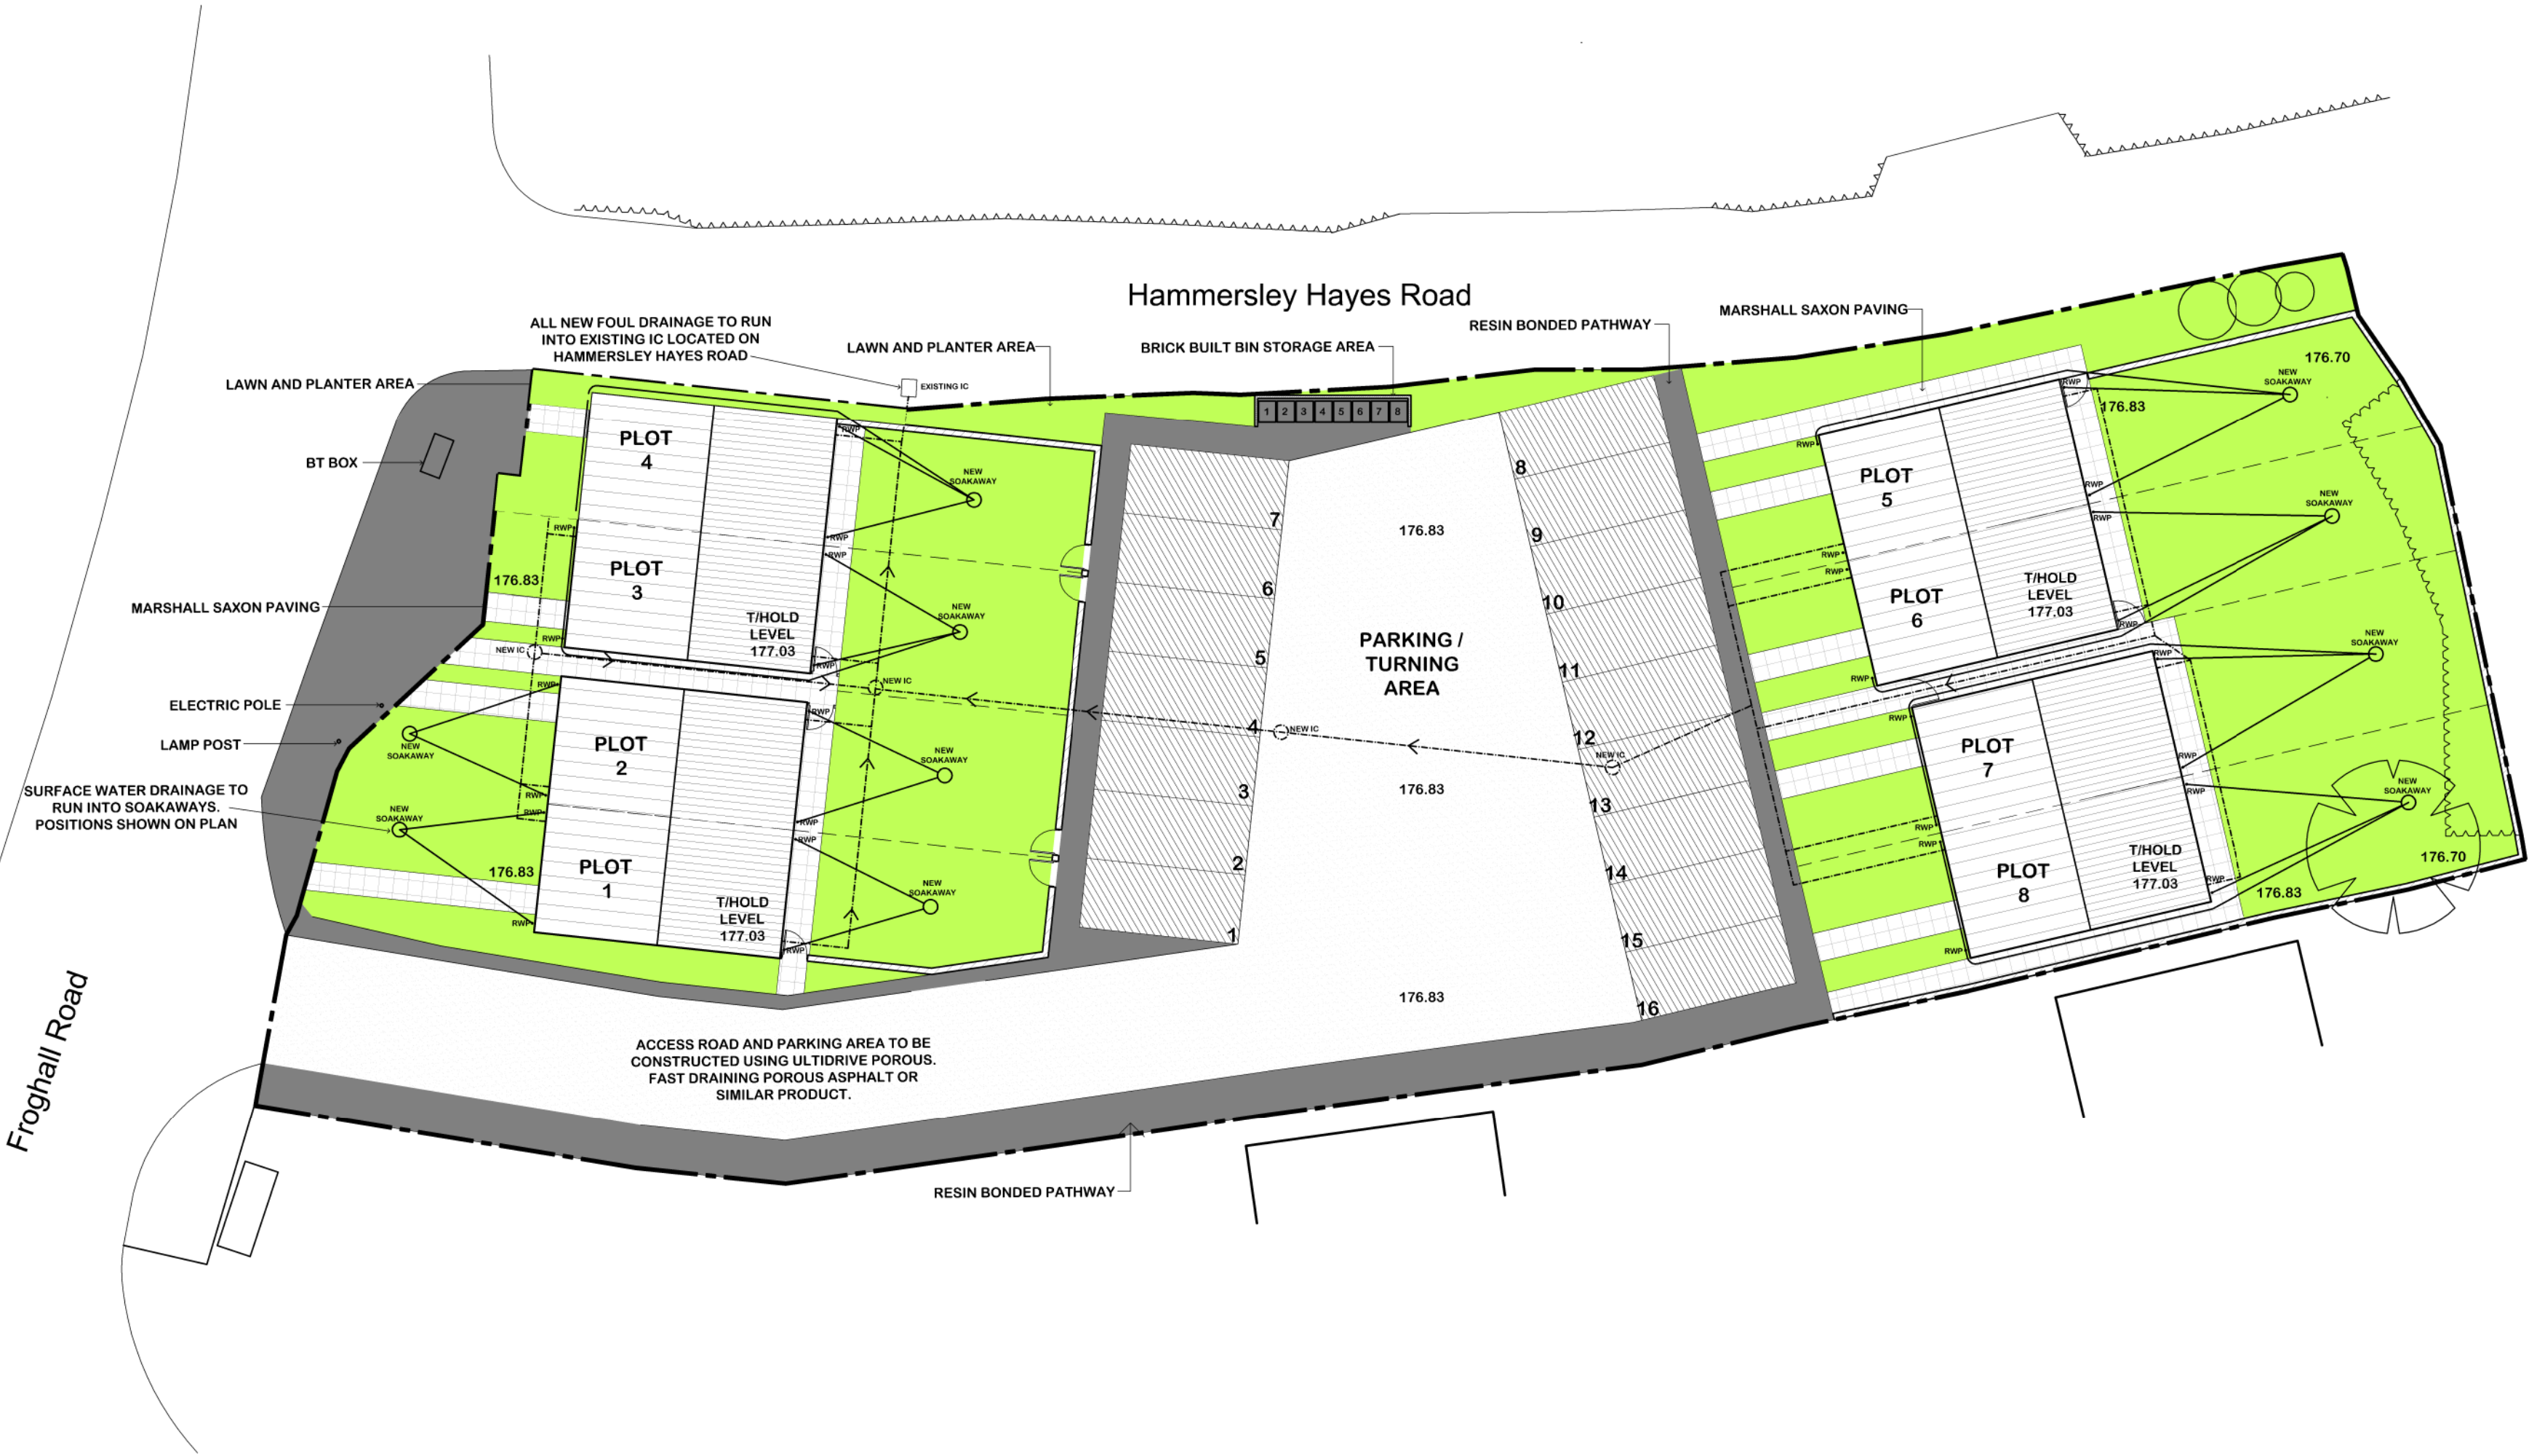


SCHEME PROPOSAL

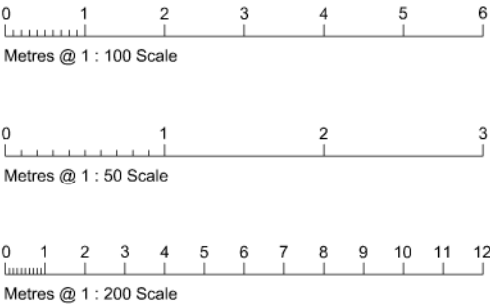

SITE LAYOUT,
PROPOSED DRAINAGE
LAYOUT AND GROUND
LEVELS

The Contractor is responsible for checking all dimensions on site prior to commencement of the works. Any errors are to be reported to Wyvern Partnership LLP as soon as possible.

Any construction work carried out prior to receiving all necessary approvals for Planning and/or Building Regulations is entirely at the client's / householder's risk.

All building work is to be completed to the satisfaction of the Local Authority Building Control Officer and in accordance with current Building Regulations and as such, additional unforeseen building works may be required on site.

The Contractor shall inspect all adjoining properties - when applicable - which may be affected by the works prior to commencement and must report any defects to the owner.

The Contractor shall be entirely responsible for the security, strength and stability of the building during the course of the works.

Drawings produced for the purpose of obtaining Building Regulation Approval do not constitute full working drawings.

Drawings produced for Accommodation and Suitability Reports are to be used to assess the suitability of a property to meet the needs of a client and no other purpose. All proposals are subject to a detailed survey and Local Planning Authority approval.

All drawings are the copyright of Wyvern Partnership LLP. This drawing may not be copied by any third parties without prior permission.

Ordnance Survey maps reproduced with the sanction of the Controller of HM Stationery Office. Crown Copyright reserved.

C	PLOT 5, 6, 7 & 8 POSITIONS REVISED FOLLOWING CONVERSATION WITH PLANNER	24/03/23
B	SITE BOUNDARY CORRECTLY ADJUSTED. PLOTS AND GARDENS ALTERED TO SUIT	09/02/23
Rev	Notes	Date

Partnership LLP
Wyvern

HEAD OFFICE:
Wyvern Partnership LLP
10 Long Street, Devizes,
Wiltshire, SN10 1NL

T: 01380 723532

REGIONAL OFFICE:
Wyvern Partnership LLP
101 The Courtyard, Radway Green Business Centre
Crewe, Cheshire, CW2 5PR

T: 01270 872122 E: alan@wyvernpartnership.co.uk

Client
STOCKWELL PROPERTY INVESTMENTS LTD

Project
PROPOSED RESIDENTIAL DEVELOPMENT AT FORMER MINER'S REST PUBLIC HOUSE, FROGHALL ROAD, CHEADLE, STAFFORDSHIRE

Drawing
SITE LAYOUT, PROPOSED DRAINAGE LAYOUT & PROPOSED GROUND LEVELS

Project No. 12653A (CH)	Dwg No. 18C	Drawn By BW
Date FEBRUARY 2023	Scale 1 : 200 @ A2	

Wyvern Partnership LLP is a limited liability partnership registered in England and Wales with registered number OC420302. The term partner is used to refer to a member of the Wyvern Partnership LLP.

The registered office is located at:
10 Long Street, Devizes, Wiltshire, SN10 1NL

Partners:
Thomas M Wethers, Steven B Woodley, Alan A Witberley