



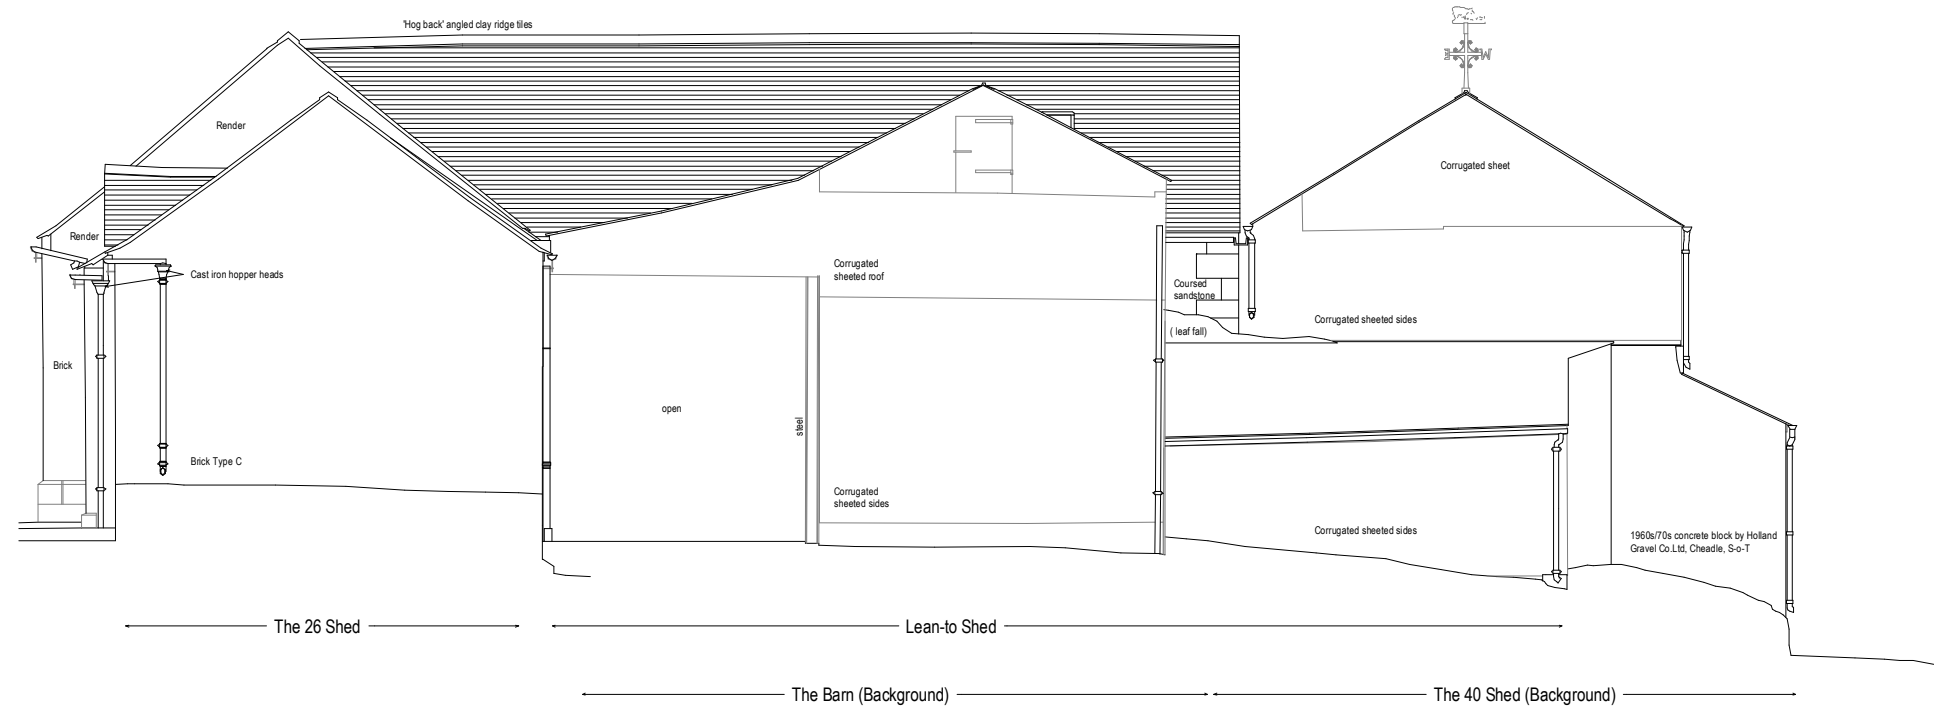

26 Shed, The Barn and 40 Shed North West Elevation
1 : 100

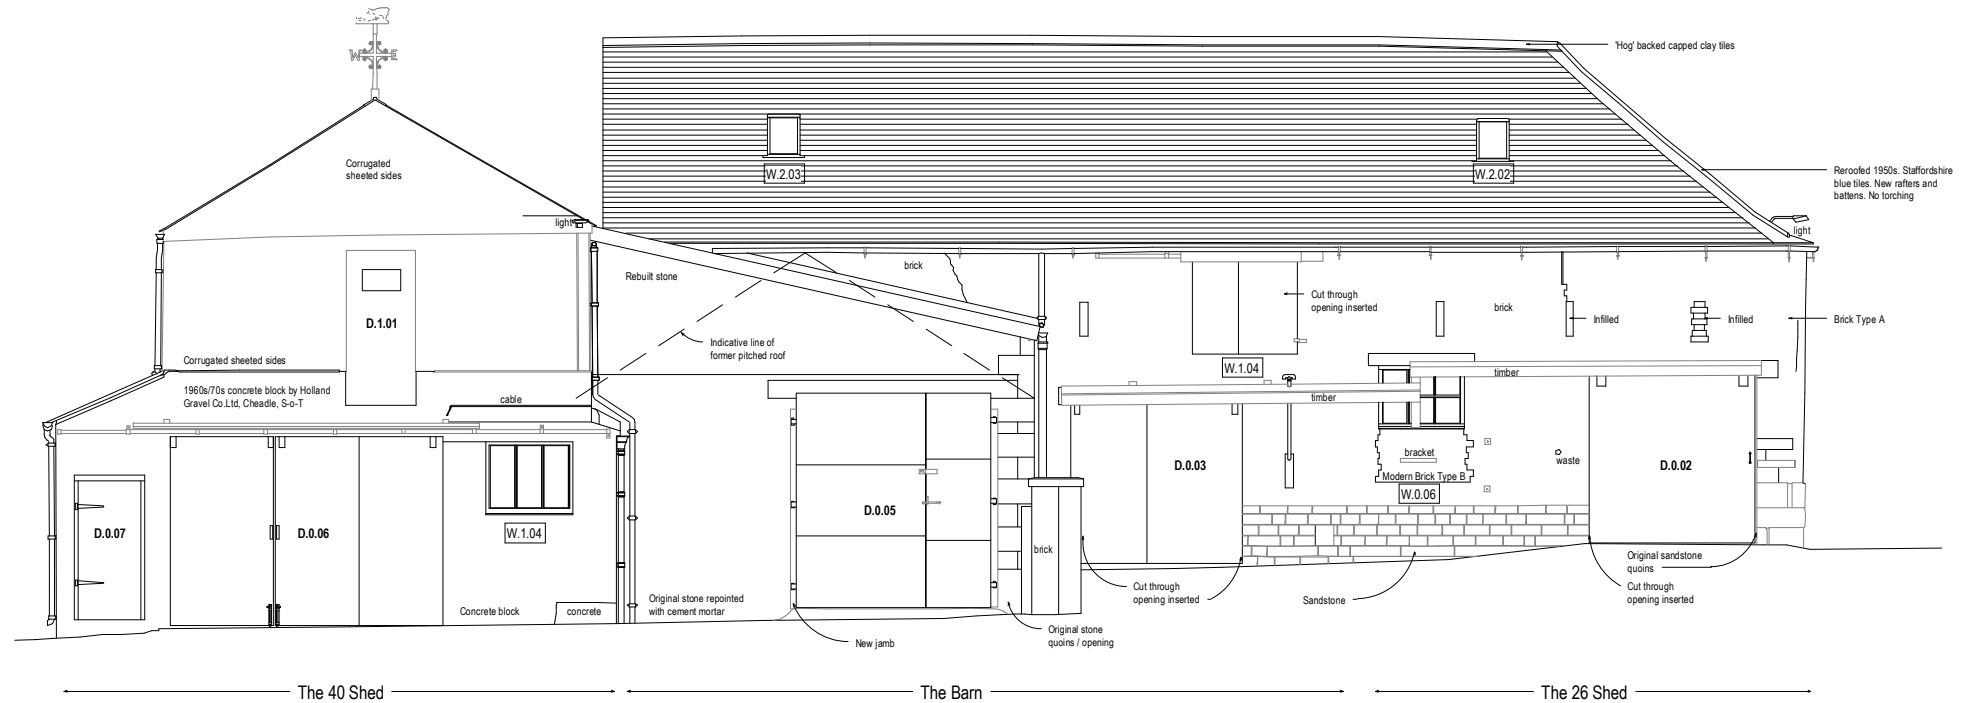

26 Shed, The Barn and 40 Shed South East Elevation
1 : 100

Brick Type Key

- A. 18th Century red and blue brick. 9" x 2 1/2" x 4"
B. 1960's multi sand faced brick. 9 1/4" x 2 3/4" x 4 1/2"
C. 19th Century blue bricks. 9" x 3" x 4 1/4"
D. 18th Century brick. 9 1/2" x 3" x 4 1/2"
E. Earliest (?) red brick. 9" x 2 1/2" x 4 1/2"
F. Later red brick. 9 1/2" x 3" x 4 1/2"
G. 1950's red brick. 9" x 3" x 4 1/4"
H. 1980's brick



A	07/04/22	KJH	Annotations added
Rev	Date	Drawn	Description

	Clerk Bank House Clerk Bank LEEK Staffordshire ST13 5HE t : 01538 373477 f : 01538 386503 e : info@ctdarchitects.co.uk w : www.ctdarchitects.co.uk	ctd architects © 2021 • This drawing is copyright. • All dimensions to be checked on site before proceeding. • Contractor must notify the architect of any discrepancies before proceeding. • Contractor to check/adjust dimensions of new work to suit existing conditions. Do not assume existing structure or details are plumb, square or level. • All drawings to be read in conjunction with all other consultants drawings and specs.	Client S & M Myatt	Project Gratton Hall Farm Gratton Lane, Endon, Staffordshire Title 26 Shed, The Barn and 40 Shed Short Elevations 'as existing'	Scale 1 : 100	Size A3	Drawn AM	Chk'd CH	Date 02/11/21
					Status	PLANNING			
					Job No.	2104	Drawing No	AL112	Rev. A