



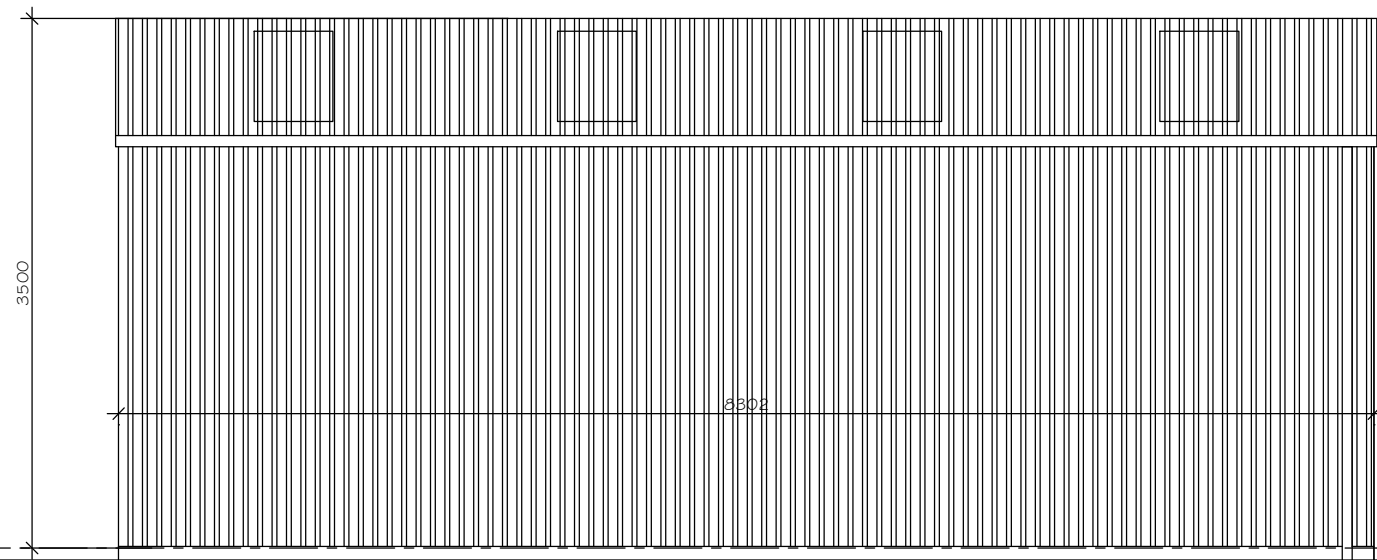

REAR ELEVATION

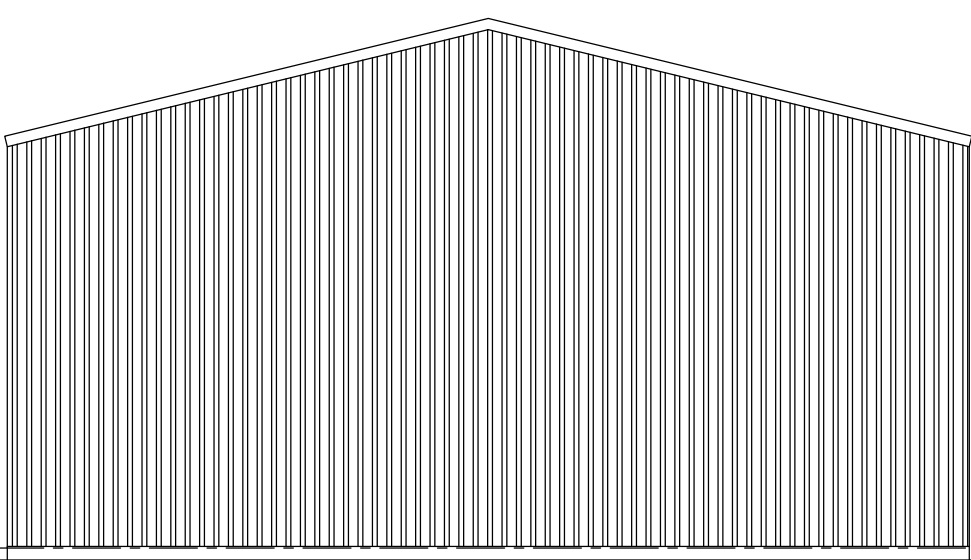


SIDE ELEVATION

Apex of building to match
the height of existing brick
built barn adjacent


Olive Green Roof Cladding
to Local Authority Approval

Olive Green Wall Cladding
to Local Authority Approval


Olive Green Roller Shutter
to Local Authority Approval

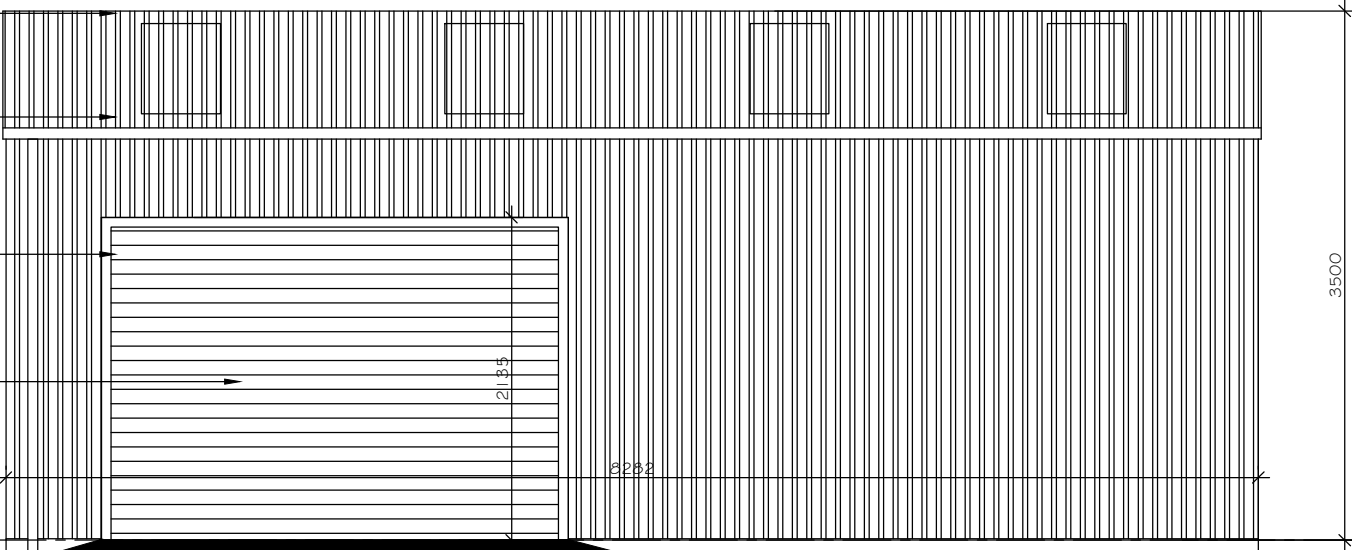


FRONT ELEVATION

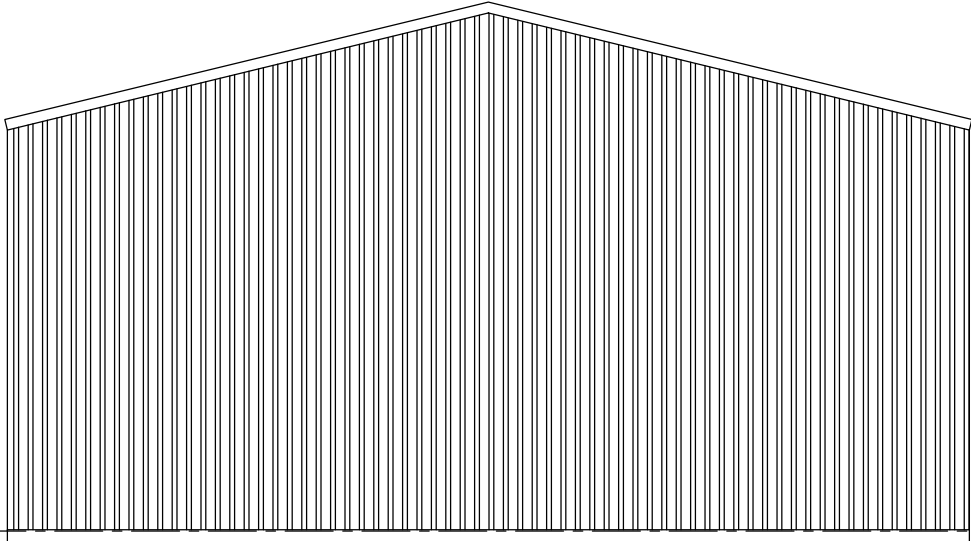

SIDE ELEVATION

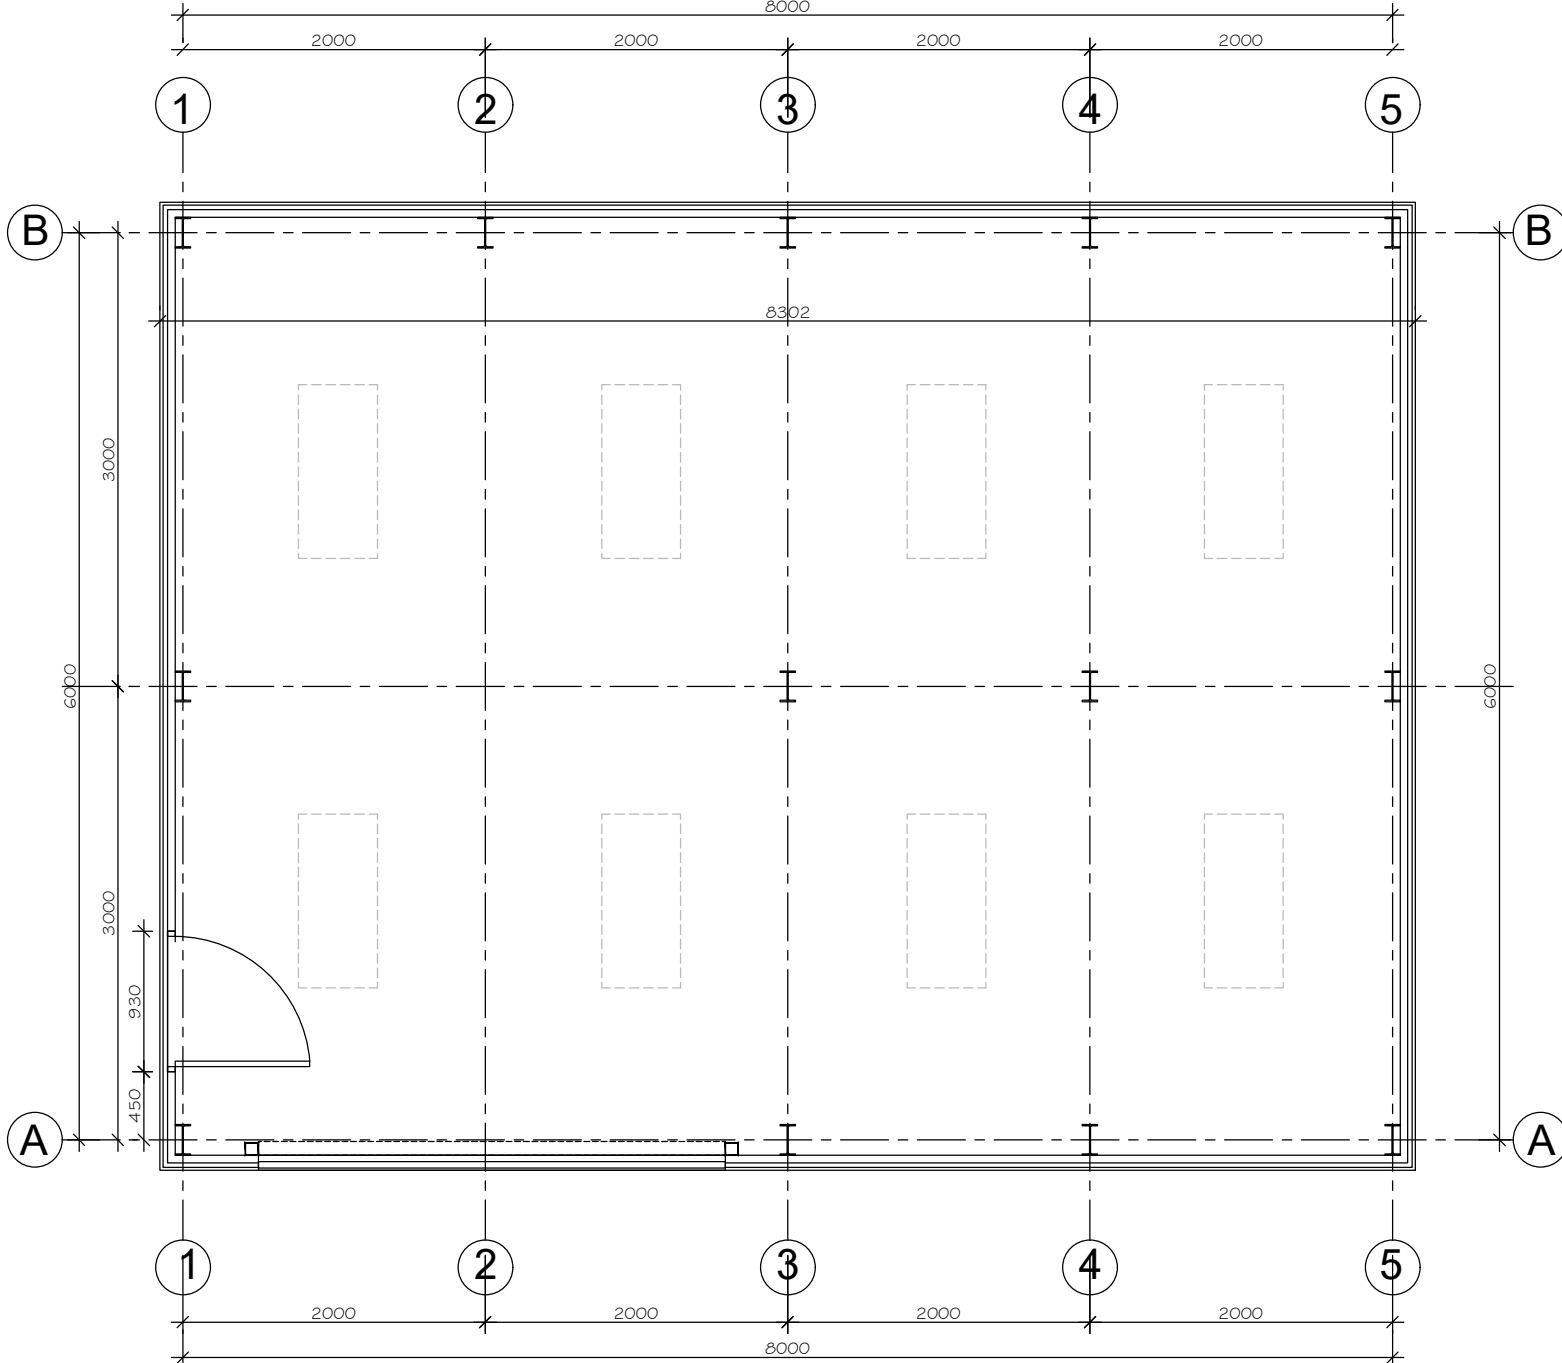

FLOOR PLAN

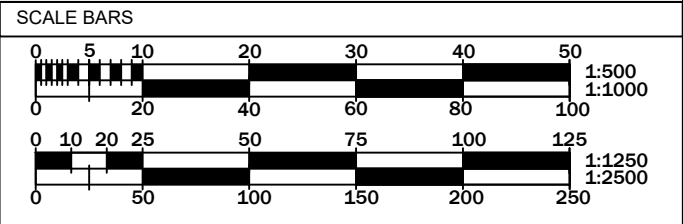

REV DATE	DESCRIPTION	BY

APPLICANT:

Mr A. Fox

PROJECT:

Proposed 2No. Outbuildings at
St.James' Chapel, School Lane,
Longsdon ST9 9QF

DRAWING TITLE:

Proposed Outbuilding 1

SCALE:			PLAN DETAILS:	
1:50 @ A2			TOTAL SQFT -	
PLAN REF:			TOTAL SQM -	
5775-PD-23			B	