



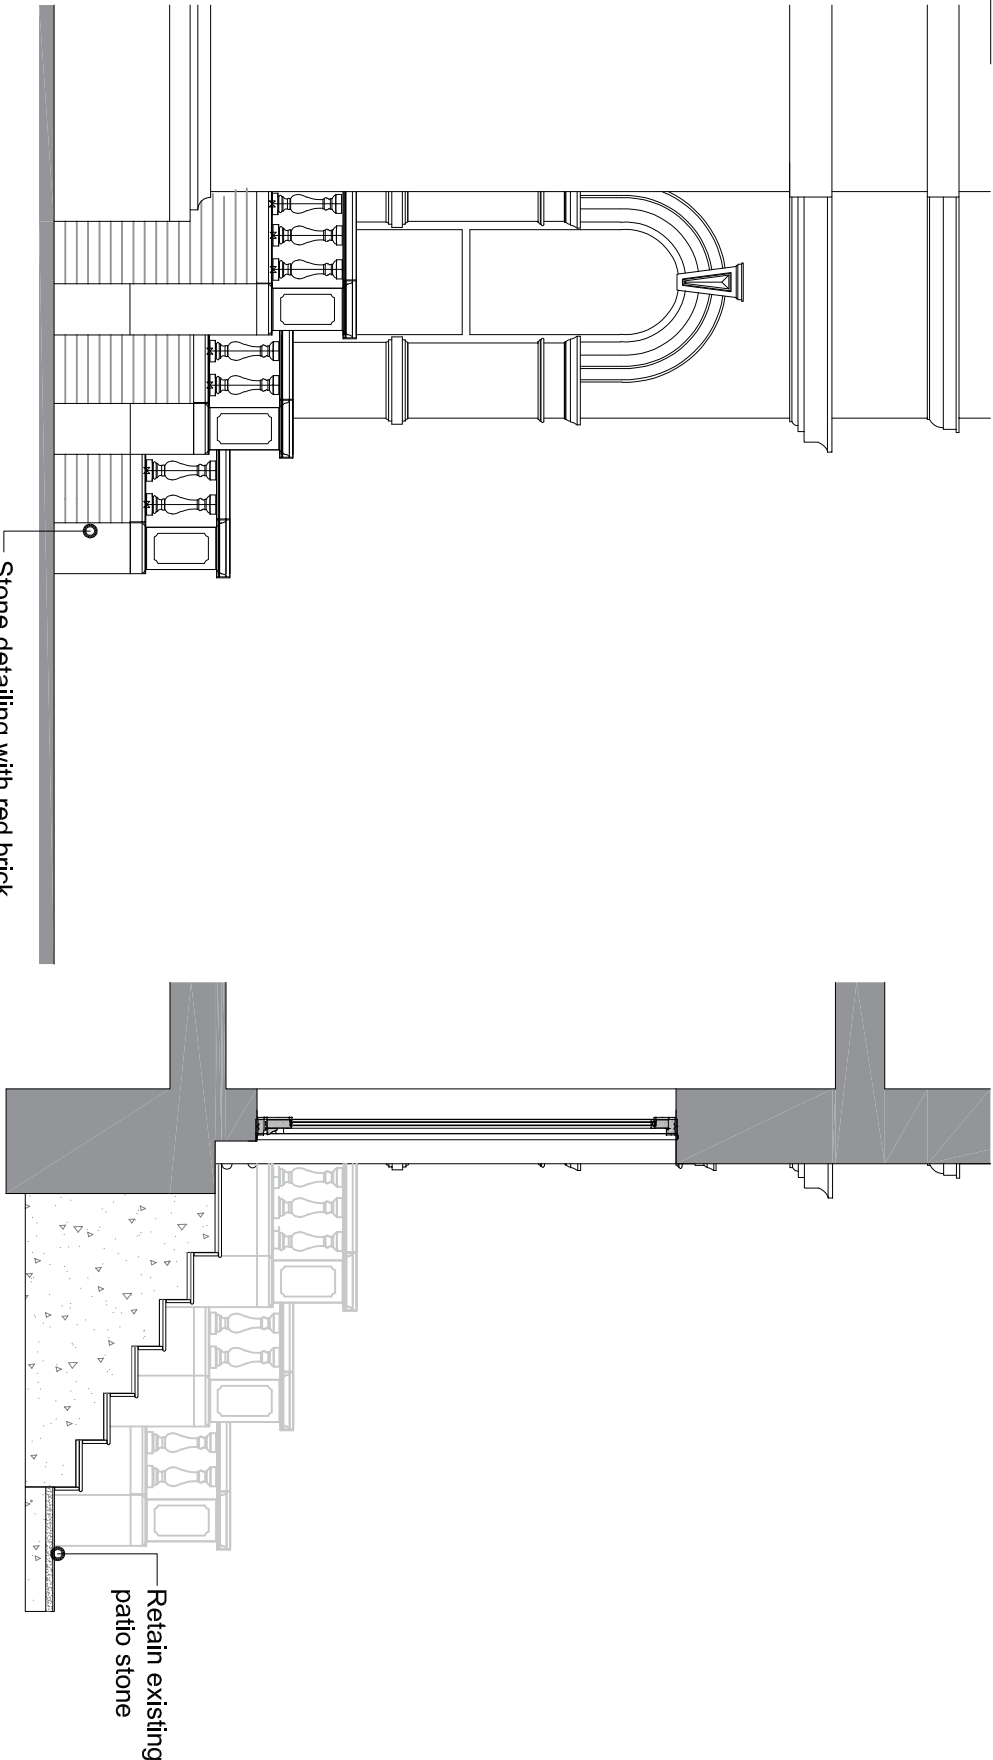


Side Elevation 1:50


Section Details 1:50

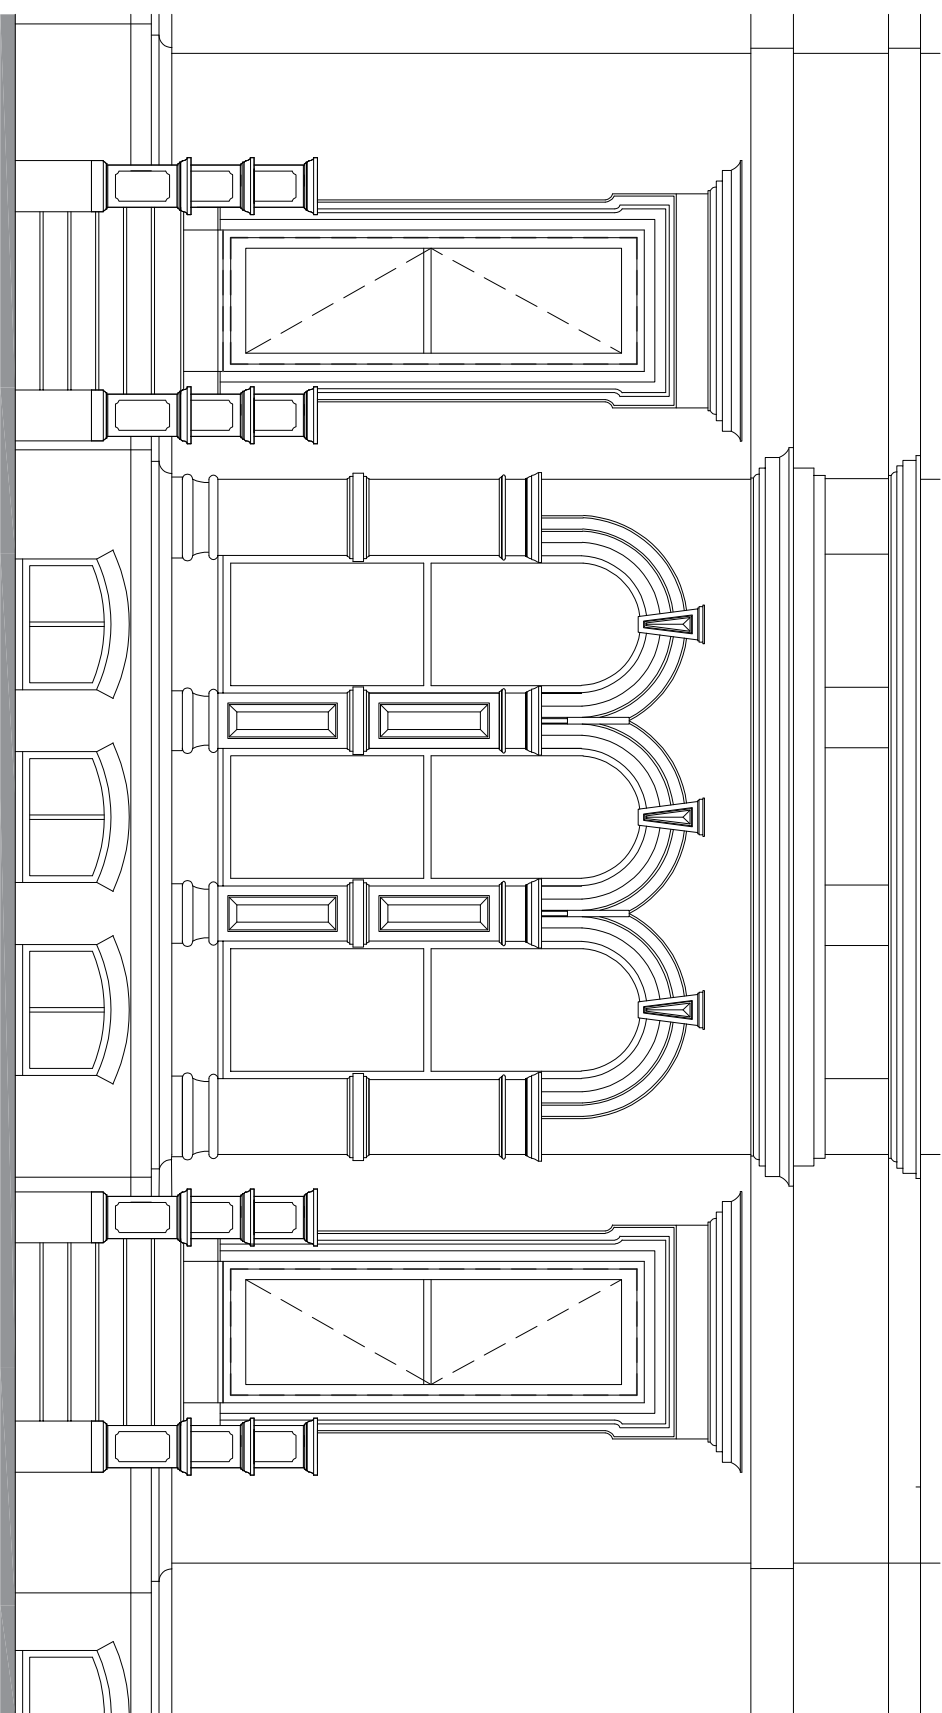

Front Elevation 1:50

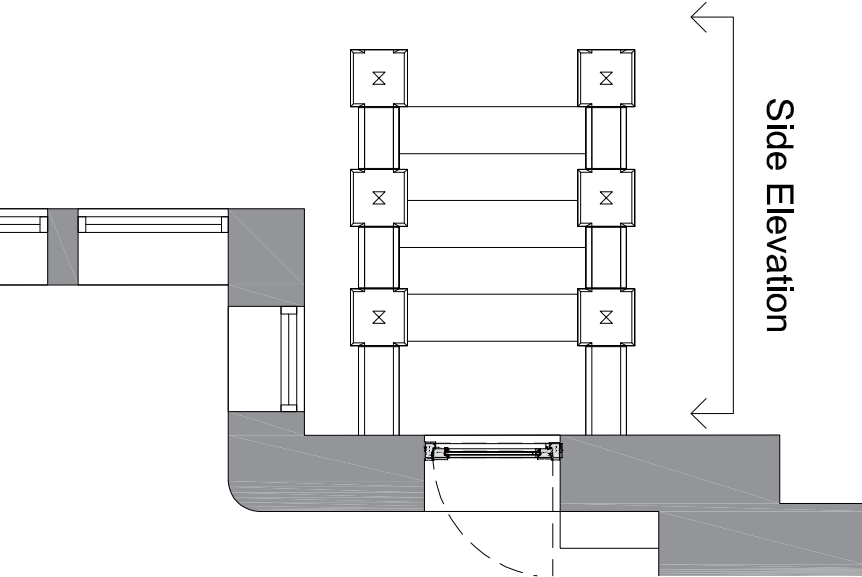

Side Elevation

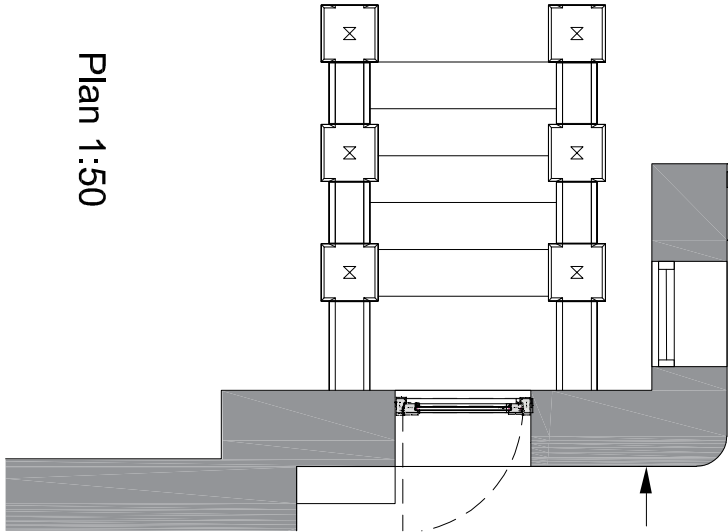

Plan 1:50

This drawing is subject to Copyright & must not be copied or reproduced without consent. Figured dimensions only are to be taken from this drawing. All contractors must visit the site and be responsible for taking and checking all dimensions relative to their work.

| Status PLANNING   |         |       |         |
|-------------------|---------|-------|---------|
| Scale             | Date    | Drawn | Checked |
| Stated            | Oct '22 | KLB   |         |
| Drawing No.       |         |       | Rev     |
| 21 012 AL (O) 104 |         |       | B       |