


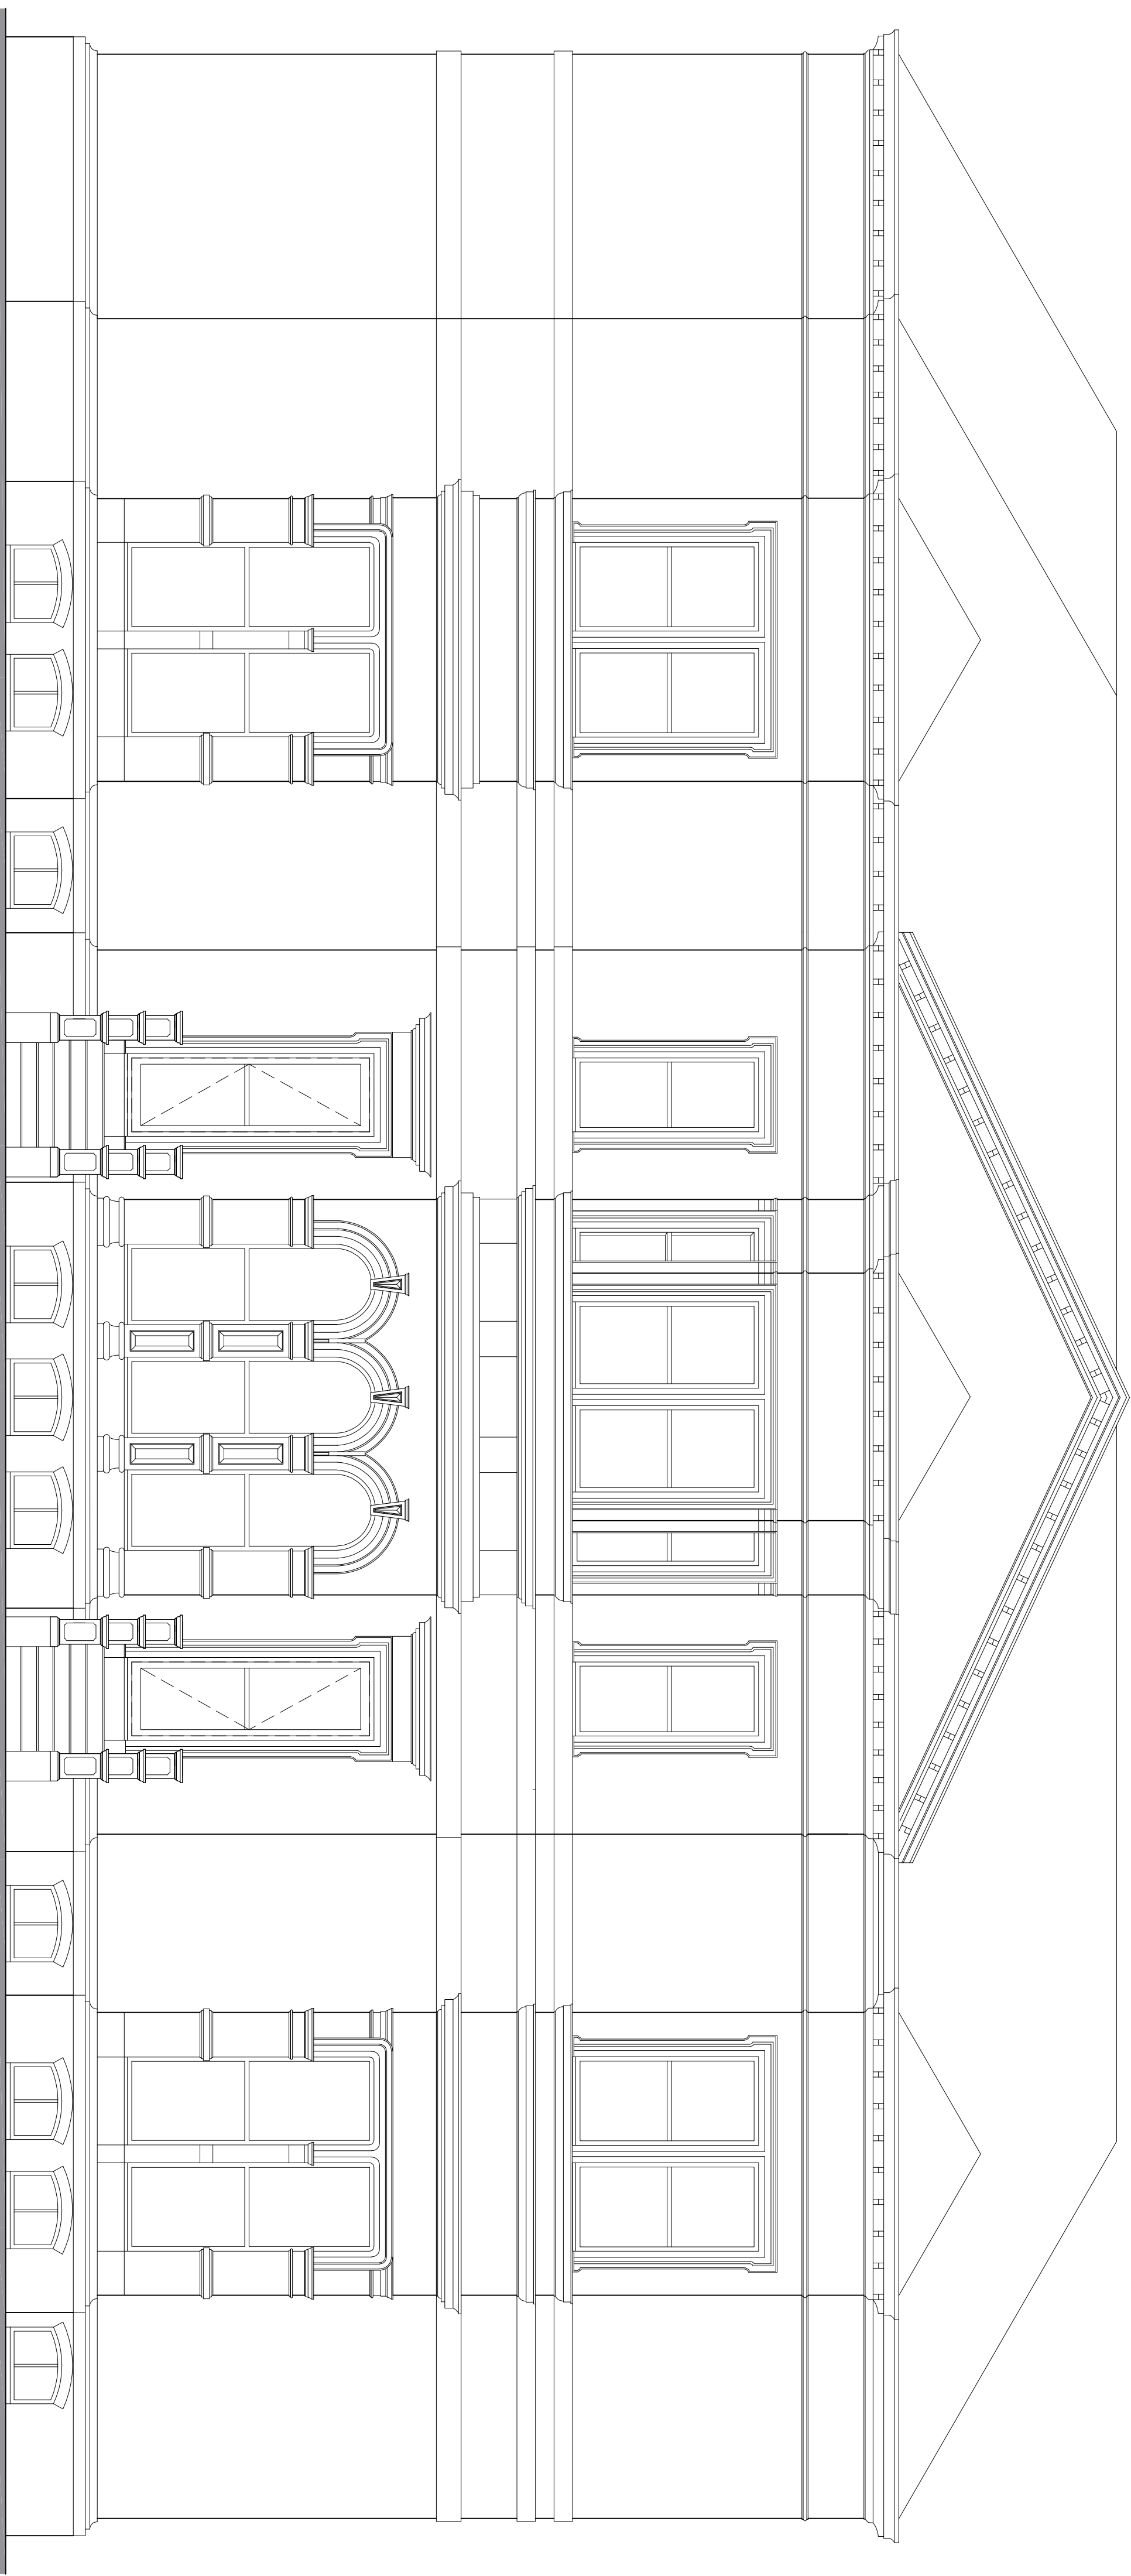


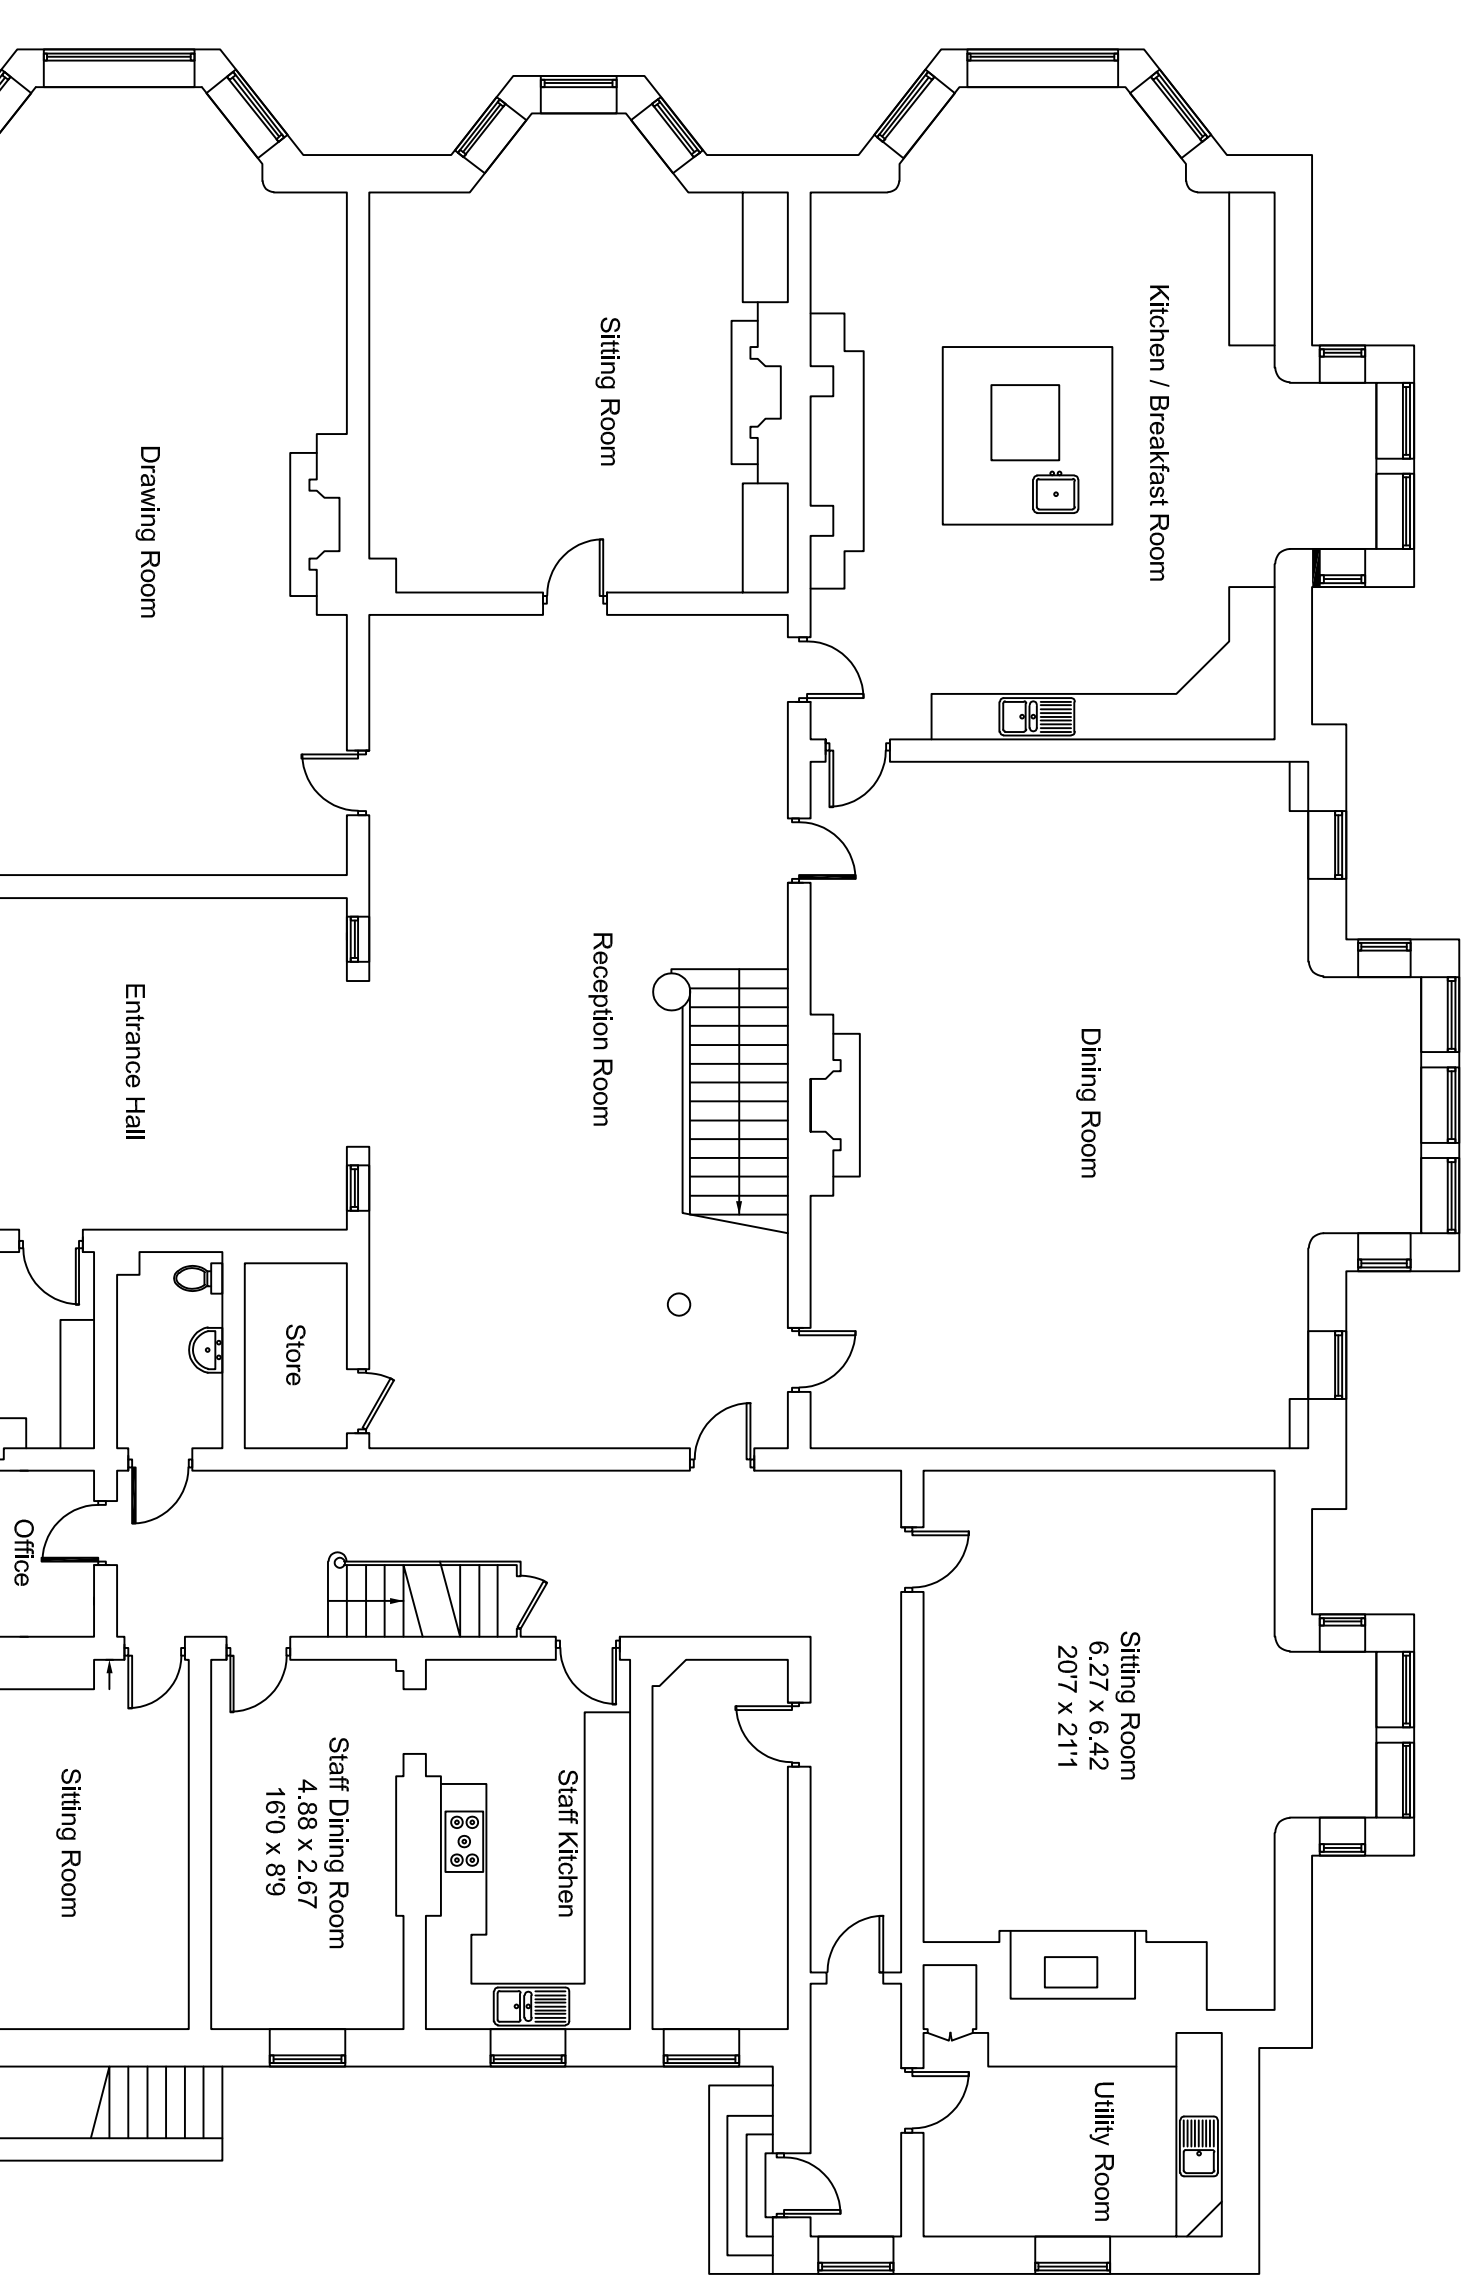

PROPOSED REAR ELEVATION 1:50

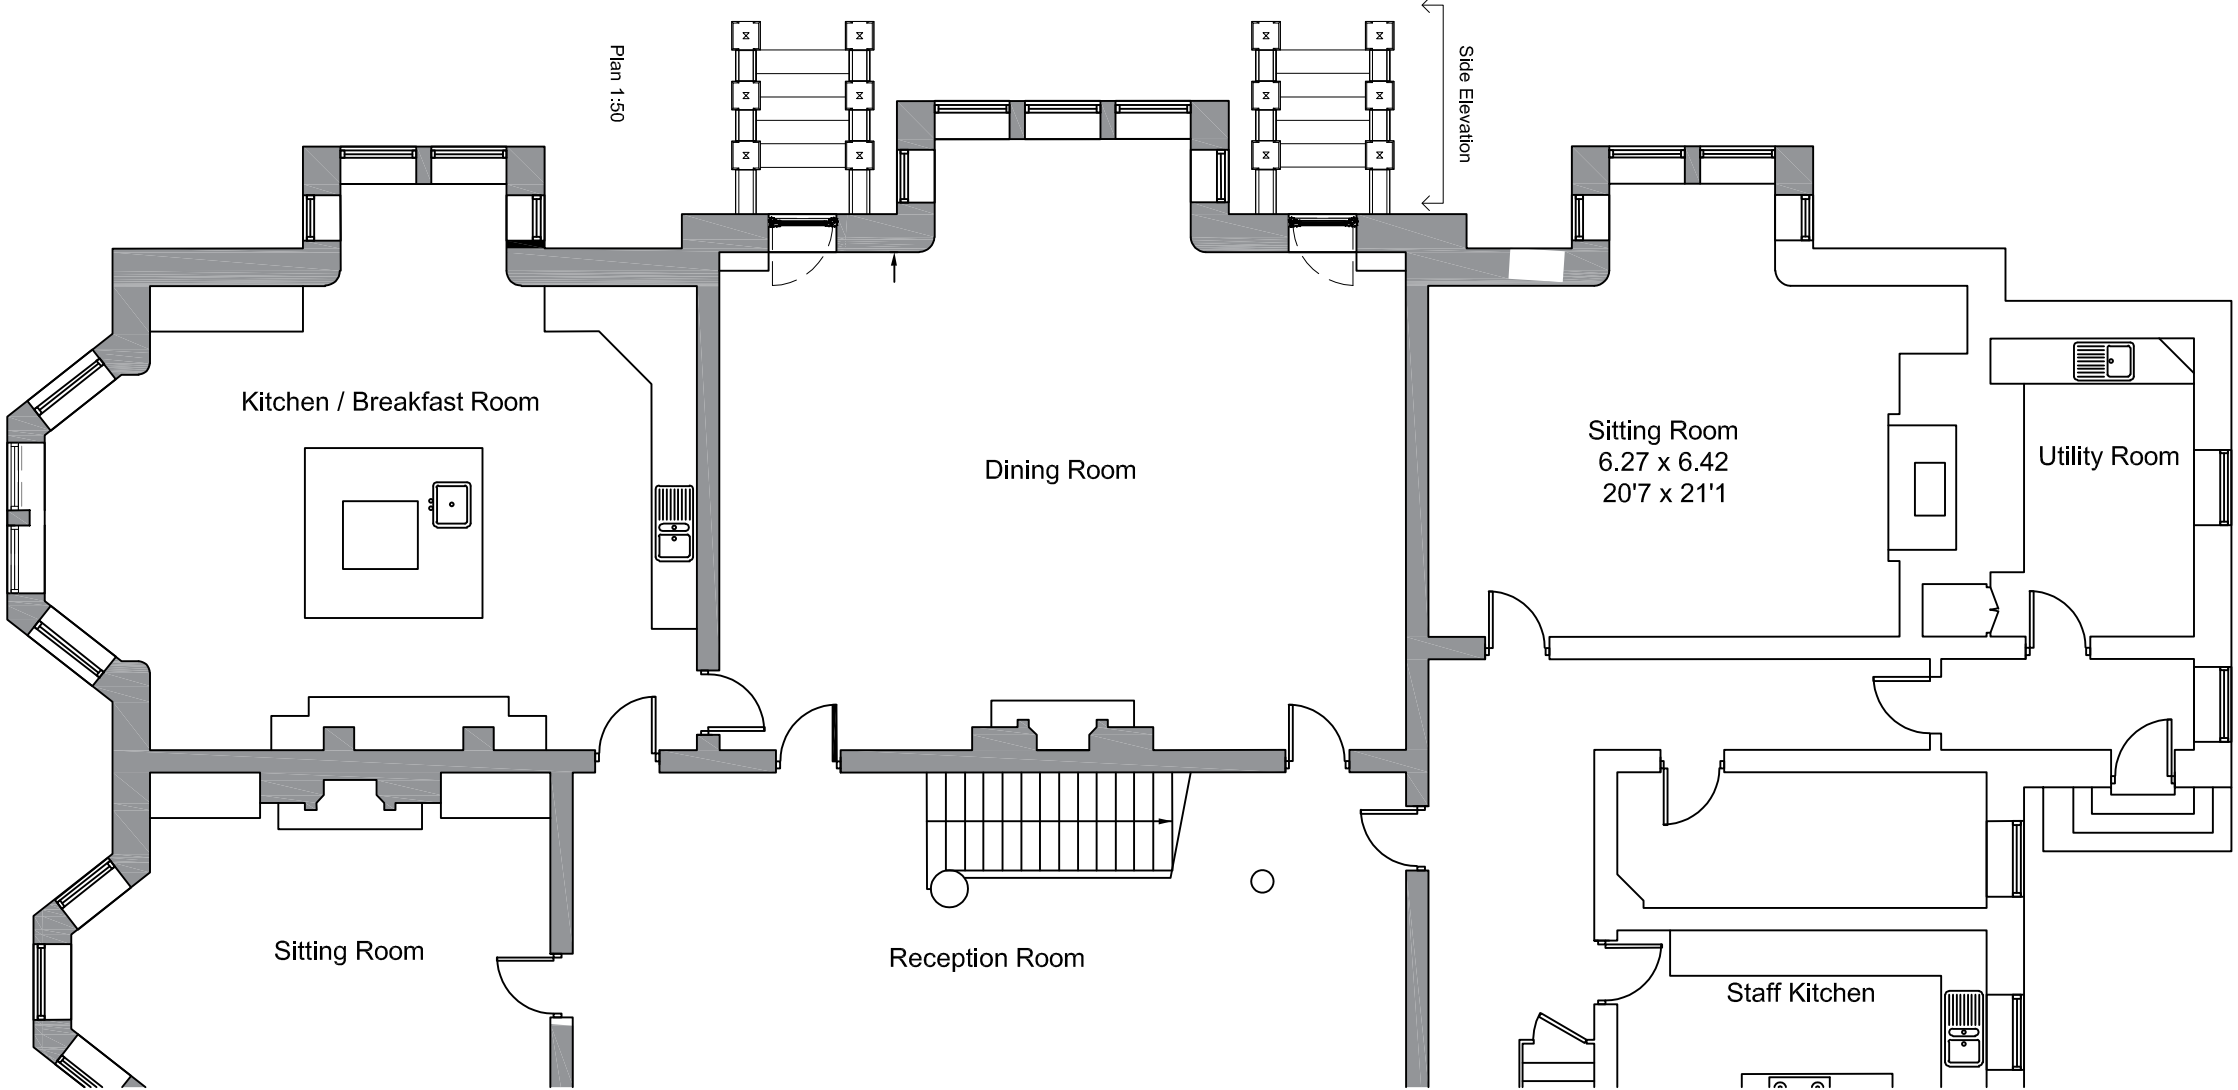

EXISTING REAR ELEVATION 1:100

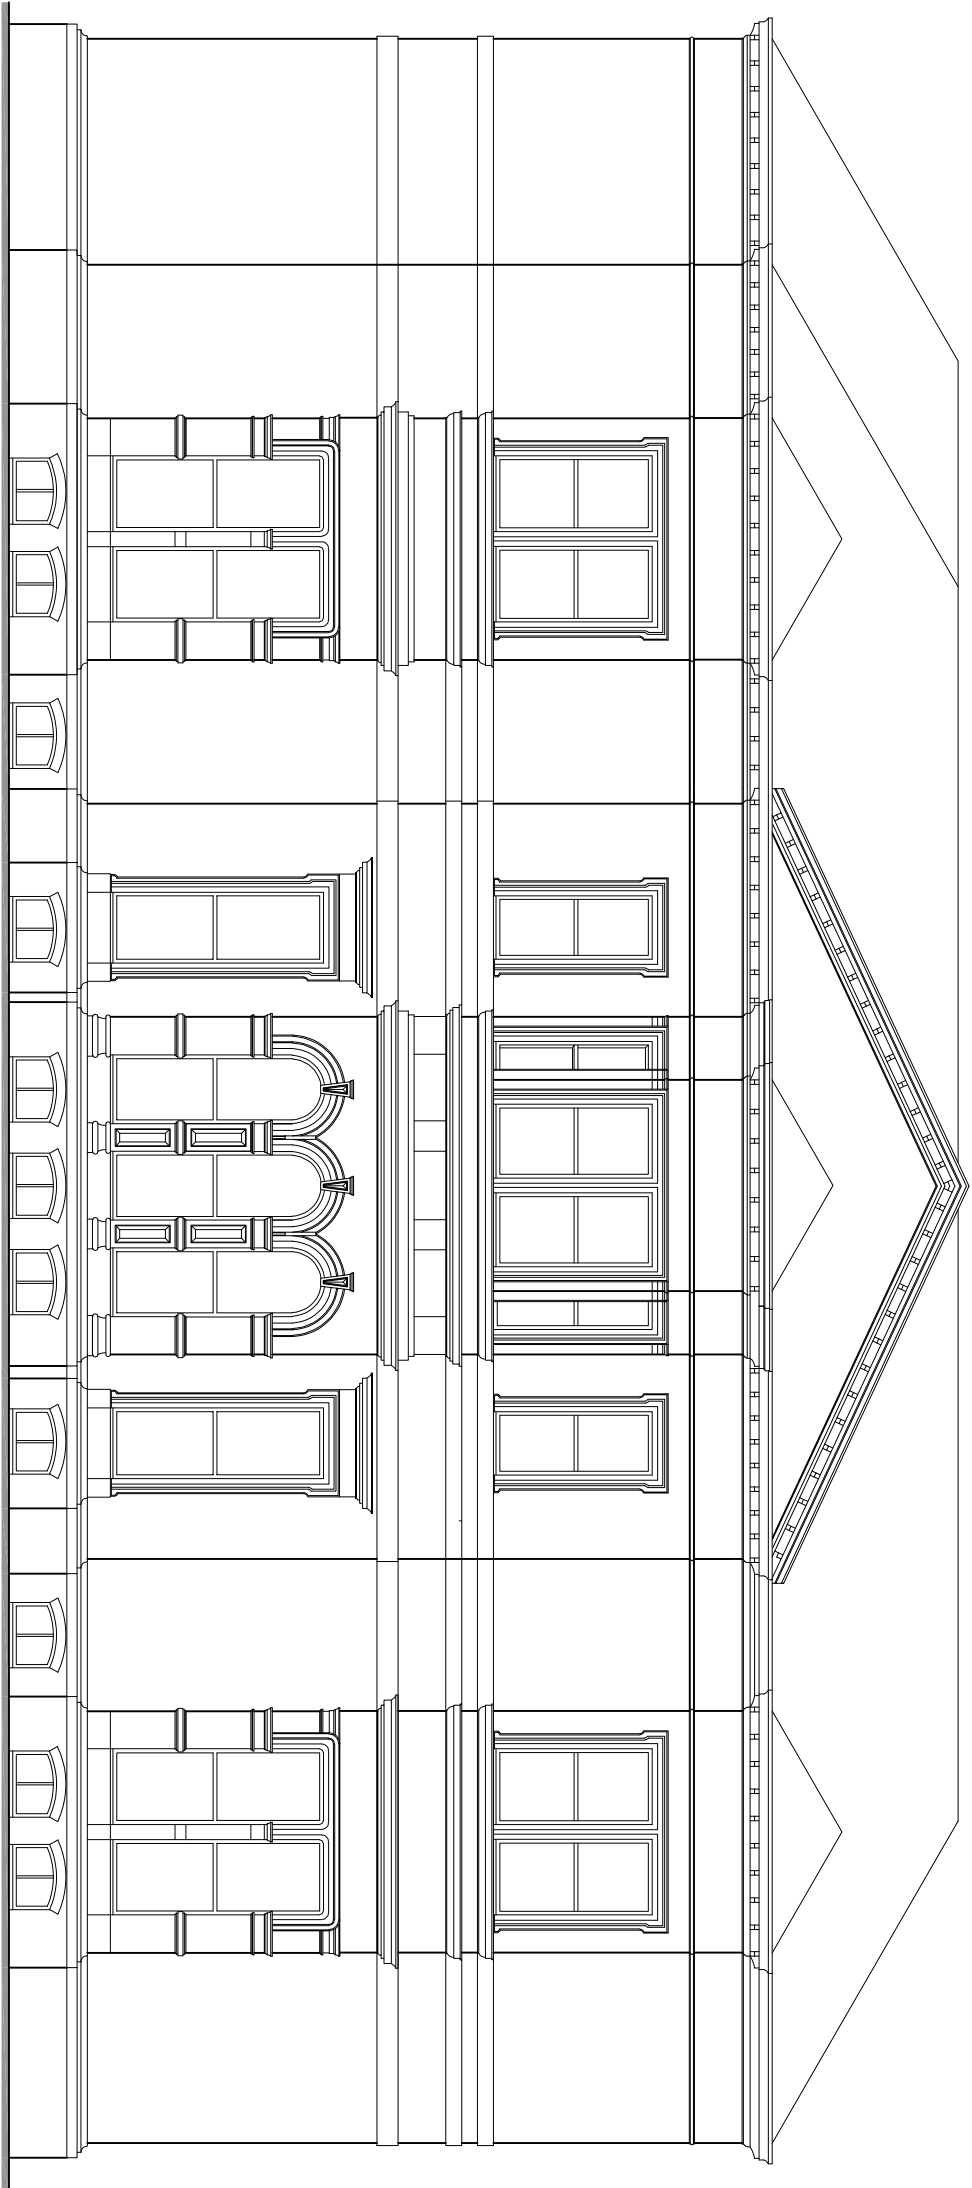

PROPOSED PARTIAL
GROUND FLOOR PLAN 1:100



MODE
Architects & Development

01782 479644

✉ info@mode-architects.co.uk

🌐 www.mode-architects.co.uk

Client Woodhead Hall Estates

Project Alterations to Woodhead Hall,
Chaddle
ST10 4QS

Title Proposed Side Elevation and Floor
Plan

Status SCHEME

Scale	DA1	Date	Drawn	Checked
Stated	Jan '21	KLB		

Drawing No. 21 012 AL (0) 100 B

EXISTING GROUND FLOOR PLAN 1:100