



Ordnance Survey © Crown copyright 2021. All rights reserved. Licence number 10005178


1504

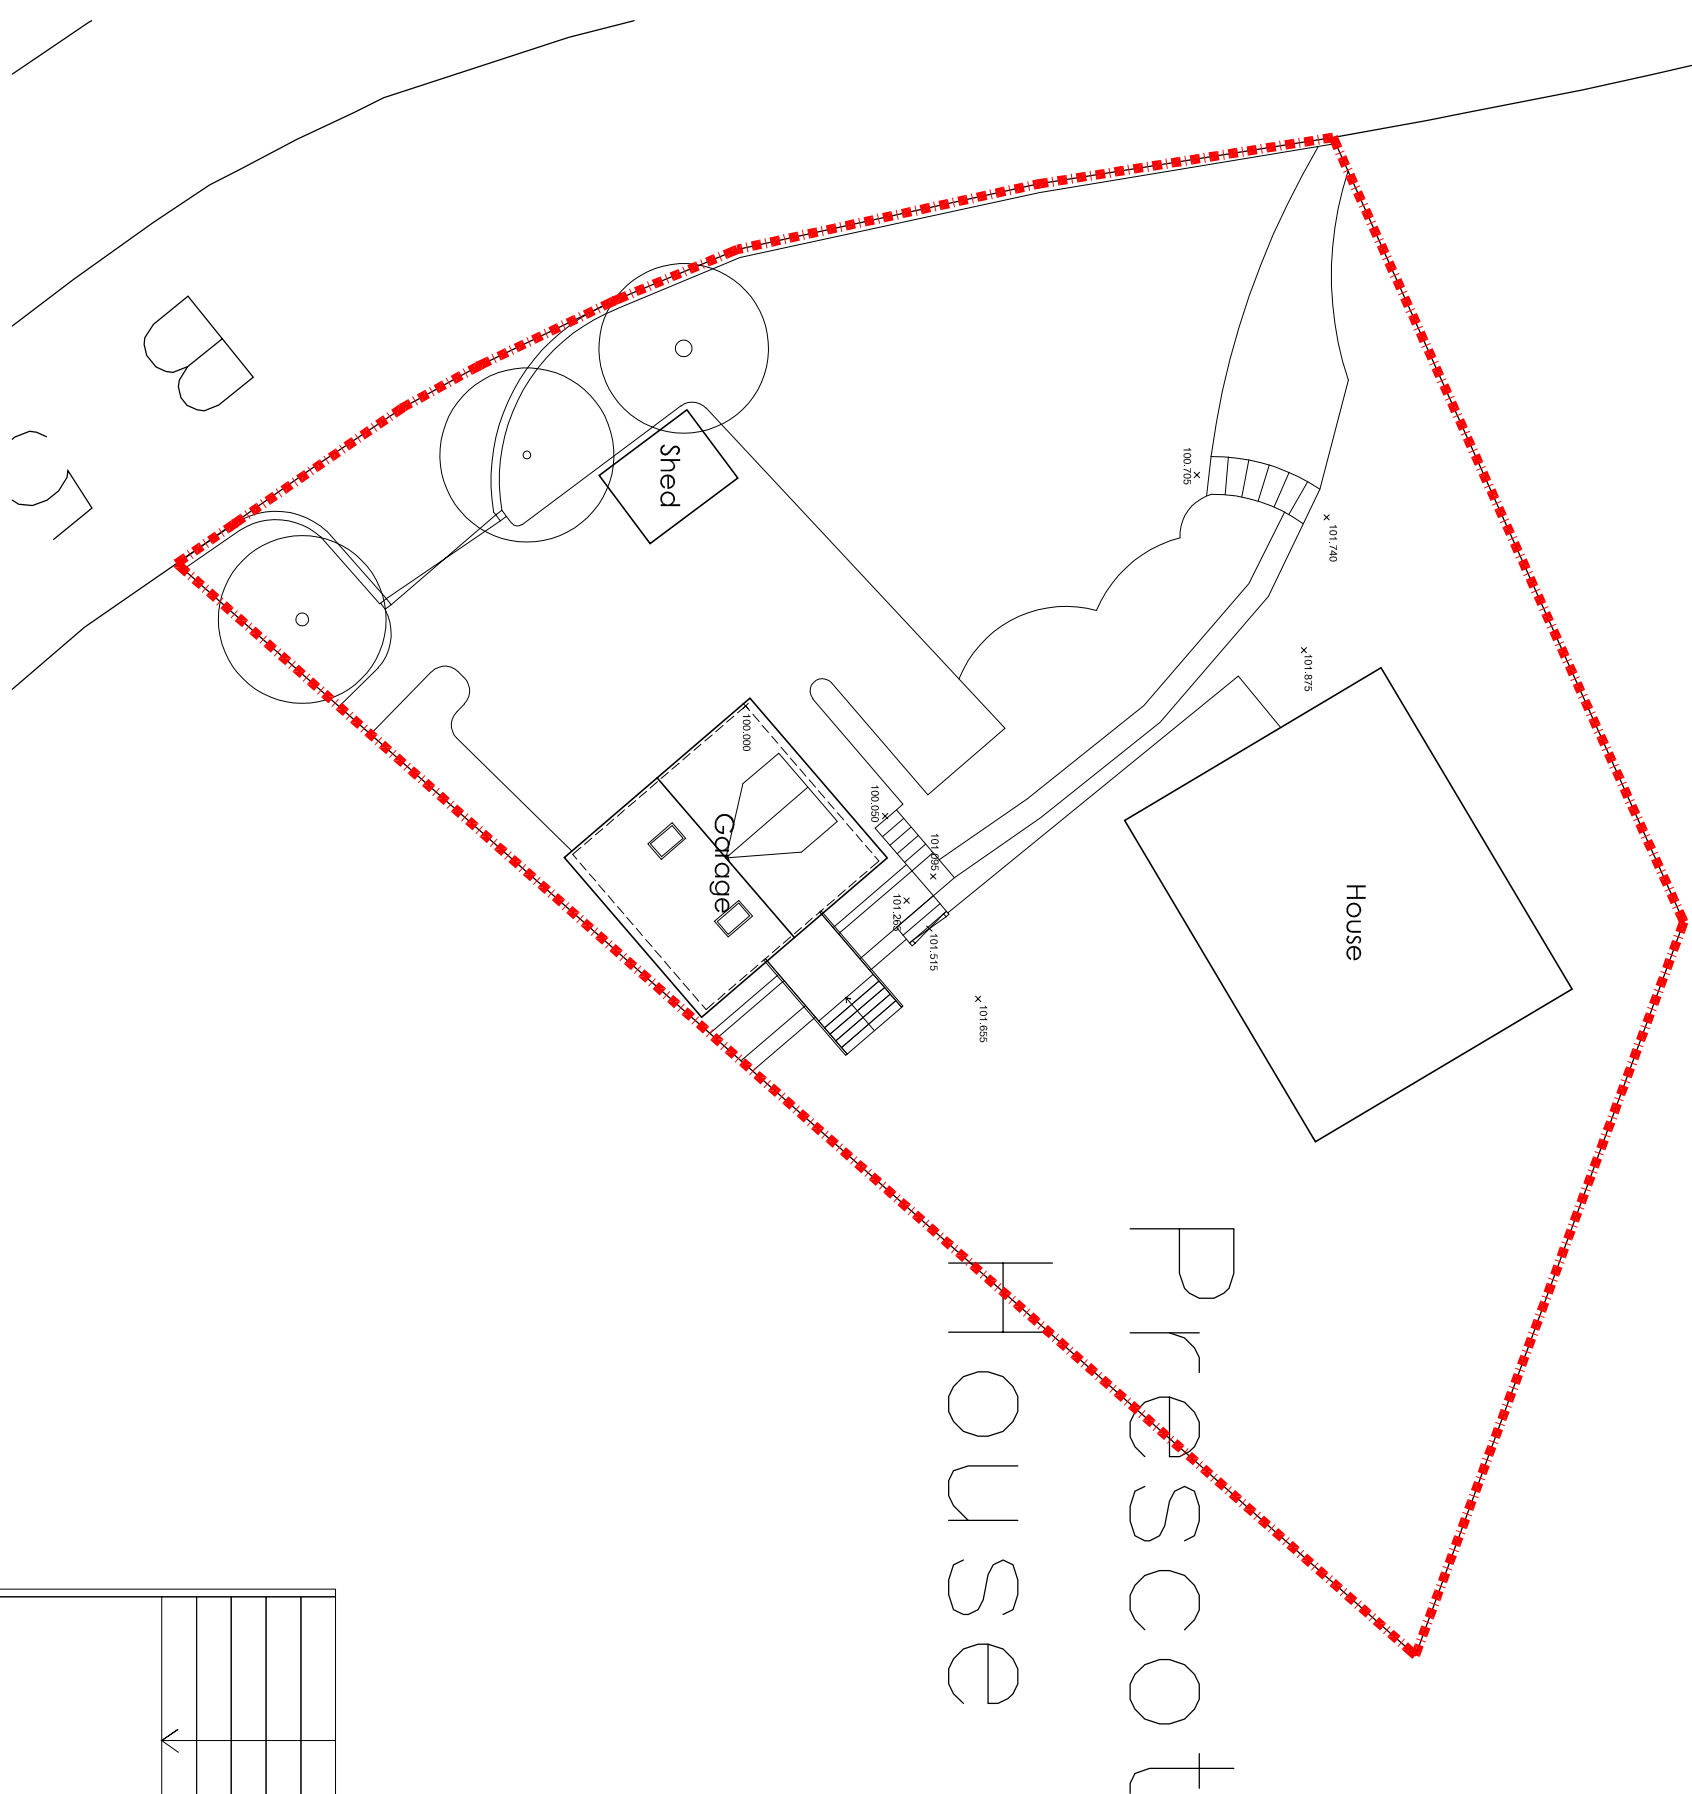


SITE PLAN 1:200

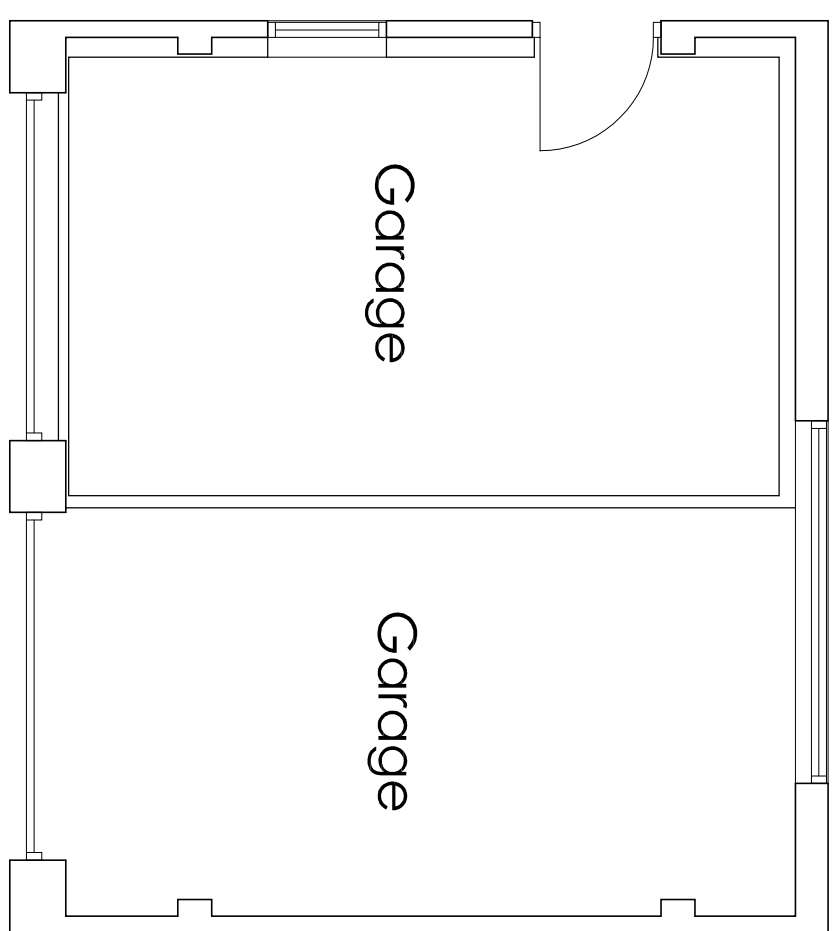


FLOOR PLAN 1:50

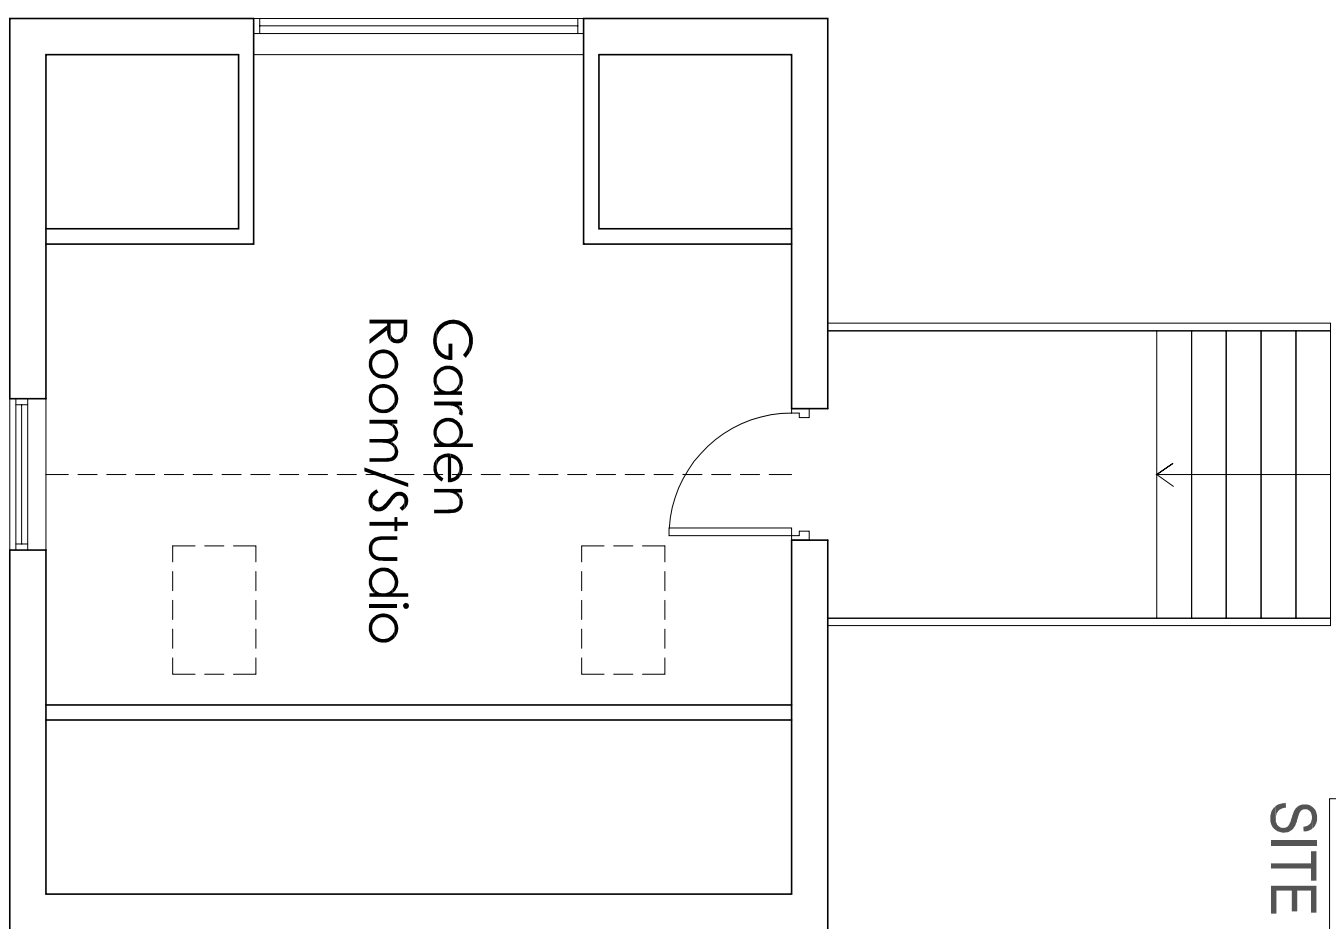



FIRST FLOOR PLAN 1:50

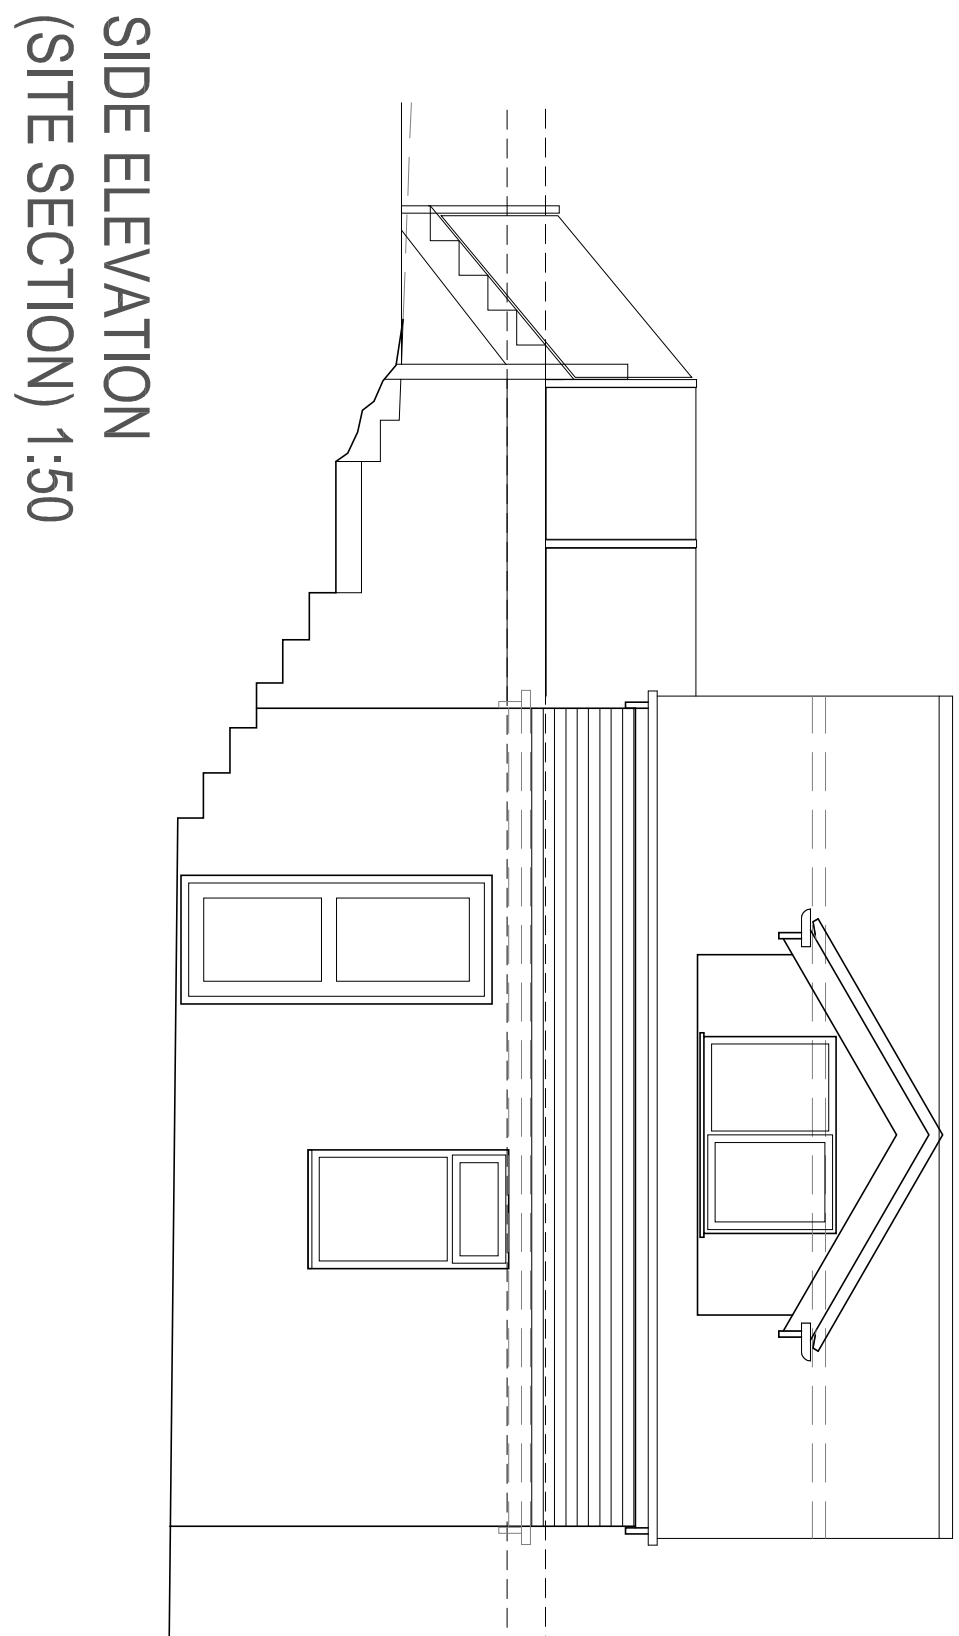


SIDE ELEVATION
(SITE SECTION) 1:50

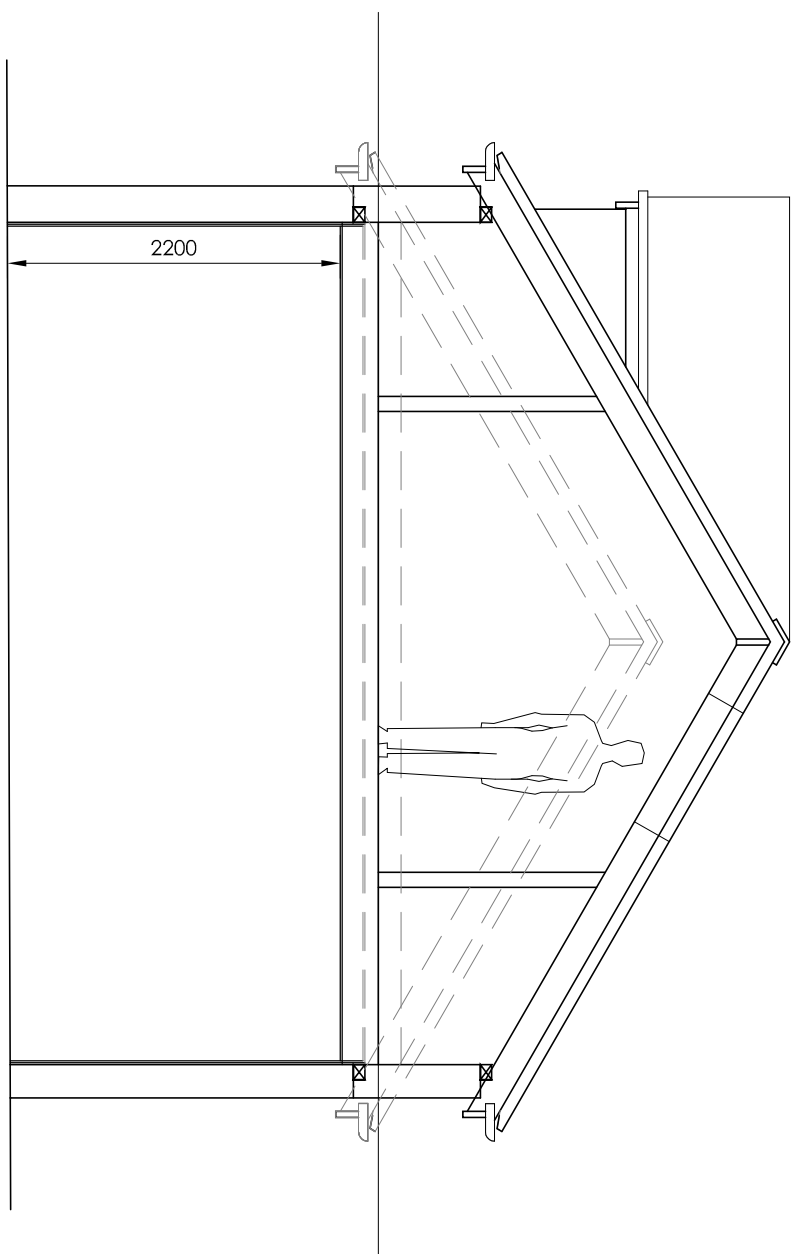


SECTION 1:50

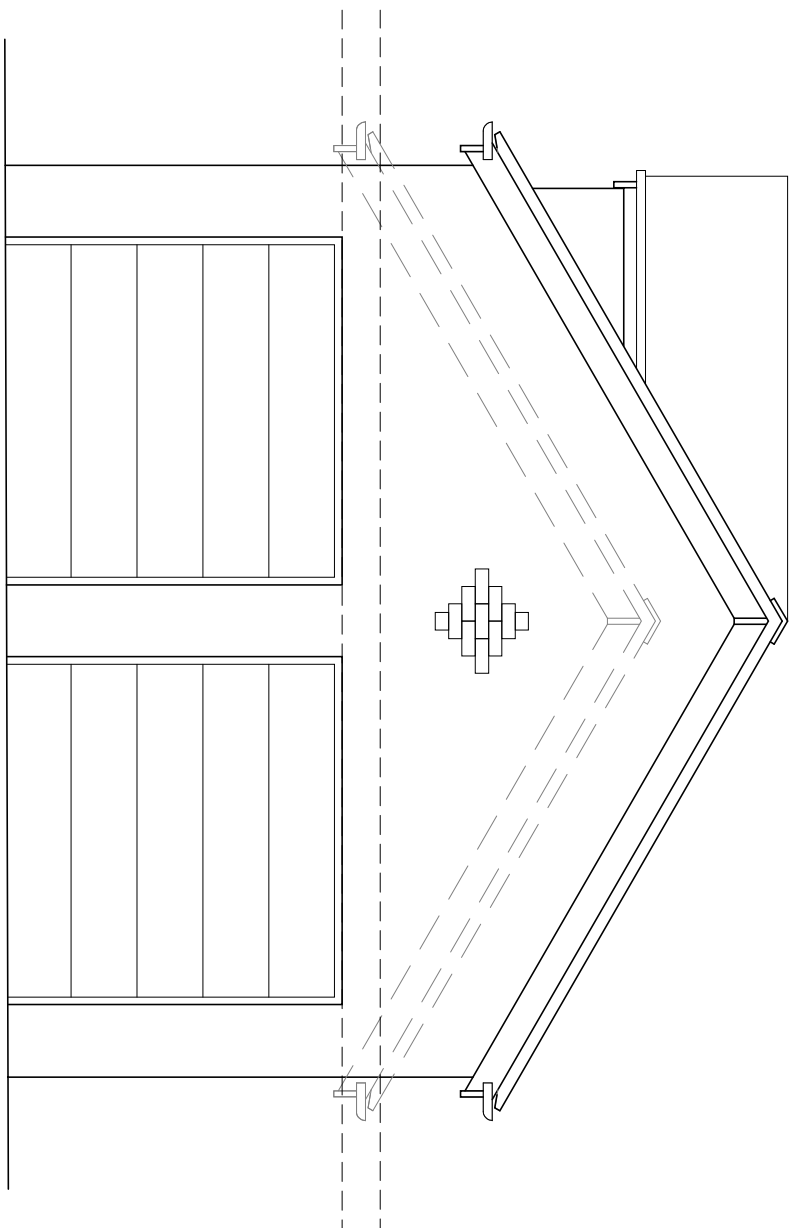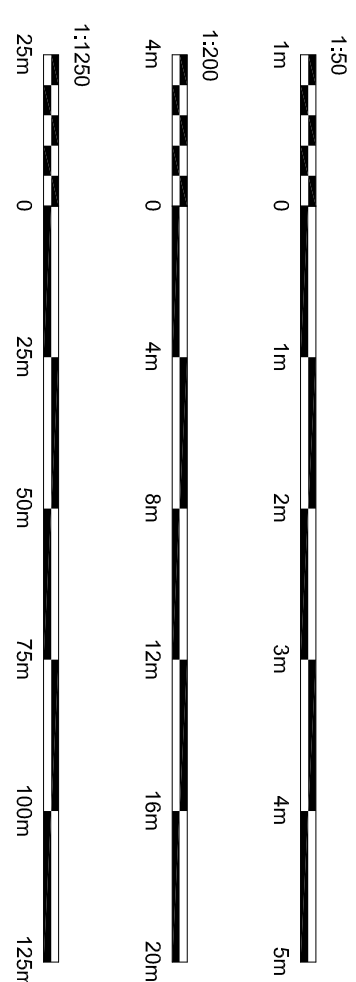

FRONT ELEVATION 1:50

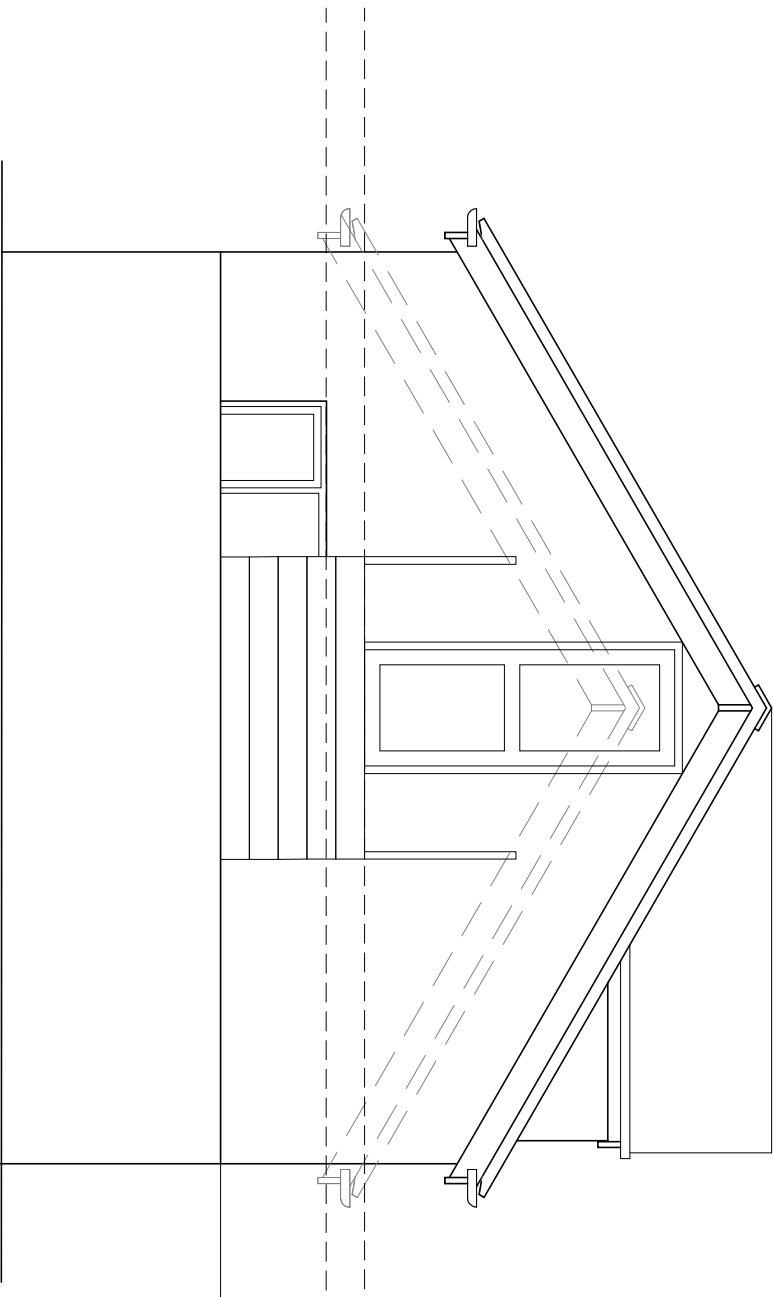

REAR ELEVATION 1:50

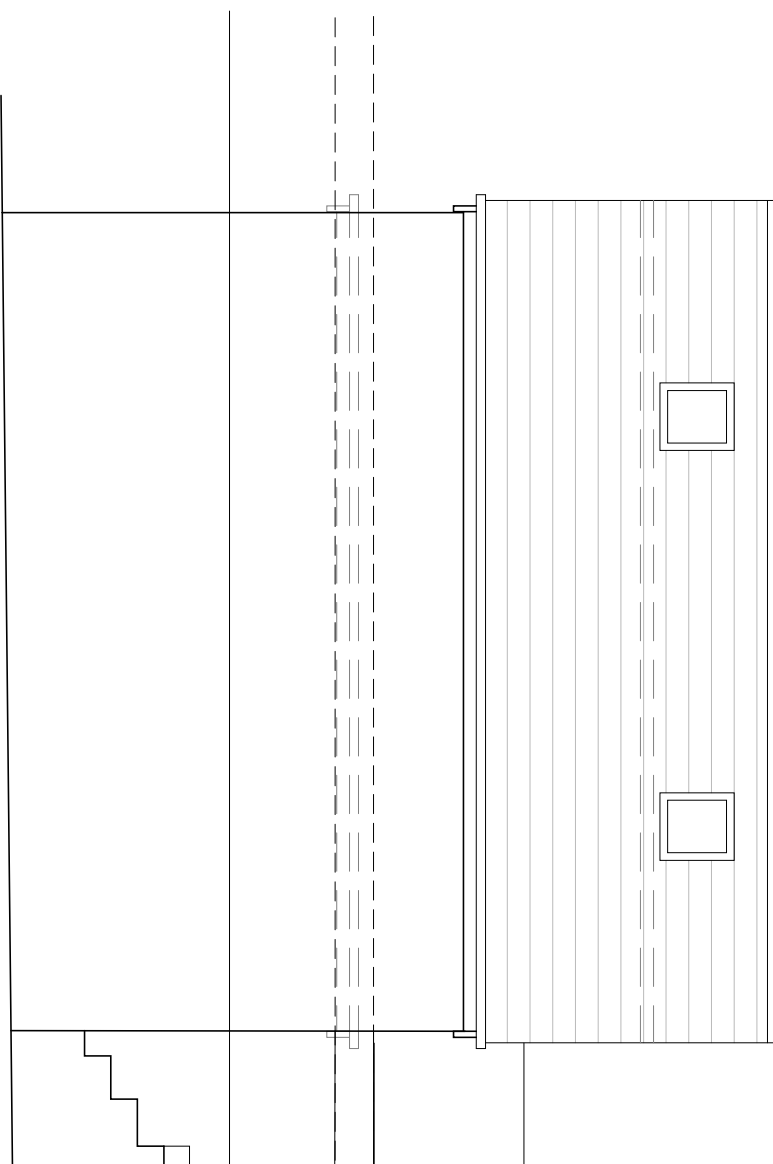

SIDE ELEVATION 1:50

Rev.	Drawn	Comments	Date
------	-------	----------	------

Copyright of this drawing is vested in the Architect and/or its firm and is not to be copied or reproduced without consent. Figured dimensions only are to be taken from this drawing. All contractors must visit the site and be responsible for taking and checking all dimensions relative to their work. HemtillCar Architect Ltd did not do a survey of any variation between drawings and site conditions.

THIS DRAWING IS FOR PLANNING PURPOSES ONLY. ALL CLIENTS/CONTRACTORS ARE ADVISED TO CLARIFY DIMENSIONS WITH THE ARCHITECT PRIOR TO SETTING OUT.

Hewitt & Carr Architects
A: DaisyBank House | 17-19 Leek Road | Cheadle | ST10 1JF
T: 01538 756888
E: enquiries@hncarchitects.co.uk
W: www.hncarchitects.co.uk

Client
Mr S Burnley

Project Title
Proposed upwards extension to existing garage to form ancillary accommodation
Prescot House, Cheedale Rd, Alton ST10 4BS

Status SCHEME

September 2021

Scale ① A1 As Shown

Checked

Project No. Drawing No.

01068 AL(0)02C

Re-