



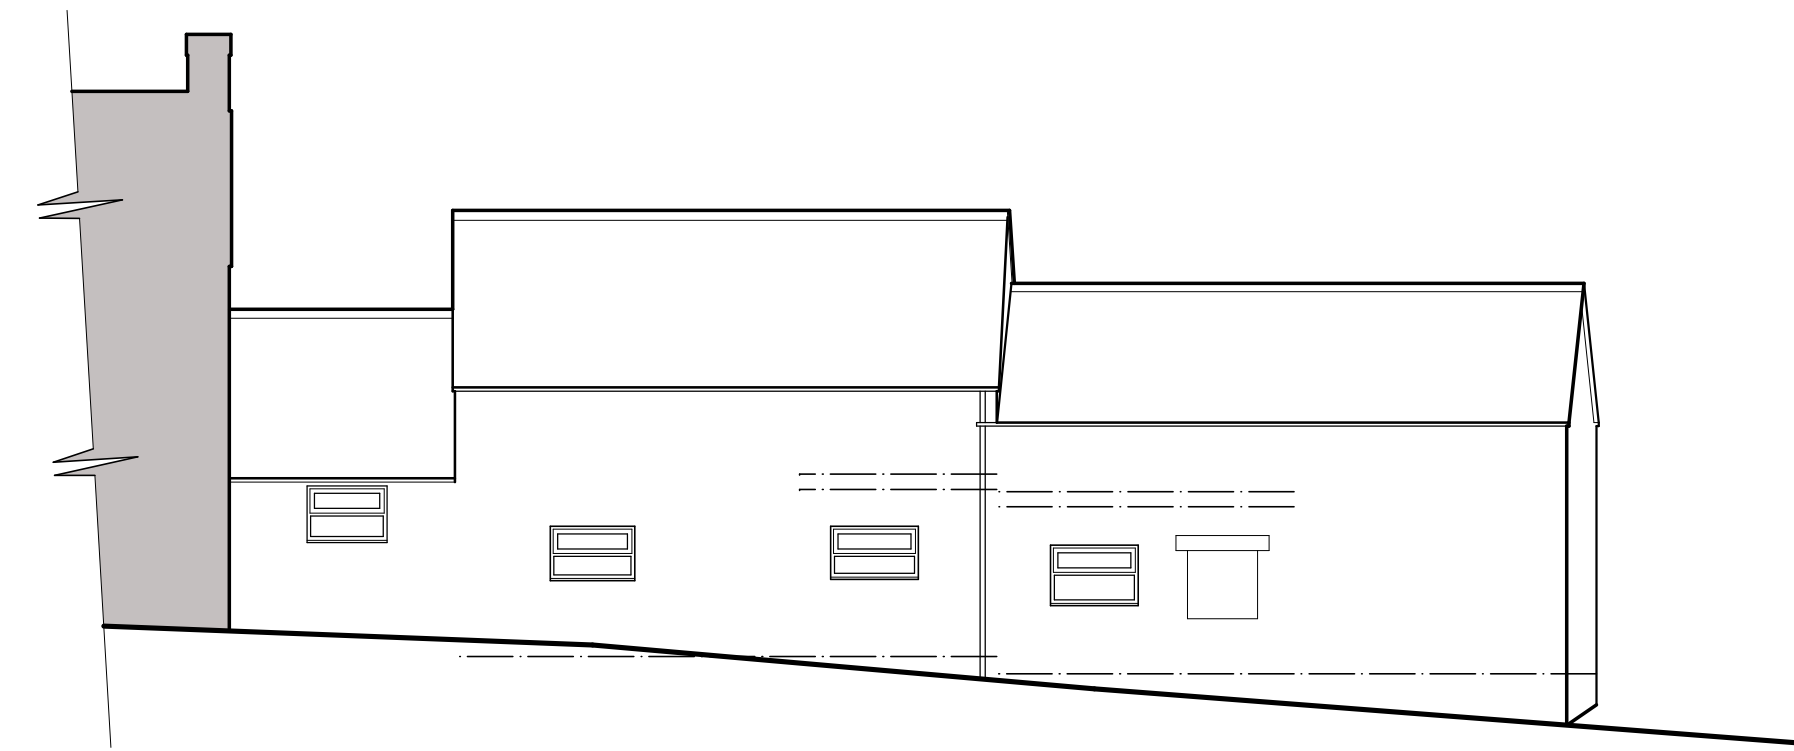


South Elevation




North Elevation

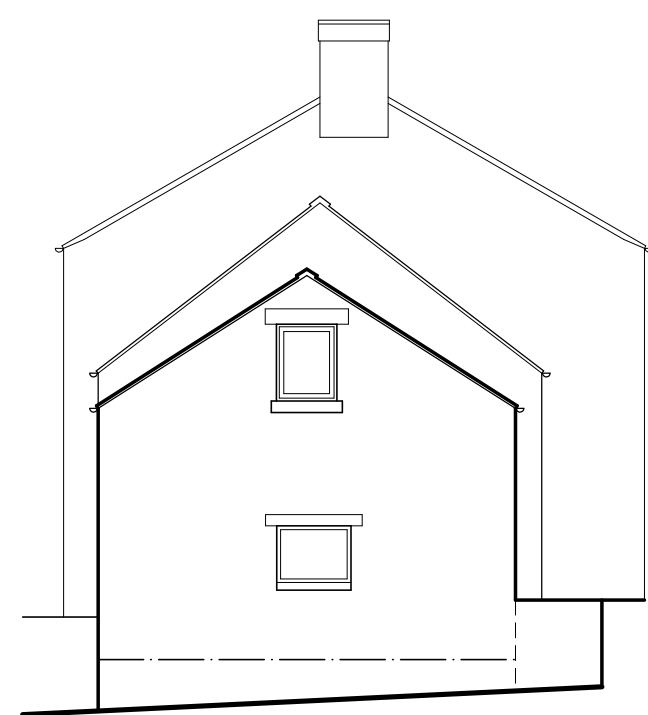


West Elevation

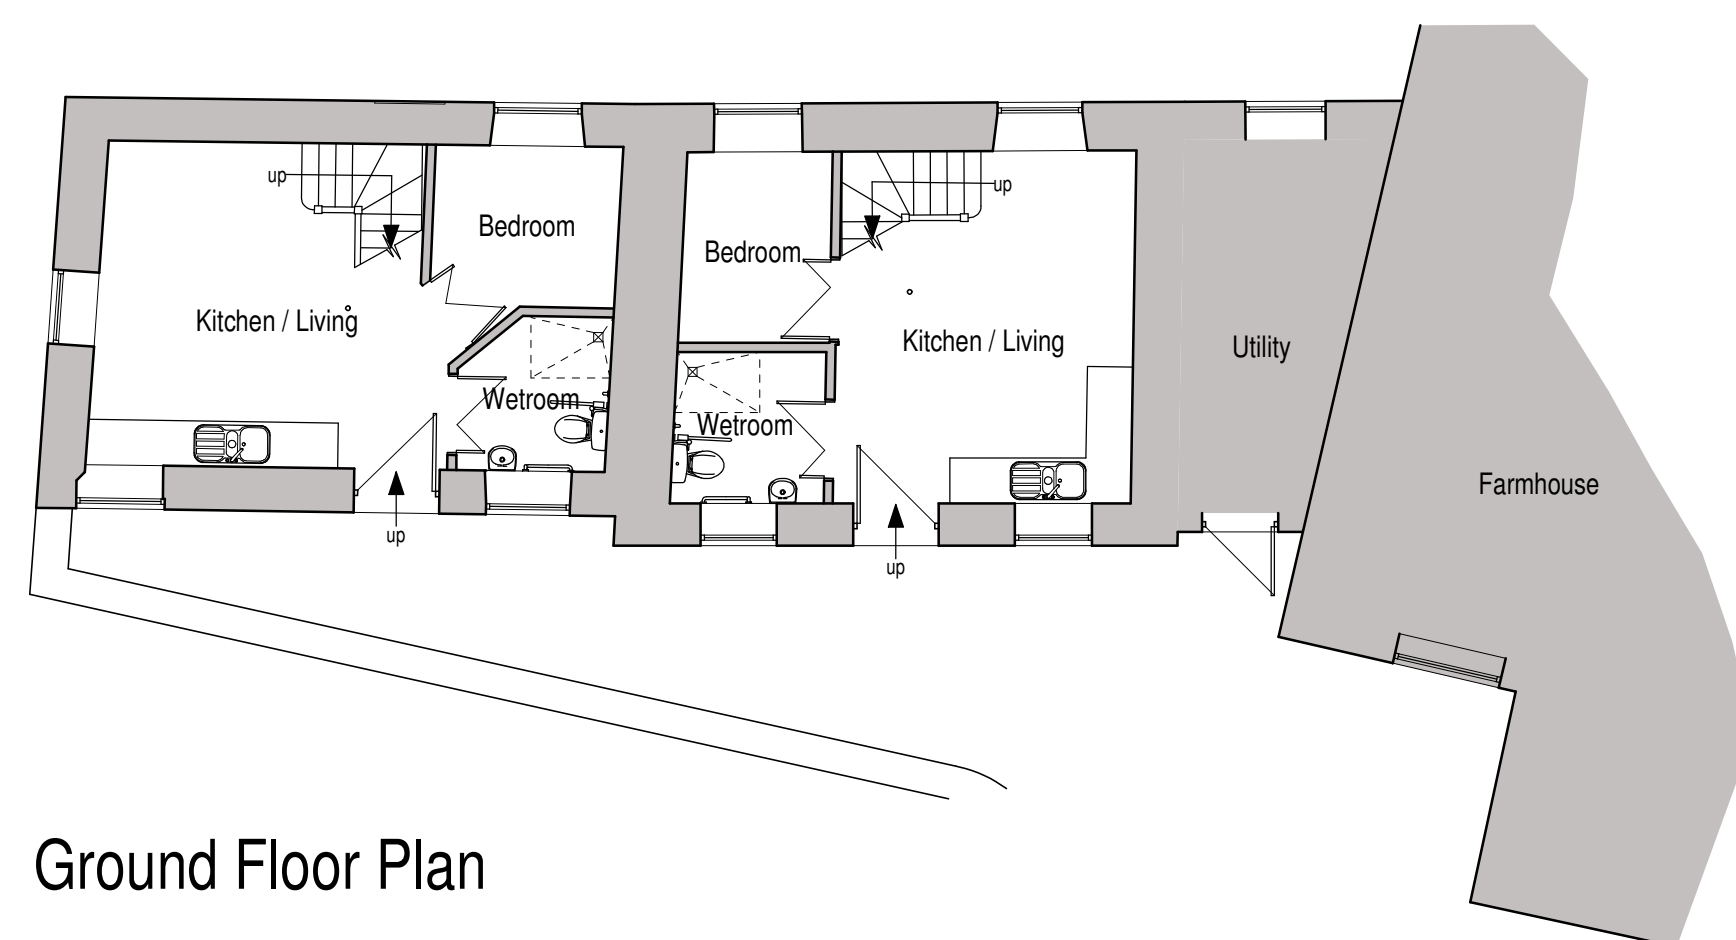

Ground Floor Plan

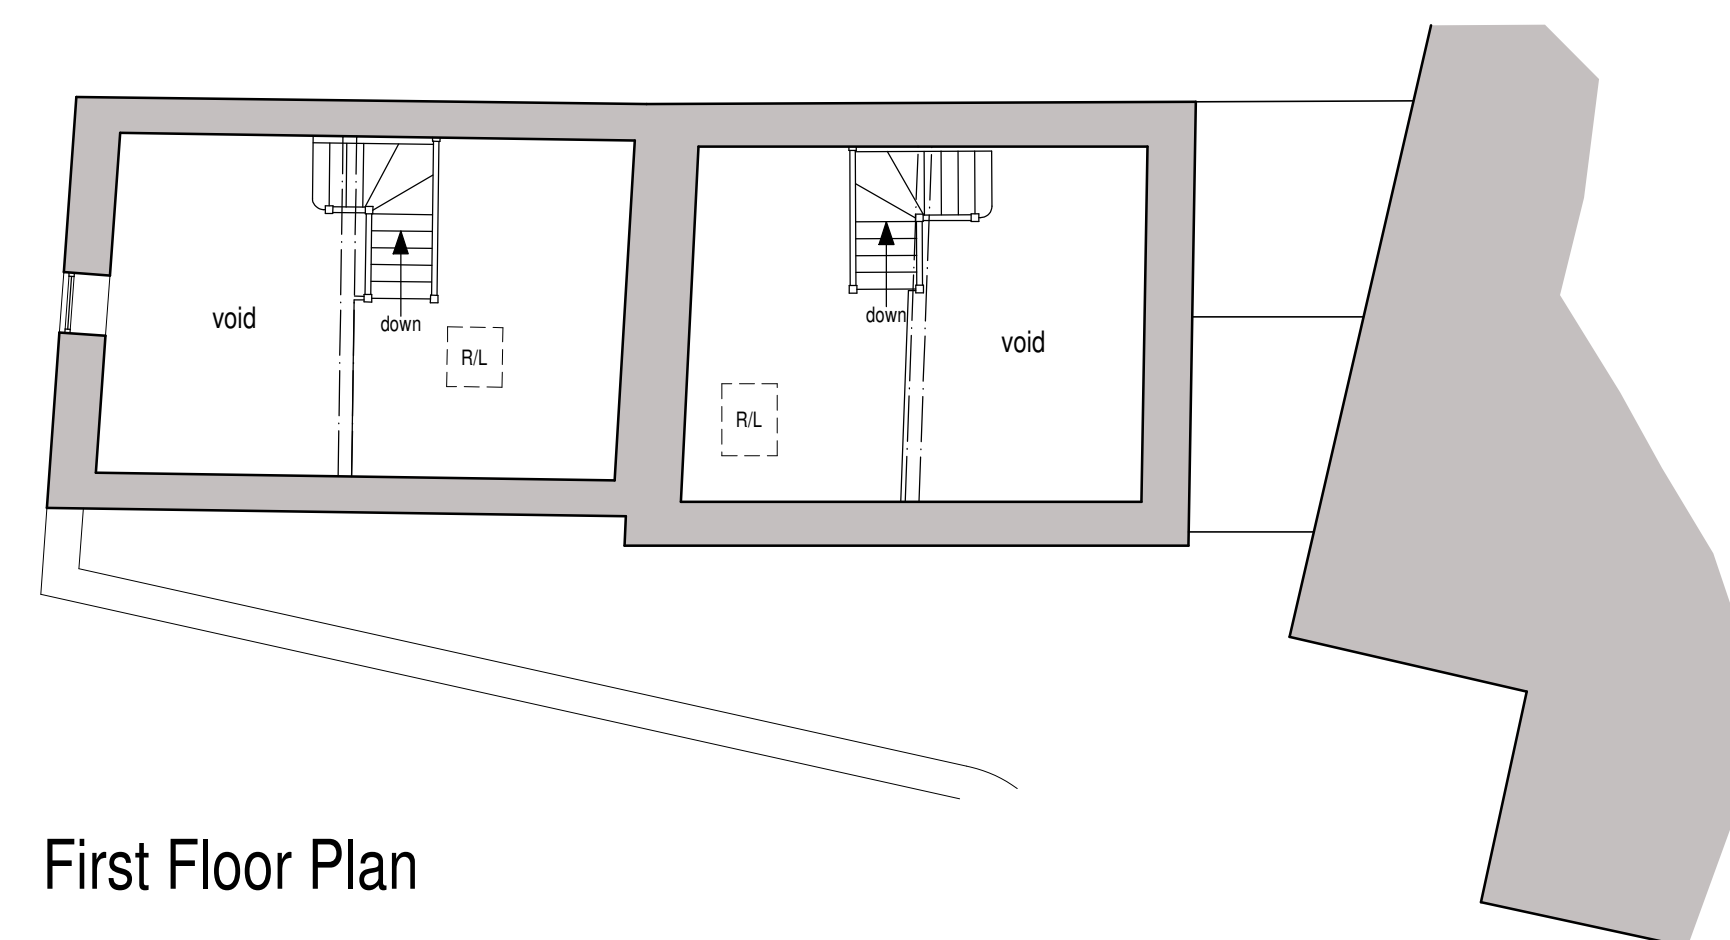

First Floor Plan

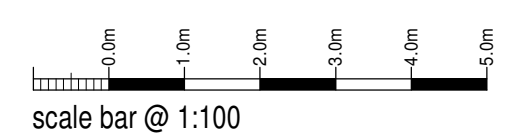

scale bar @ 1:100

Mr Edwards

Proposed Change of Use from
Holiday Accomodation to Farm Office
and Store
Millstones, Ashbourne Road,
Bottomhouse,
Staffordshire Moorlands,
ST13 7NZ

Existing Conditions
Floor Plans and Elevations

Date	Sheet	Scale
January 2023	A1	1:100
Dwg No.	Rev.	Drawn
2023-2759-01	-	NAW

A.



10 Cawdry Buildings, Fountain Street, Leek, ST13 6JP
Telephone: 01538 386002
E-mail: info@sammonsltd.co.uk
Web: www.sammonsltd.co.uk

This drawing is copyright.
All dimensions must be checked prior to commencement.