


SCHOOL LANE

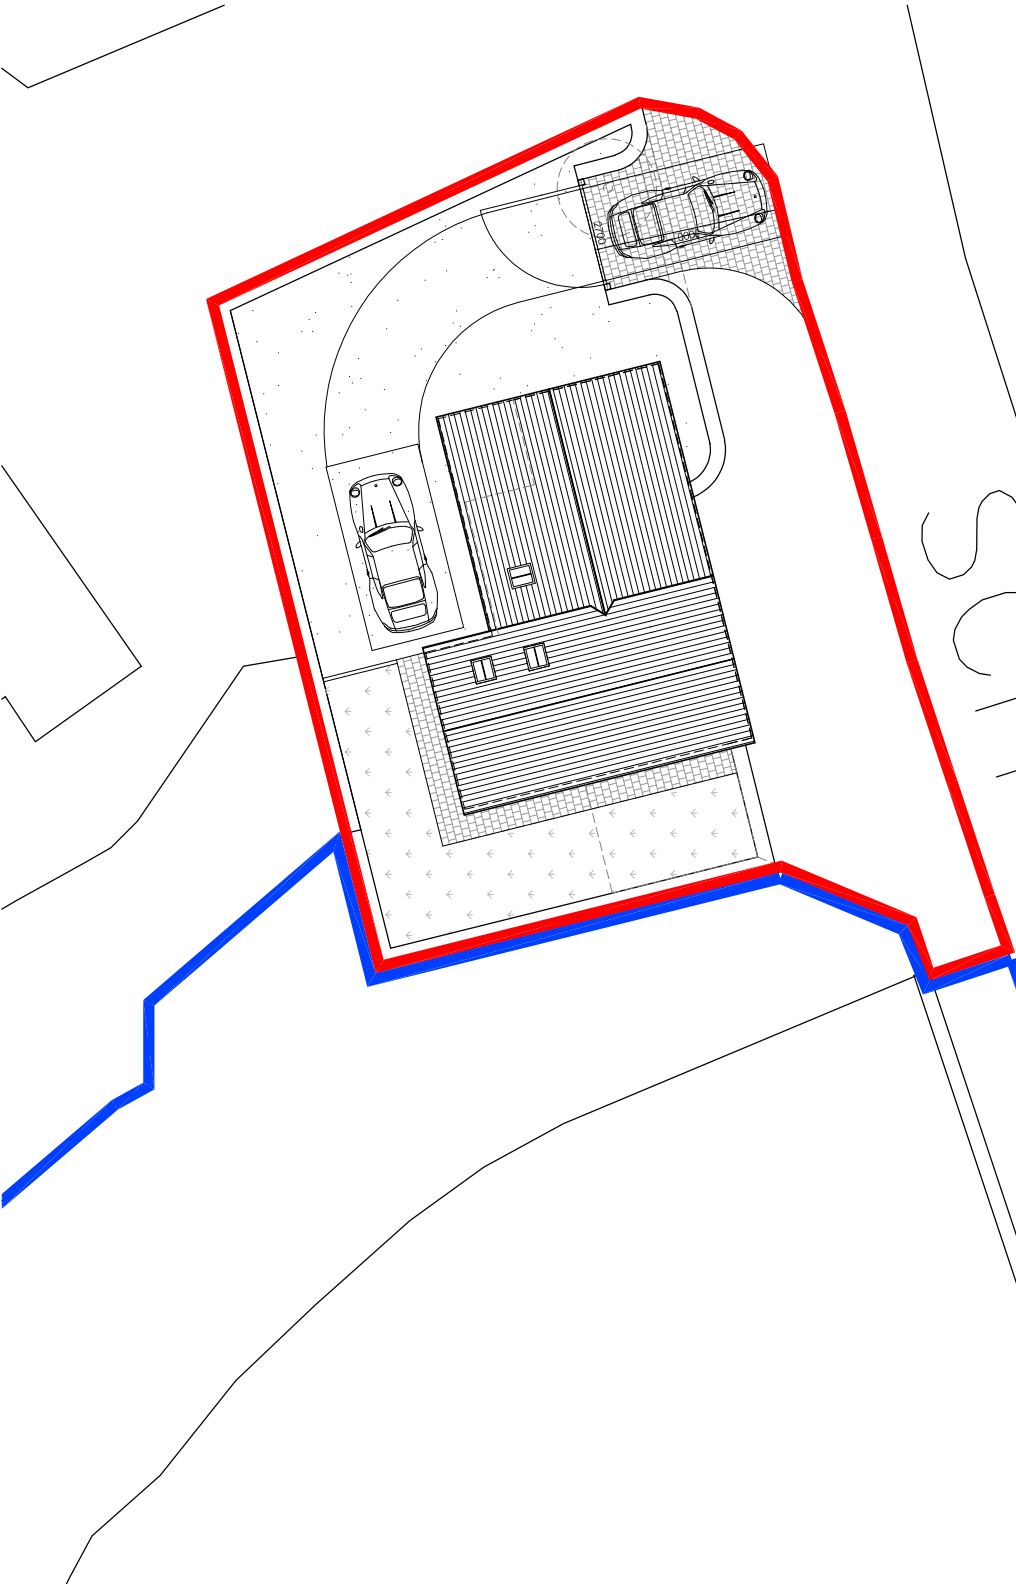

SITE PLAN 1:200

1:200



Copyright of this drawing is vested in the Architect and it must not be copied or reproduced without consent. Figured dimensions only are to be taken from the drawing. All dimensions relative to this work. Hewitt&Carr Architects Ltd are to be taken from the drawing. This drawing is for planning purposes only and cannot be used for any other purpose. THE DRAWING IS FOR PLANNING PURPOSES ONLY AND CANNOT BE USED FOR ANY OTHER PURPOSE. ADVISED TO CLARIFY DIMENSIONS WITH THE ARCHITECT PRIOR TO SETTING OUT.

Rev.	Drawn	Comments	Date
------	-------	----------	------

Hewitt&Carr Architects
A: 2-4 Cross Street | Cheedale | Staffordshire | ST10 1NP
T: 01538 756888
E: enquiries@hccarchitects.co.uk
W: www.hccarchitects.co.uk

Client
Mr R Rushton

Project
Conversion of barn to form residential unit
at School Lane, Brodhop

Title
Site Plan

Status	Discharge of Condition
Date	April 2023
Scale @A4	As Shown
Project No.	00803 AL(0)12
Drawing No.	Rev
Drawn	ANK
Checked	