


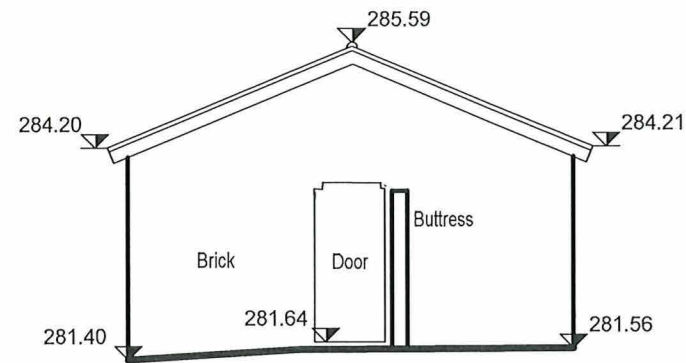


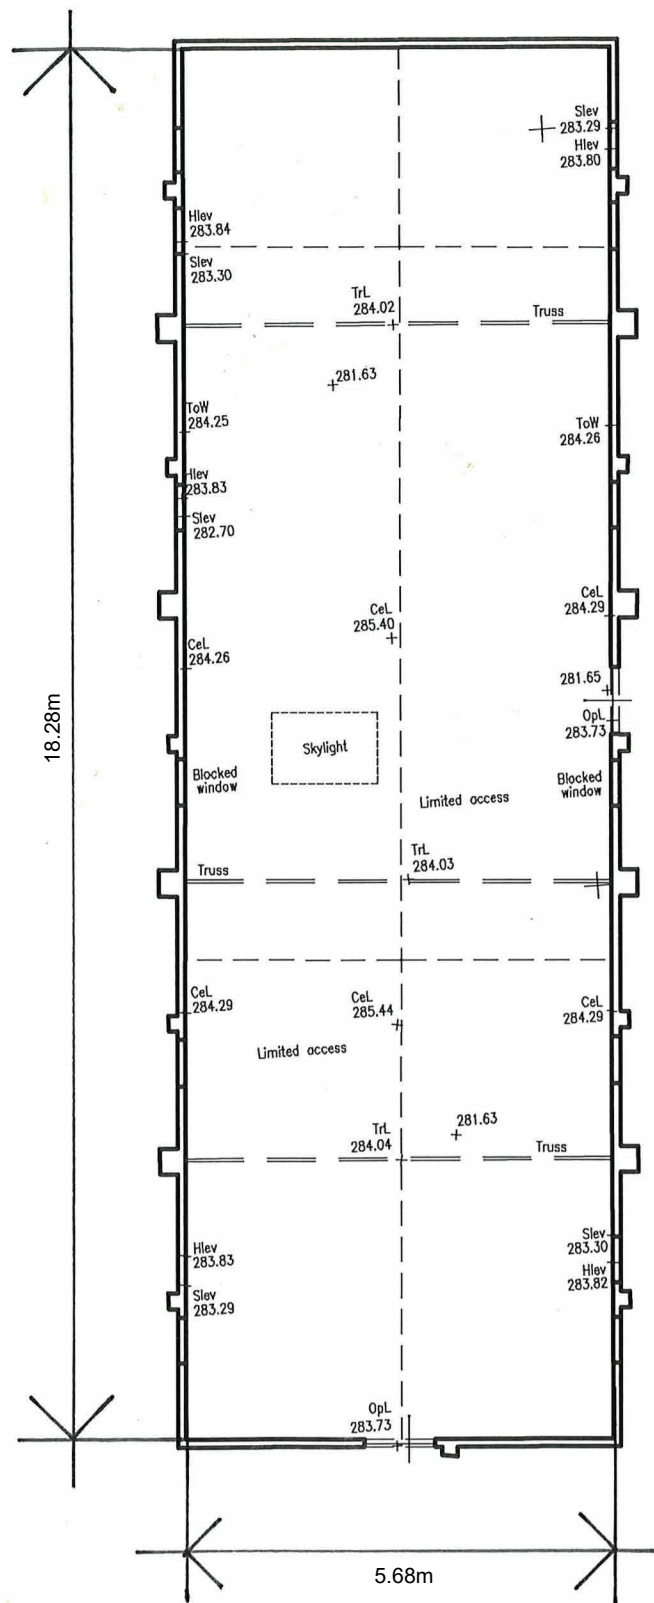


south elevation

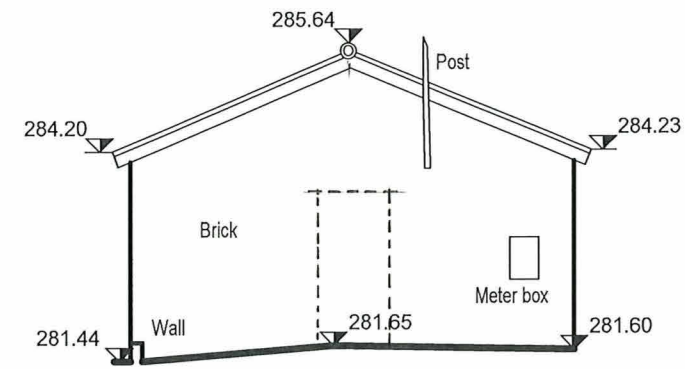

north elevation

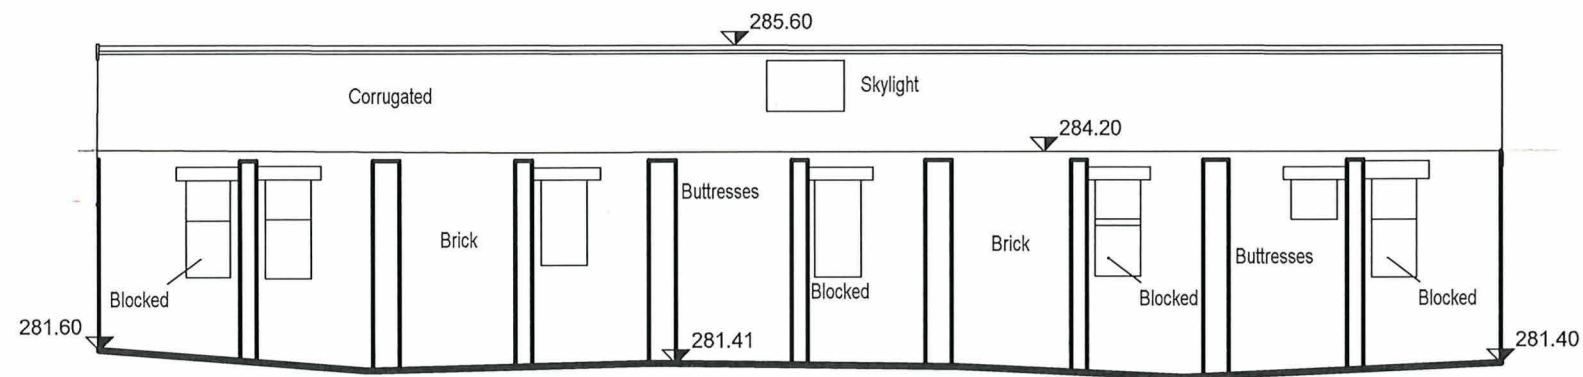

west elevation

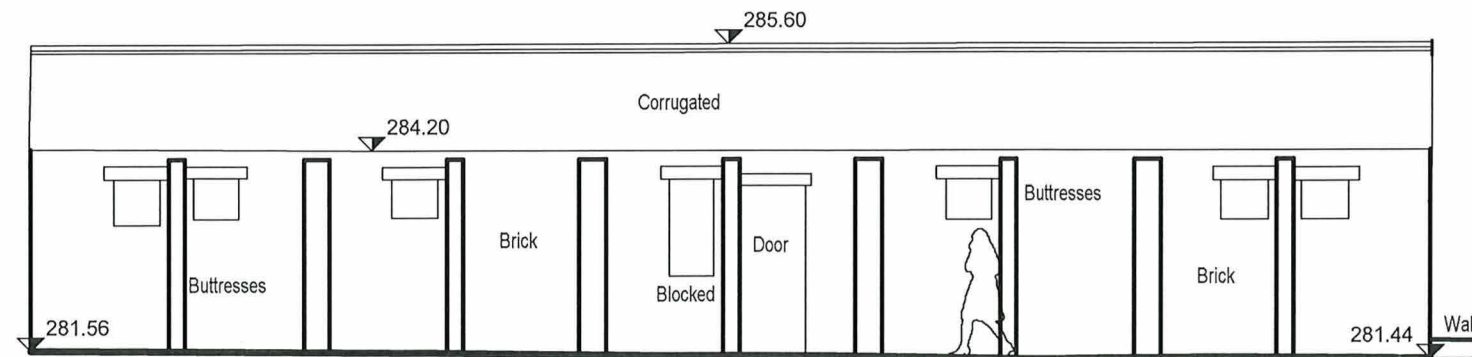

east elevation

Rev	Date	Drawn	Description										
ctdarchitects LEEK COHOUSING			Clerk Bank House Clerk Bank LEEK Staffordshire ST13 5HE t : 01538 373477 f : 01538 386503 e : info@ctdarchitects.co.uk w : www.ctdarchitects.co.uk	ctd architects © 2021 This drawing is copyright. All dimensions to be checked on site before proceeding. Contractor must notify the architect of any discrepancies before proceeding. Contractor to check/adjust dimensions of new work to suit existing conditions. Do not assume existing structure or details are plumb, square or level. All drawings to be read in conjunction with all other consultants drawings and specs.									
Client			Project Residential Development Conversion of Existing Buildings into Single Residential Dwelling. Land off Thorncliffe Lane, Leek, Staffordshire Title Building A Plan and Elevations as existing	Scale	1:100	Size	A3	Drawn	PR	Chk'd	PR	Date	06/01/23
				Status	PLANNING								
				Job No.	PCR		Drawing No.	AL105		Rev.			