




west elevation

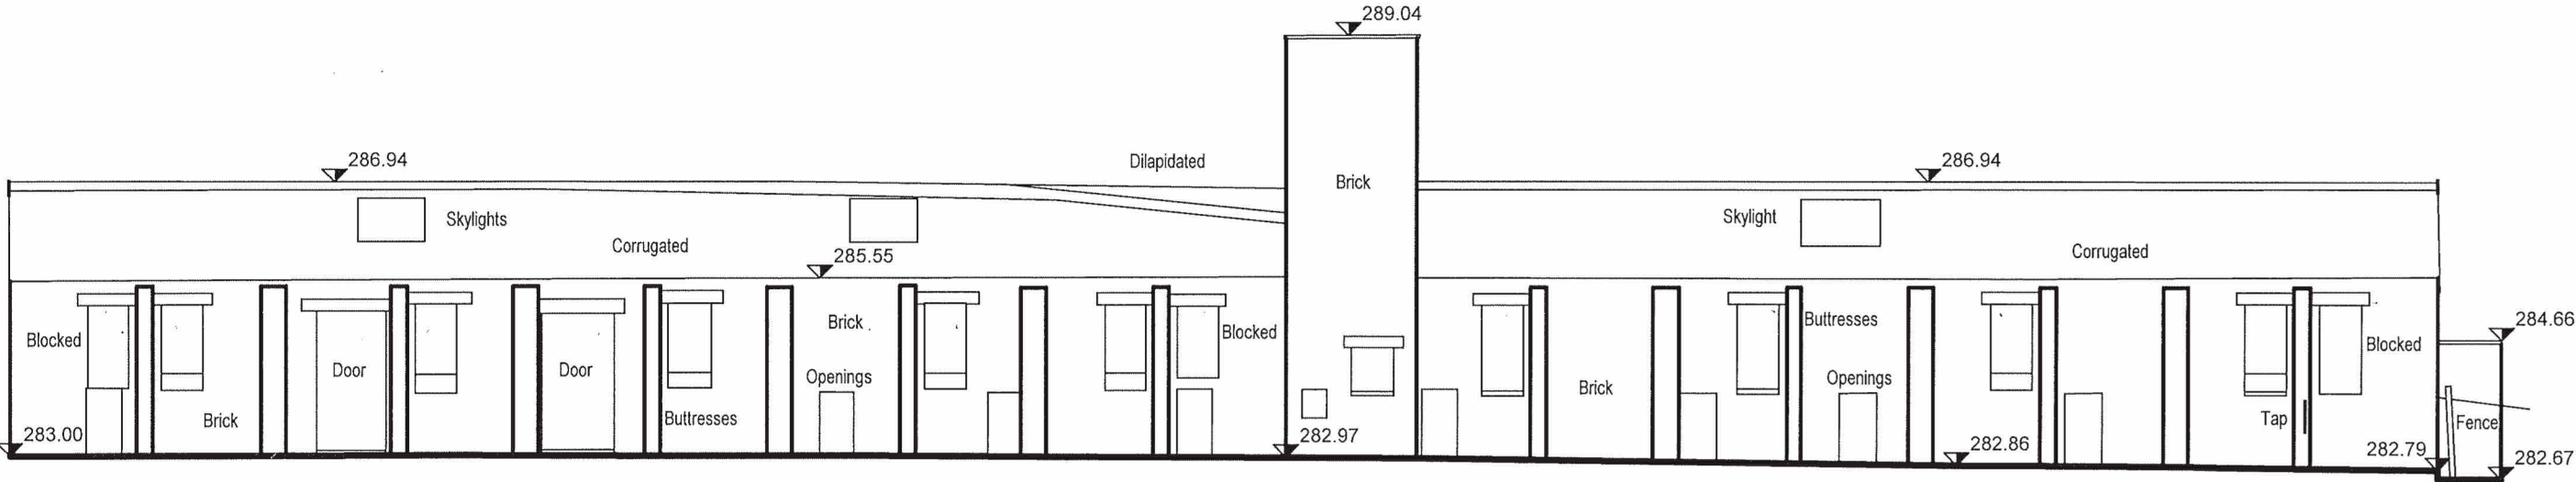

east elevation

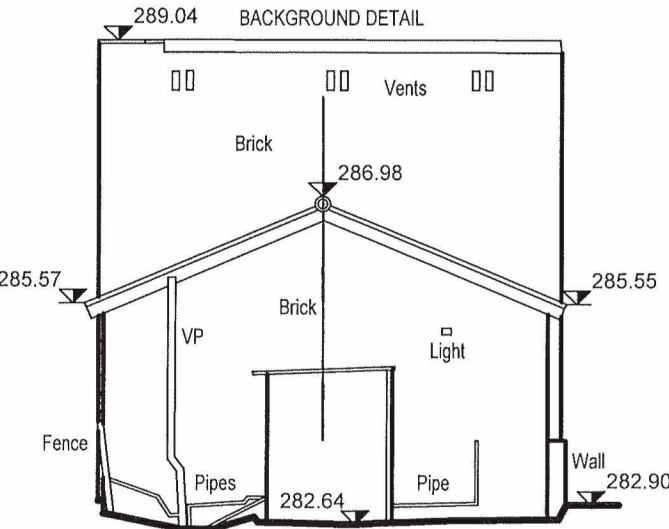

north elevation

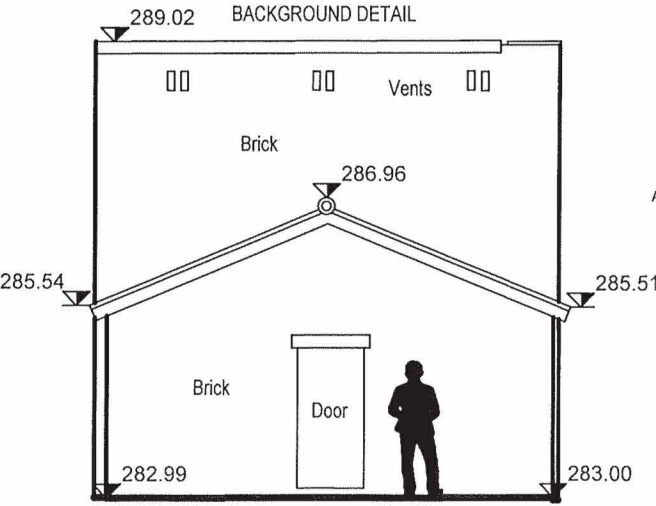

south elevation



Rev	Date	Drawn	Description								
ctdarchitects Client LEEK COHOUSING			Clerk Bank House Clerk Bank LEEK Staffordshire ST13 5HE t : 01538 373477 f : 01538 386503	e : info@ctdarchitects.co.uk w : www.ctdarchitects.co.uk	ctd architects © 2021 This drawing is copyright. All dimensions to be checked on site before proceeding. Contractor must notify the architect of any discrepancies before proceeding. Contractor to check/adjust dimensions of new work to suit existing conditions. Do not assume existing structure or details are plumb, square or level. All drawings to be read in conjunction with all other consultants drawings and specs.						
			Project Residential Development Conversion of Existing Buildings into Single Residential Dwelling. Land off Thorncliffe Lane, Leek, Staffordshire	Scale 1:100	Size A3	Drawn PR	Chk'd PR	Date 06/01/23			
			Title Building B (Dwelling) Elevations as existing	Status PLANNING							
				Job No. PCR	Drawing No. AL109		Rev.				