



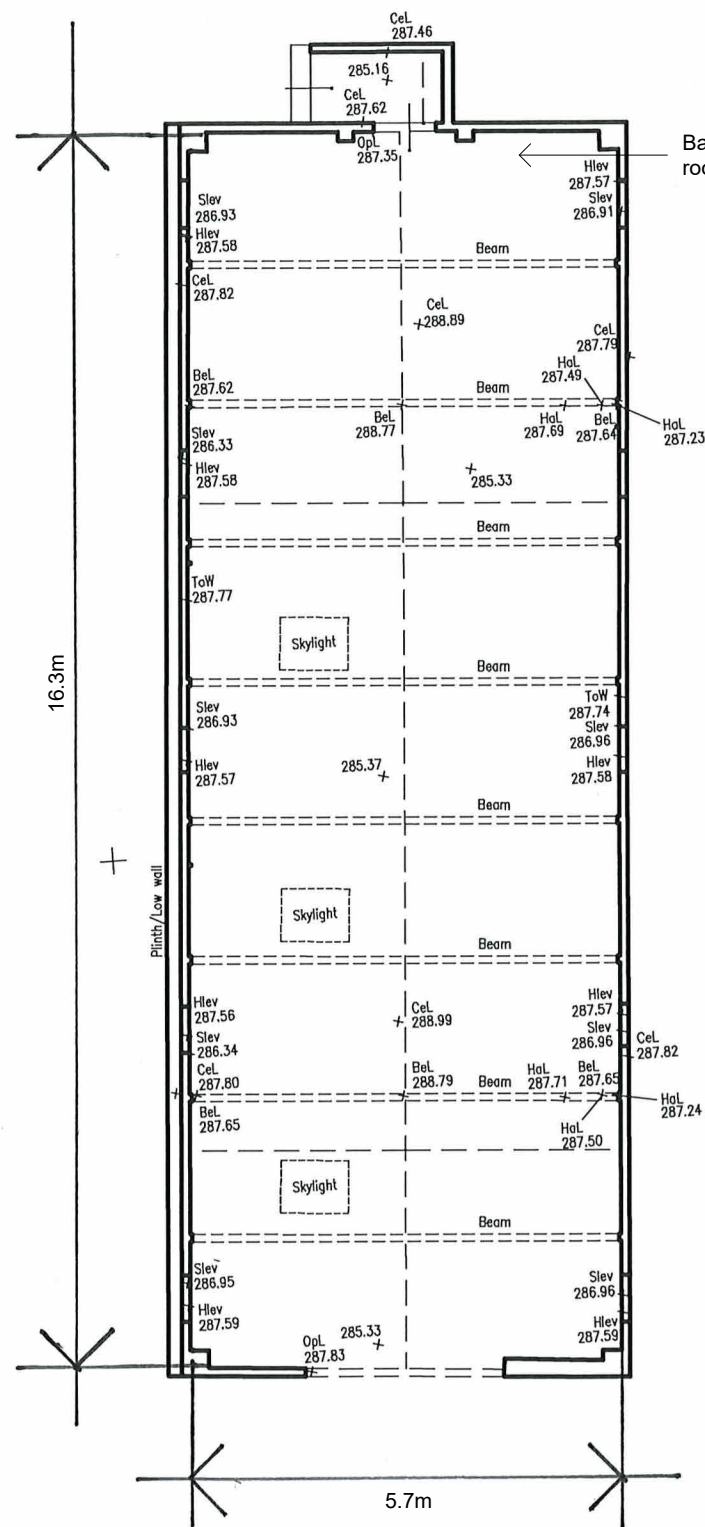


Locate enclosed external bat boxes lbstock type c to south elevation of Building D

Barn owl box to be located inside roof void of Building D

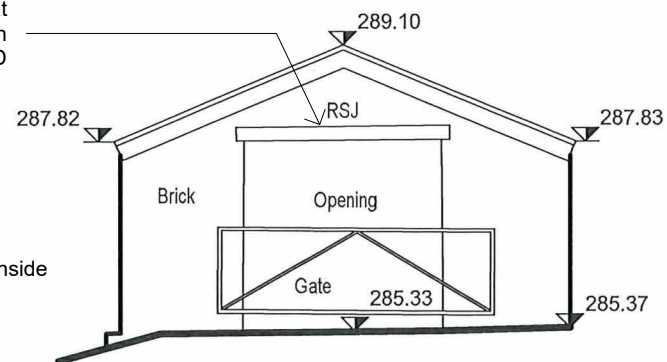


south elevation


Locate bird (Sparrow and Starling) boxes on North elevation of Building D

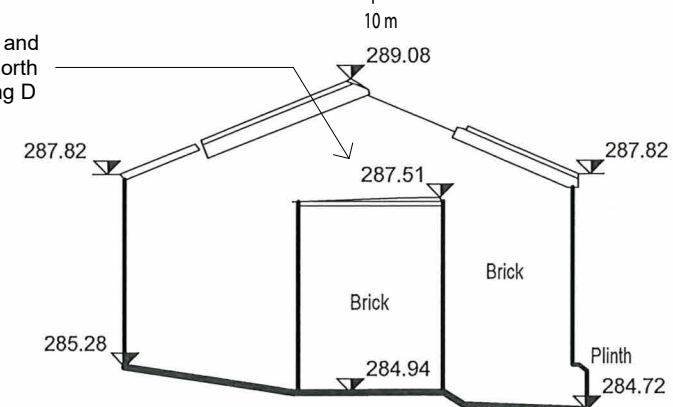

north elevation

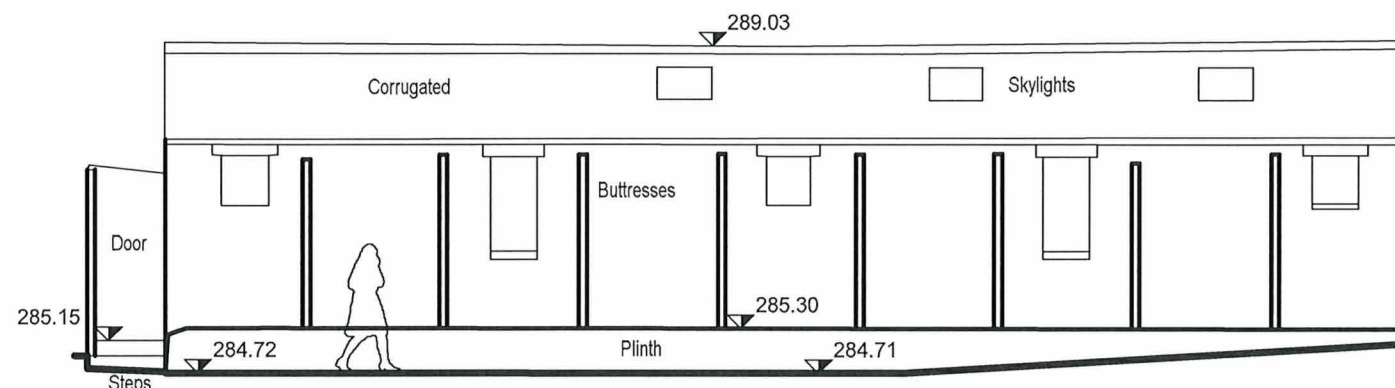

west elevation

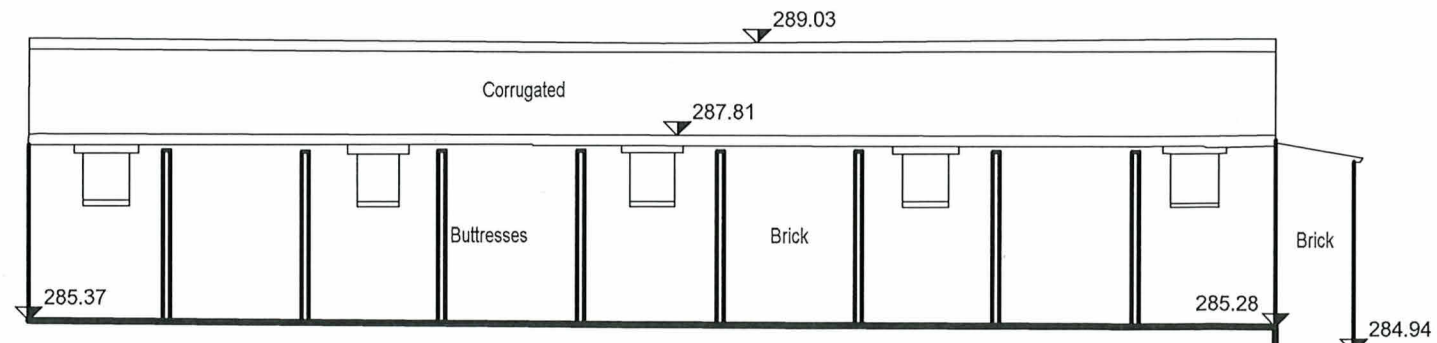

east elevation

Notes:  
No works proposed to Building D.  
For the purposes of the planning application  
Building will remain in existing condition.

| Rev                                                | Date | Drawn | Description   |   |       |      |    |                 |    |       |    |      |          |
|----------------------------------------------------|------|-------|---|---|-------|------|----|-----------------|----|-------|----|------|----------|
| <div>ctdarchitects</div> <div>LEEK COHOUSING</div> |      |       | <div>Clerk Bank House</div> <div>Clerk Bank</div> <div>LEEK</div> <div>Staffordshire</div> <div>ST13 5HE</div> <div>t : 01538 373477</div> <div>f : 01538 386503</div> <div>e : info@ctdarchitects.co.uk</div> <div>w : www.ctdarchitects.co.uk</div> | <div>ctd architects © 2021</div> <div><div><div>This drawing is copyright.</div><div>All dimensions to be checked on site before proceeding.</div><div>Contractor must notify the architect of any discrepancies before proceeding.</div><div>Contractor to check/adjust dimensions of new work to suit existing conditions. Do not assume existing structure or details are plumb, square or level.</div><div>All drawings to be read in conjunction with all other consultants drawings and specs.</div></div></div> |       |      |    |                 |    |       |    |      |          |
| Client                                             |      |       | <div>Project</div> <div>Residential Development</div> <div>Conversion of Existing Buildings into Single Residential Dwelling. Land off Thorncliffe Lane, Leek, Staffordshire</div>                                                                    | Scale   | 1:100 | Size | A3 | Drawn           | PR | Chk'd | PR | Date | 06/01/23 |
|                                                    |      |       | <div>Title</div> <div>Building D Plan and Elevations as existing (and proposed)</div>   | <div>Status</div> <div>PLANNING</div>   |       |      |    |                 |    |       |    |      |          |
|                                                    |      |       | <div>Job No.</div> <div>PCR</div>   | <div>Drawing No.</div> <div>AL114</div>   |       |      |    | <div>Rev.</div> |    |       |    |      |          |