




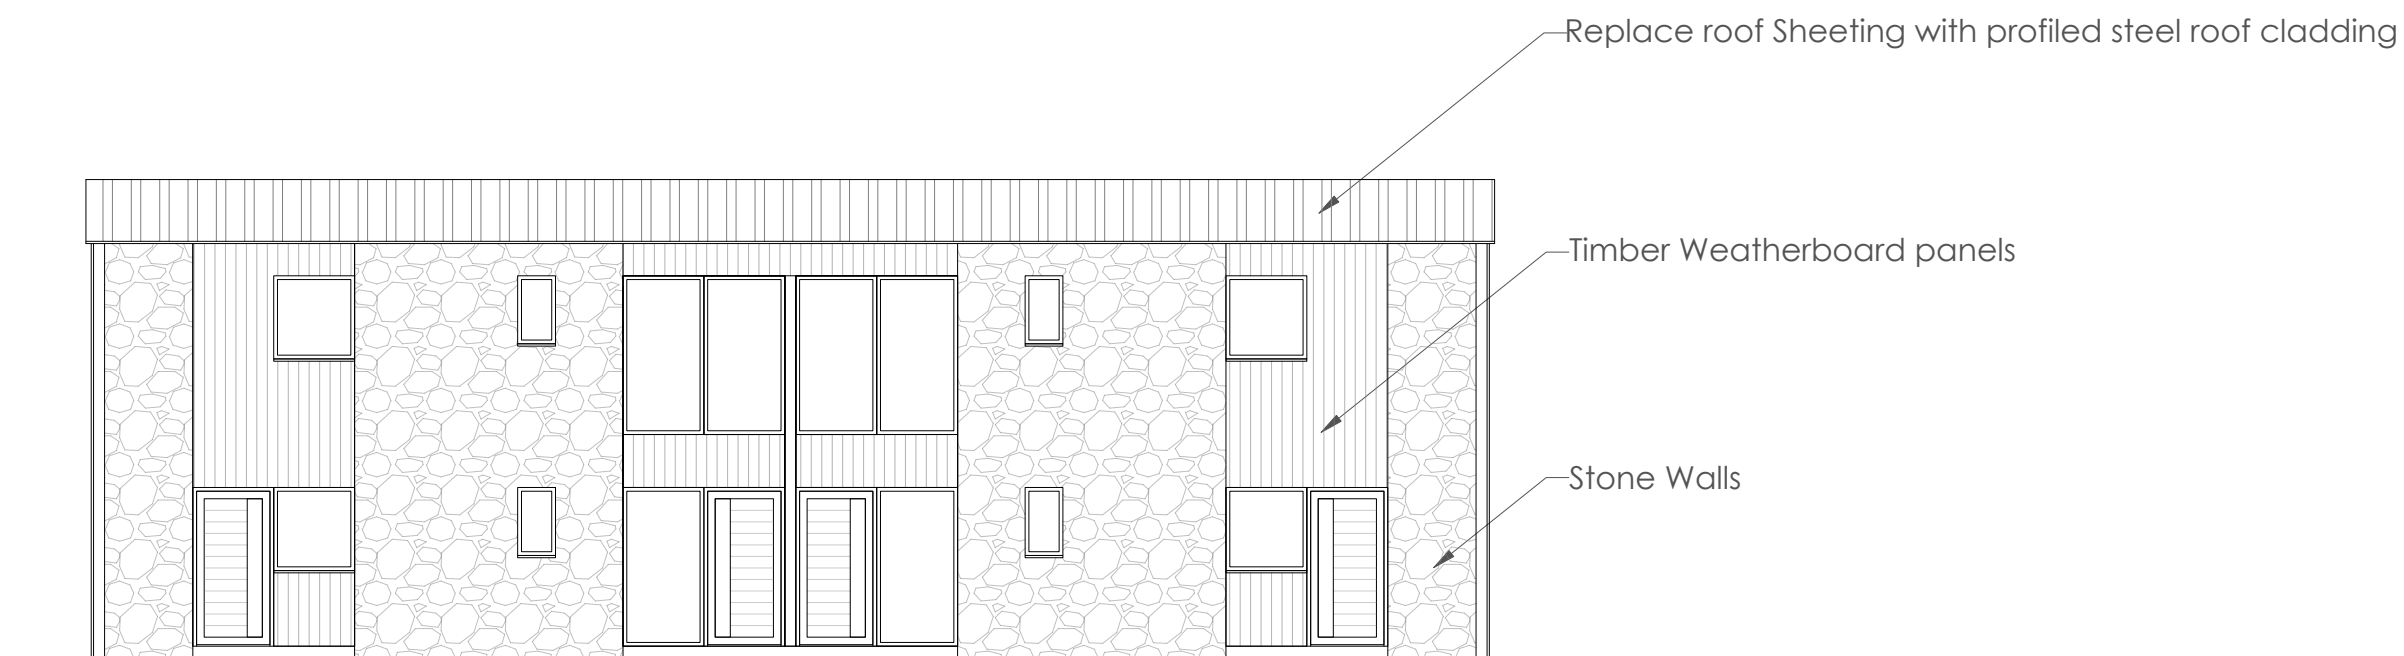


Front Elevation

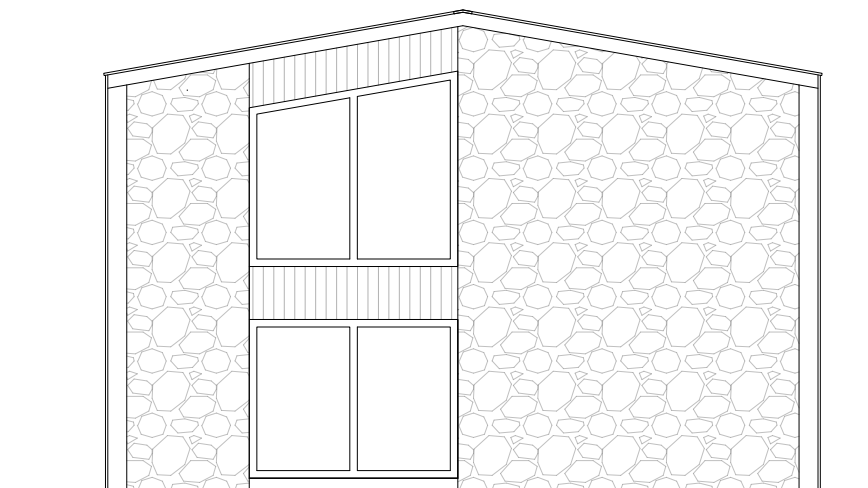


Side Elevation

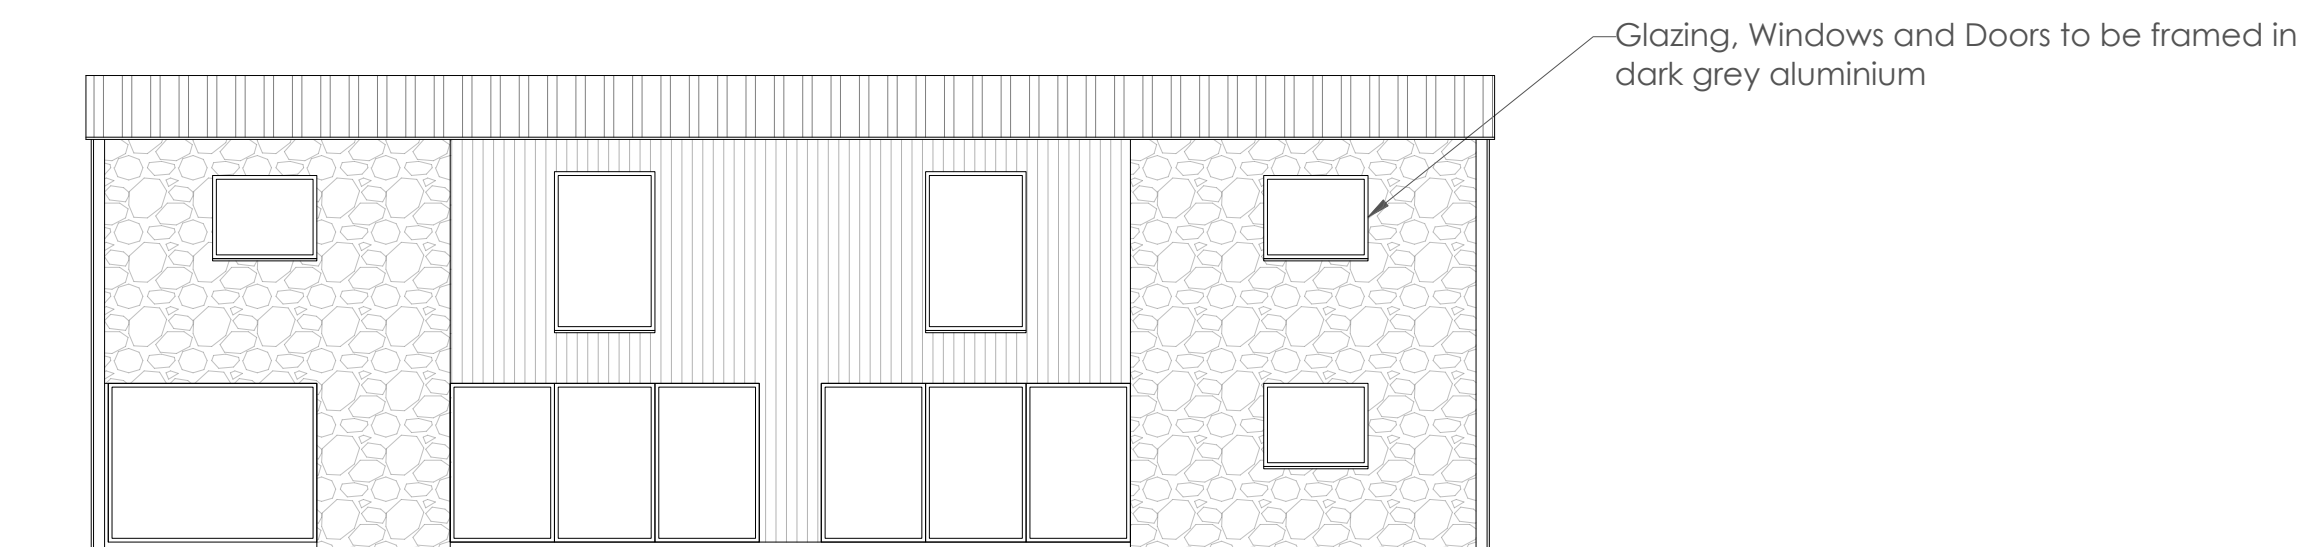


Rear Elevation

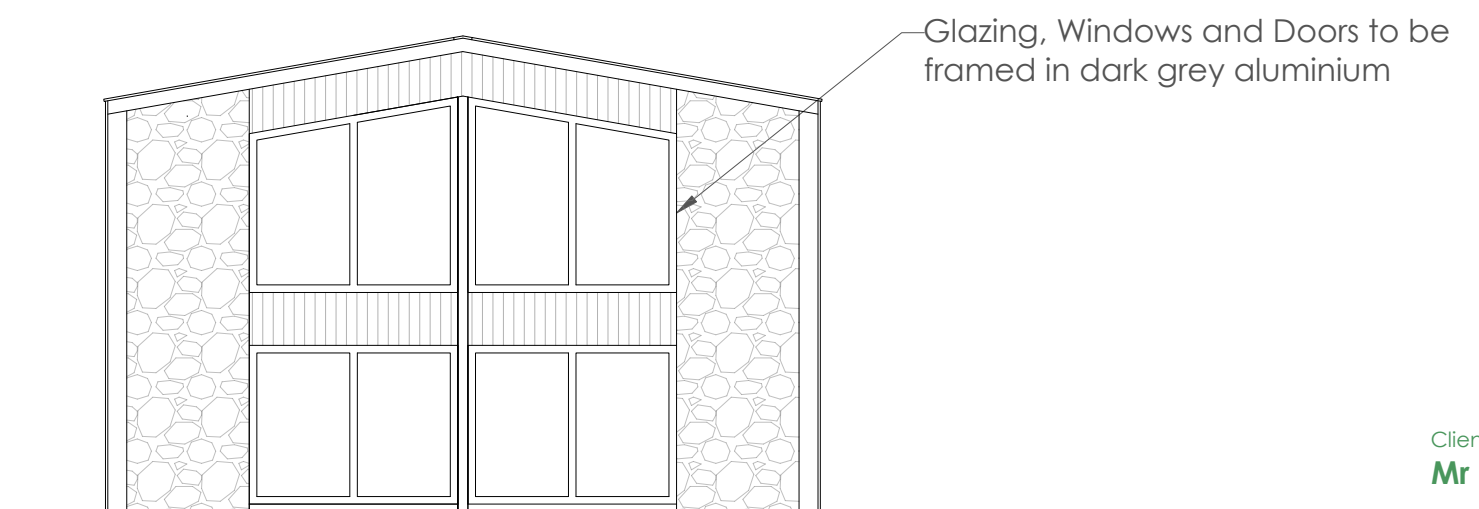

Side Elevation

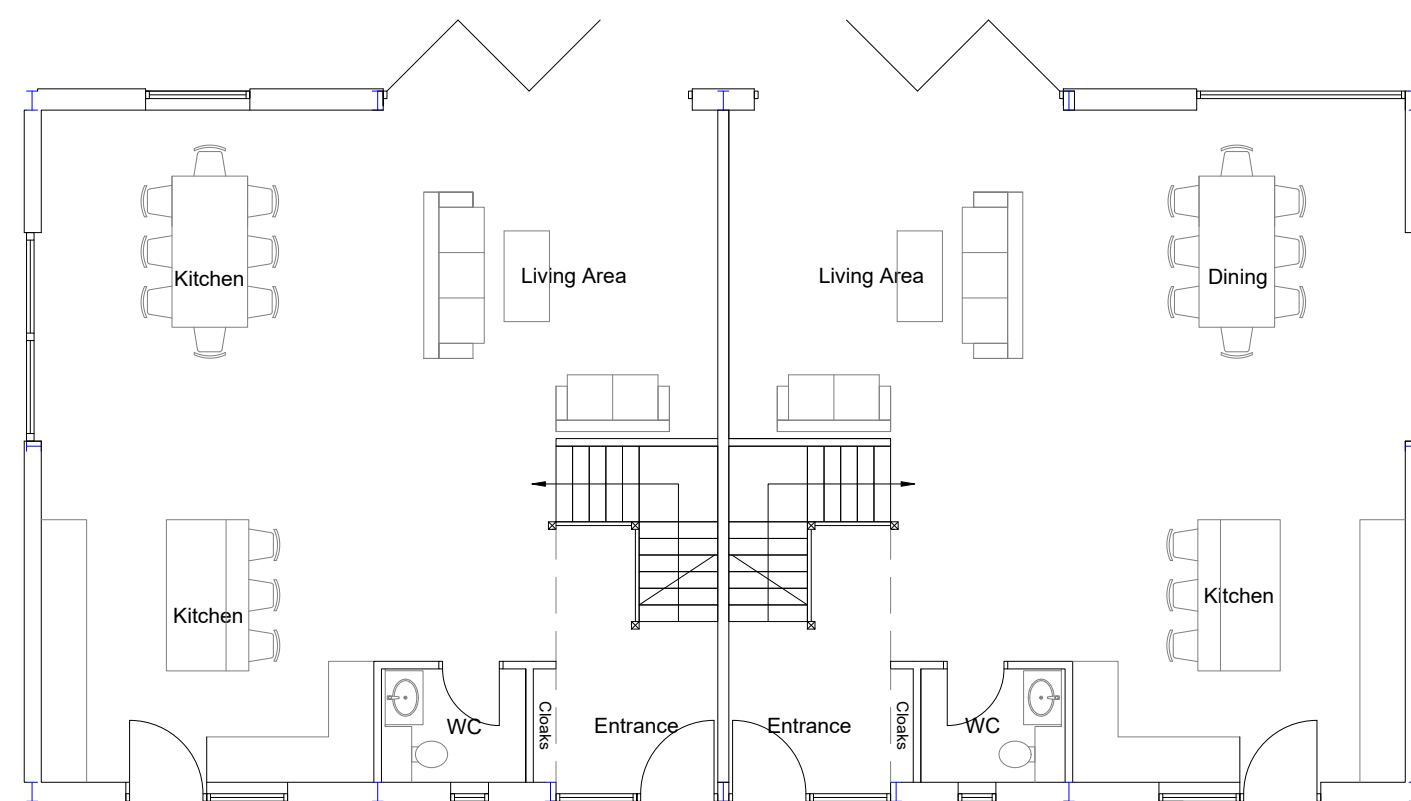

Ground Floor Plan

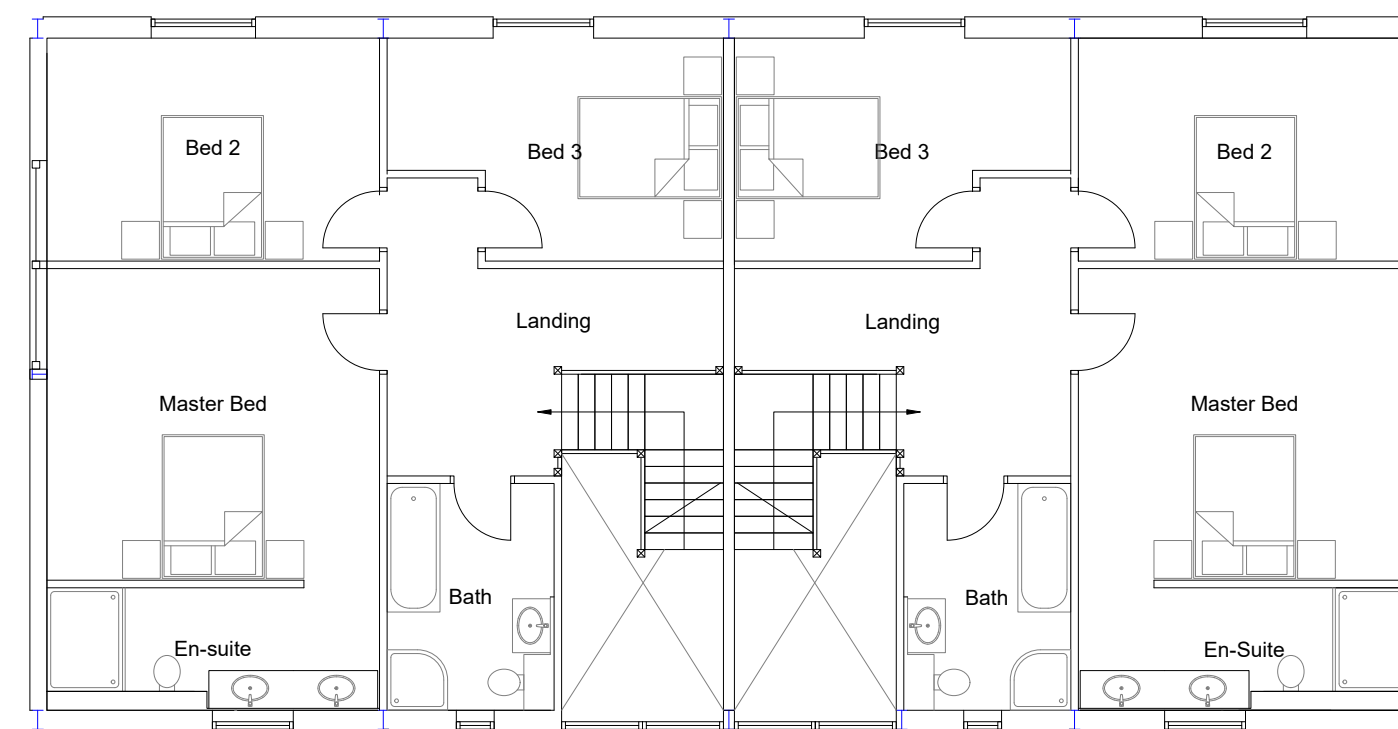

First Floor Plan

Client:
Mr O Pointon

Application:
**Woodend Manor-
Op Dev FPP**

Drawing title:
**Plans and Elevations as
Proposed**

Scale:
1:100 @ A2

Drawing number:
1441/J230011/004.3

Date:
14 March 2023

Drawn by:
SK



WHARFE
RURAL PLANNING

Sapling Home Farm, Ullard Hall Lane, Lower
Peover, Knutsford, Cheshire WA16 9PJ

T : 0 1 5 6 5 7 4 6 9 1 0
E: info@wharferuralplanning.co.uk
W: www.wharferuralplanning.co.uk