


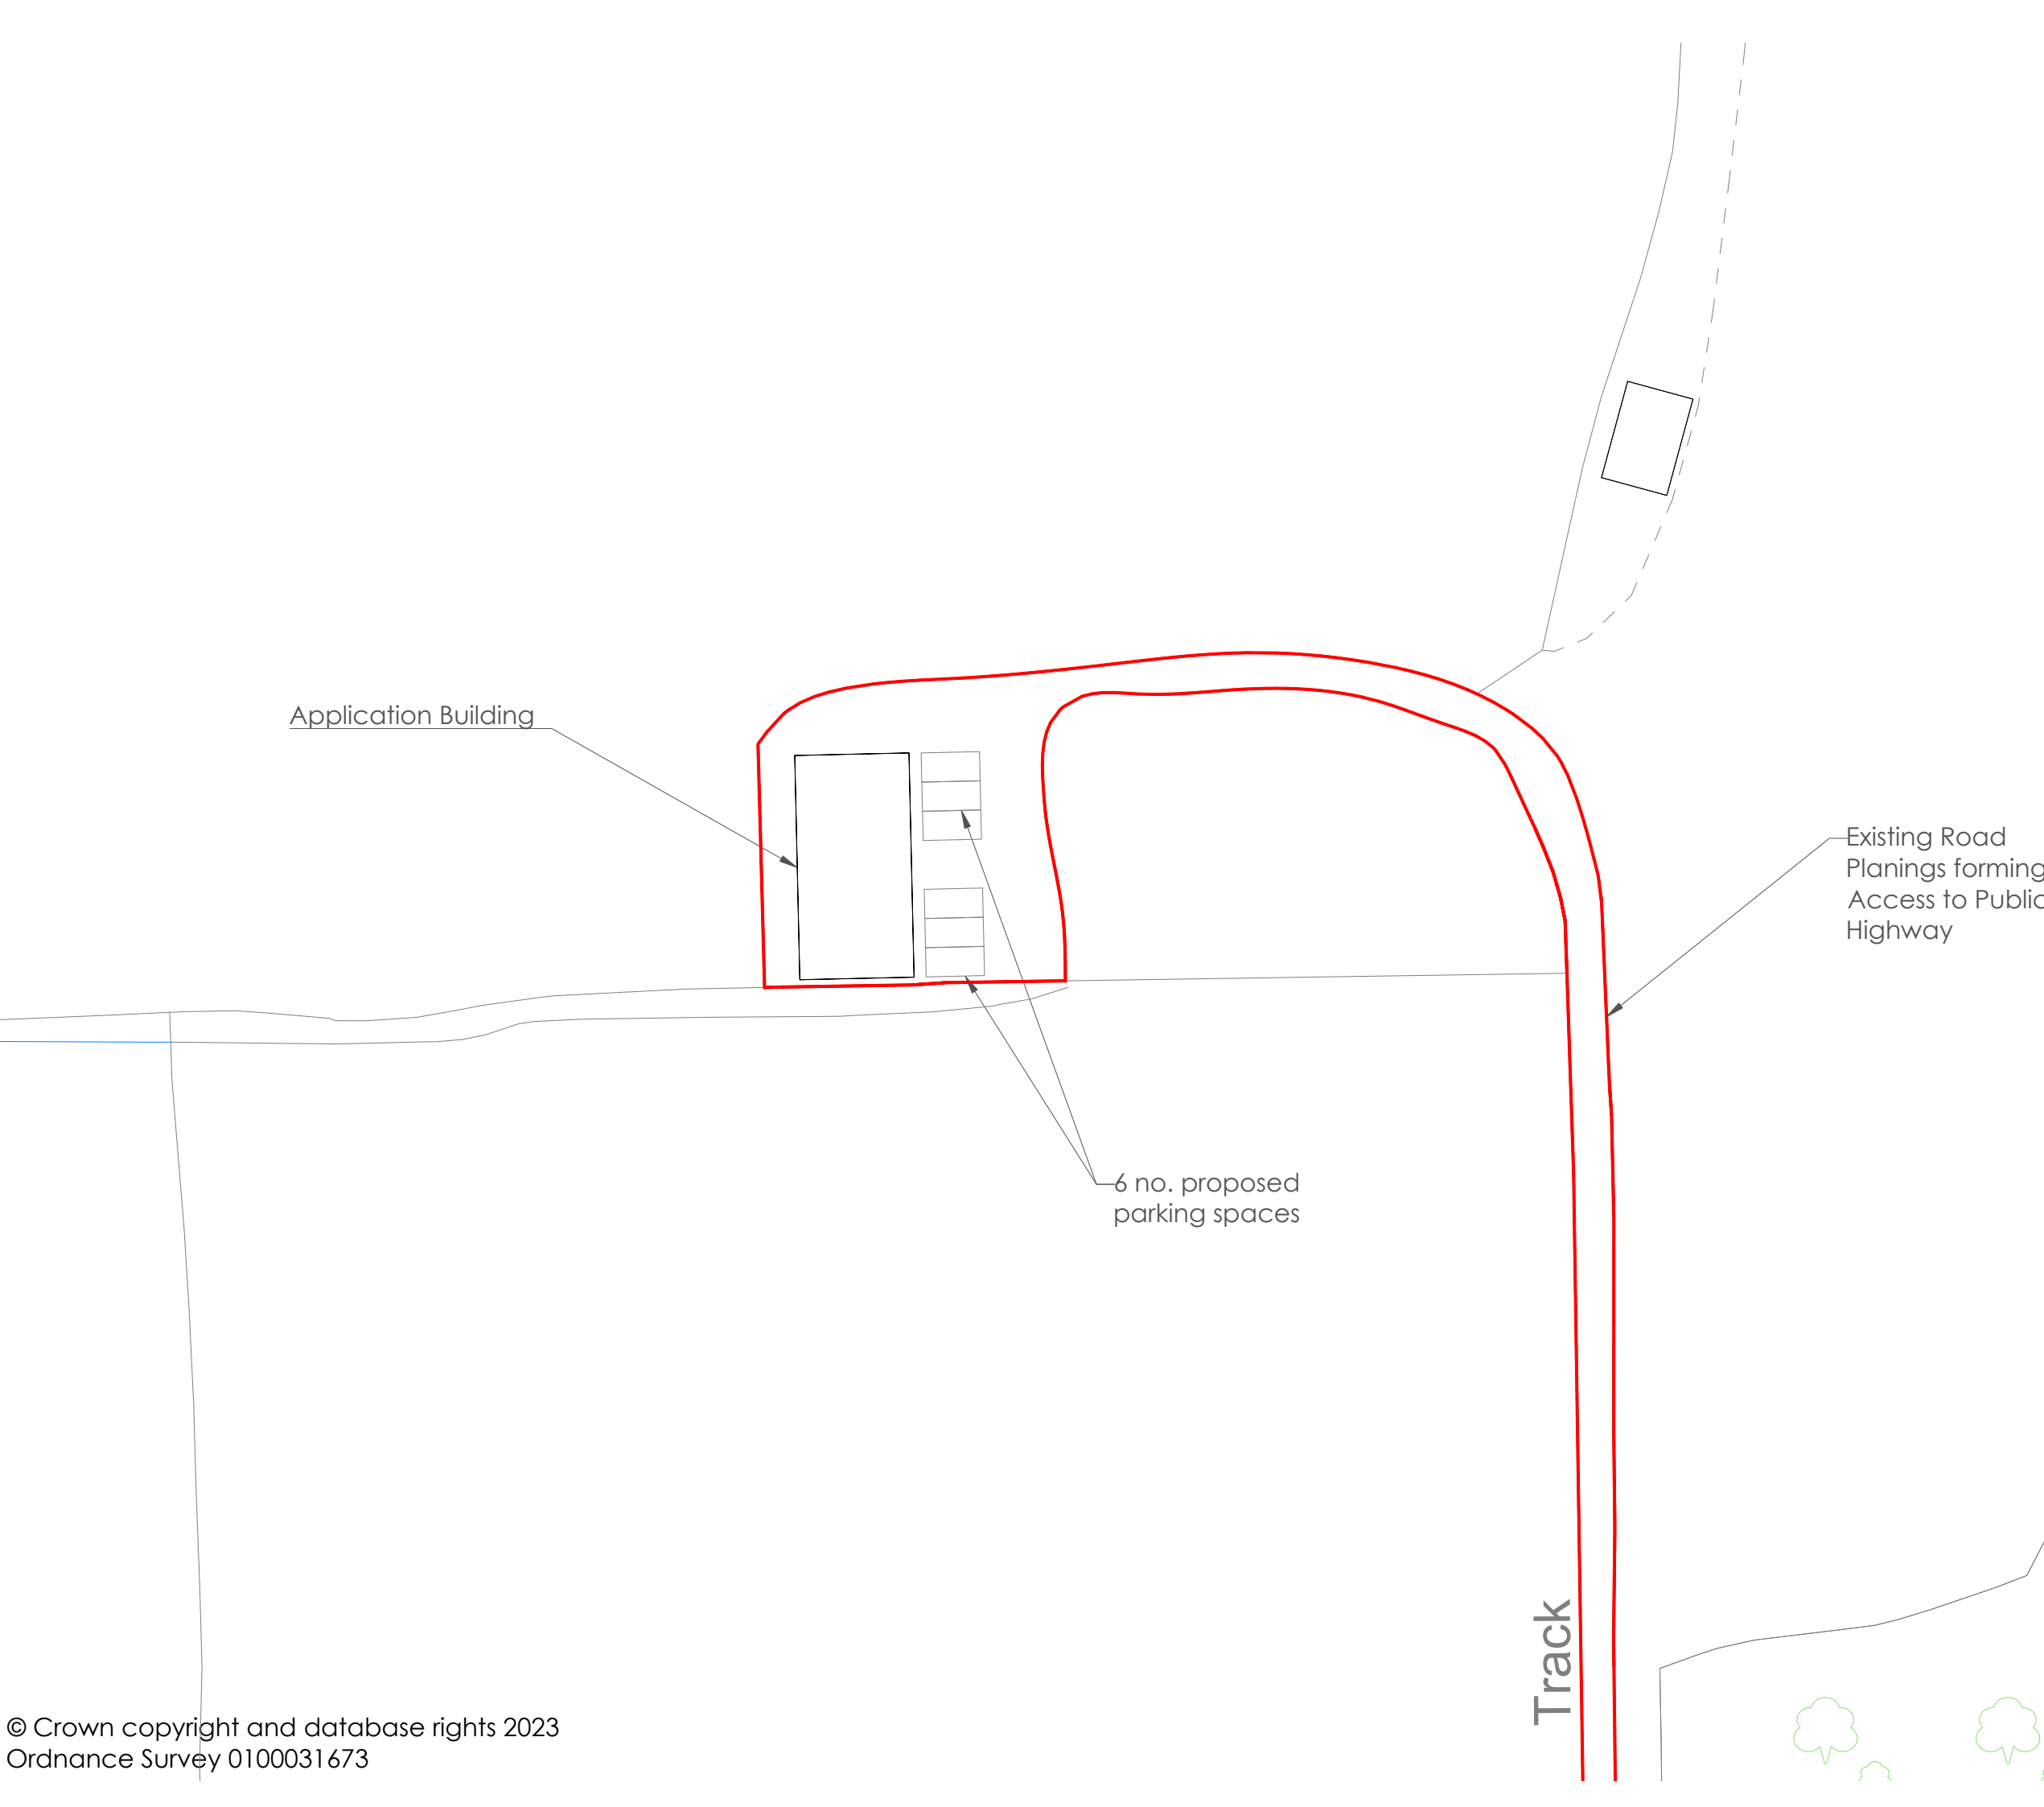

Client:
Mr O Pointon

Application:
**Woodend Manor-
Op Dev FPP**

Drawing title:
Site Plan

Scale:
1:500 @ A3

Drawing number:
1441/J230011/002.2

Date:
21 March 2023

Drawn by:
SK



WHARFE
RURAL PLANNING

Sapling Home Farm, Ullard Hall Lane, Lower
Peover, Knutsford, Cheshire WA16 9PJ

T : 0 1 5 6 5 7 4 6 9 1 0
E: info@wharferuralplanning.co.uk
W: www.wharferuralplanning.co.uk