


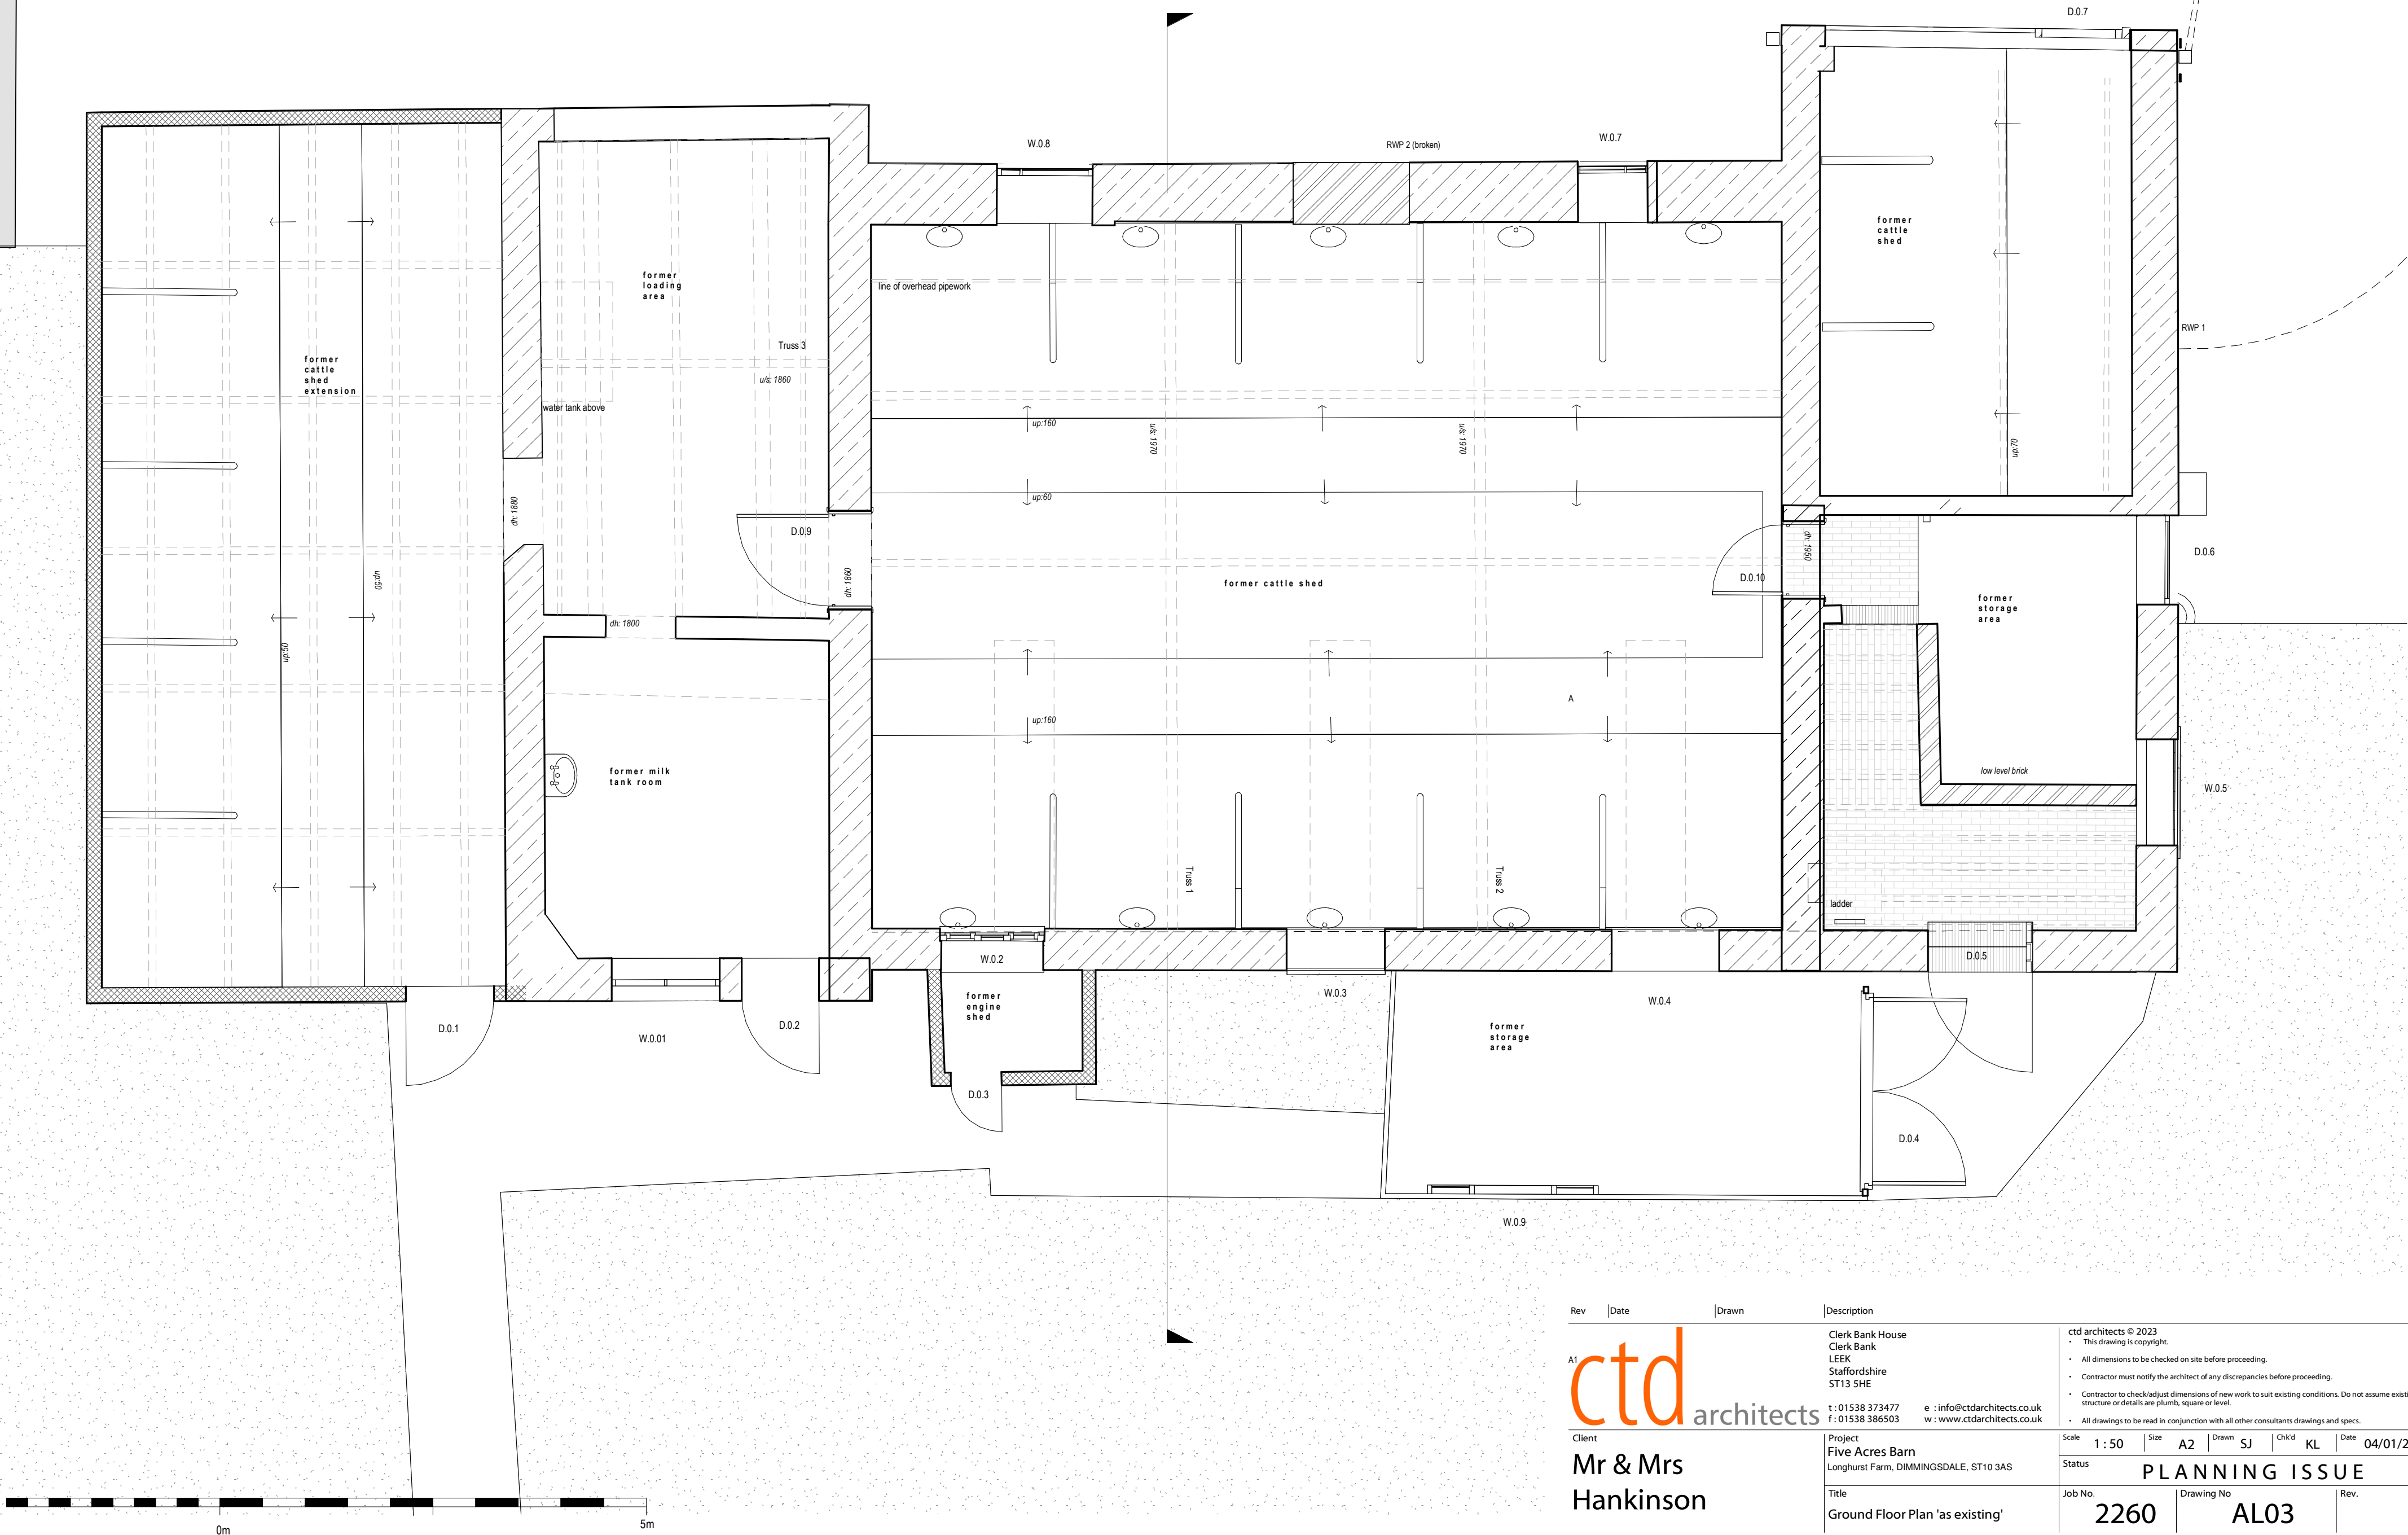

Rev	Date	Drawn	Description
A1			ctdarchitects Clerk Bank House Clerk Bank LEEK Staffordshire ST13 5HE t : 01538 373477 f : 01538 386503 e : info@ctdarchitects.co.uk w : www.ctdarchitects.co.uk
ctd architects © 2023 This drawing is copyright. - All dimensions to be checked on site before proceeding. - Contractor must notify the architect of any discrepancies before proceeding. - Contractor to check/adjust dimensions of new work to suit existing conditions. Do not assume existing structure or details are plumb, square or level. - All drawings to be read in conjunction with all other consultants drawings and specs.			
Client		Project	
Mr & Mrs Hankinson		Five Acres Barn	
		Longhurst Farm, DIMMINGSDALE, ST10 3AS	
Title		Scale	1 : 50
Ground Floor Plan 'as existing'		Size	A2
		Drawn	SJ
		Chk'd	KL
		Date	04/01/23
		Status	PLANNING ISSUE
		Job No.	2260
		Drawing No	AL03
		Rev.	