



Copyright of this drawing is vested in the Architect and it must not be copied or reproduced without consent. Figured dimensions only are to be taken from this drawing. All contractors must verify the site and be responsible for checking and checking all dimensions relative to their work. Hewitt Clark Architects Ltd are to be advised of any variation between drawings and site conditions. **CLIENTS ARE ADVISED TO CLARIFY DIMENSIONS WITH THE ARCHITECT PRIOR TO SETTING OUT AND NOT TO SCALE FROM THE DRAWINGS.**

Rev	Drawn	Comments	Date
A	NH/BC	Parking position.	29/03/2023
B	BC	Front extension reduced.	21/04/2023
C	BC	Amendment to rear elevation windows.	24/04/2023
D	BC	Amendment to windows.	27/04/2023


Ordnance Survey © Crown copyright 2023 All rights reserved. Licence number 100051785

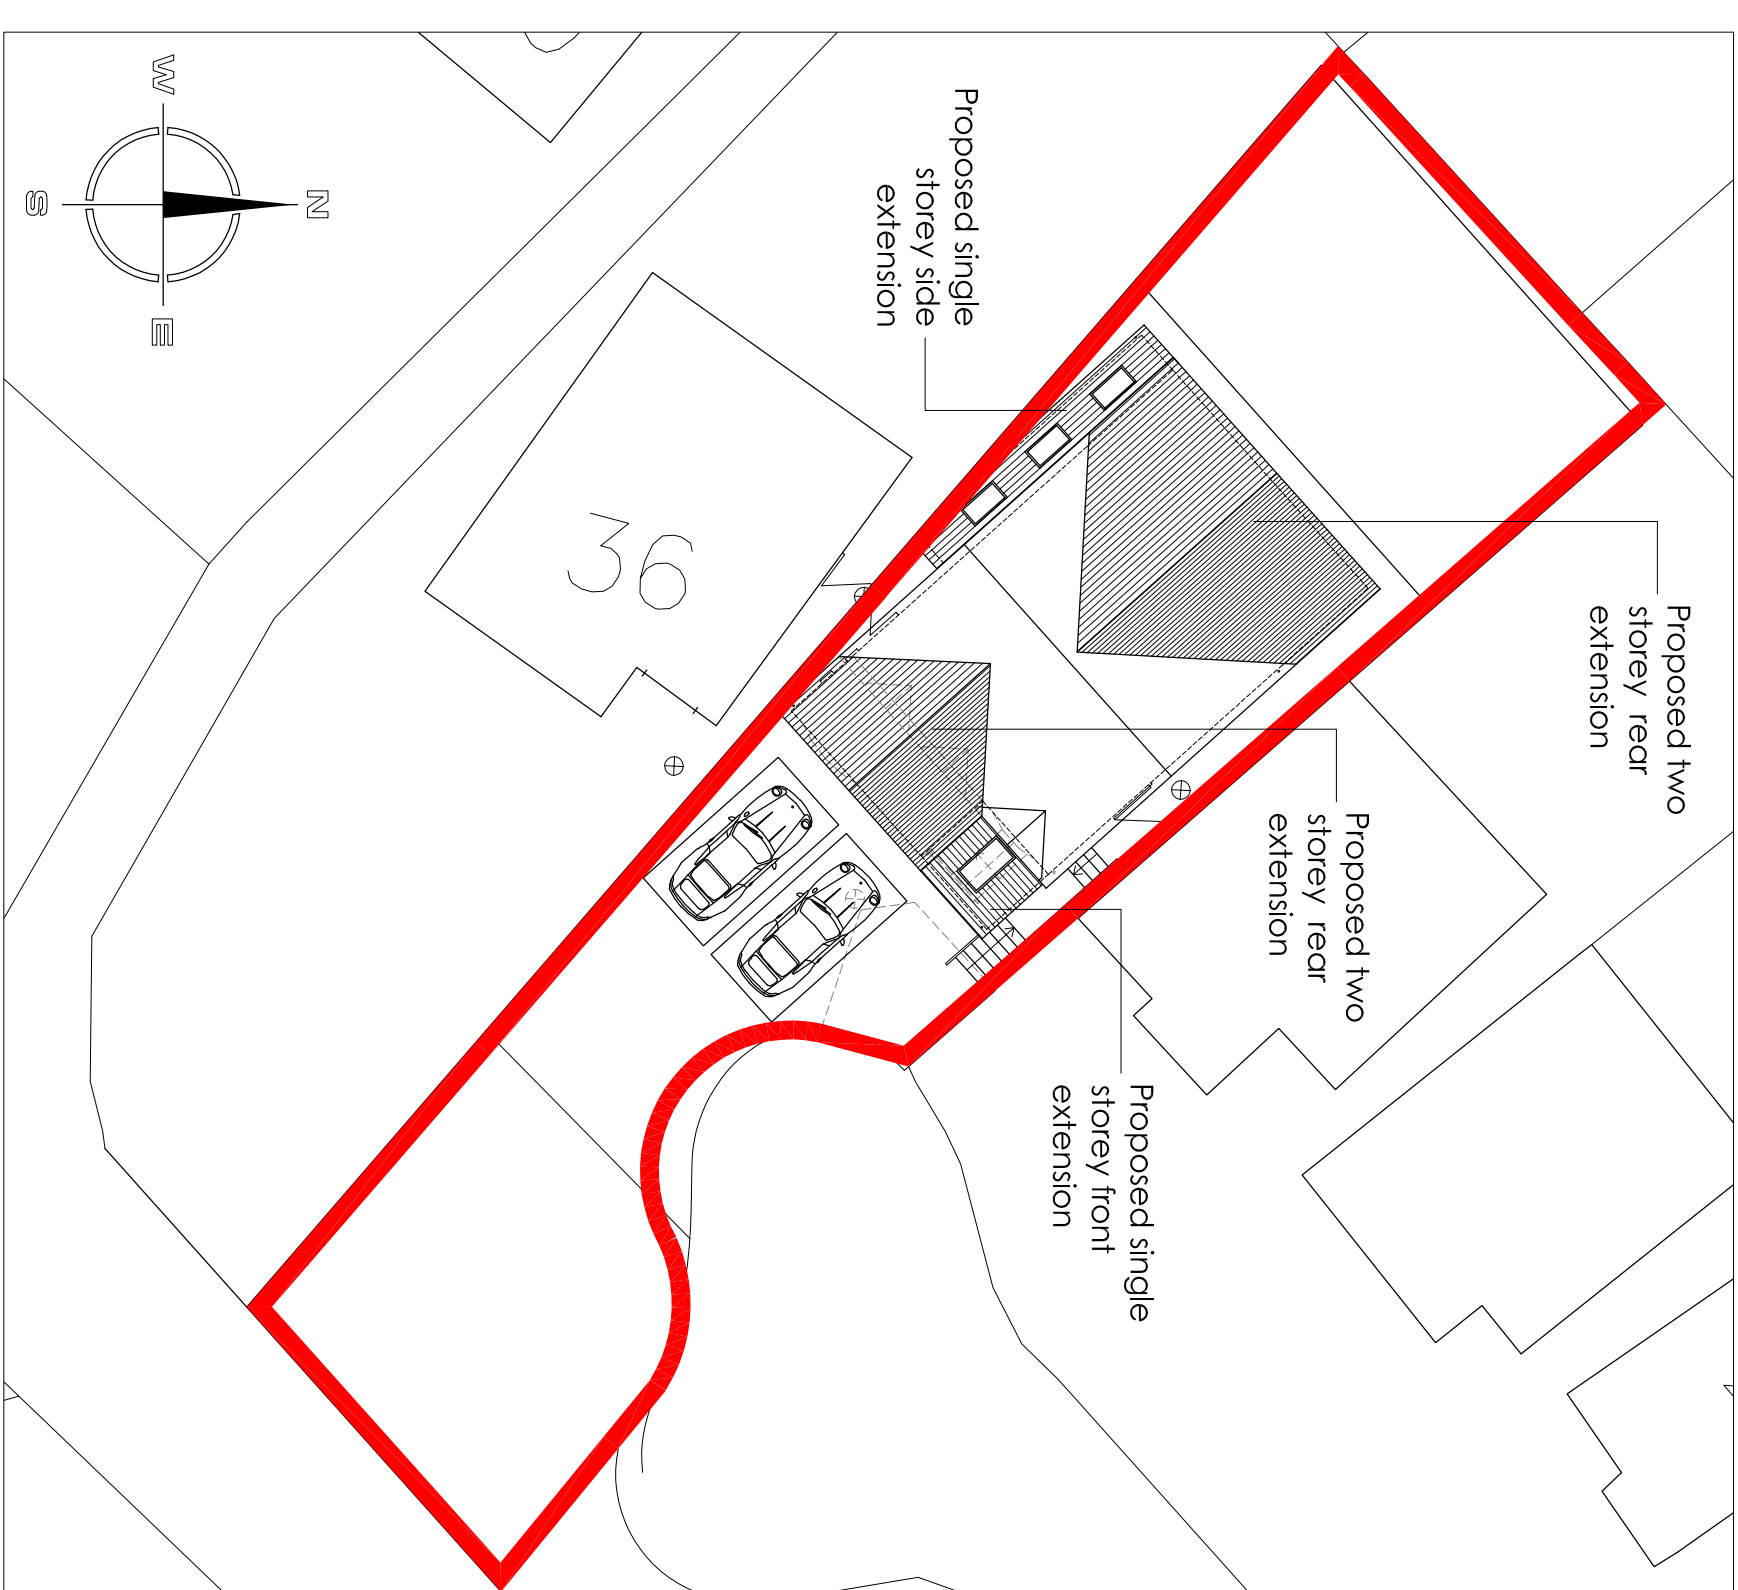


Site Plan 1:200

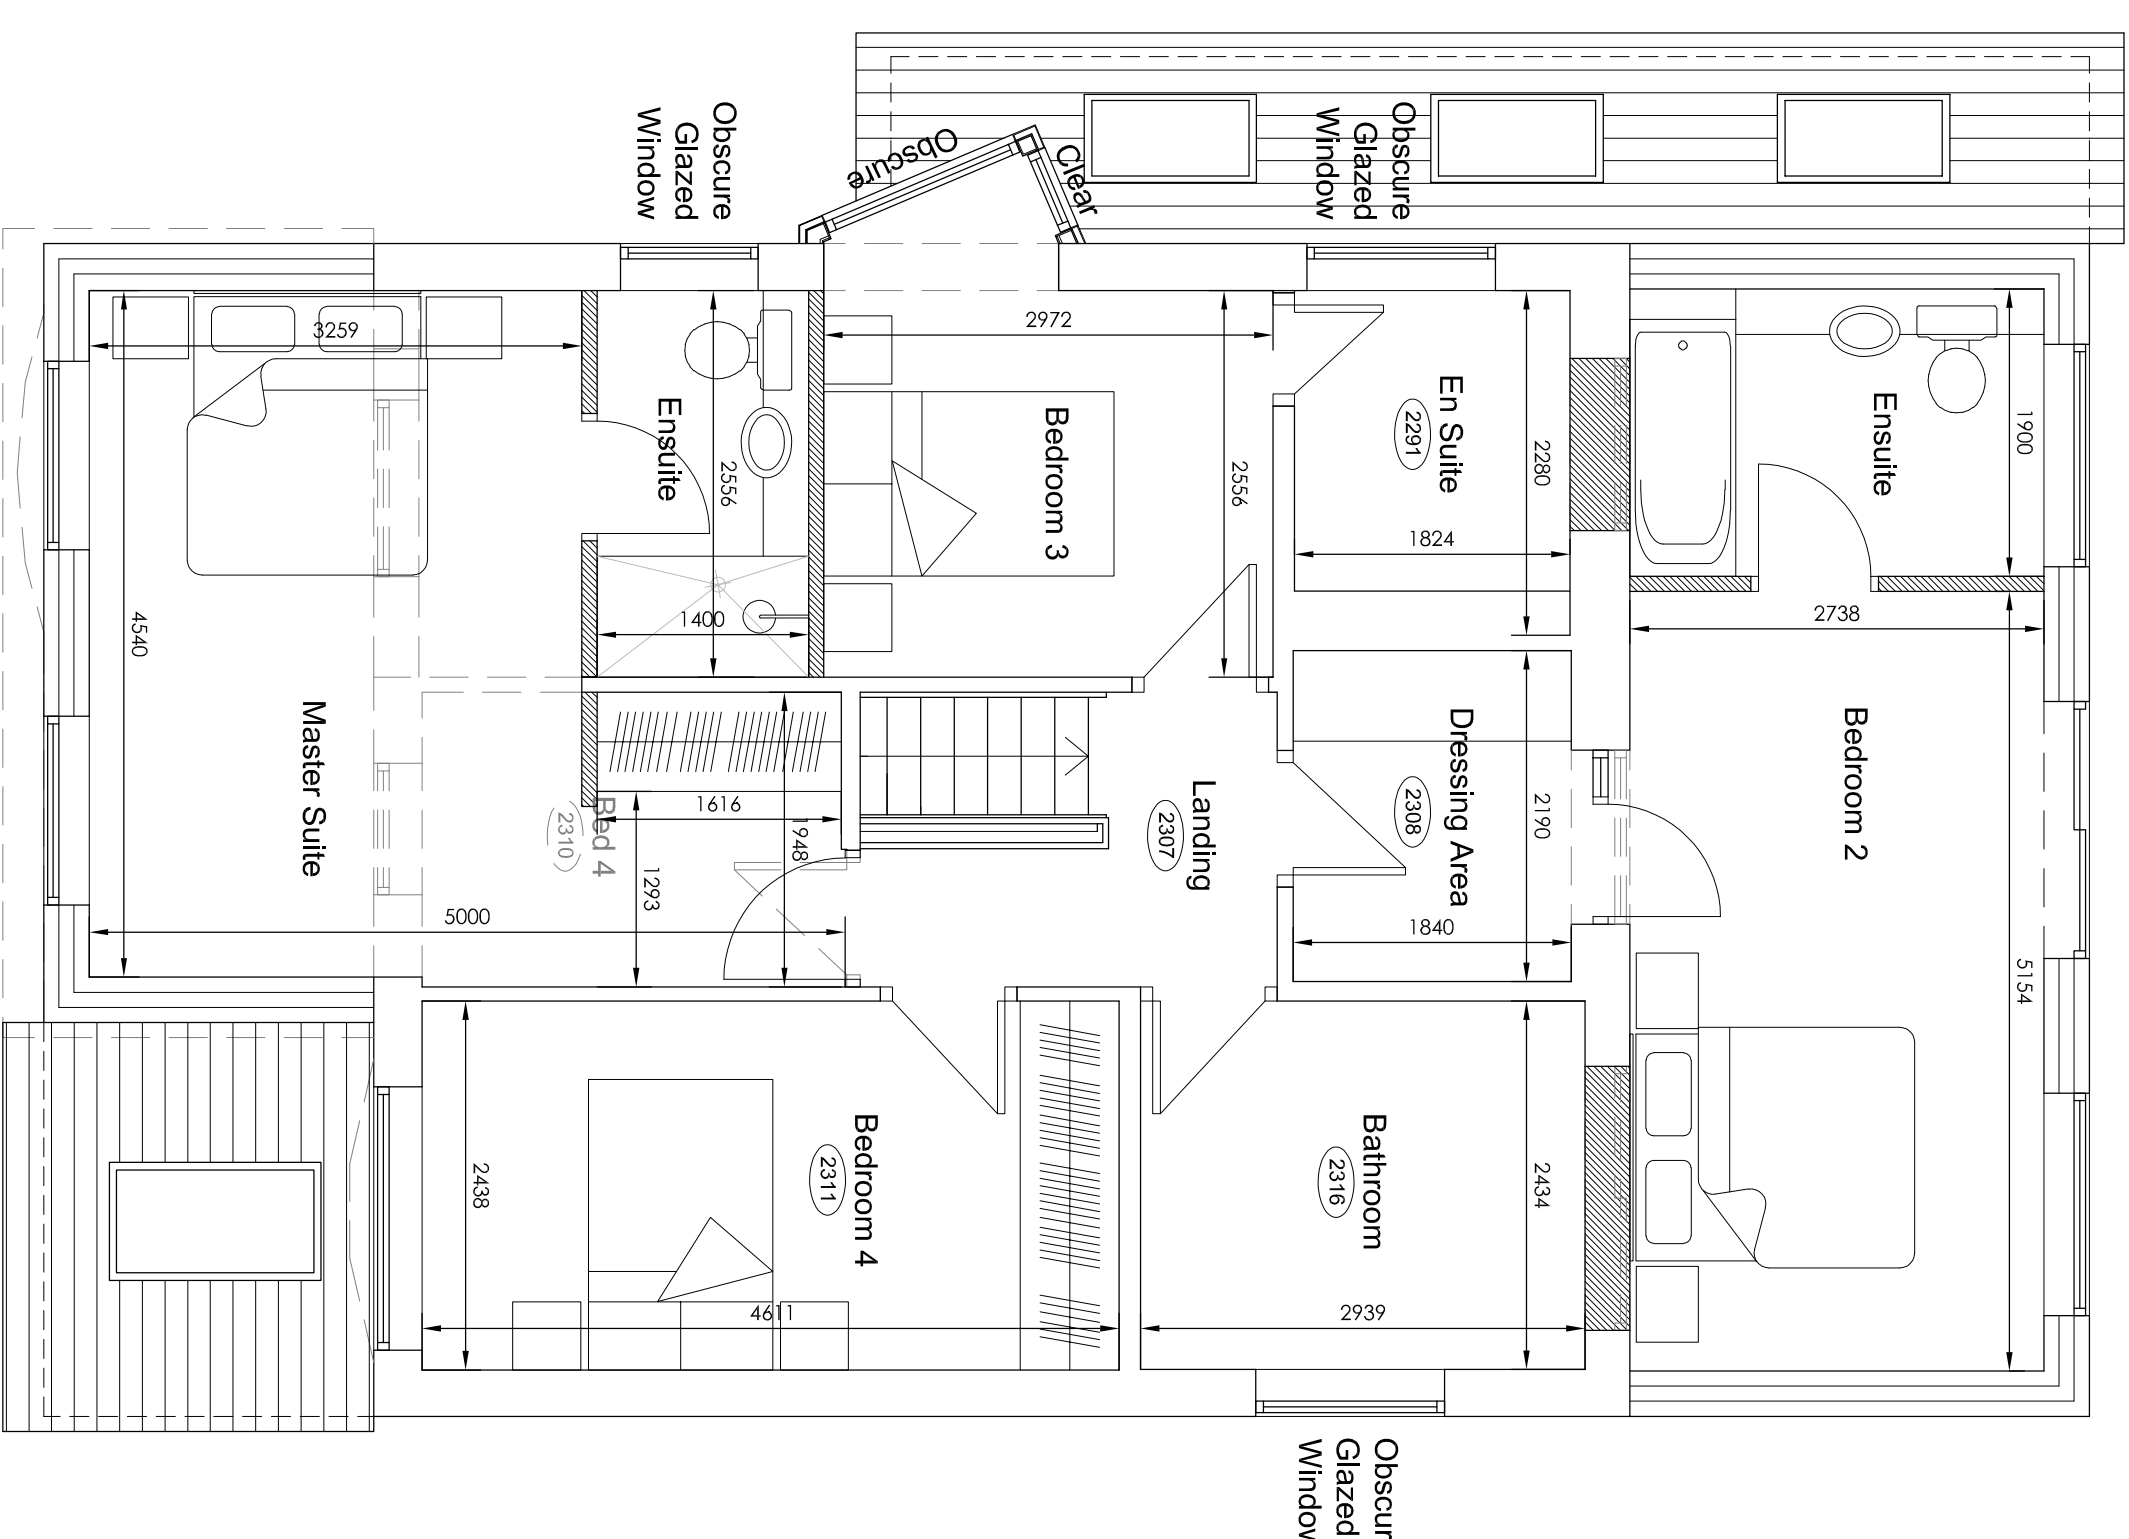

First Floor Plan 1:50

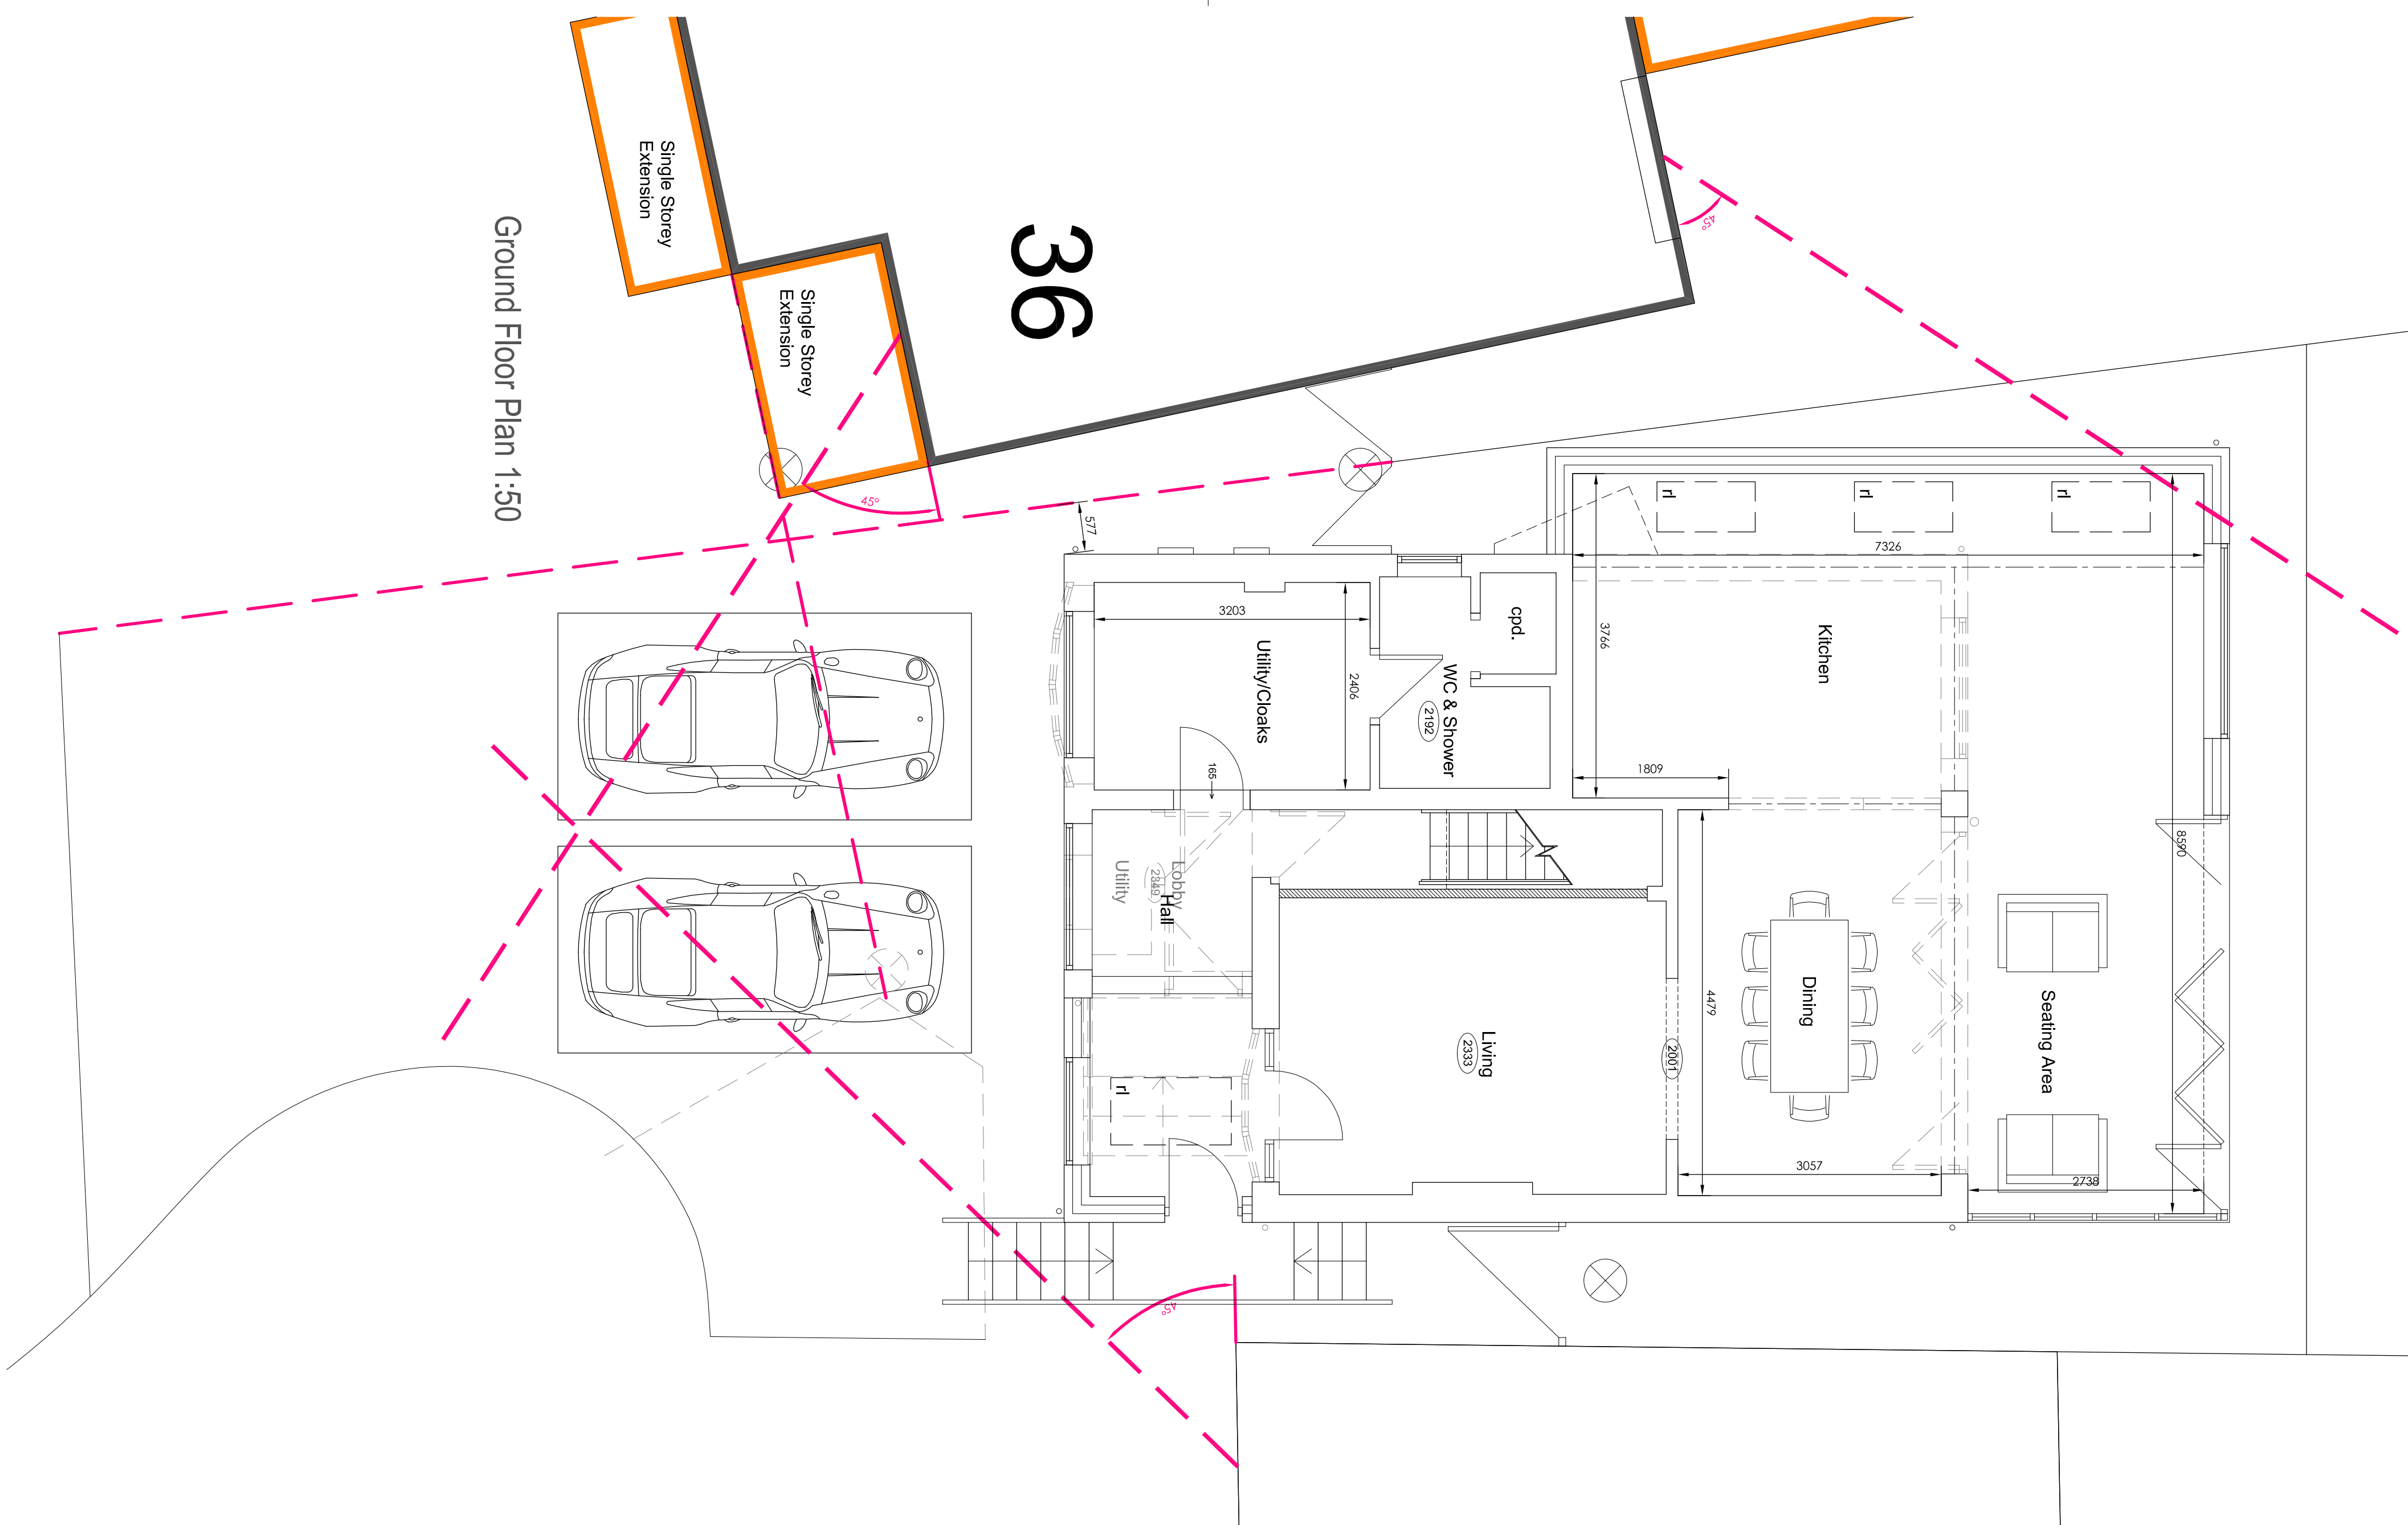

Ground Floor Plan 1:50

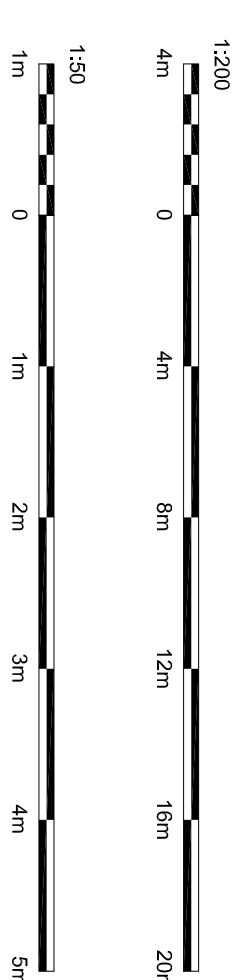

Hewitt & Carr Architects
A: Daisybank House | 17-19, Leek Road | Cheadle | ST10 1JE
T: 01538 756888
E: enquiries@hccarchitects.co.uk
W: www.hccarchitects.co.uk

Client
Mr & Mrs A Hewitt

Project
Proposed extension at 34 Brentwood Drive, Werrington, Stoke-on-Trent

Title
Proposed Floor Plans and Site Plan

Status
Planning

Date July 2022

Scale @A1 As Stated

Project No. Drawing No.

01018 PL(0)20

D
Rev