


CDM Regulations 2015

Denotes a significant hazard or difficult management procedure. Please refer to drawing notes for potential hazards. Main contractor to plan for mitigation measures in response to hazards.

CDM Regulations require that all projects are to:

- Have workers to be competent and are suitably skilled for the work they carry out;
- Contractors to provide appropriate supervision, instruction and information to all on site workers to provide a safe working environment;
- Have a written construction phase plan.

Worcester architects are appointed as 'Designer' only, unless a written appointment has been completed for the formal appointment as 'Principal Designer'

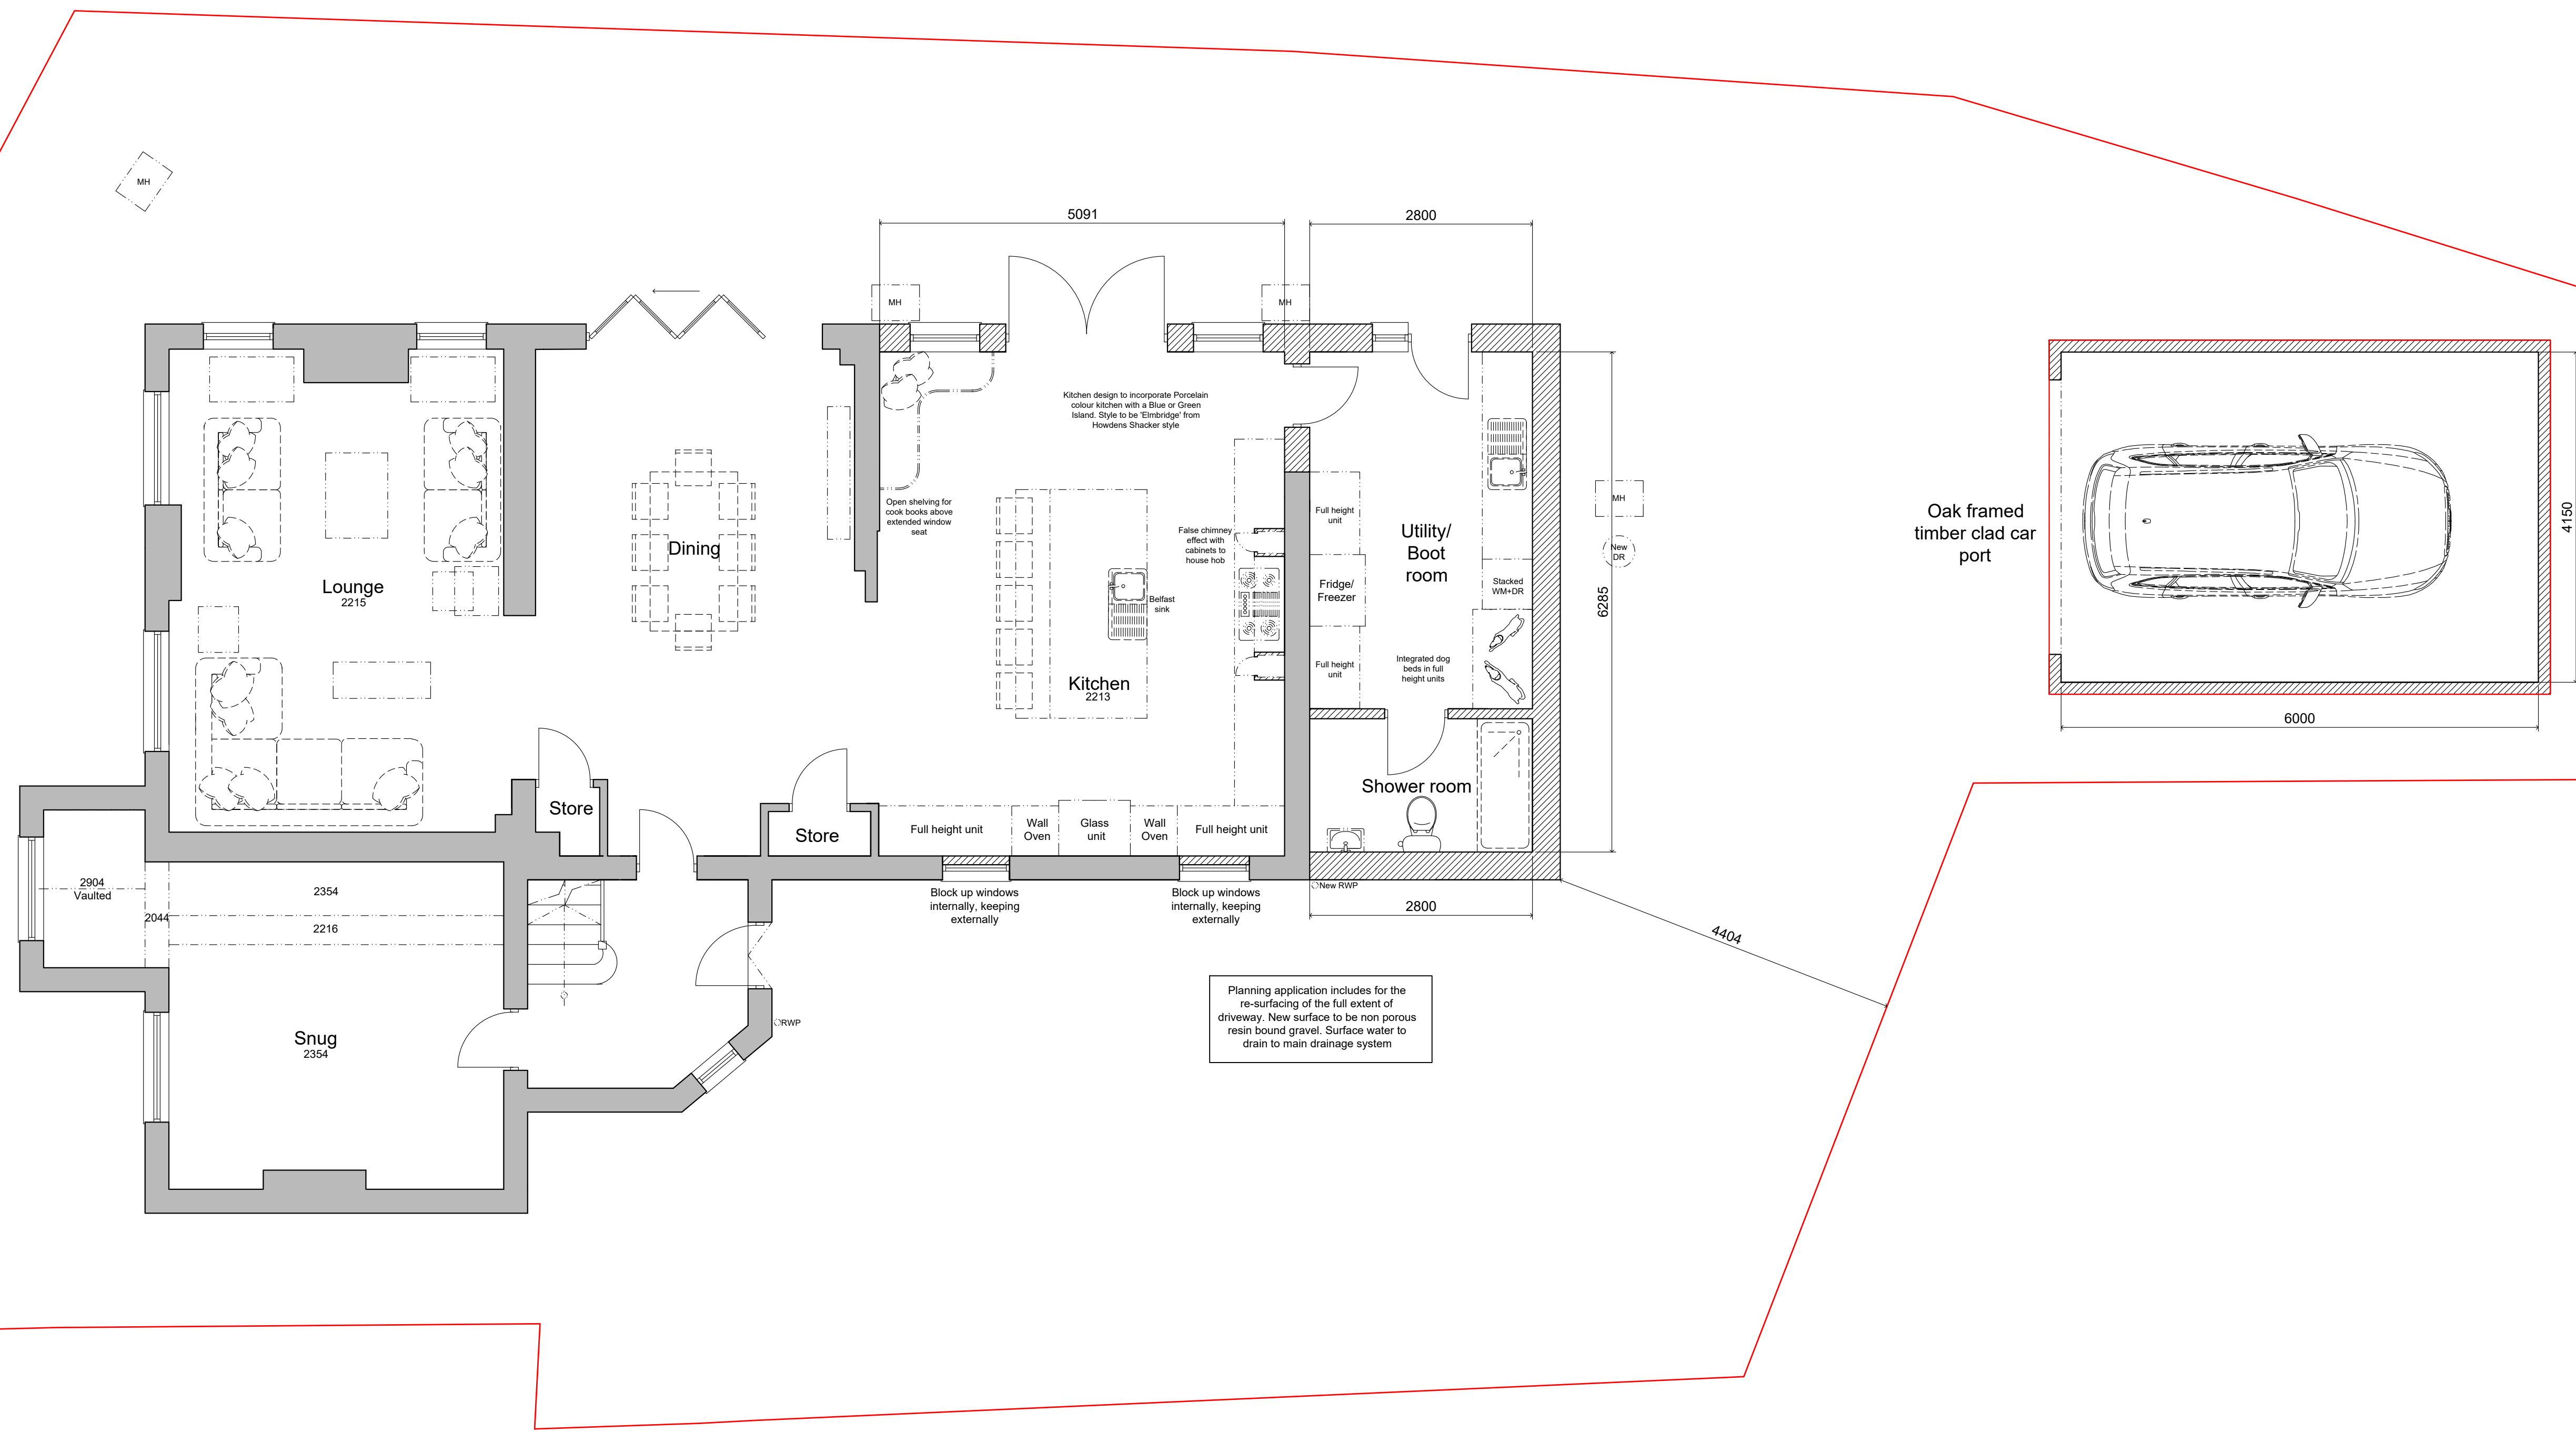

GROUND FLOOR PLAN AS PROPOSED 1:50

Planning application

A	Amended to clients comments	18.04.23
Rev	Note	Date
wa worcester architects		
19 Poyser Lane Kirk Langley Ashbourne DE6 4LR 07963780532 01332 824517 info@worcester-architects.co.uk www.worcester-architects.co.uk		
RIBA  Chartered Practice		
Project	The Cottage Swinscoe, Ashbourne	
Drawing Title	Ground floor plan as proposed	
Scale 1:50		
Sheet A1	Drawn By: GN	Checked By: MS
Date	Job No.	Drawing No. Revision
Apr' 23	003 2023 004	A