






03 Front Elevation 1:50

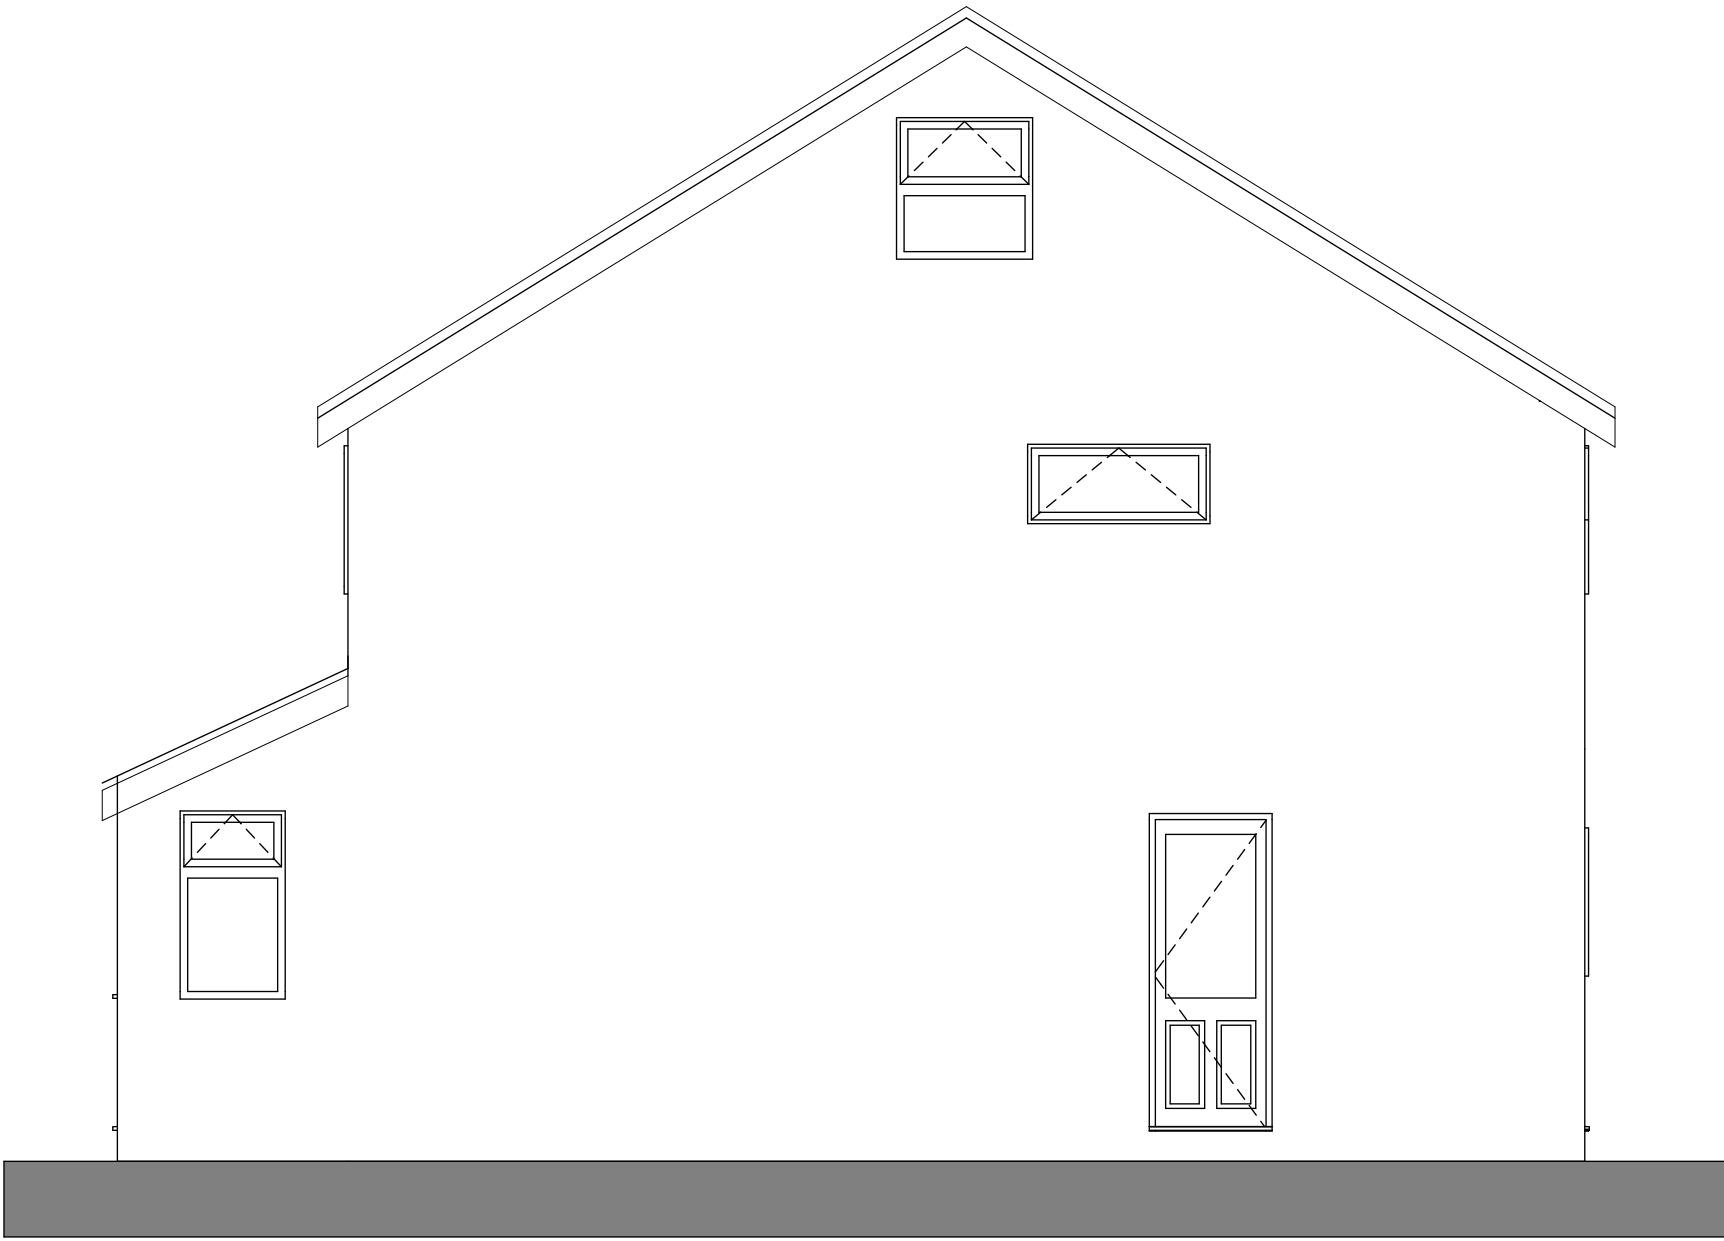


04 Side Elevation 1:50

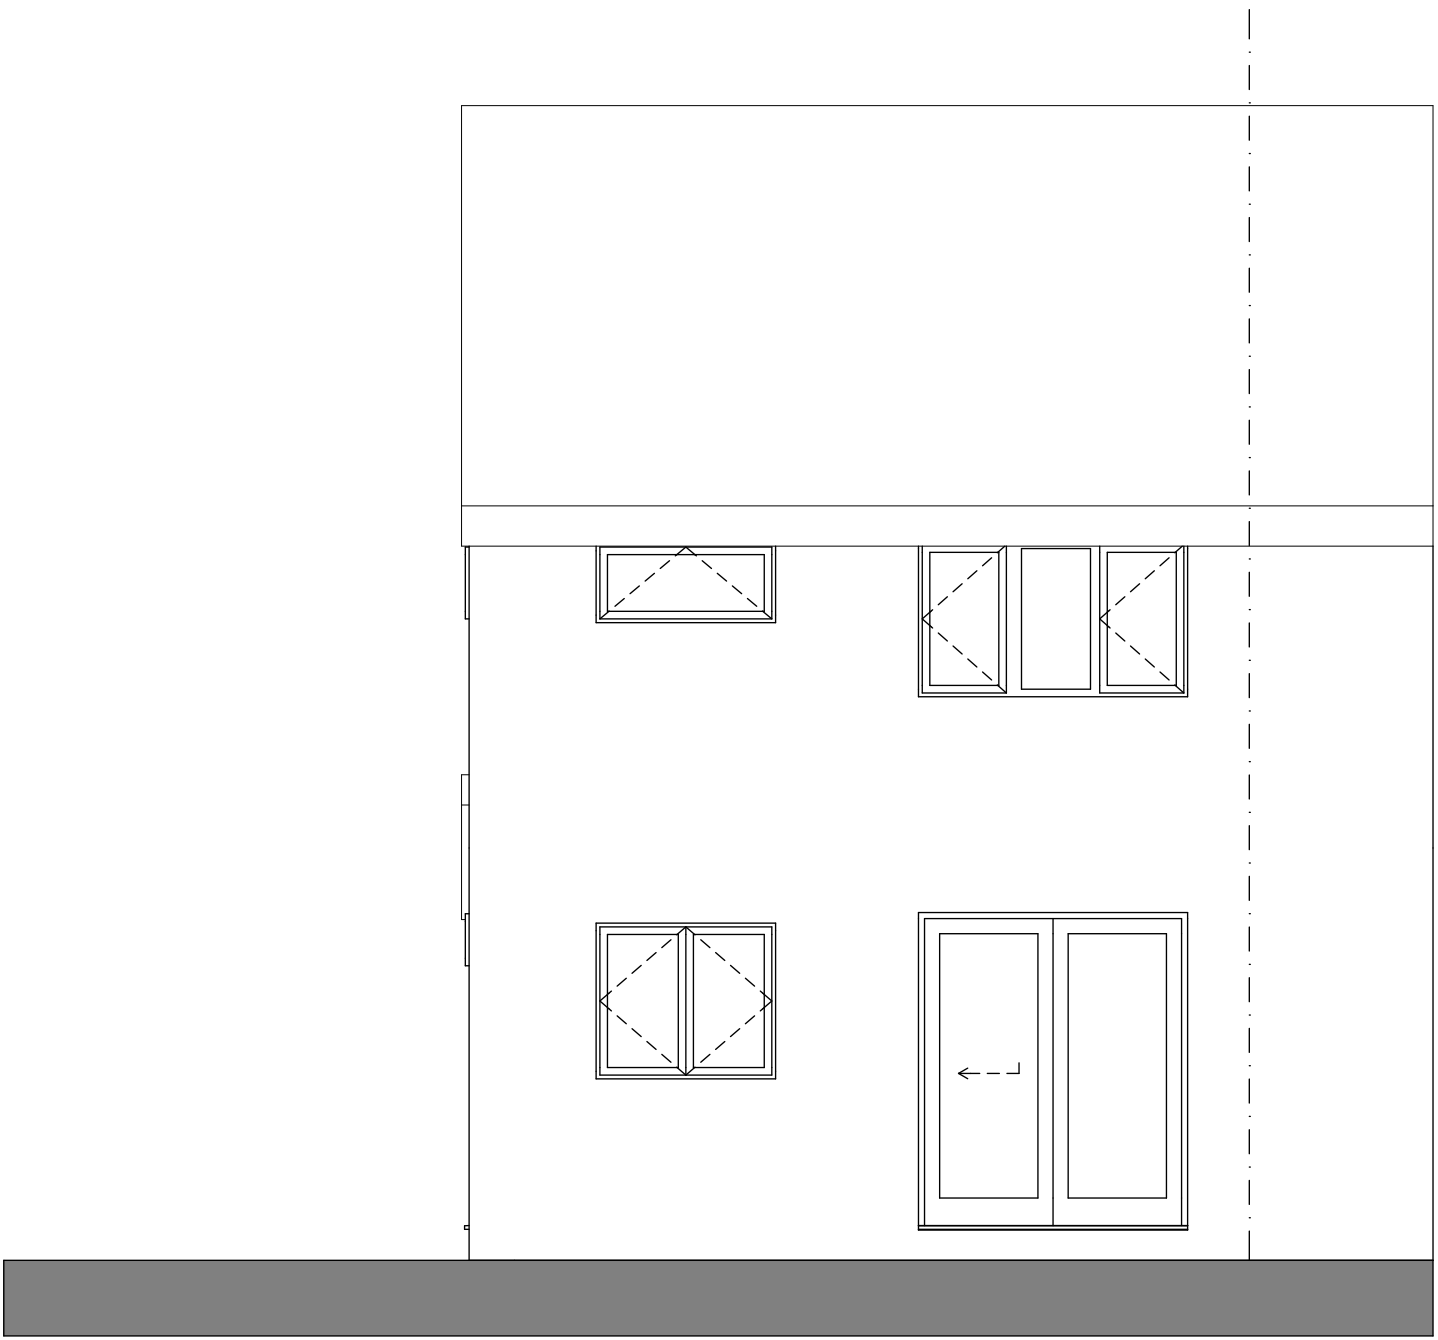

05 Rear Elevation 1:50

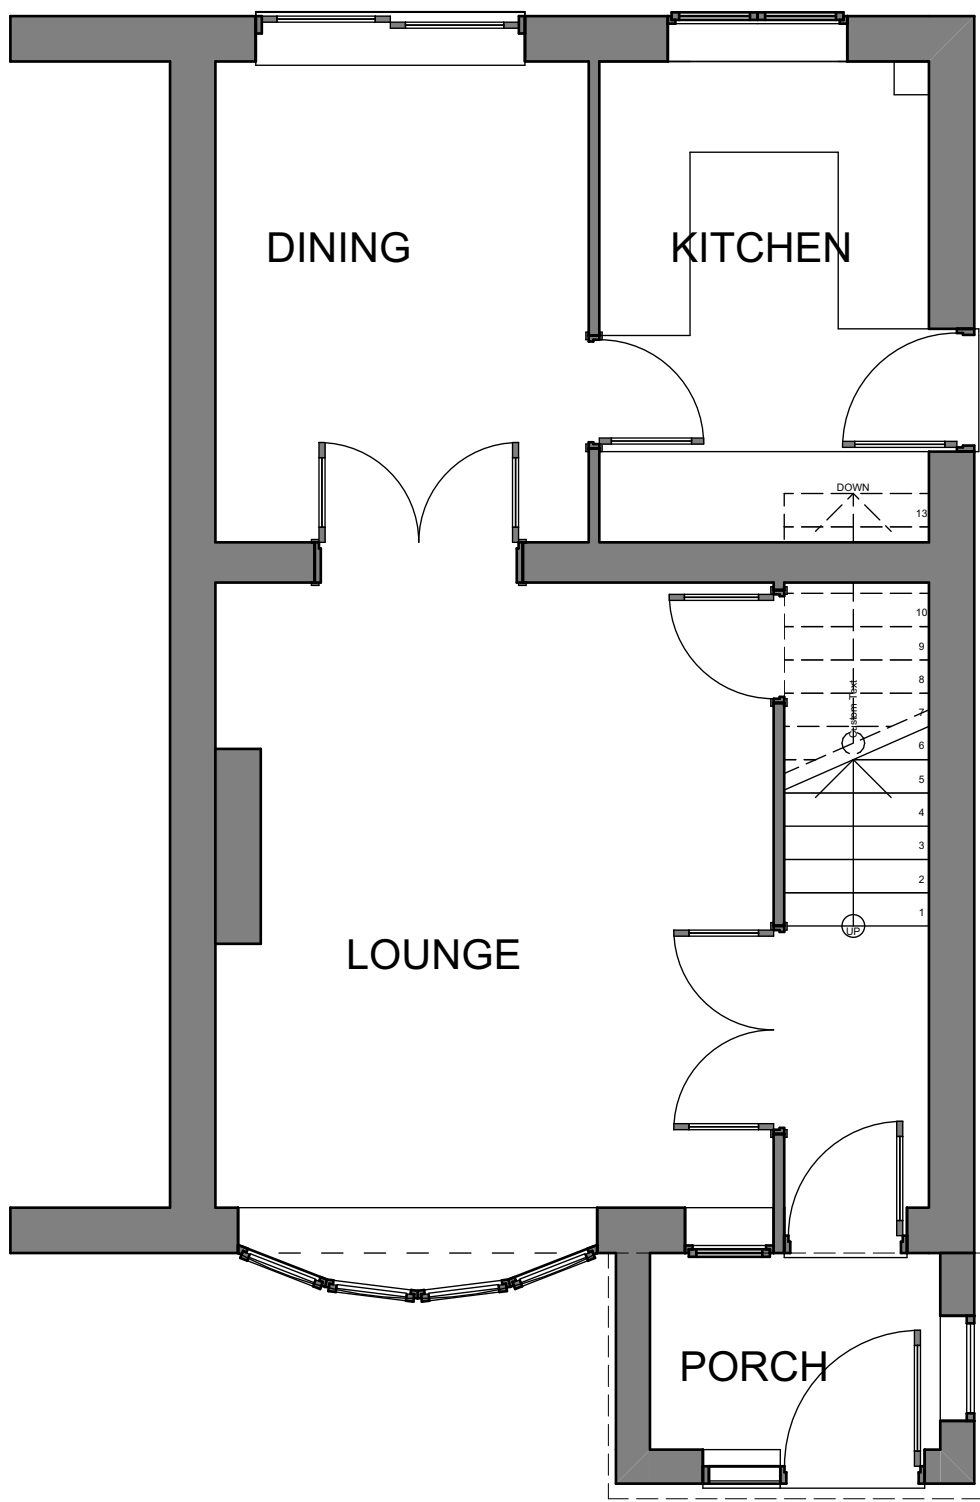

01 GF-Ground Floor 1:50

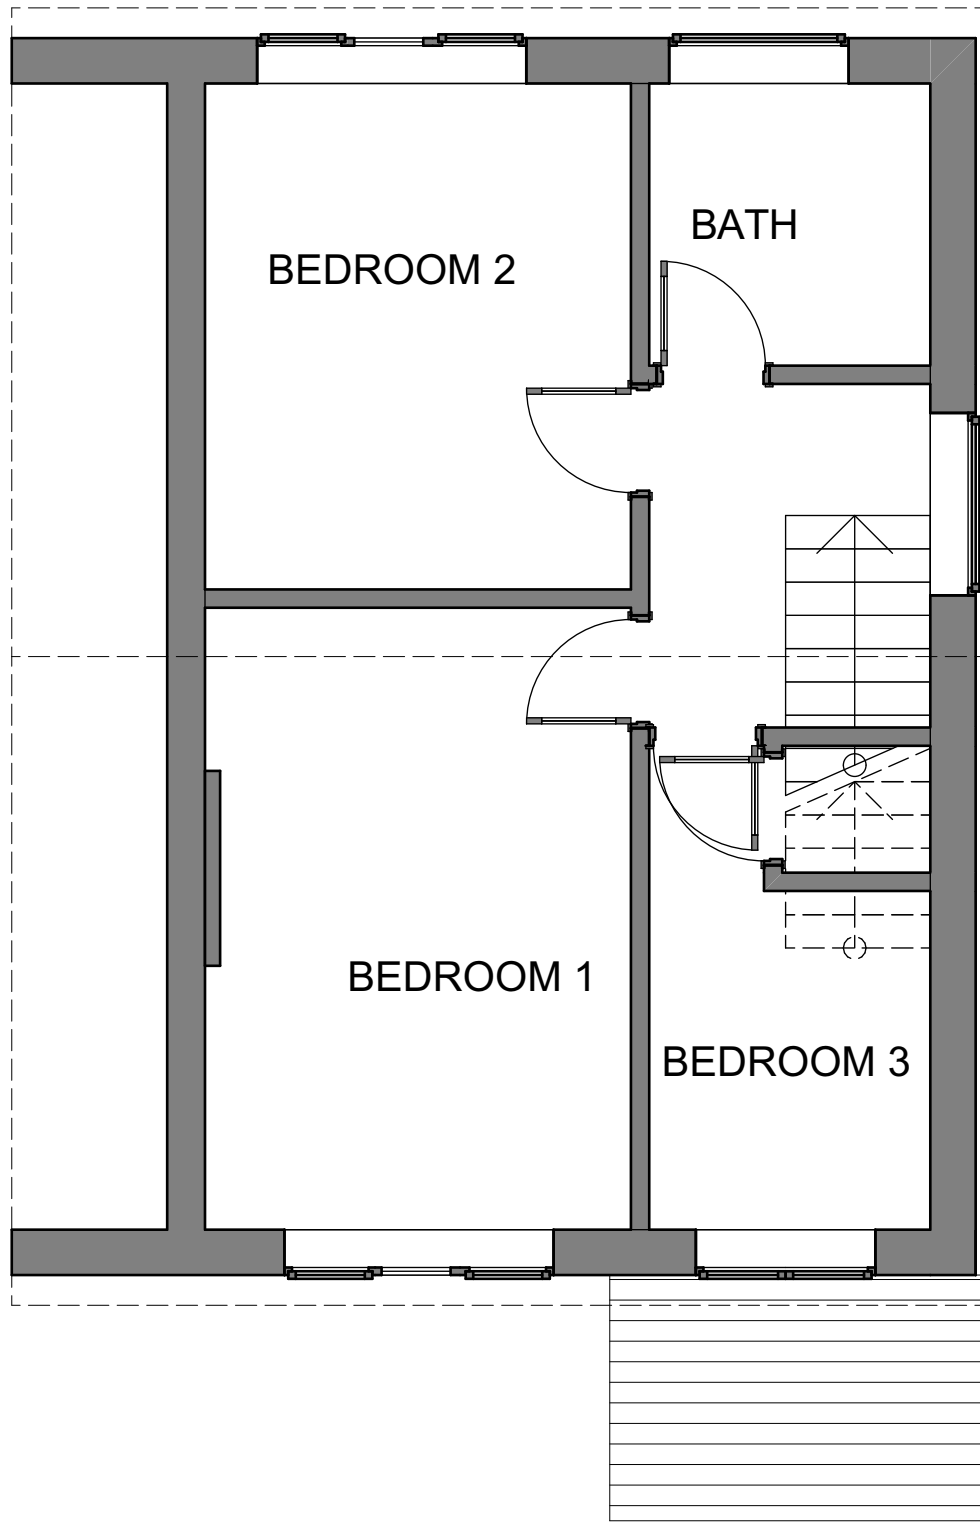

02 01-First Floor 1:50

Rev: Comment: Date: By:

wood | goldstraw | yorath
ARCHITECTS QUANTITY SURVEYORS CDM CO-ORDINATORS
Churchill House, Regent Road, Stoke on Trent, ST1 3RH.
Tel: 01782 208000 Fax: 01782 208712 E-mail: info@woodgoldstraw.co.uk
www.woodgoldstraw.co.uk

Client.
MR & MRS WILCOX

Project.
EXTENSIONS TO 21 WALLFIELD
CLOSE, TEAN

Scale 1:50	Issue Date 24/04/2023
Sheet Size A1	Drawn <TBC>

Title.
EXISTING PLANS AND
ELEVATIONS

Drawing Number 4912-01-01	/ (Revision)	Revision ID
------------------------------	--------------	-------------

CAD file path:
X:\0 PROJECTS\4912 Mr and Mrs Wilcox\4912-01 Extension to 21 Wallfield Close, Tean\Design
Jocin\CAD\912-01 Existing Plans.dwg
Copyright: Wood Goldstraw Yorath LLP.
Contractors are to check all dimensions on site and refer any discrepancies to the Architect immediately. This drawing has
been prepared for planning purposes only and to the best of our knowledge the original digital document is accurate at the
stated scale. However, we cannot accept liability for the accuracy of third party data (OS mappings, topographical survey
information, etc) used in the production of this document which we have relied upon in good faith. Key dimensions are noted
for reference and any further verifiable dimensional information can be provided upon request.