



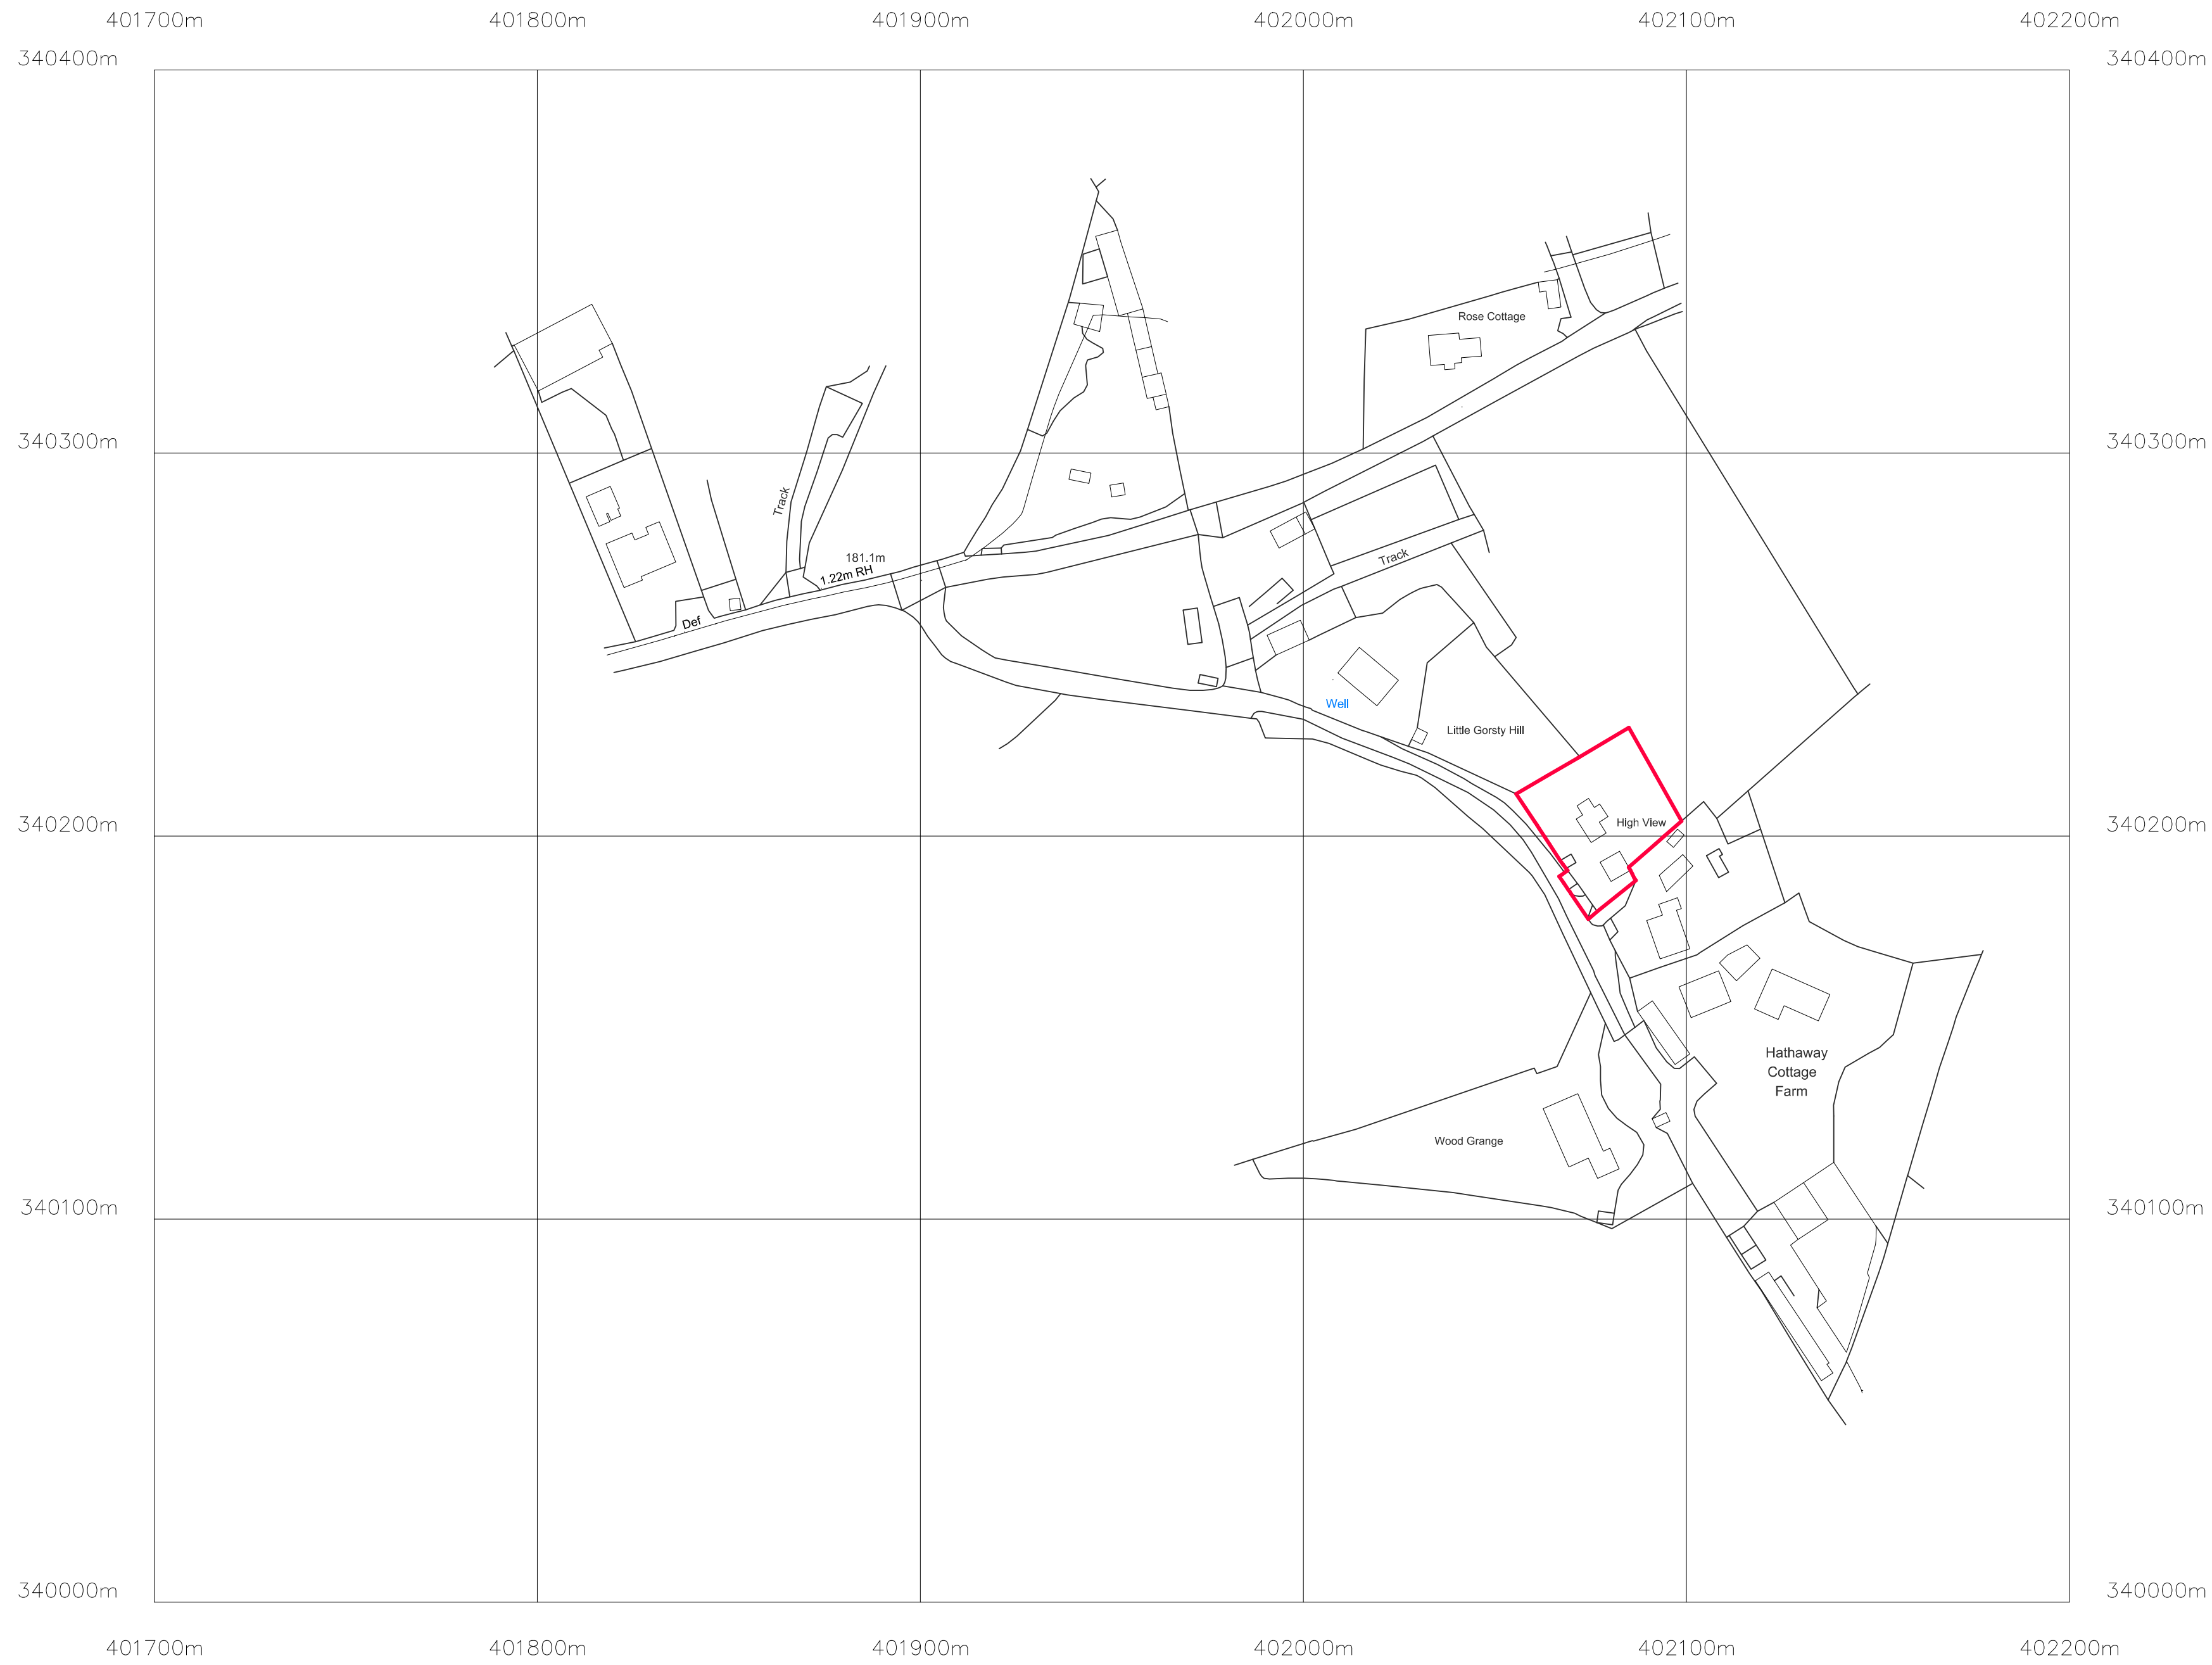


?Crown Copyright and database rights 2023 OS Licence no. AC0000849896

LOCATION PLAN Scale 1/1250

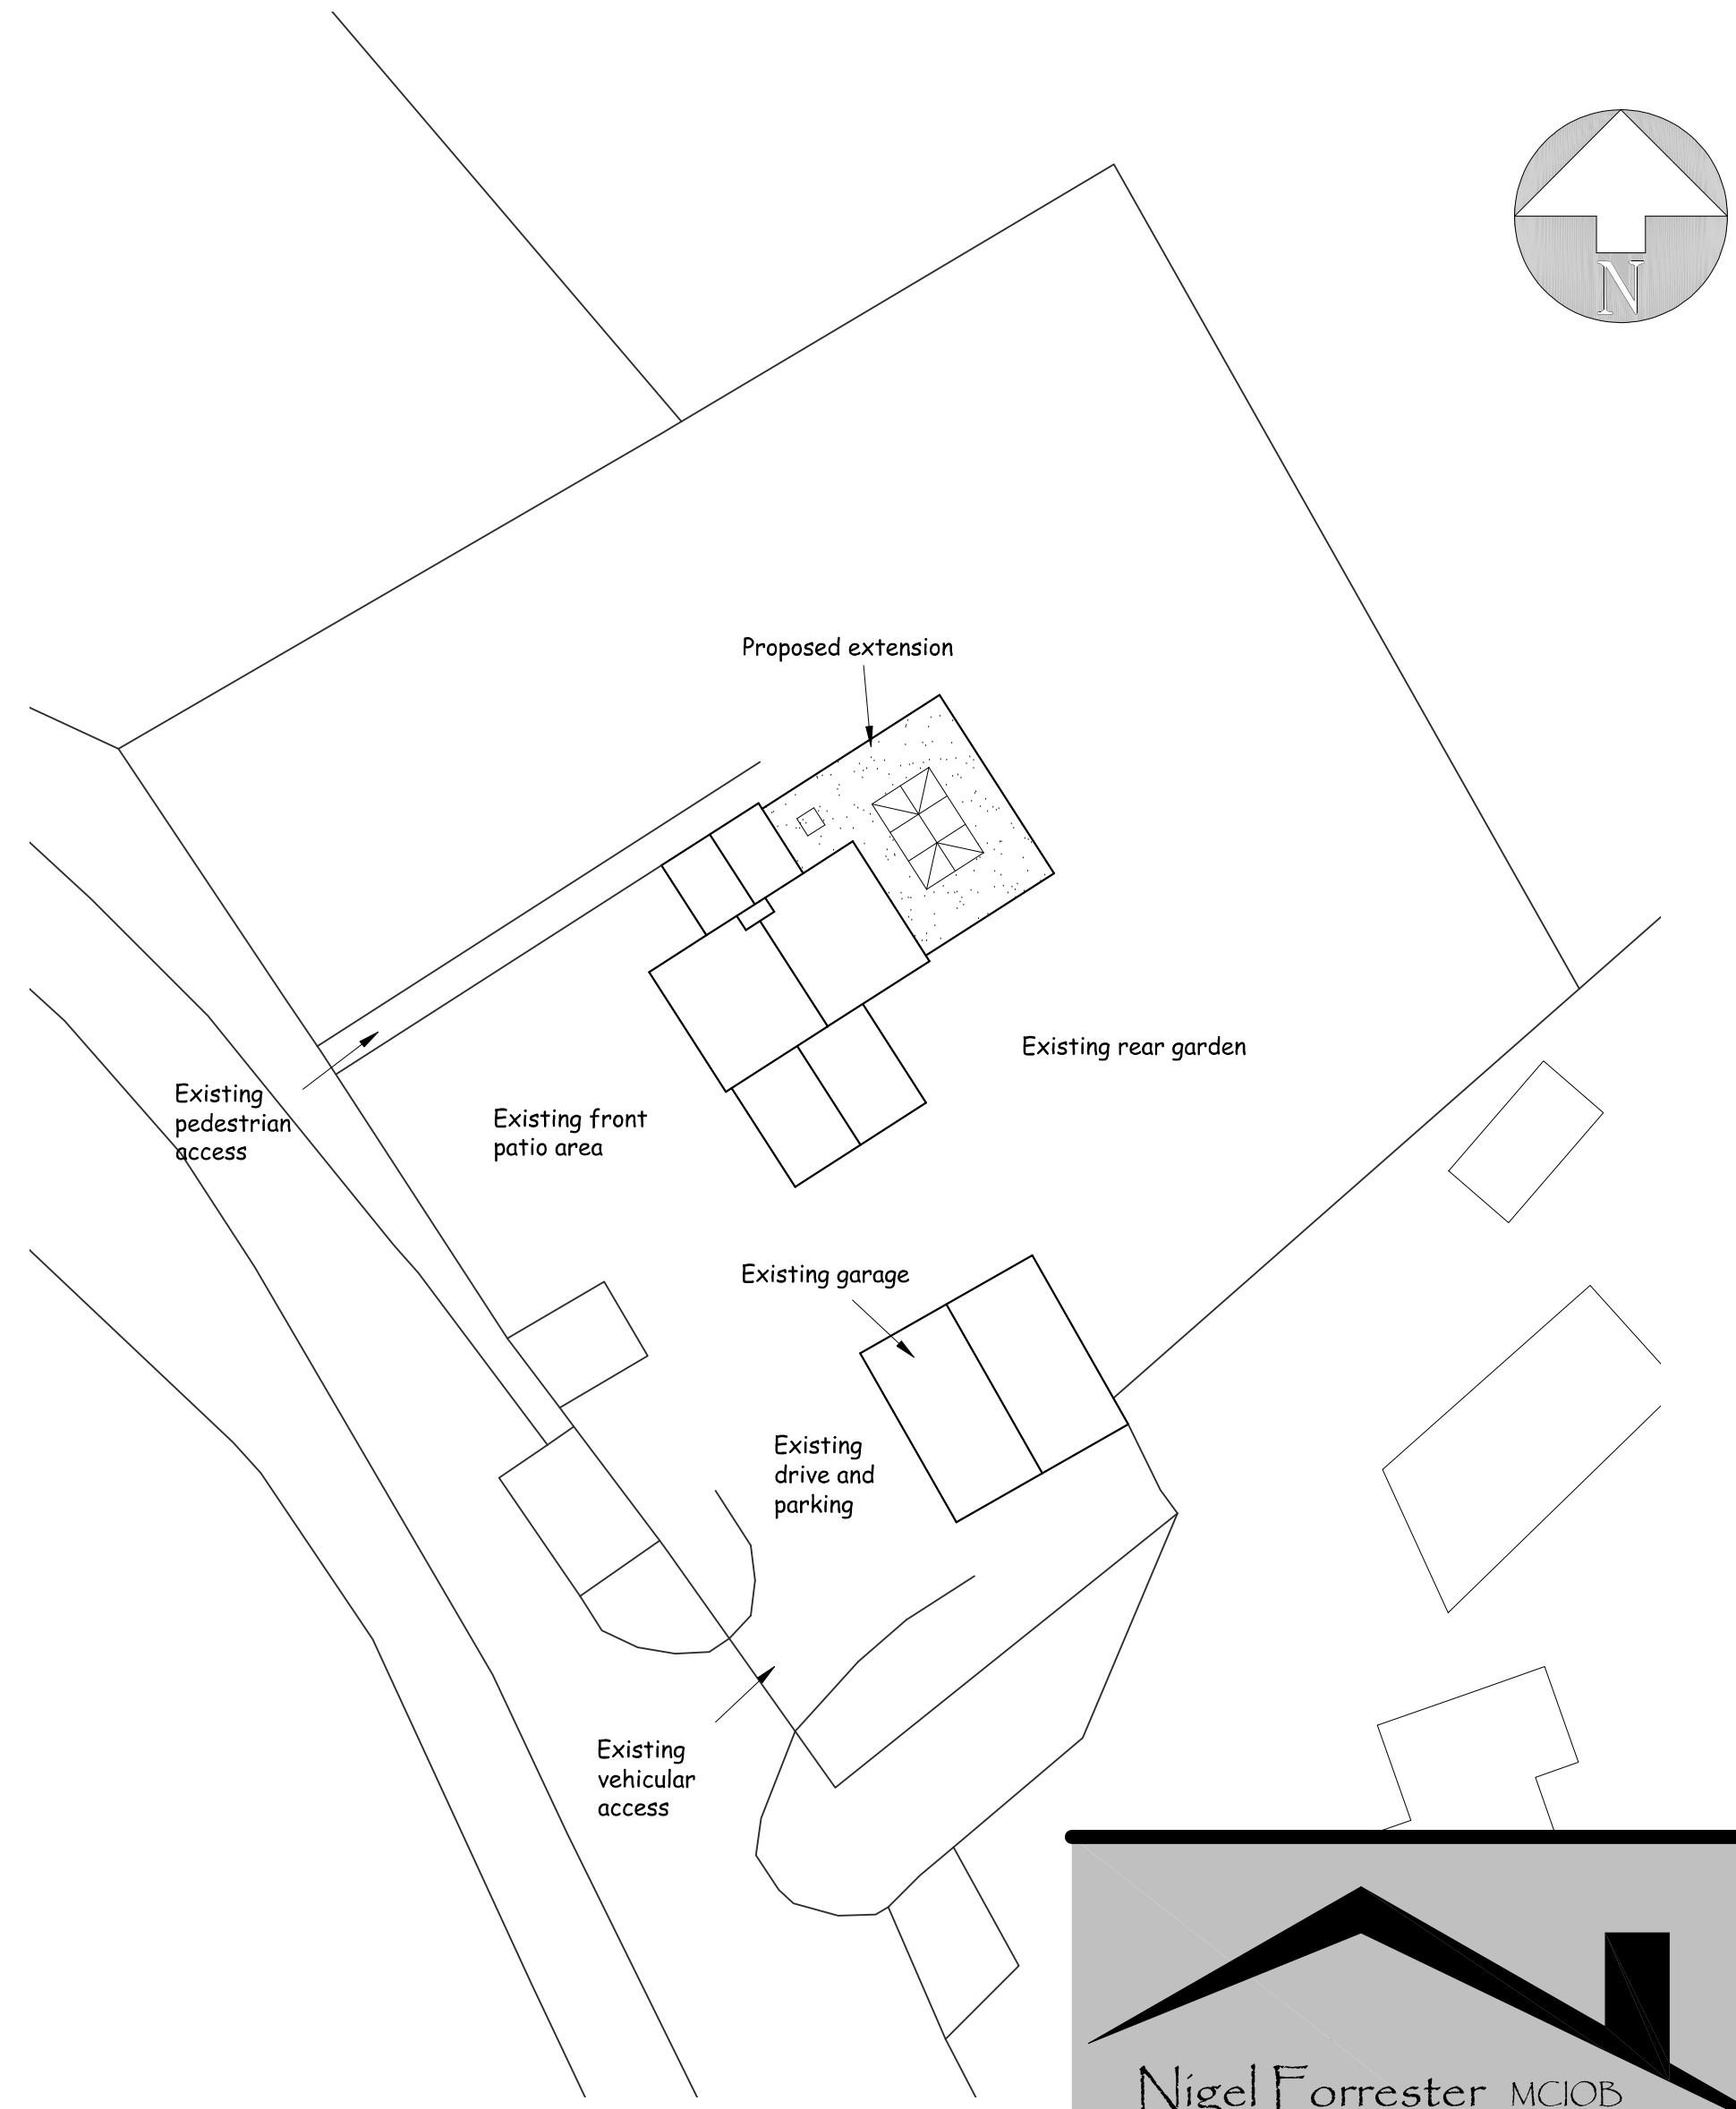

SITE/ROOF PLAN Scale 1/200

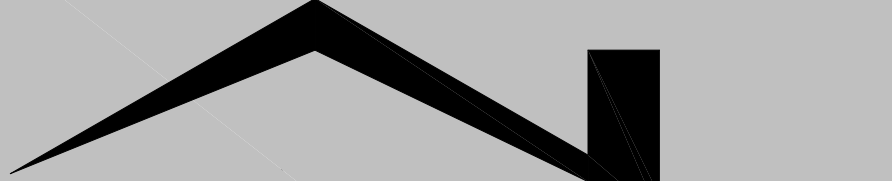
Nigel Forrester MCIOS
Building Design Services

ILETT HOUSE, SMITHY BANK, ALTON, STAFFS, ST10 4AD
TEL 01538 702164
www.nigelforrester.co.uk www.sap-calc.co.uk

CLIENT

Mr and Mrs S Johnson

PROJECT

Proposed Garden Room
at
High View
Gorsty Hill
Teon
ST10 4EL

DRAWING NUMBER 23/669/04

Site & roof plans

SCALES 1/1250 & 1/200 @ A1