




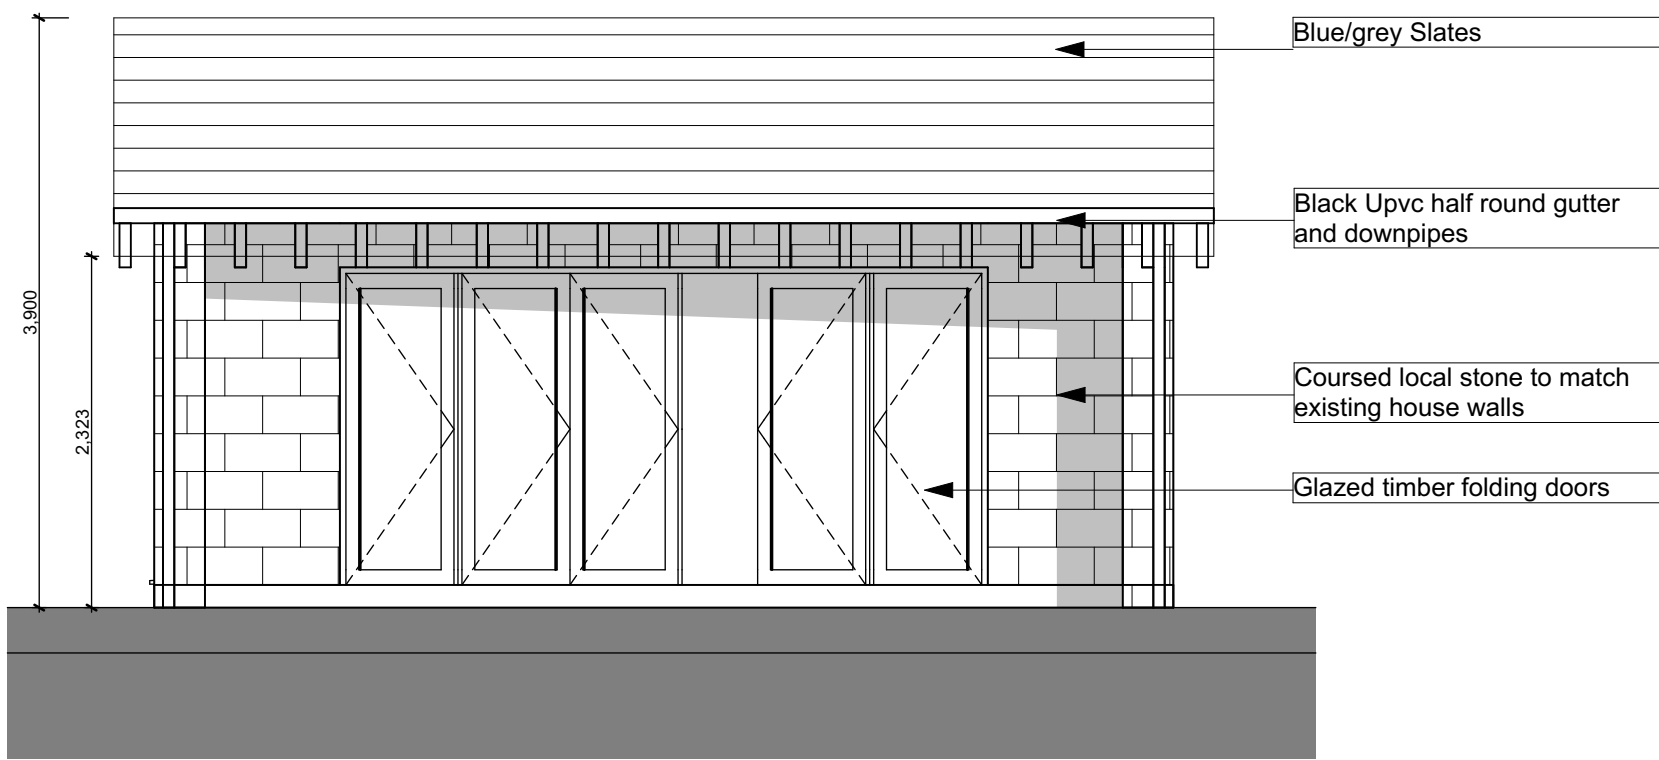


E-22 Front Elevation 1:50

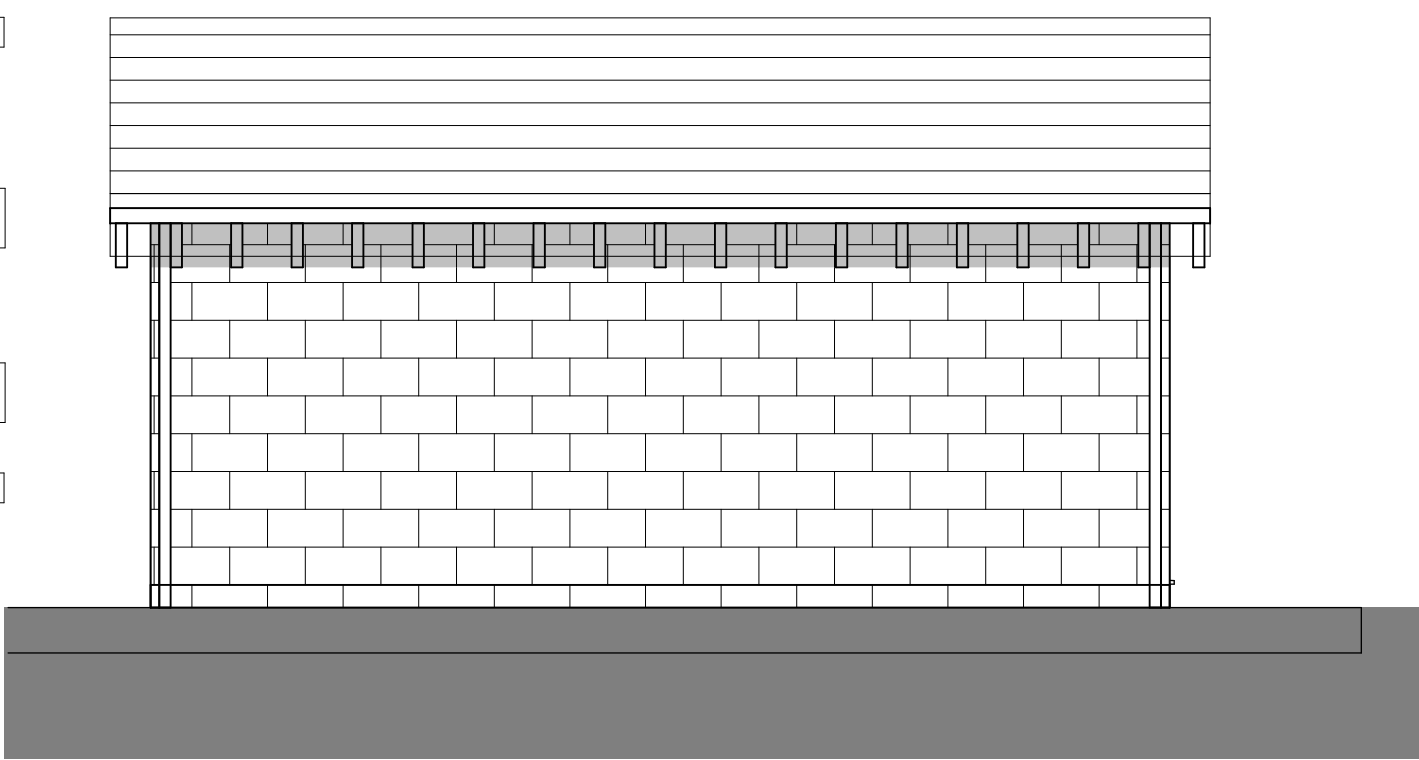


E-23 Rear Elevation 1:50

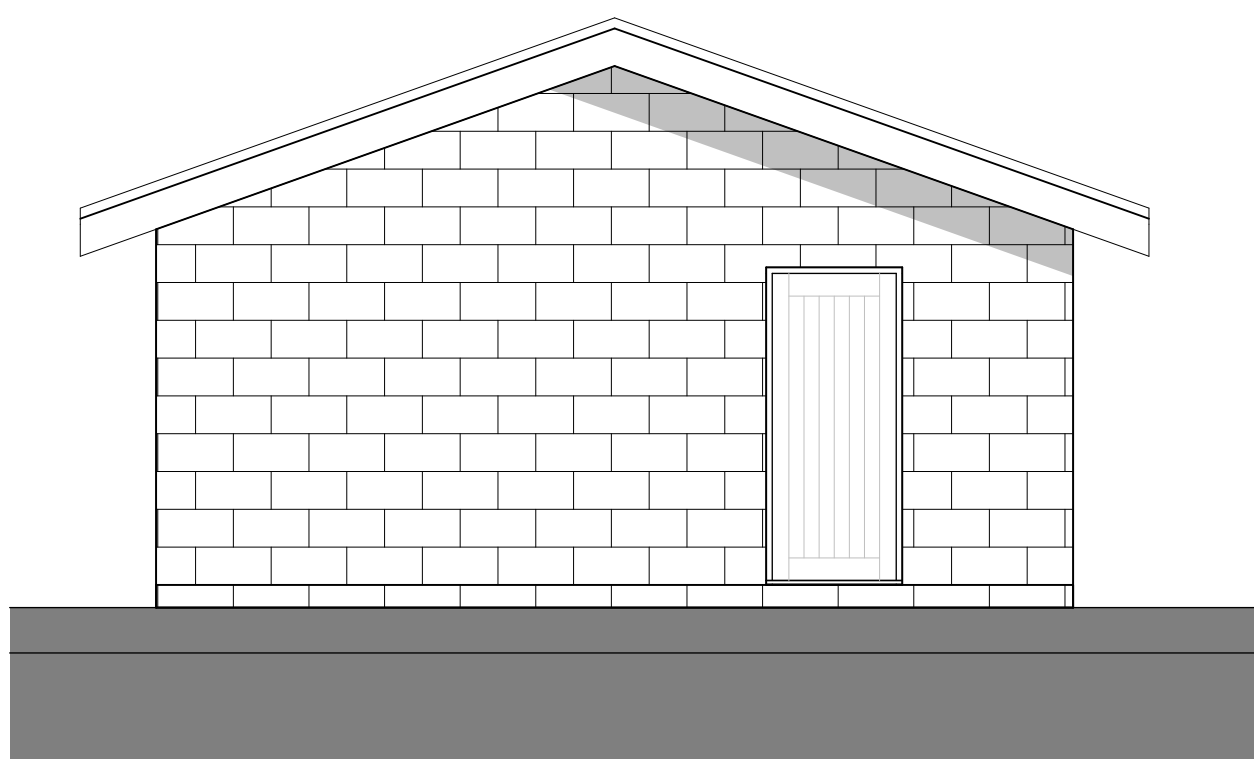


E-24 Side Elevation 1:50

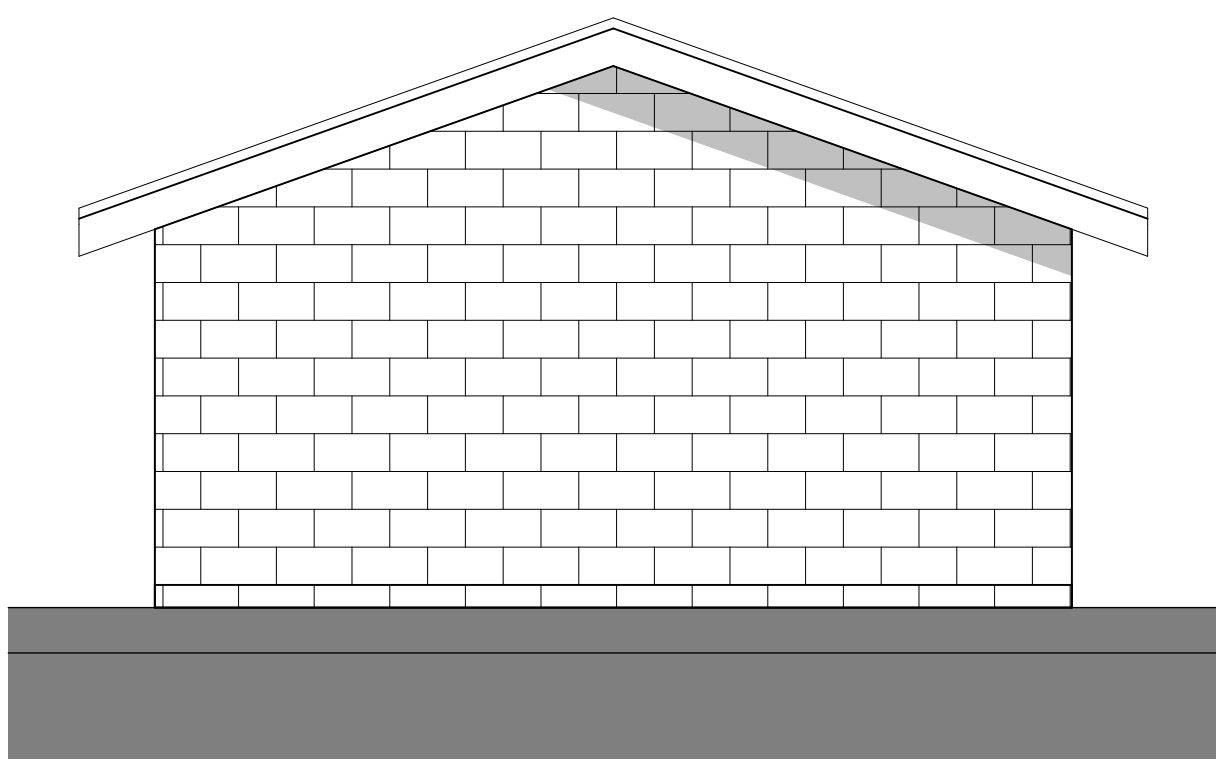

E-25 Side Elevation 1:50

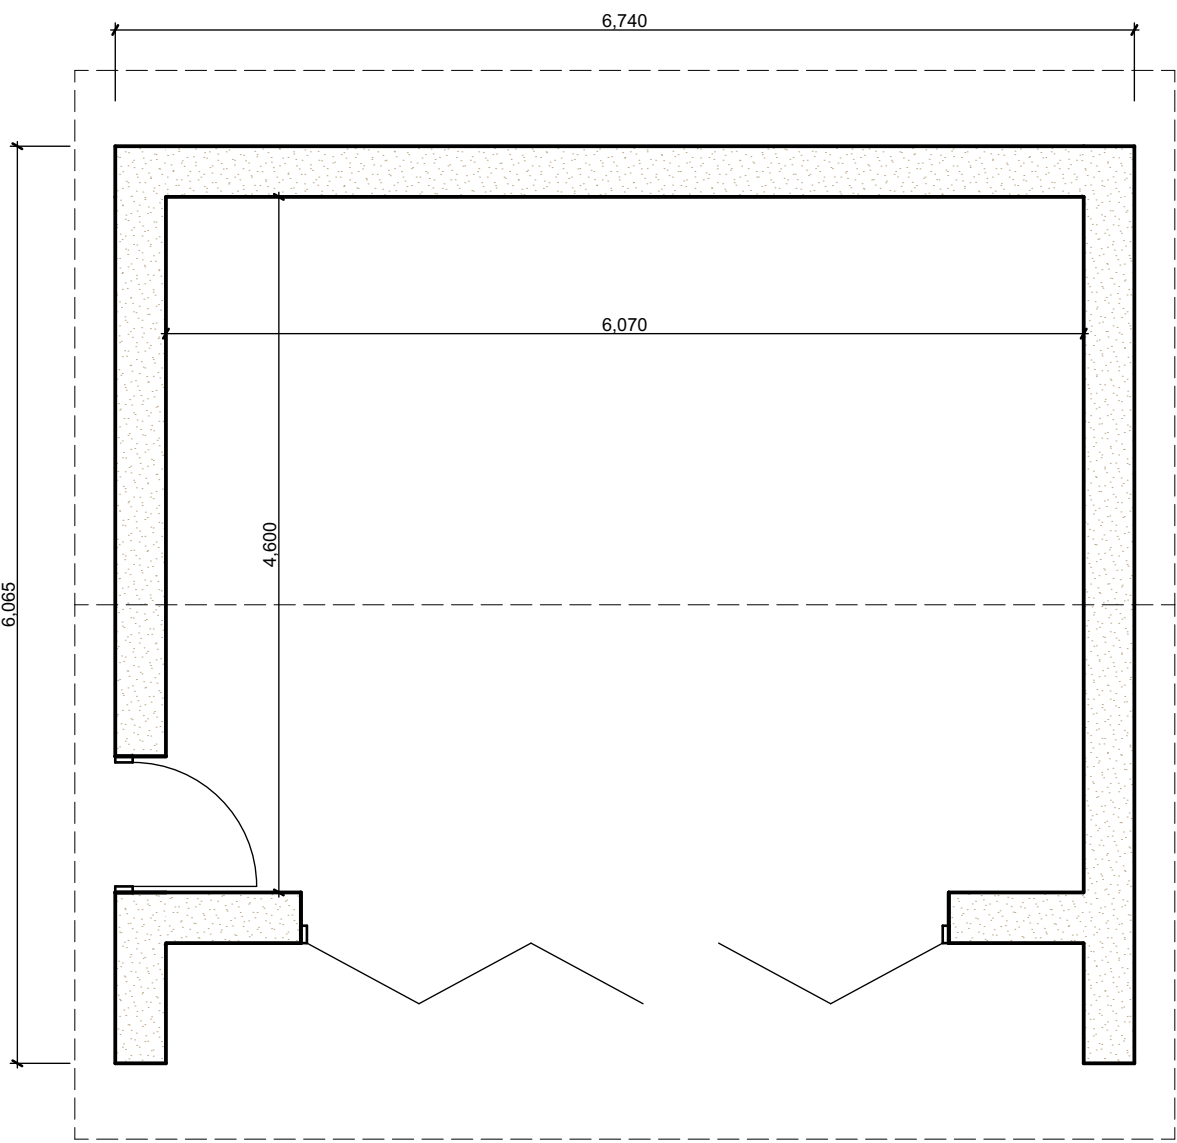

0. Floor Plan 1:50

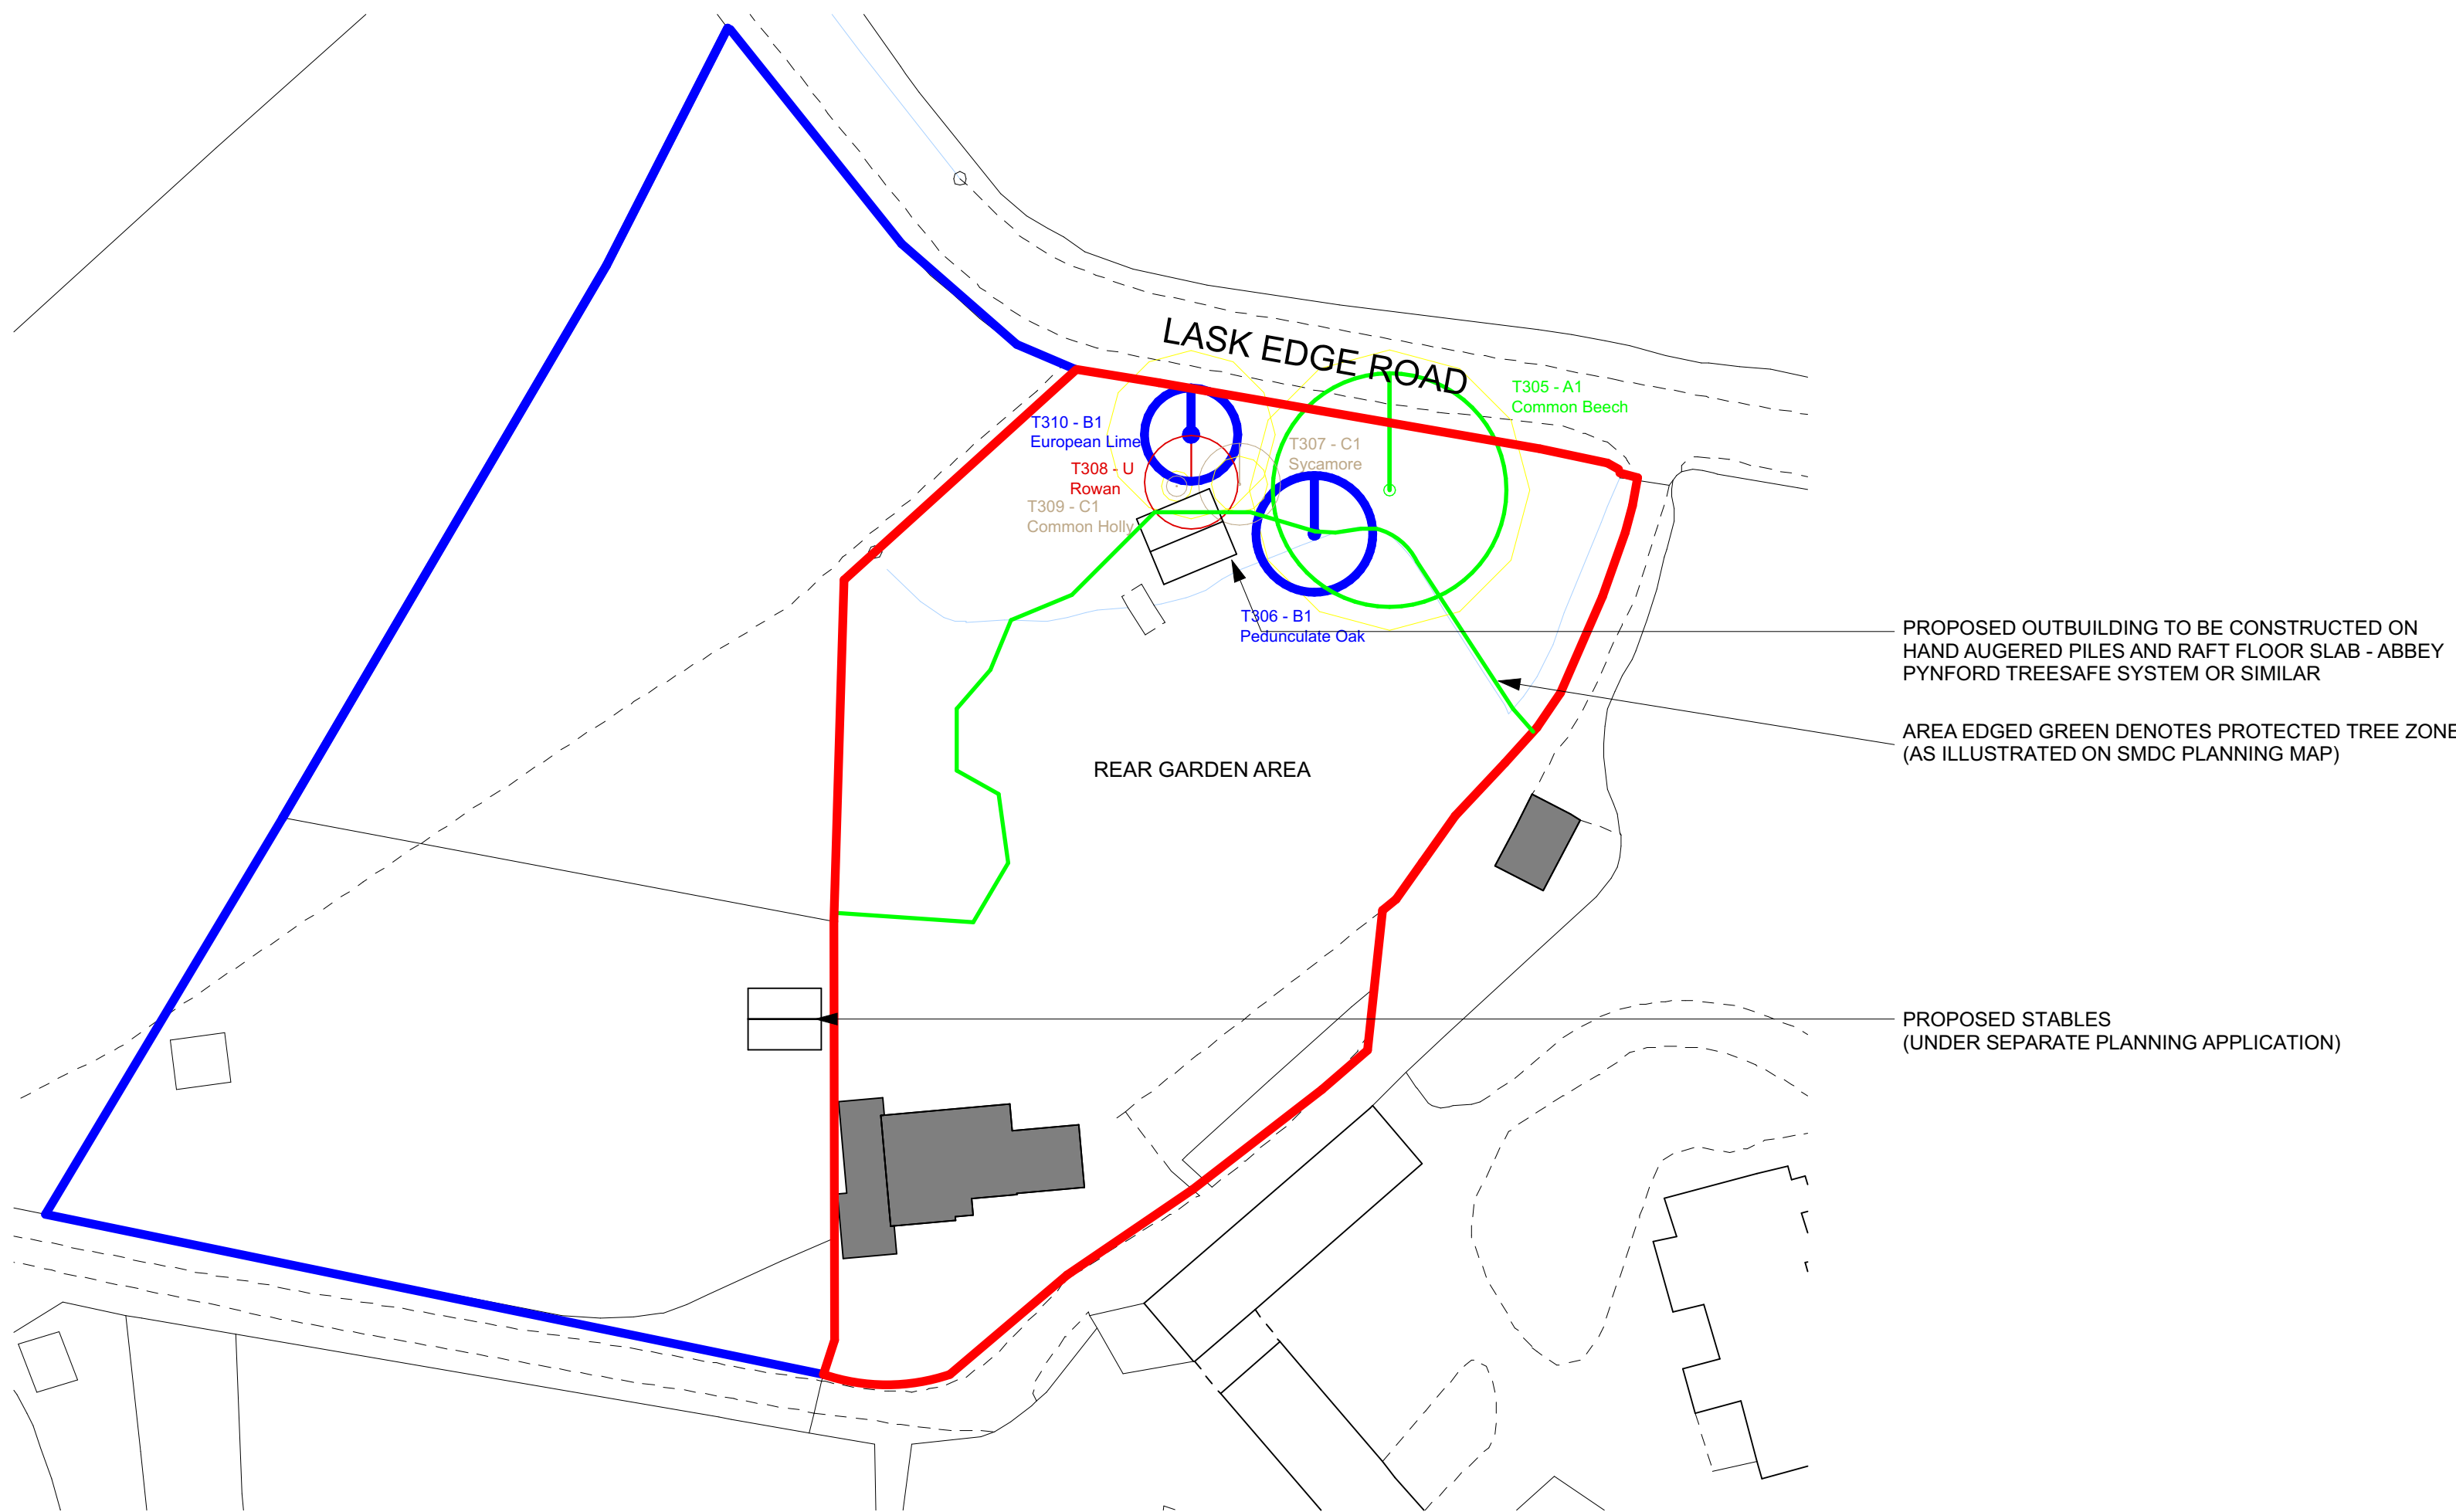

02 Site Plan 1:500

Rev: Comment: Date: By:

wood | goldstraw | yorath
ARCHITECTS QUANTITY SURVEYORS CDM CO-ORDINATORS
Churchill House, Regent Road, Stoke on Trent, ST1 3RH.
Tel: 01782 208000 Fax: 01782 208712 E-mail: info@woodgoldstraw.co.uk
www.woodgoldstraw.co.uk

Client:
Mr James Rushton

Project:
Proposed Outbuilding and Stables

Scale: 1:50, 1:500 Issue Date: 27/04/2023

Sheet Size: A1 Drawn:

Title:
Scheme - OutBuilding

Drawing Number: 4221-02-01 / (Revision): E Revision ID: E

CAD file path:
X:\0 PROJECTS\4221 Rushton, Mr J\4221-02 Proposed Gym and Stable Block\Design\Arch\CAD
4221-02 SCHEME.dwg
Copyright: Wood Goldstraw Yorath LLP.
Contractors are to check all dimensions on site and refer any discrepancies to the Architect immediately. This drawing has been prepared for planning purposes only and to the best of our knowledge the original digital document is accurate at the stated scale. However, we cannot accept liability for the accuracy of third party data (OS mappings, topographical survey information, etc) used in the production of this document which we have relied upon in good faith. Key dimensions are noted for reference and any further specific dimensional information can be provided upon request.