
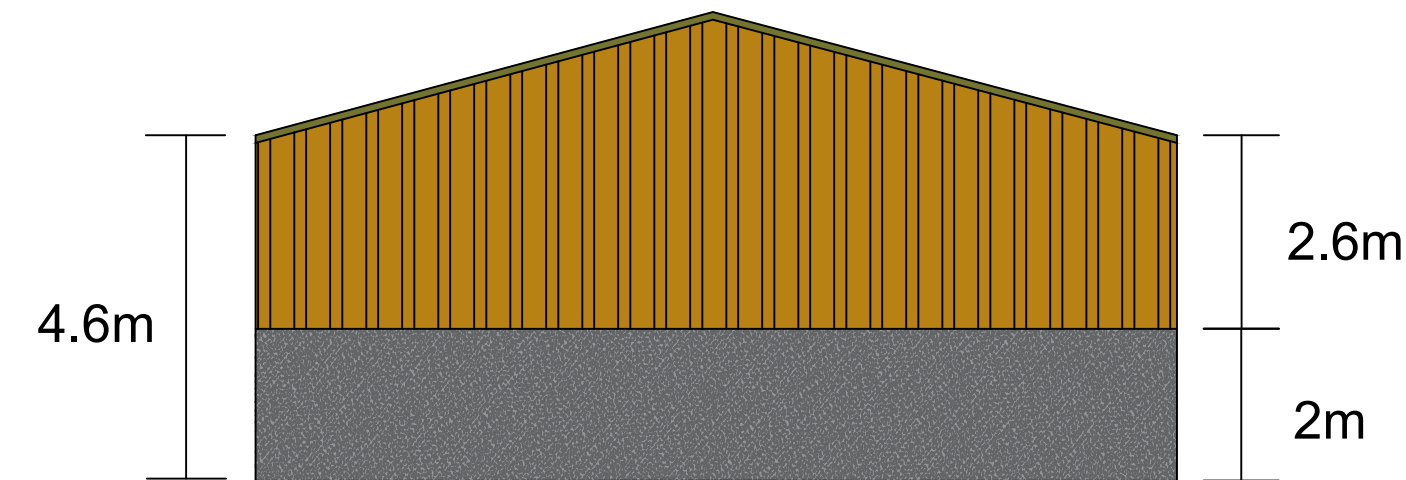
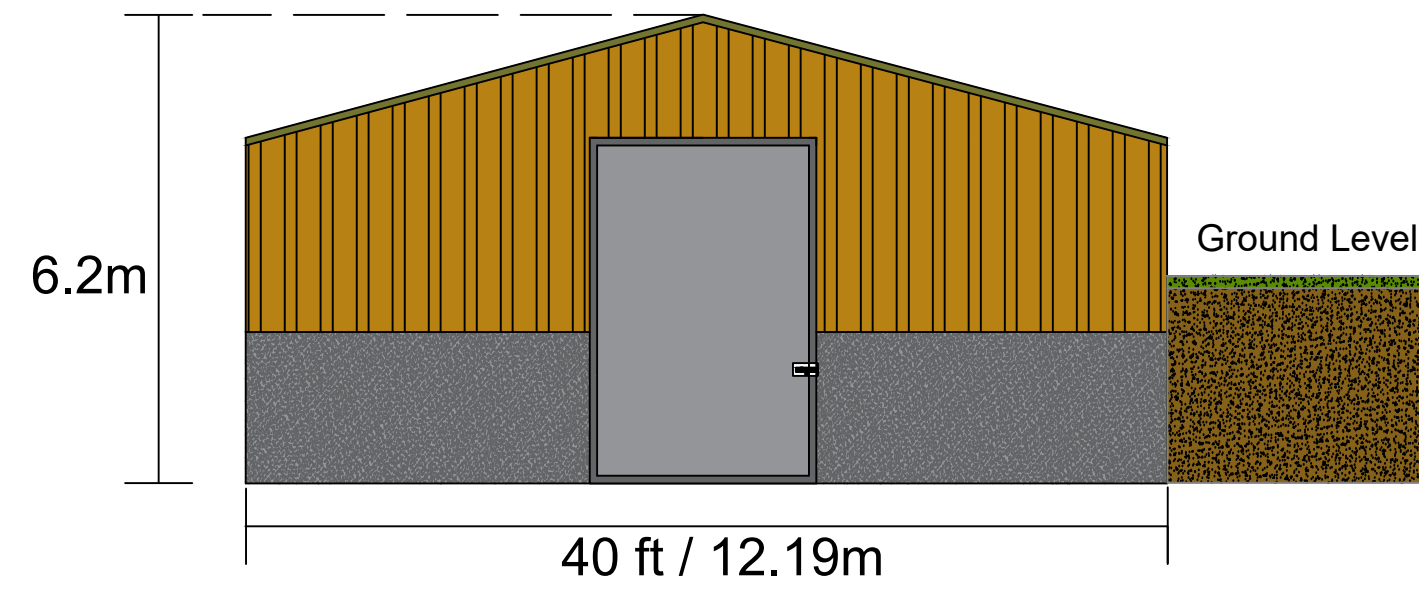
 
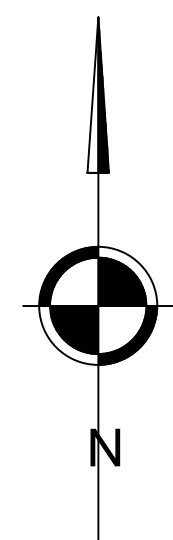


Floor Plan

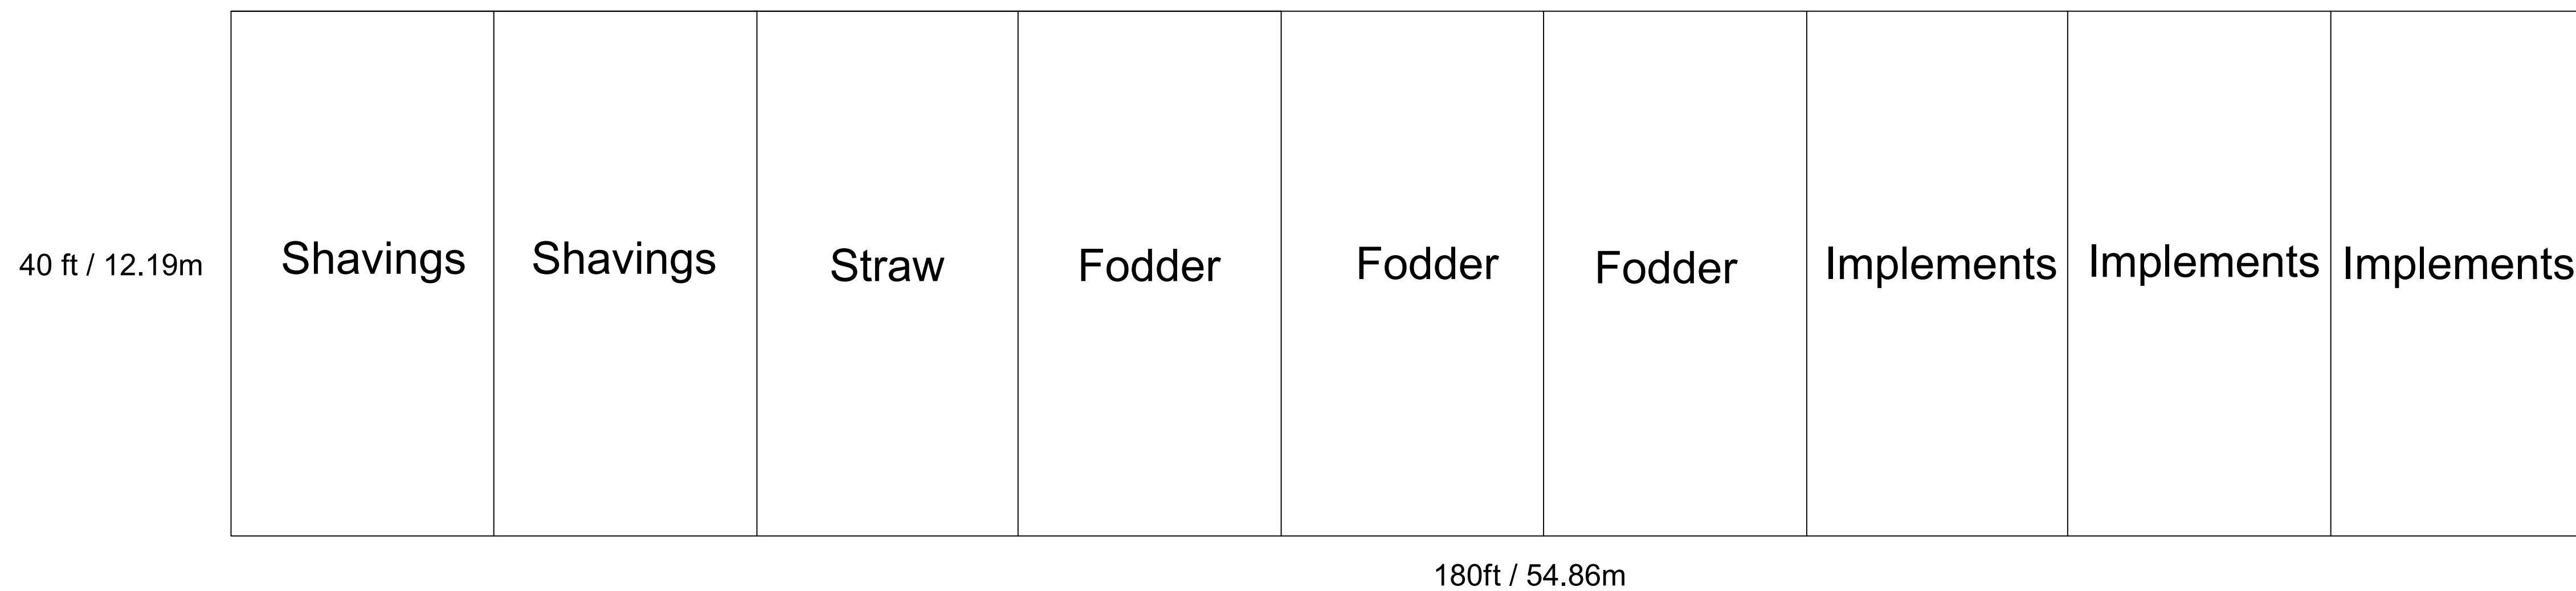

Scale 1:100 at A1

Graham Watkins & Co

Scale 1:100 at A1

**J Harrison
New Hall Farm
Dingle Lane
Rushton Spencer
Macclesfield
SK11 0QT**

EJG

01

Graham Watkins & Co

Chartered Surveyors, Estate Agents
Auctioneers & Valuers