


Site Plan 1:500

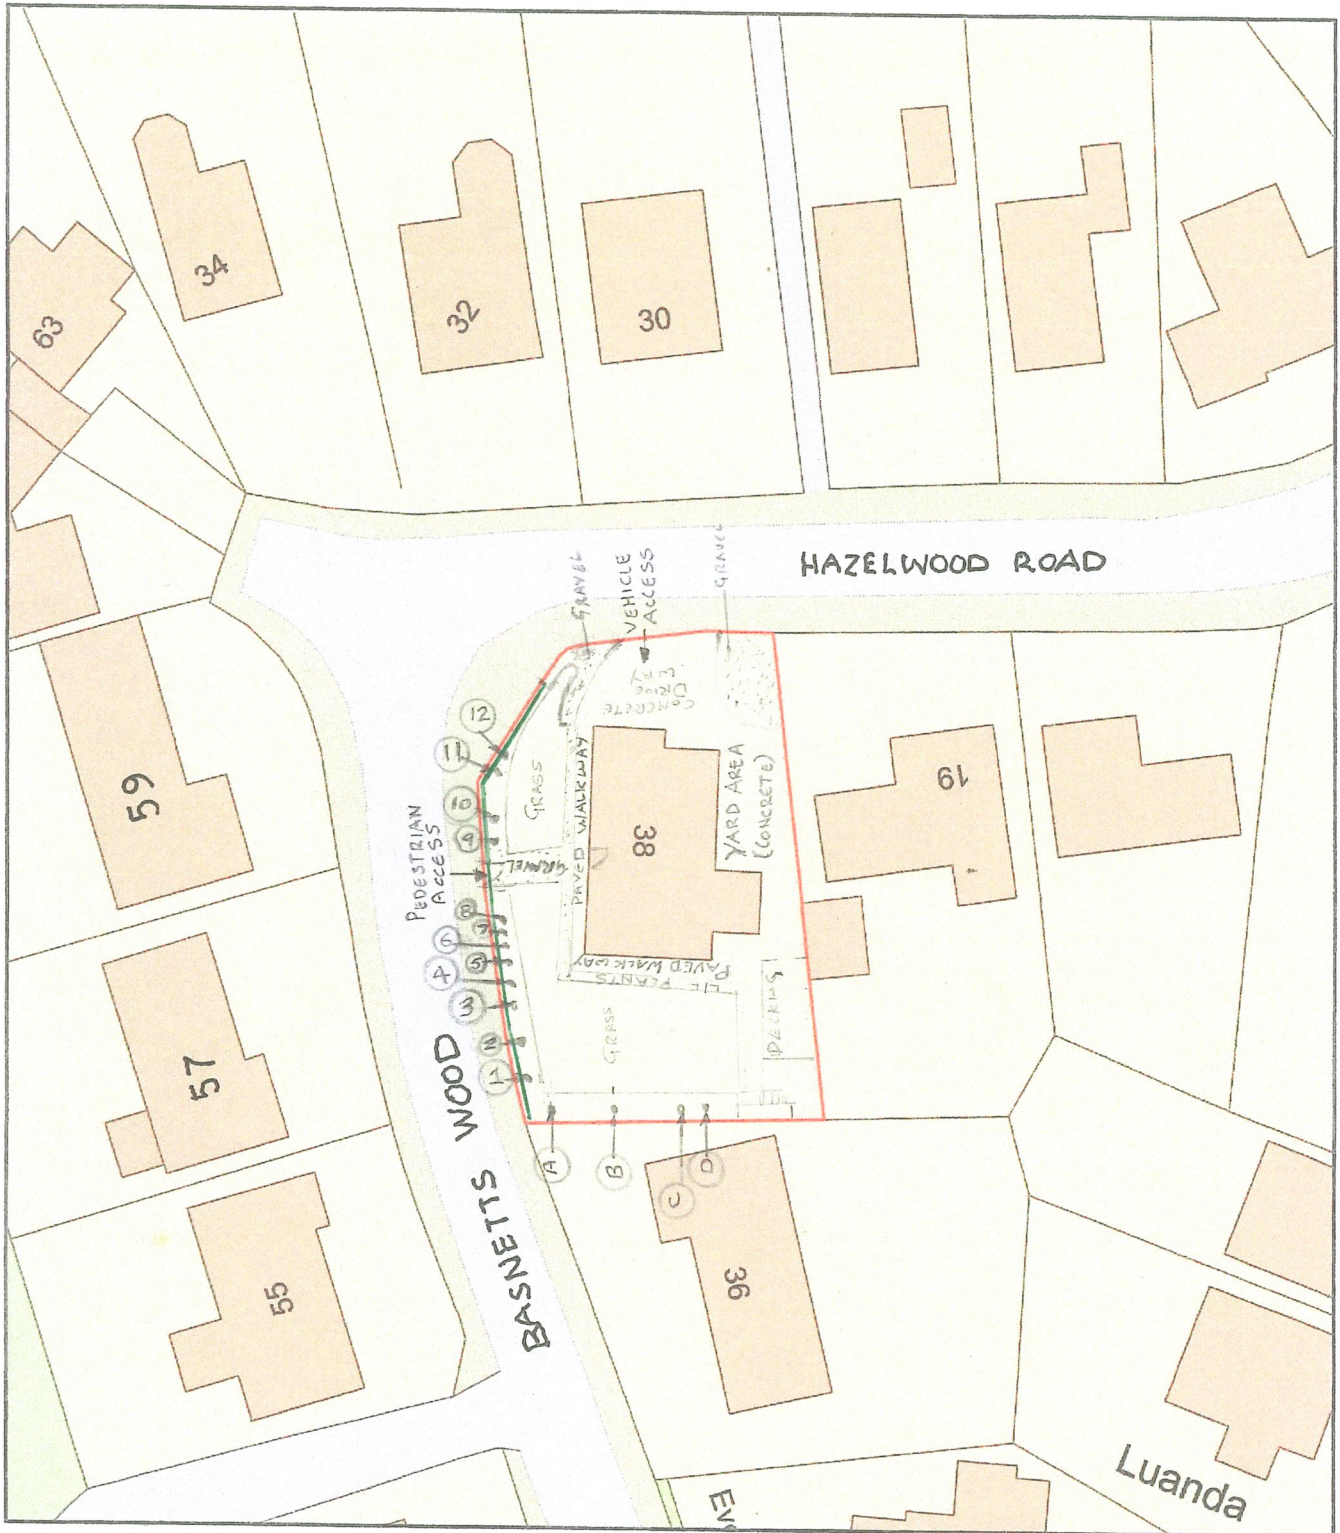

FOR DIMENSION TO
BOUNDARIES REFER
TO DRG BWOOD01 OF 2

ReQuestaPlan

FENCE TREATED WITH
RONSEAL FENCE LIFE
HARVEST GOLD
— LINE OF FENCE

REF: SMD/2023/0178



Plan Produced for: 38 B Wood - Lorimer

Date Produced: 23 Apr 2023

Plan Reference Number: TQRQM23113143800410

Scale: 1:500 @ A4

Trees REF

- A) Cherry 3m Spread
- B) White Lilac 1.5m
- C) Apple Tree 2m
- D) Holly 1.5m Spread

- 1) Rowan 1m Spread
- 2) Recycled Xmas Tree
- 3) Cherry 1m Spread
- 4) Portugese Laurel
- 5) Rowan 1m Spread
- 6) Recycled Xmas Tree
- 7) Cherry 1m Spread
- 8) Cotoneaster 1.5m
- 9) Acer 1.0m Spread
- 10) Spindle Pine 0.25m
- 11) Recycled Xmas Tree
- 12) Birch 0.75m Spread

