




ROAD 1
SCALE: H 1:500,V 1:100. DATUM: 130.000

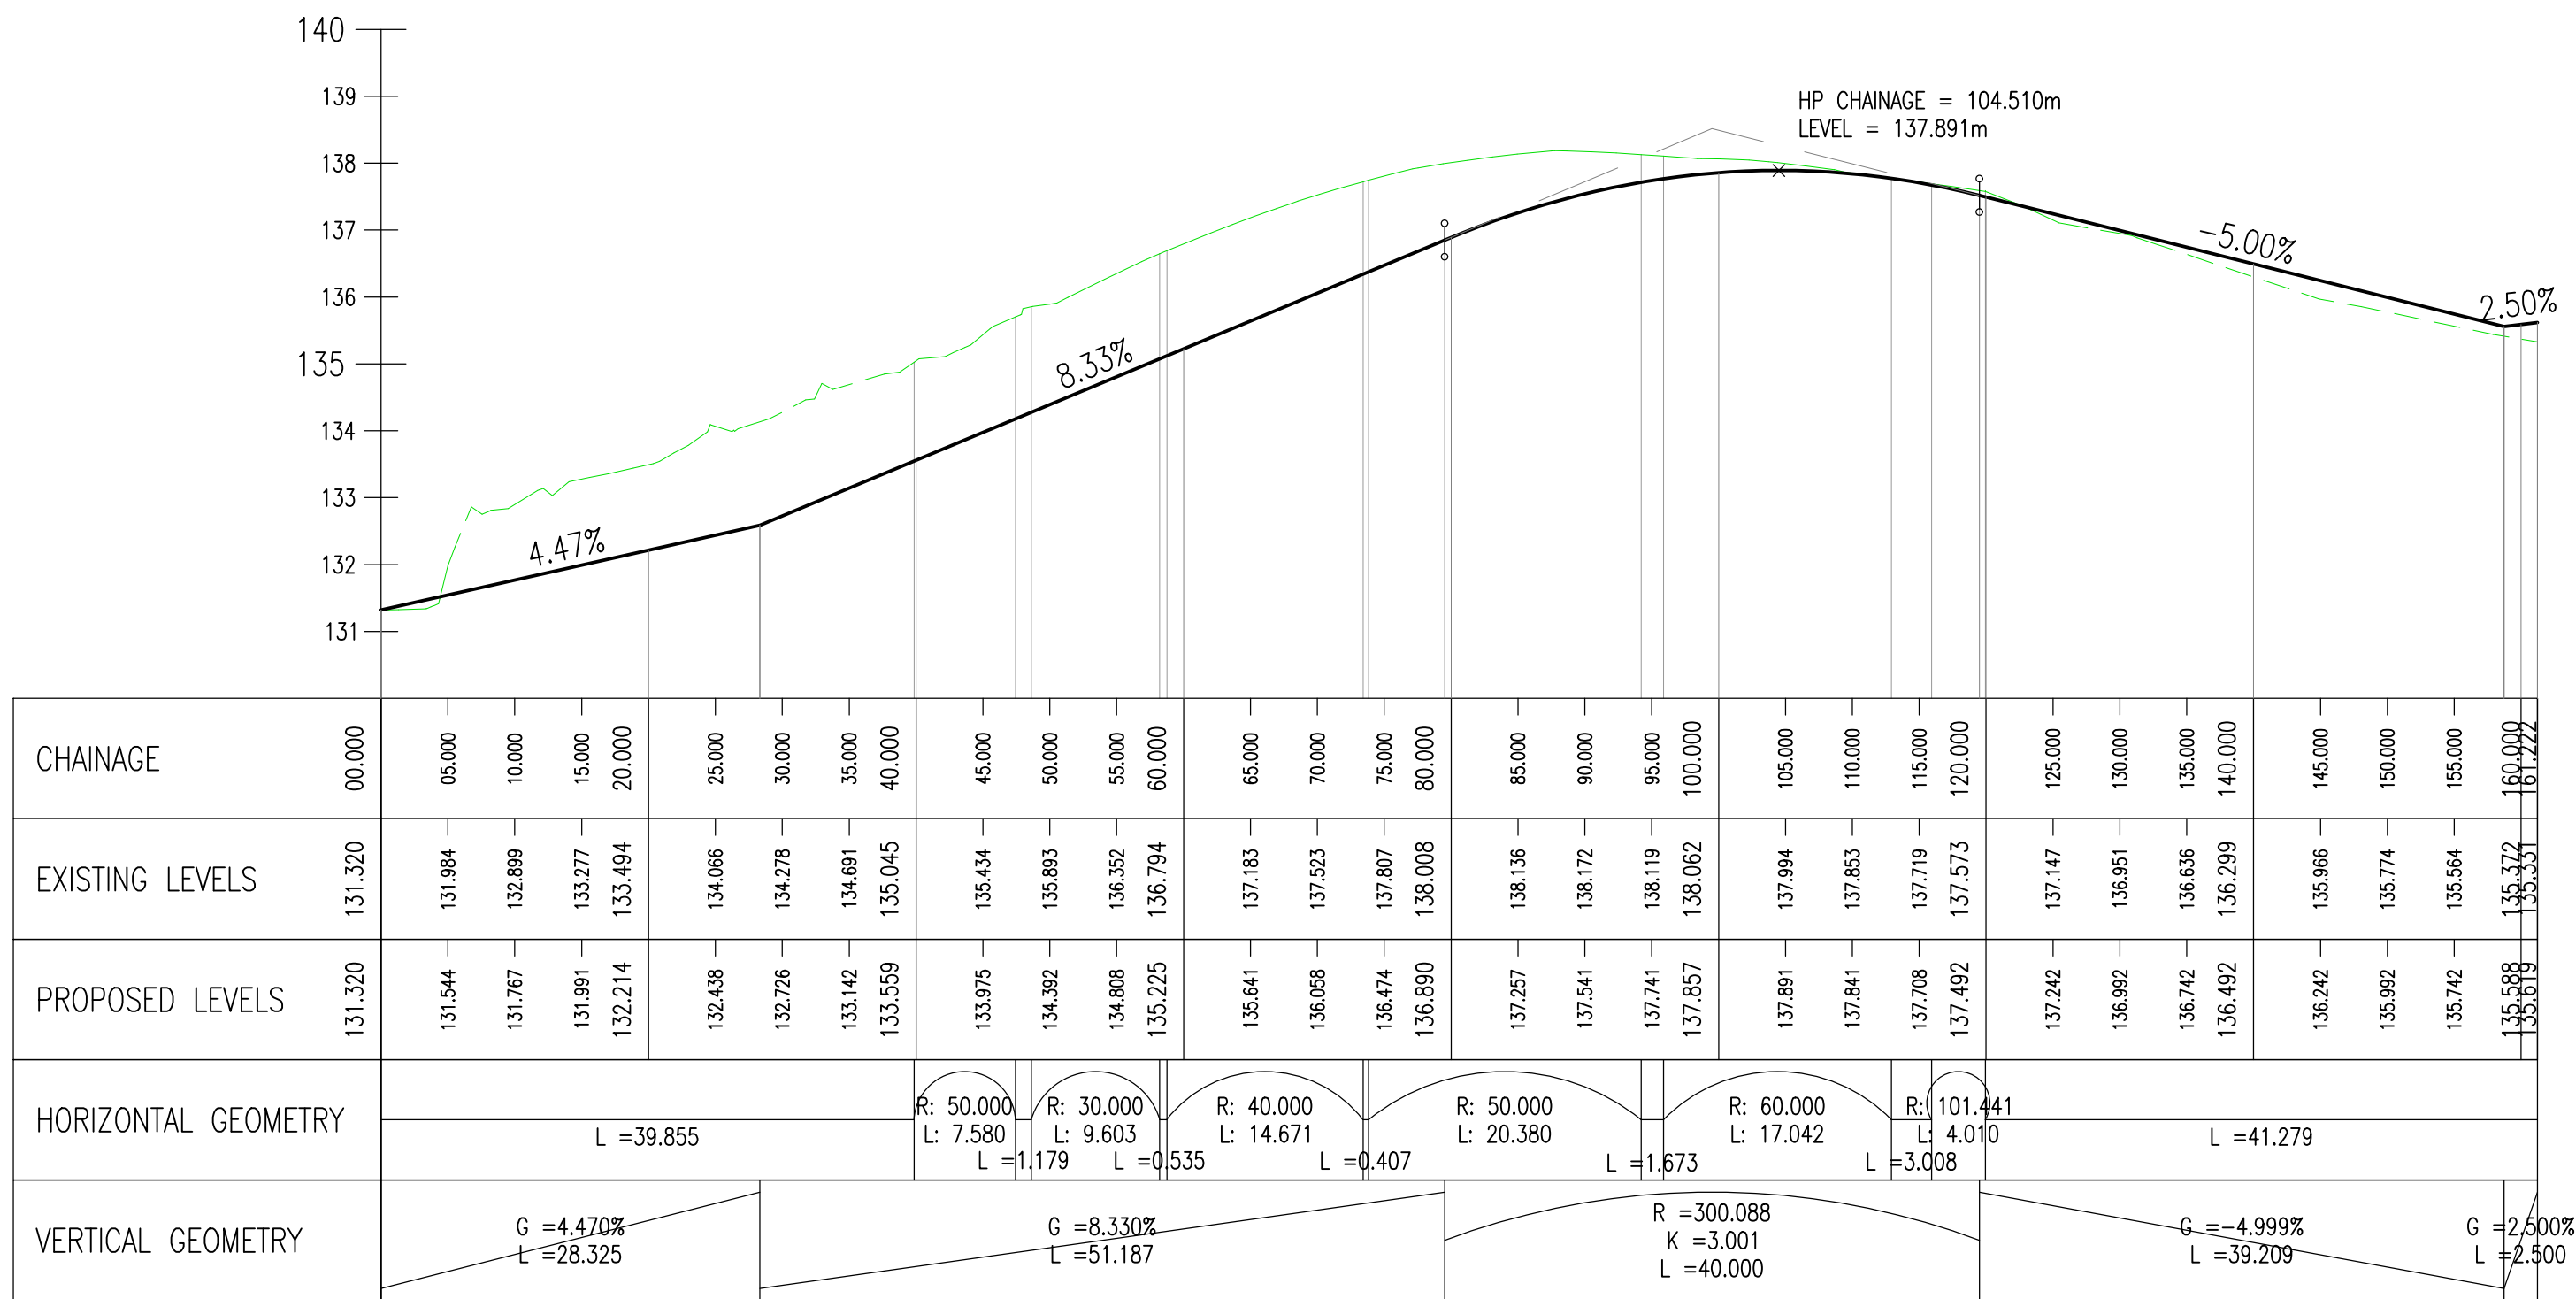


ROAD ALIGNMENT
SCALE 1:1000

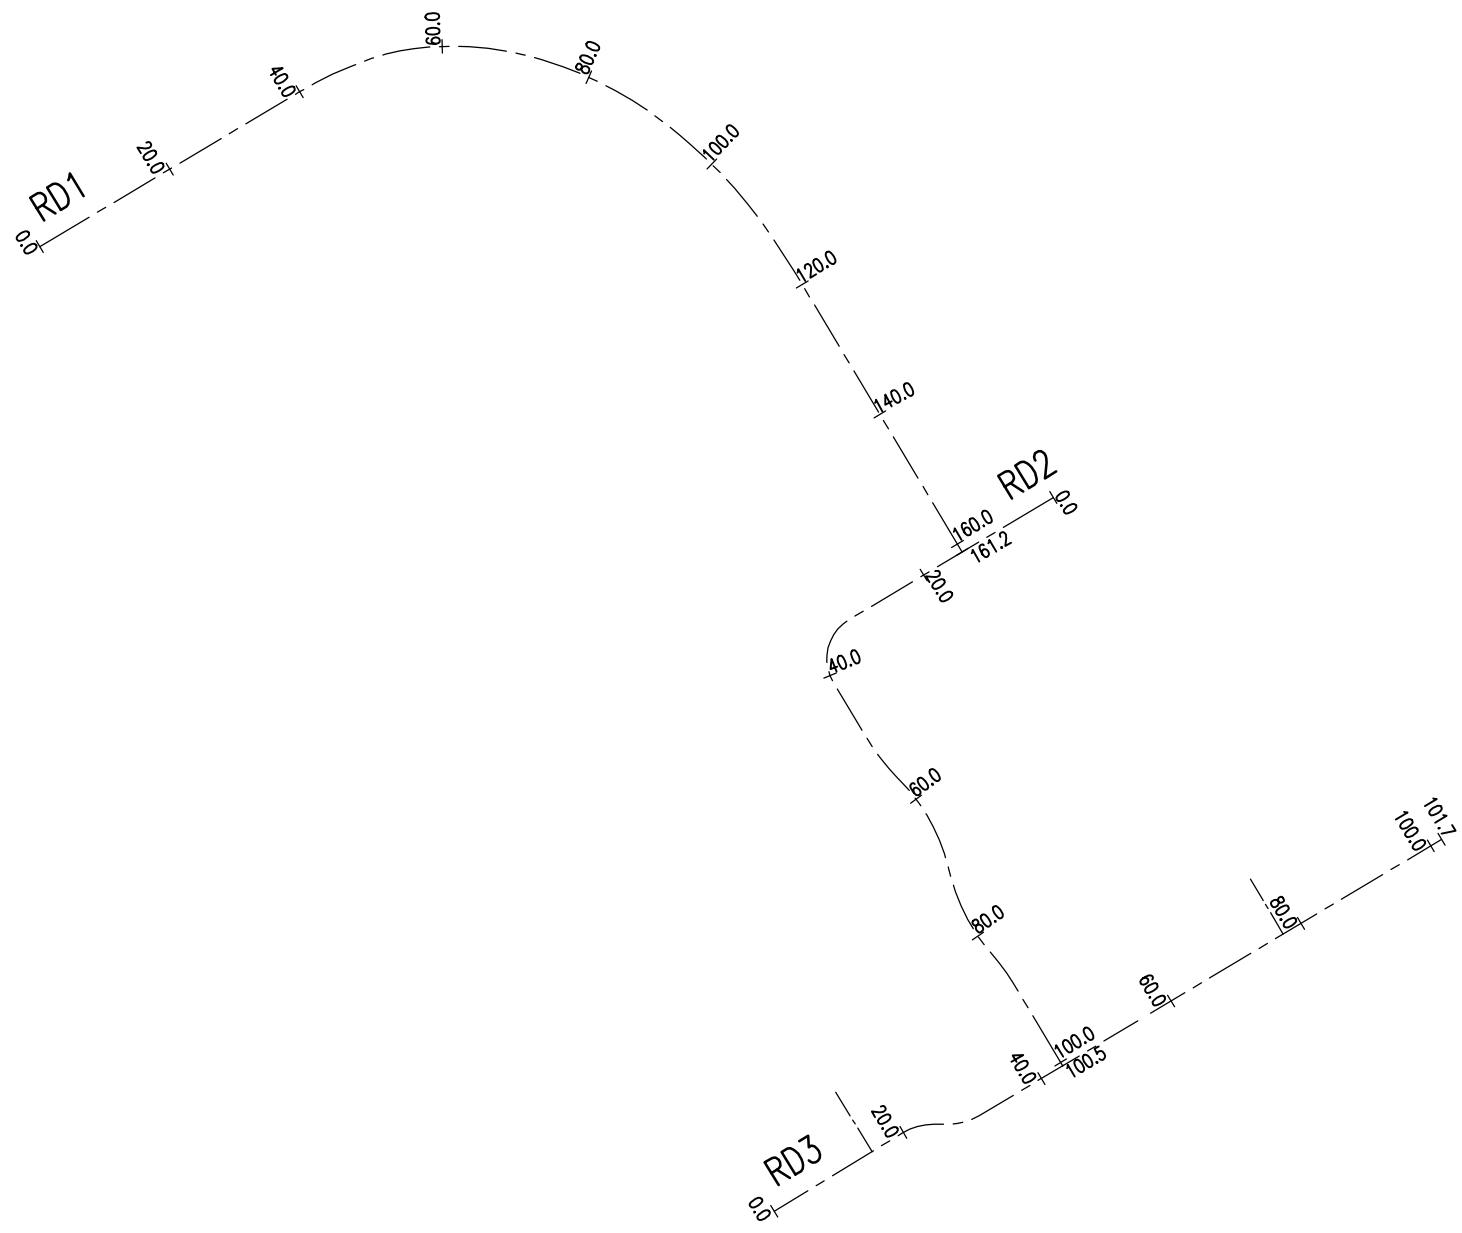

ROAD 2
SCALE: H 1:500,V 1:100. DATUM: 130.000

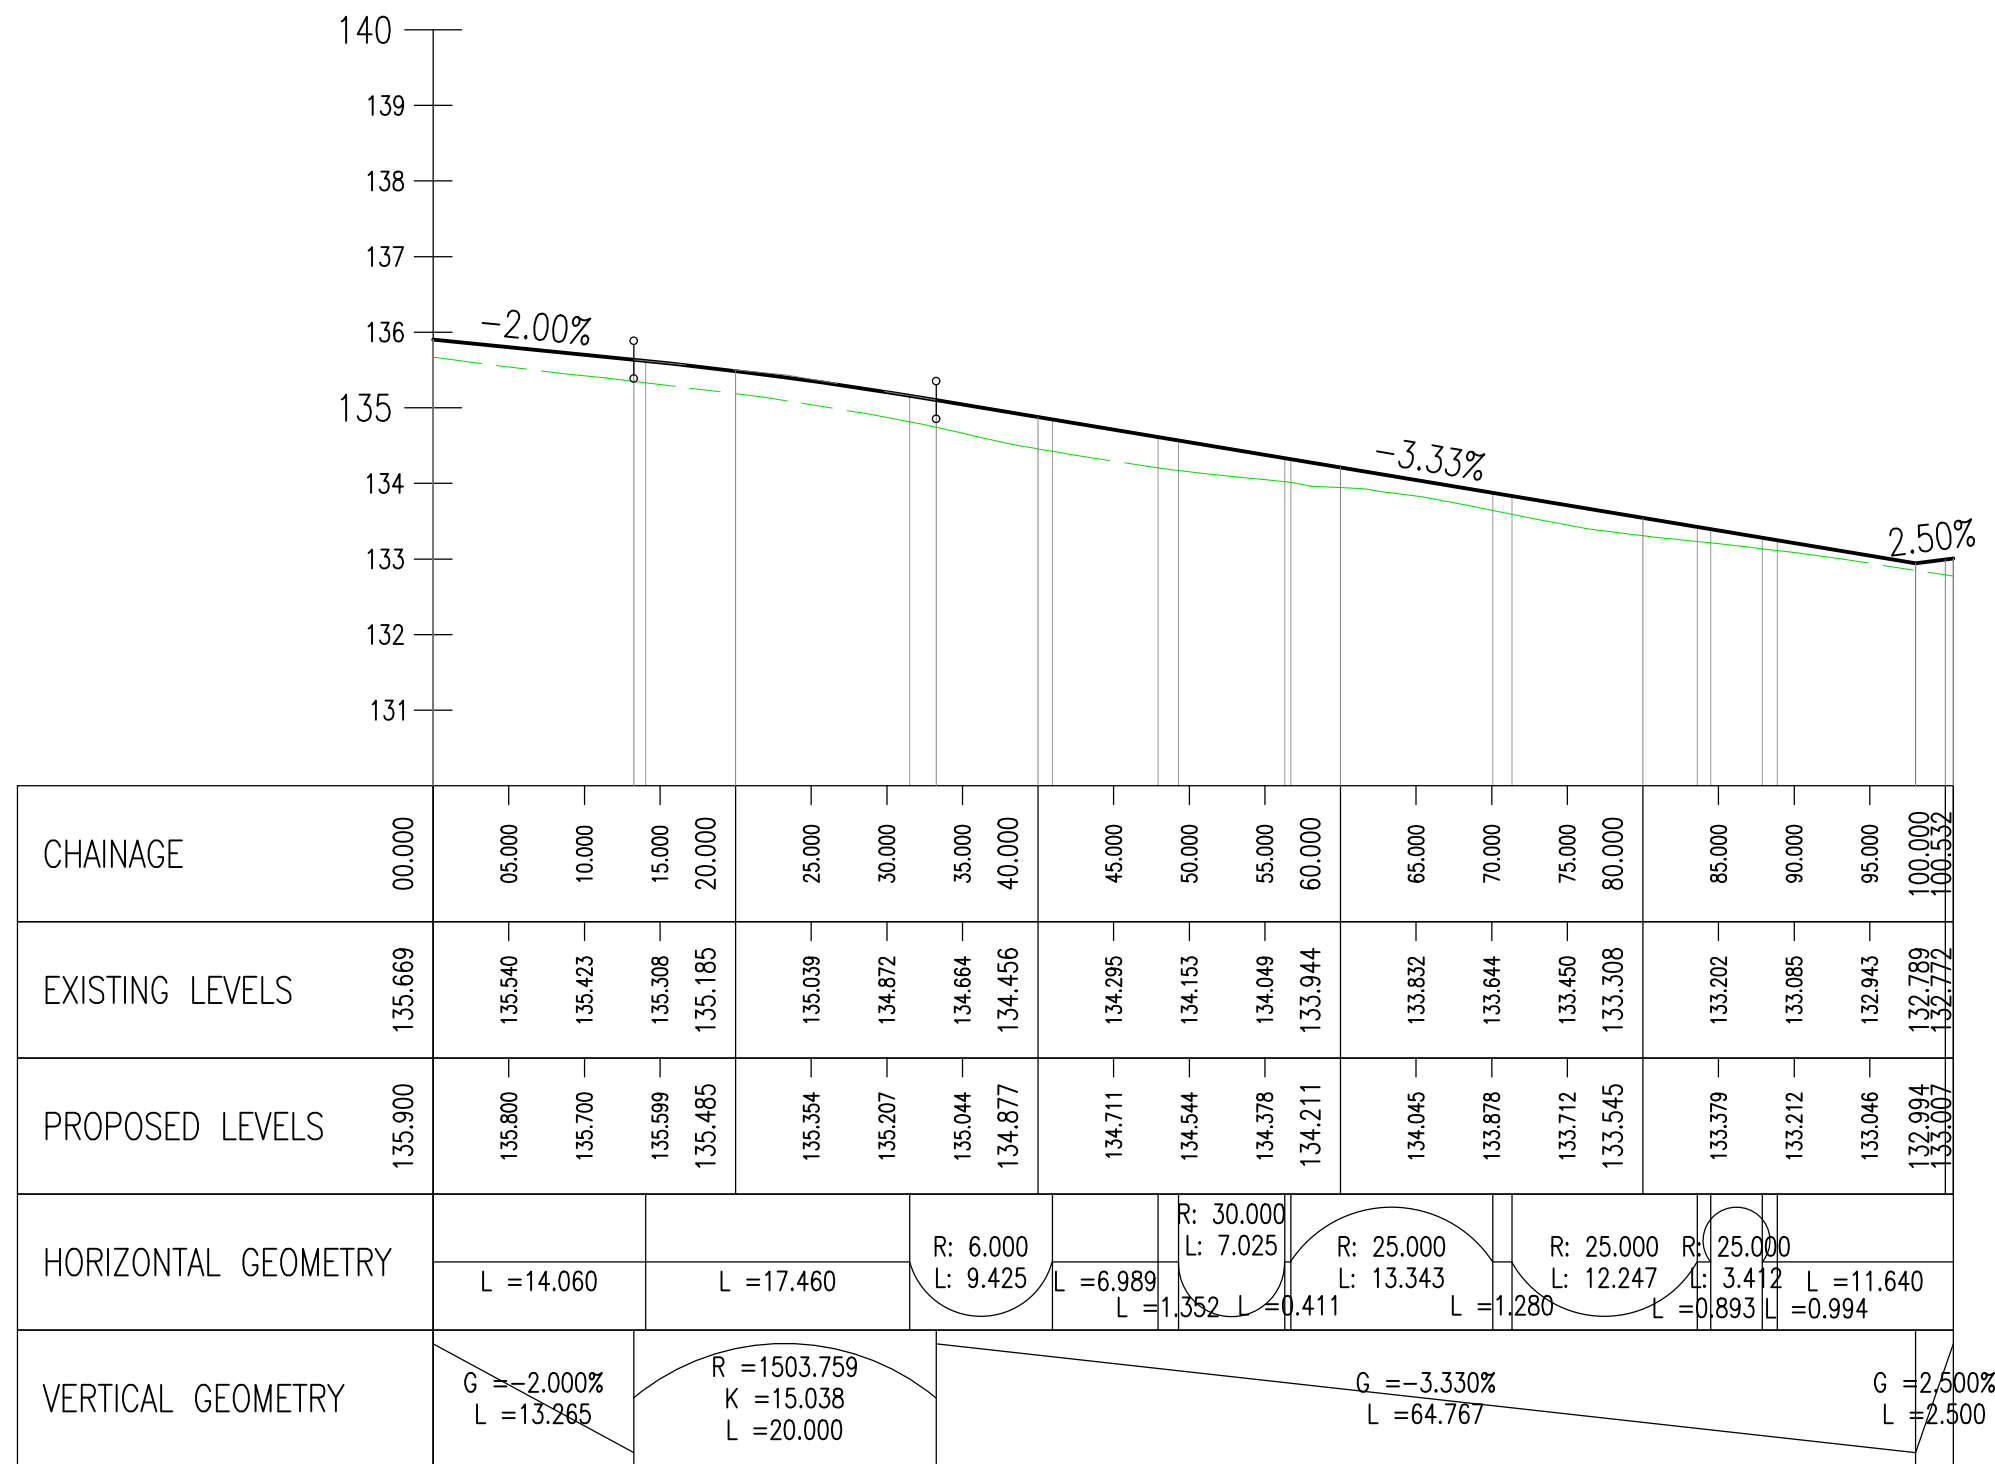

ROAD 3
SCALE: H 1:500,V 1:100. DATUM: 130.000

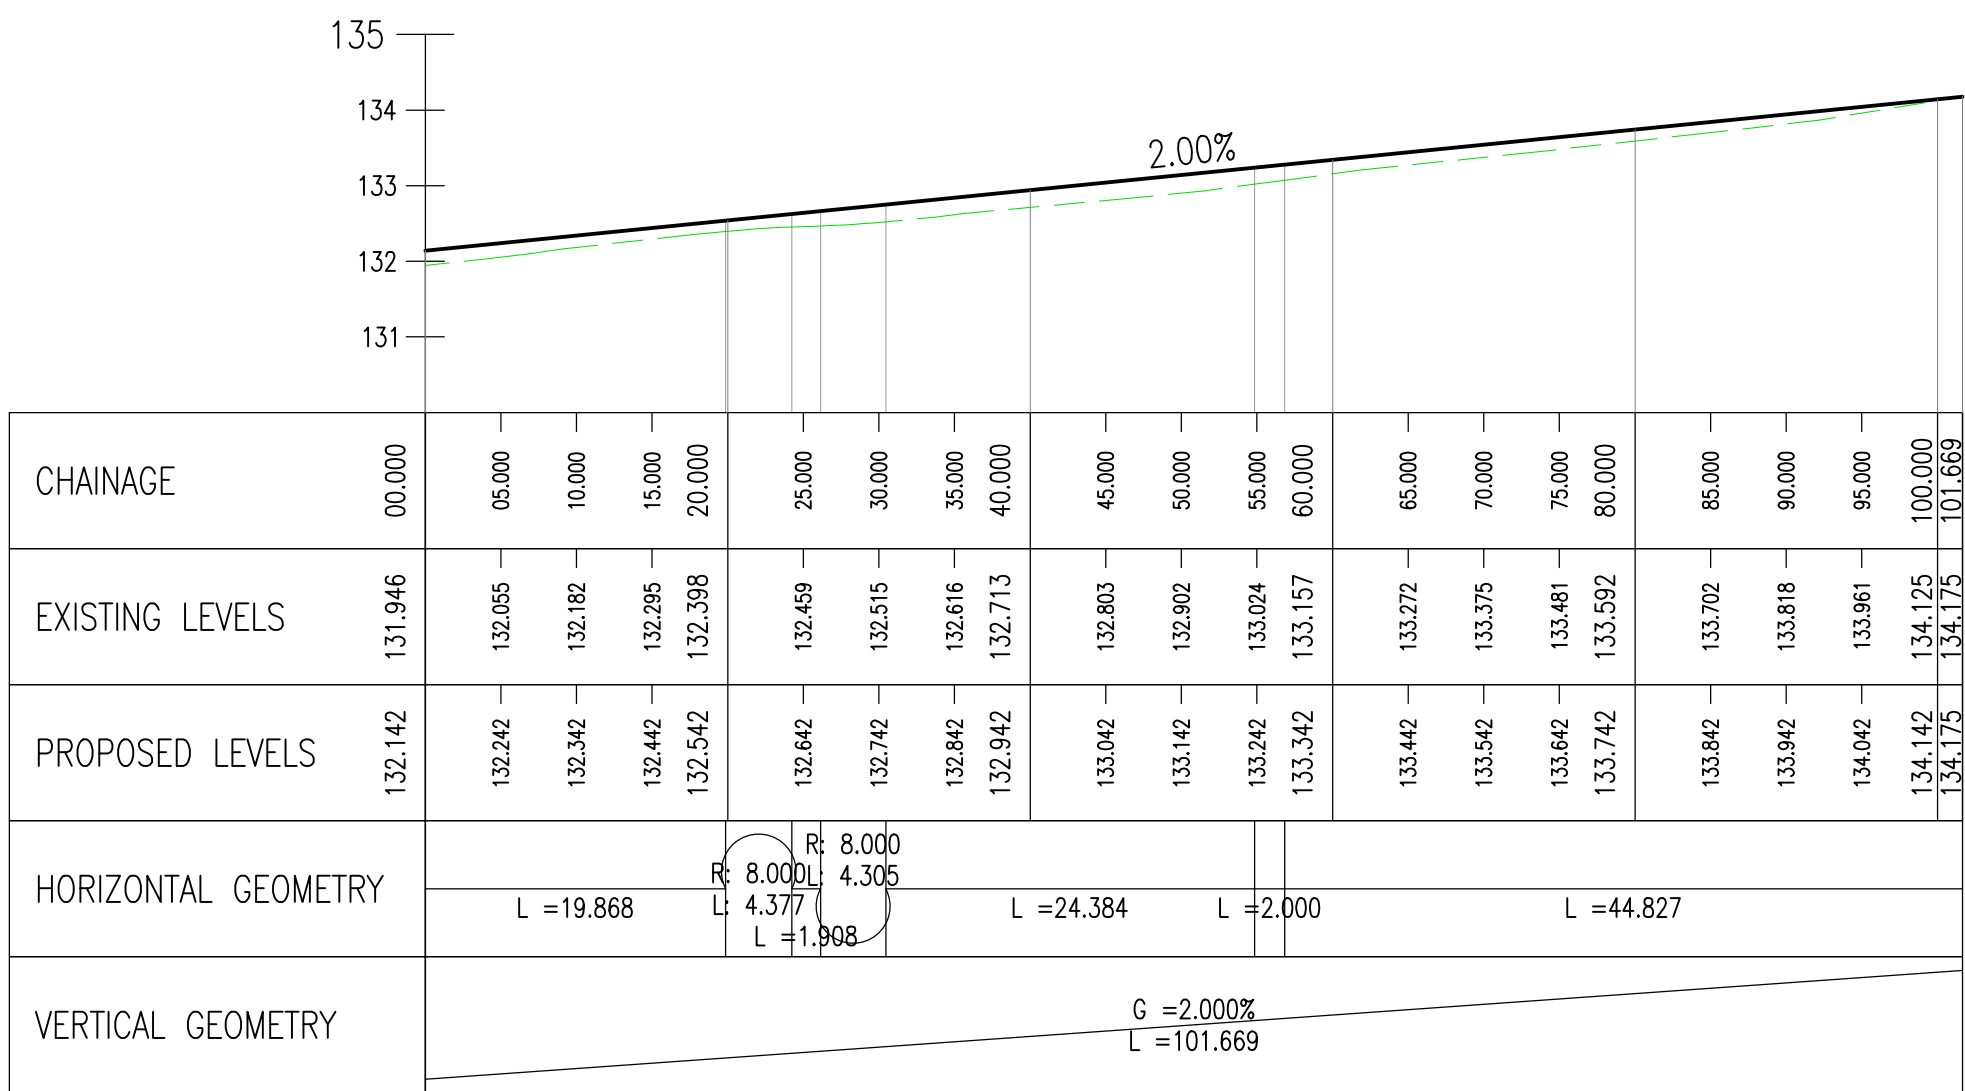

GENERAL NOTES

- CONTRACTOR TO CHECK ALL DIMENSIONS AND REPORT ALL ERRORS AND OMISSIONS TO THE ENGINEER.
- ANY DISCREPANCY TO BE REPORTED IMMEDIATELY TO THE ENGINEER.
- THIS DRAWING TO BE READ IN CONJUNCTION WITH ALL RELEVANT ARCHITECTS, SUBCONTRACTORS AND SPECIALISTS' DRAWINGS AND SPECIFICATIONS.

B	UPDATED LONG SECTIONS TO SUIT NEW SITE LAYOUT	SG	27.10.22
A	REMOVED 'DO NOT SCALE' NOTE	TE	07.07.22
Rev.	Detail	By	Date

Revisions

Reinforcement schedules nos.



Structural & Civil Engineering Consultants

First Floor
7 St James Crescent
Swansea
SA1 6DP

Telephone +44 1792 473 182
e-mail admin@cb3consult.co.uk
web www.cb3consult.co.uk

Client
ENZO'S HOMES

Project
PROPOSED RESIDENTIAL DEVELOPMENT AT UTOXETER ROAD, UPPER TEAN

Drawing Title
HIGHWAY LONGSECTION

PRELIMINARY

Project No. C1941	Drawing No. C-SK02
Scales AS SHOWN	Date 07.04.22
Drawn DH	Checked DF
Sheet Size A1	Revision B