



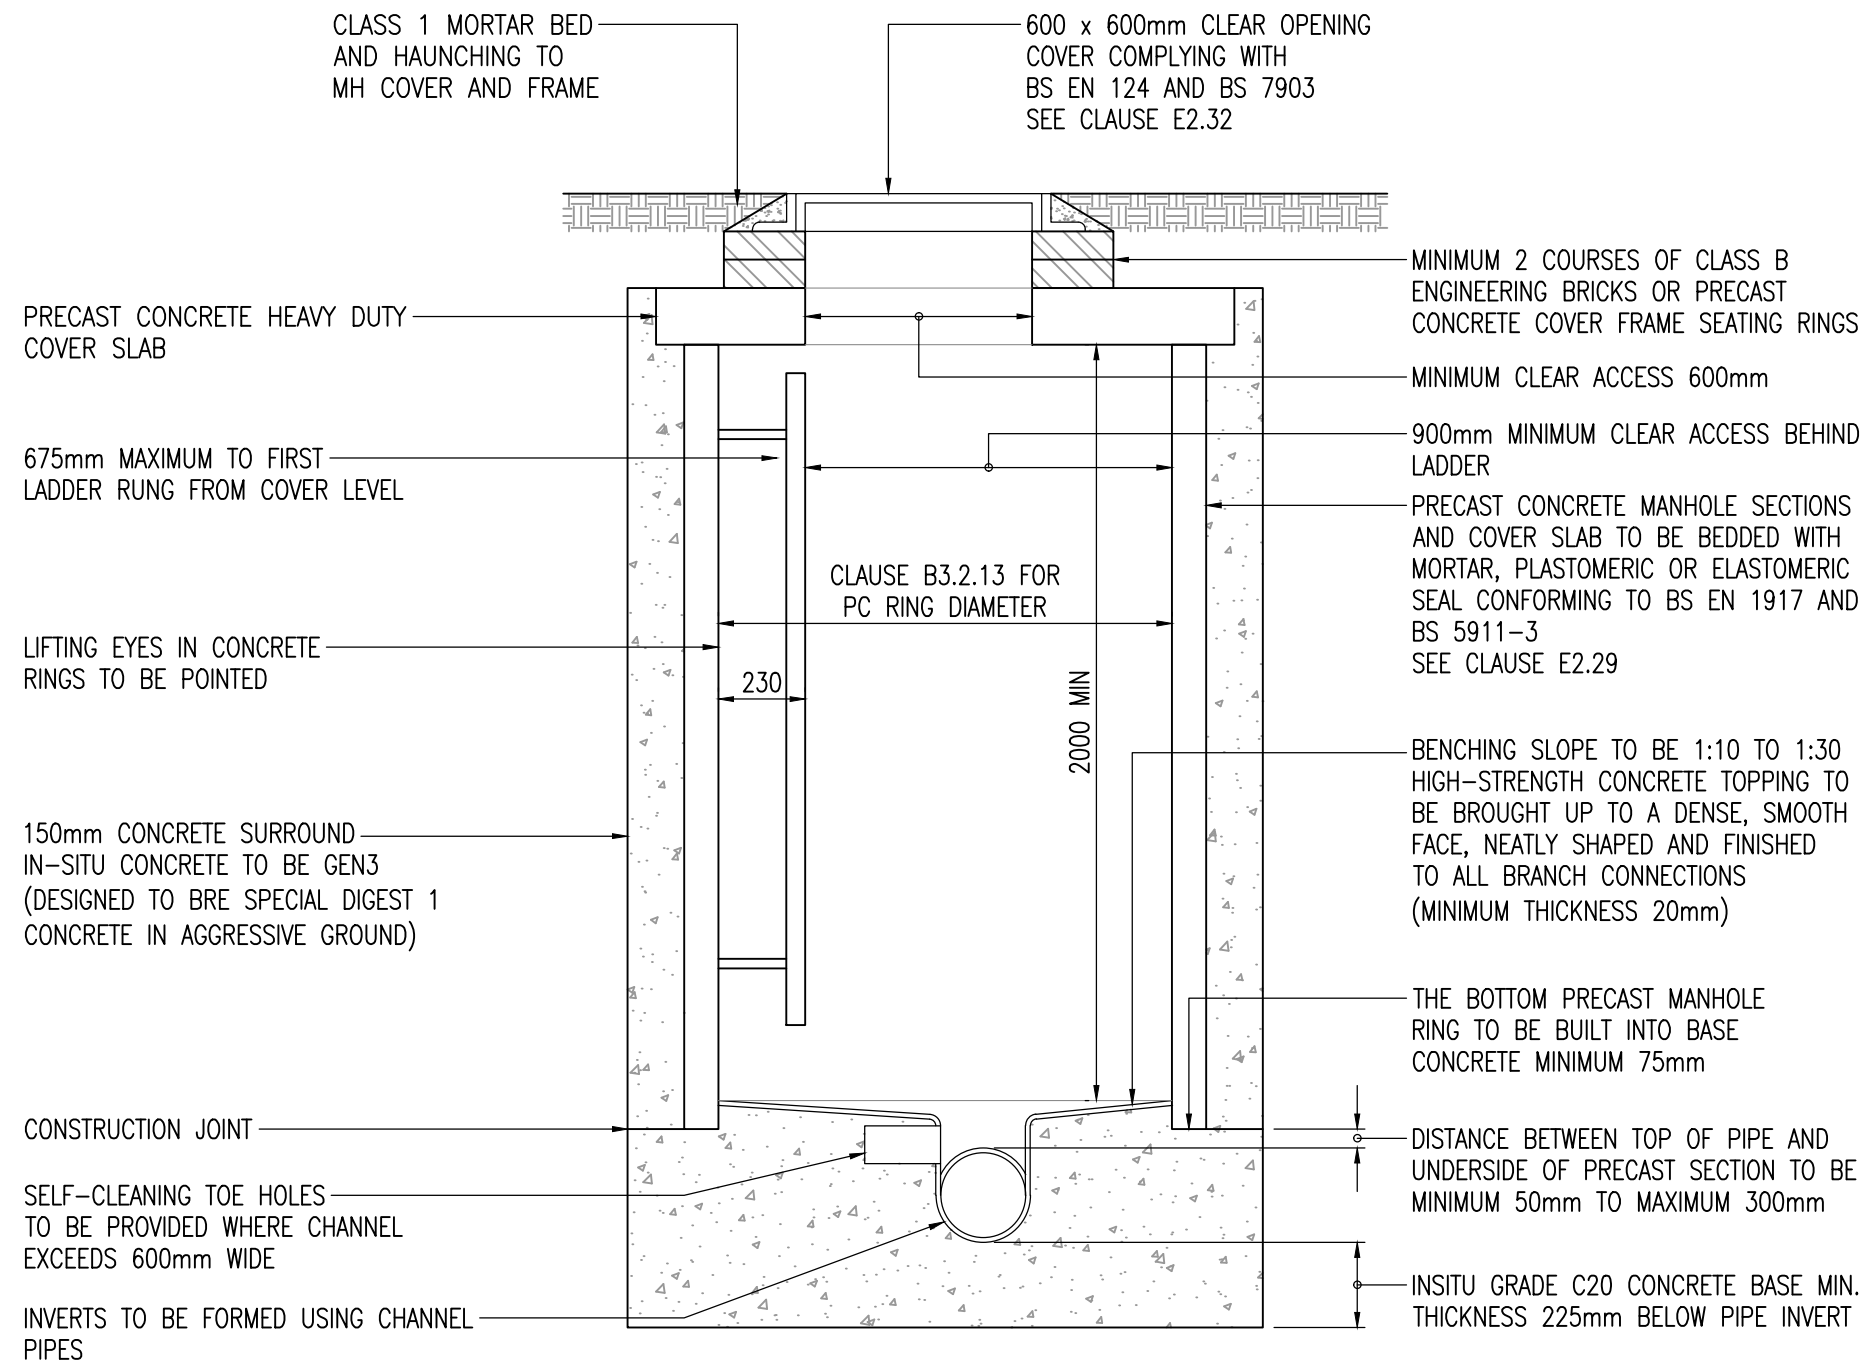


SECTION A-A

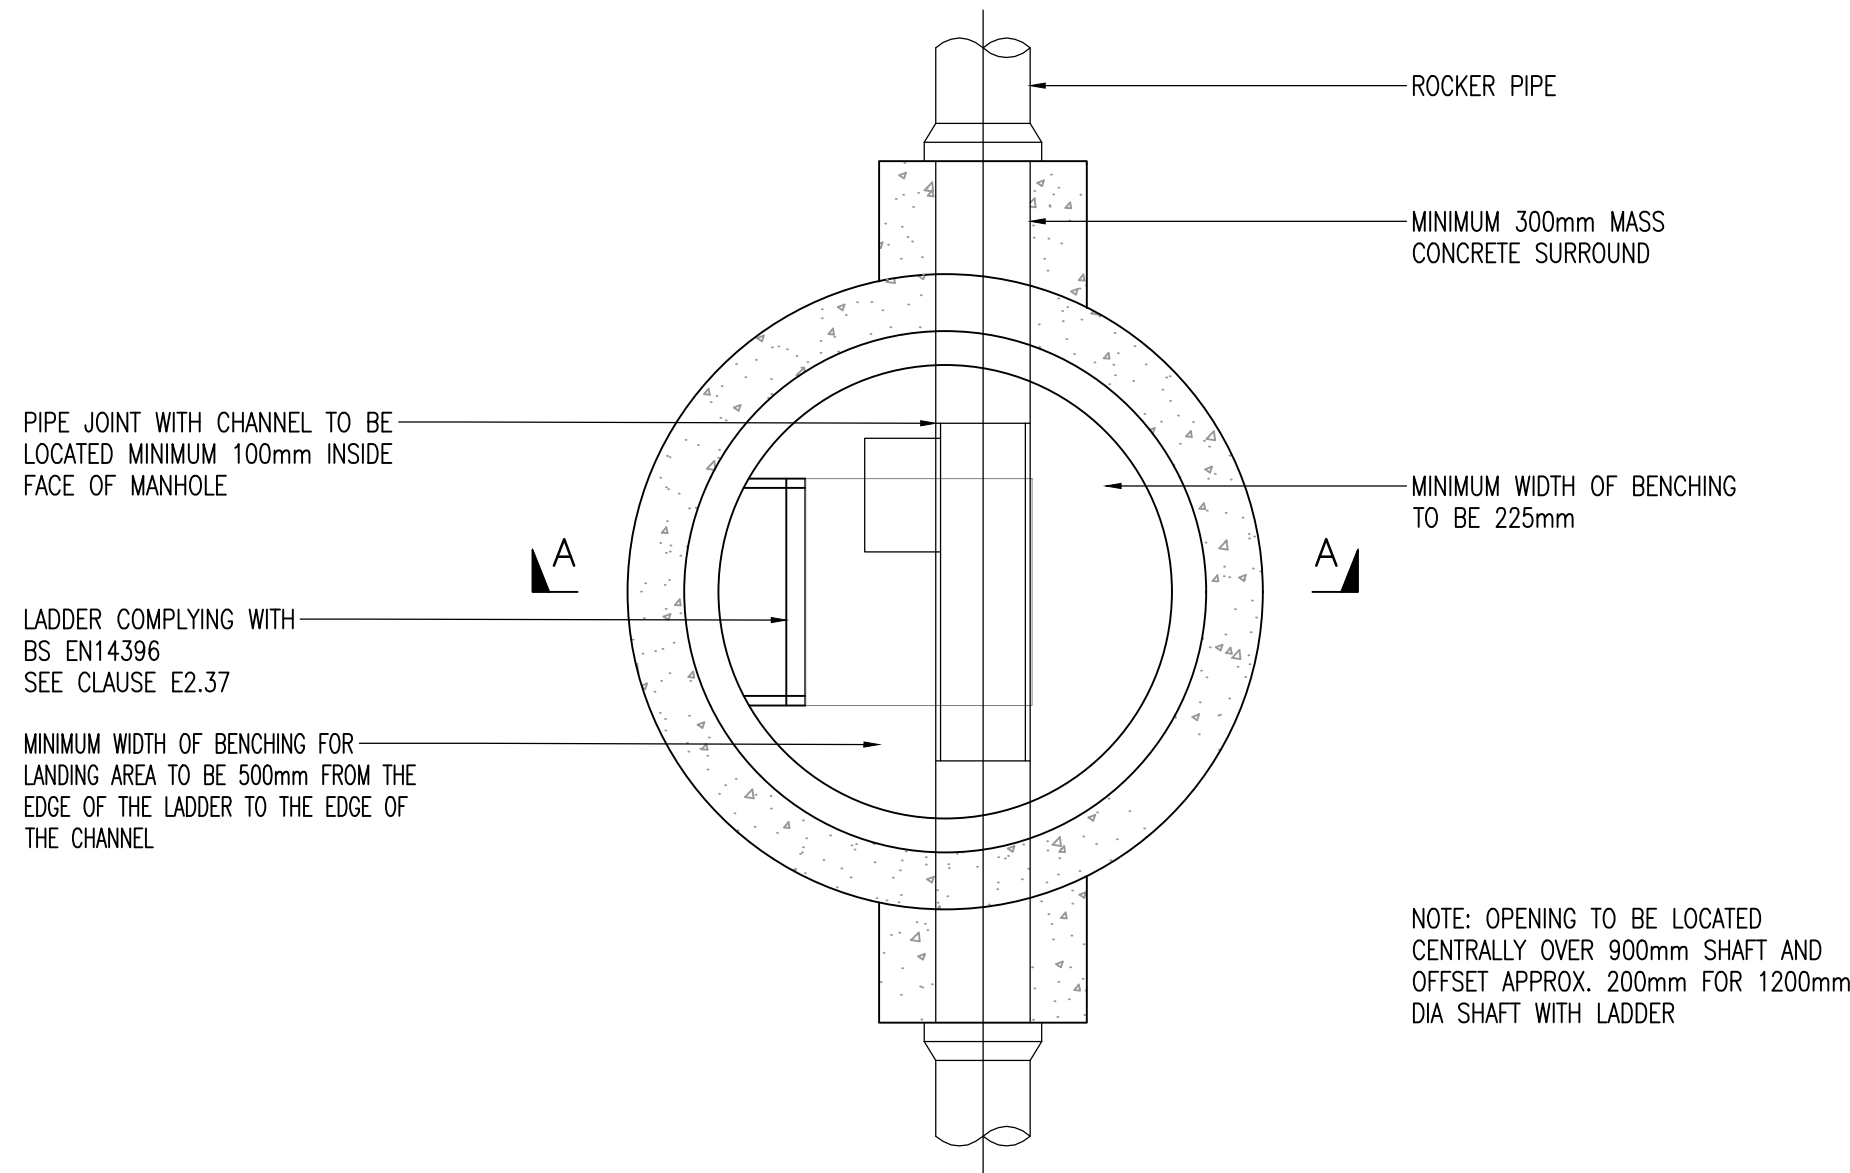

MANHOLE TYPE A


DEPTH FROM COVER LEVEL TO SOFFIT OF PIPE 3m TO 6m

(1:20)

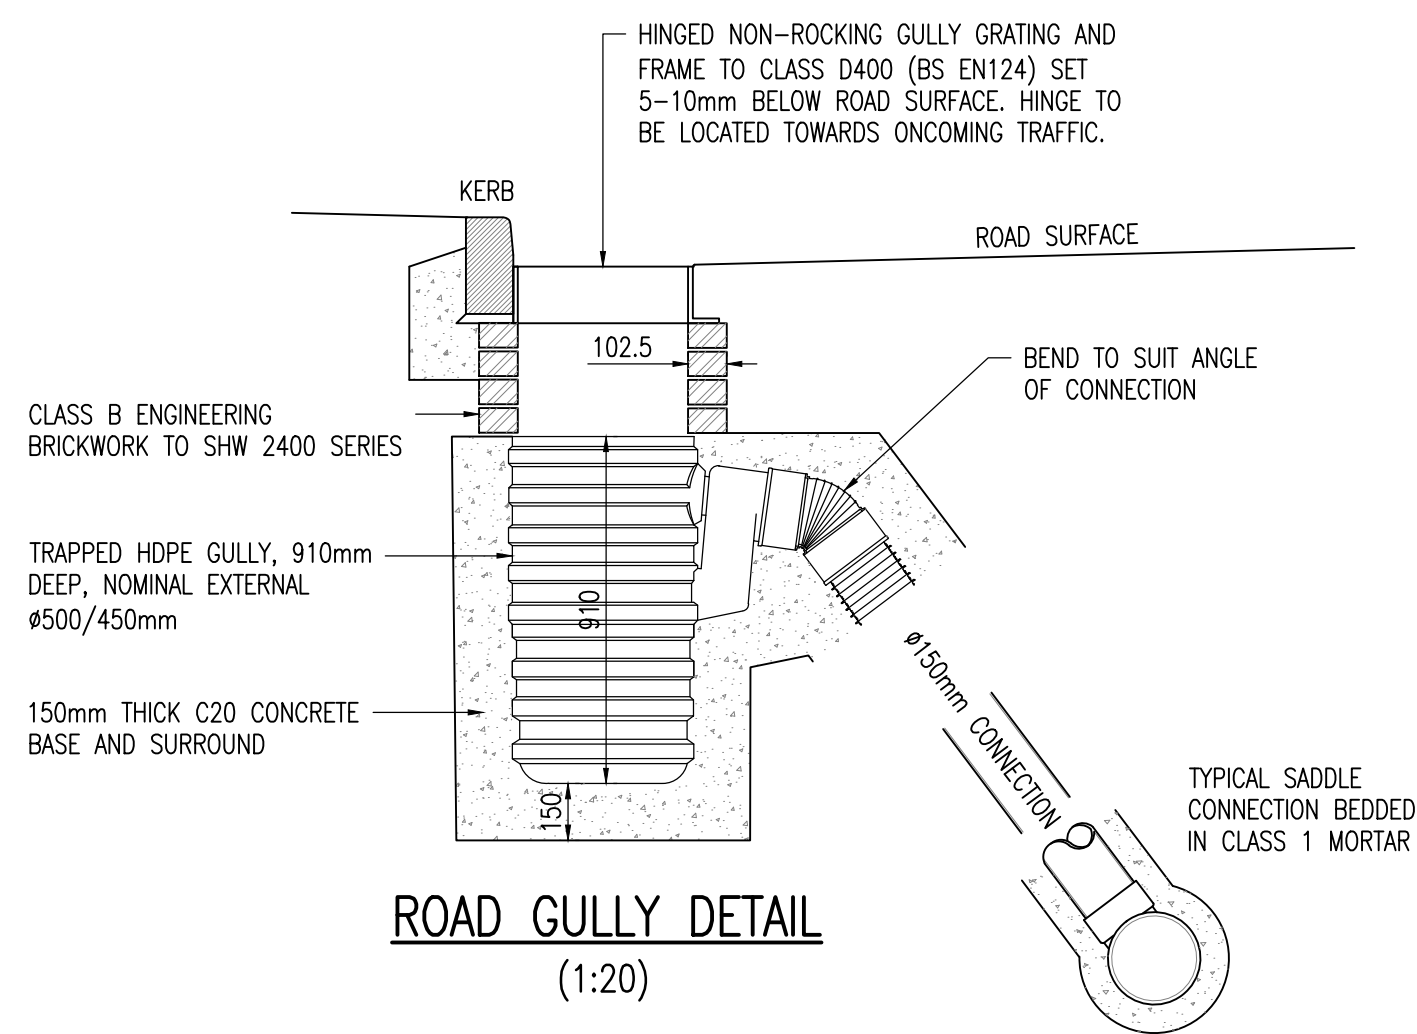


ROAD GULLY DETAIL

(1:20)

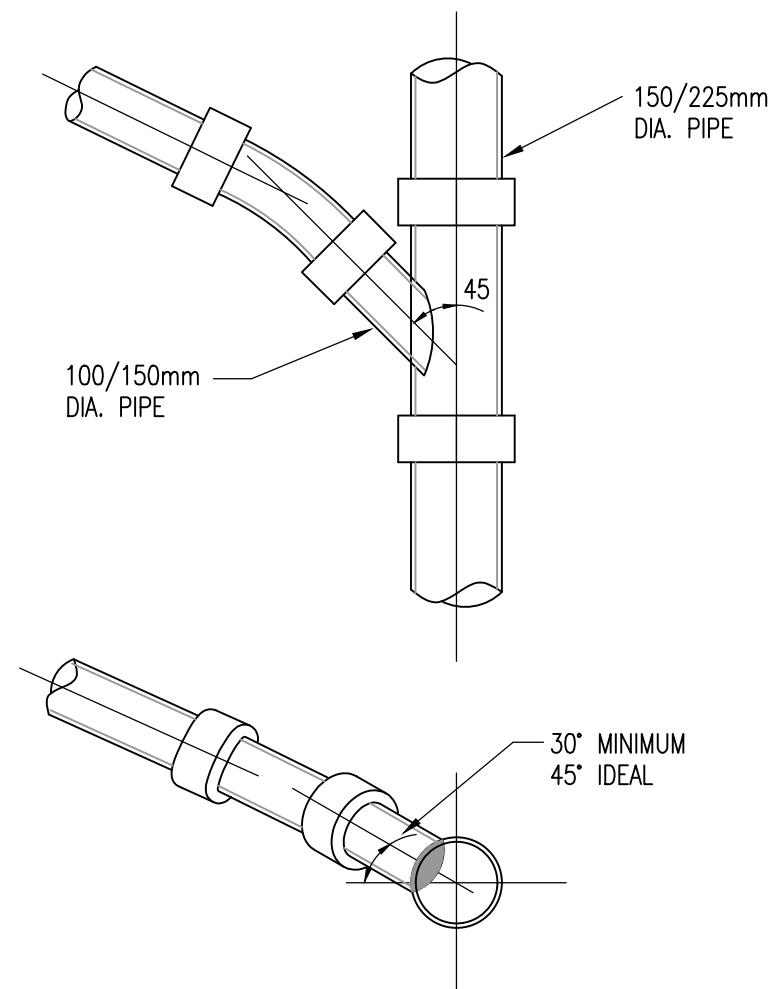


TYPICAL BRANCH CONNECTION

(N.T.S.)

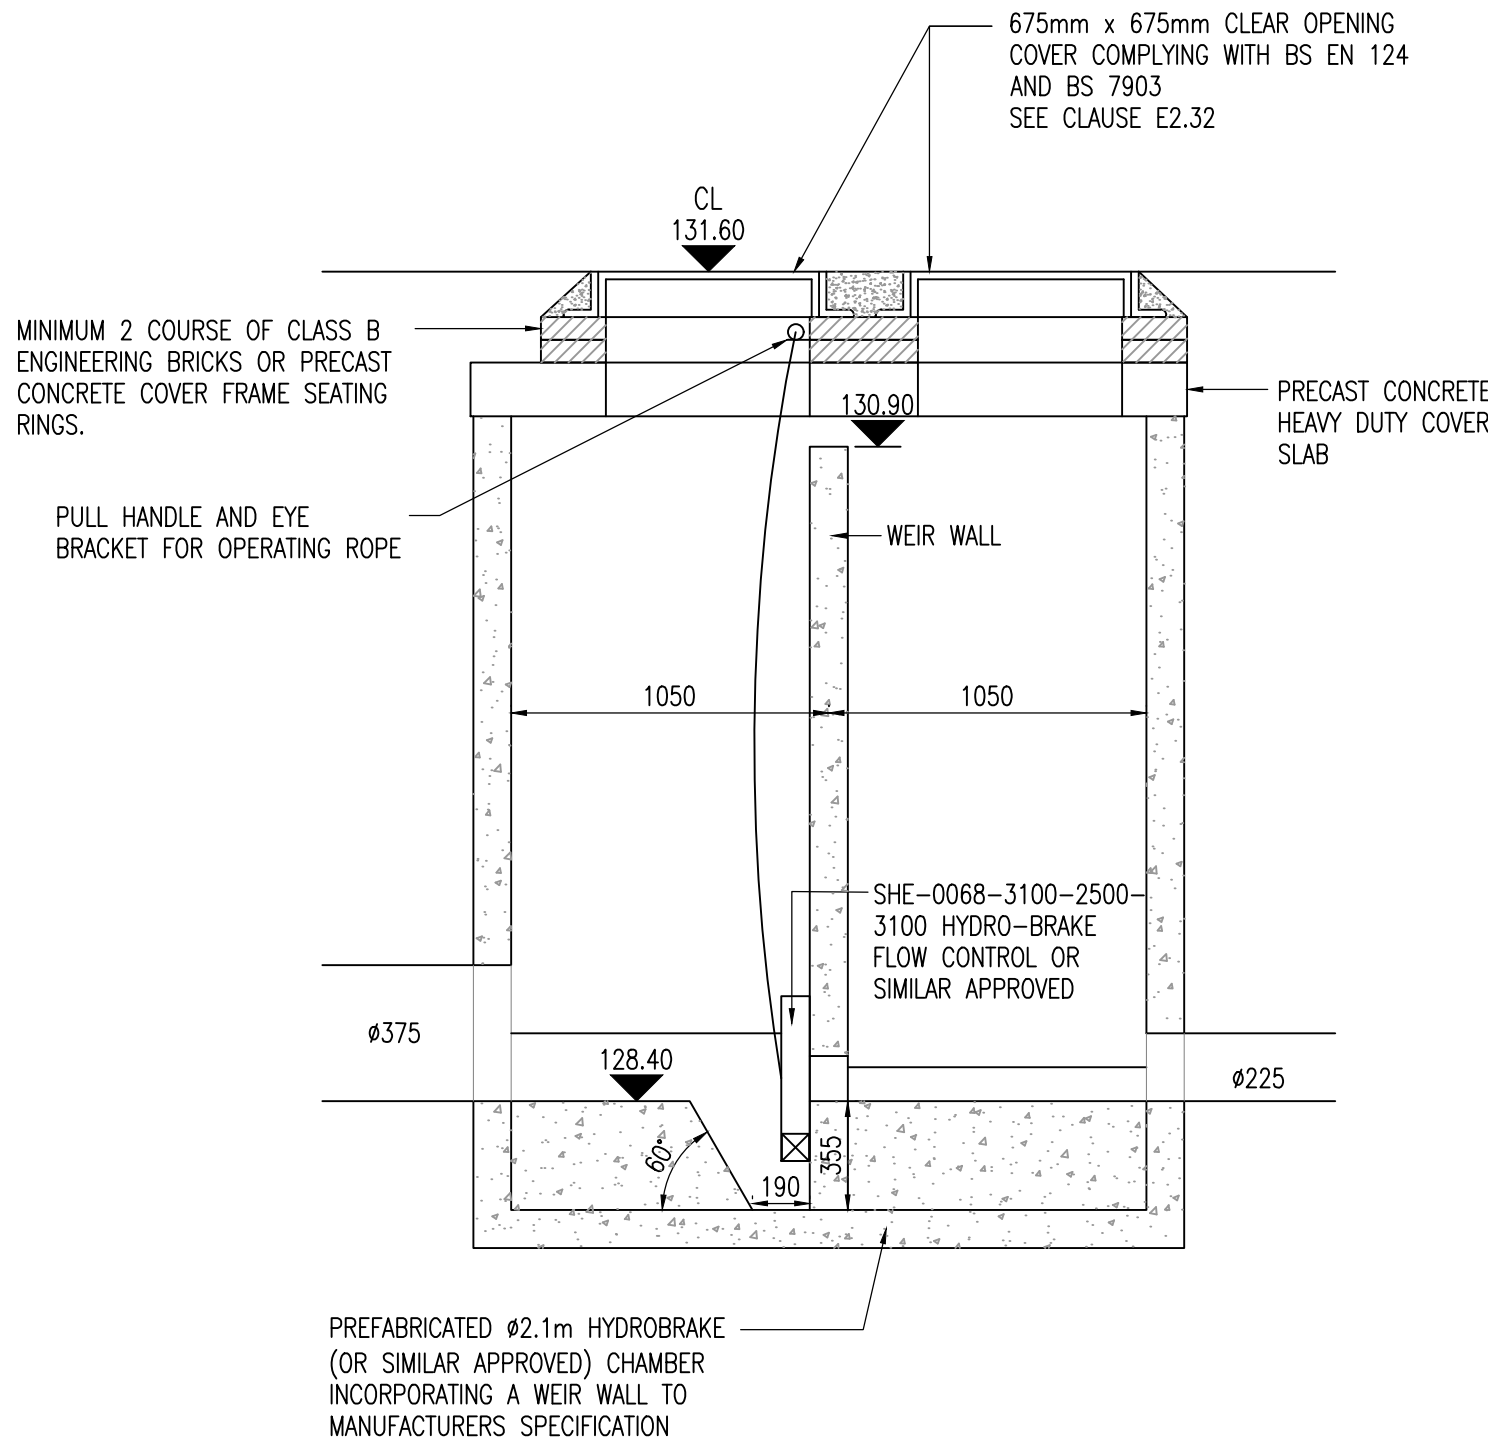


SECTION A-A

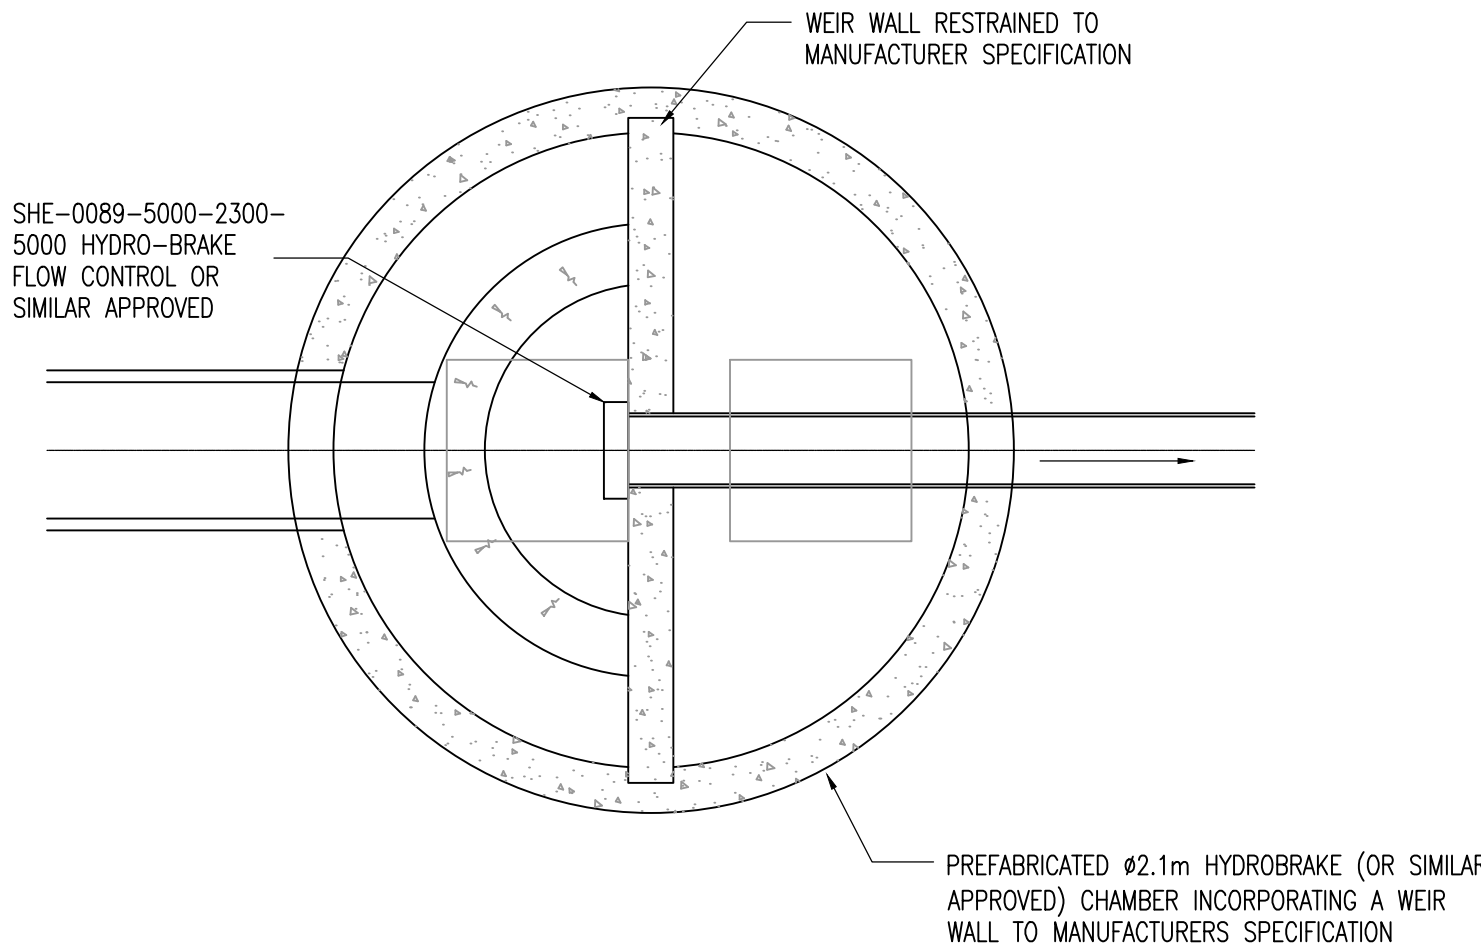


HYDRO-BRAKE MANHOLE

S18

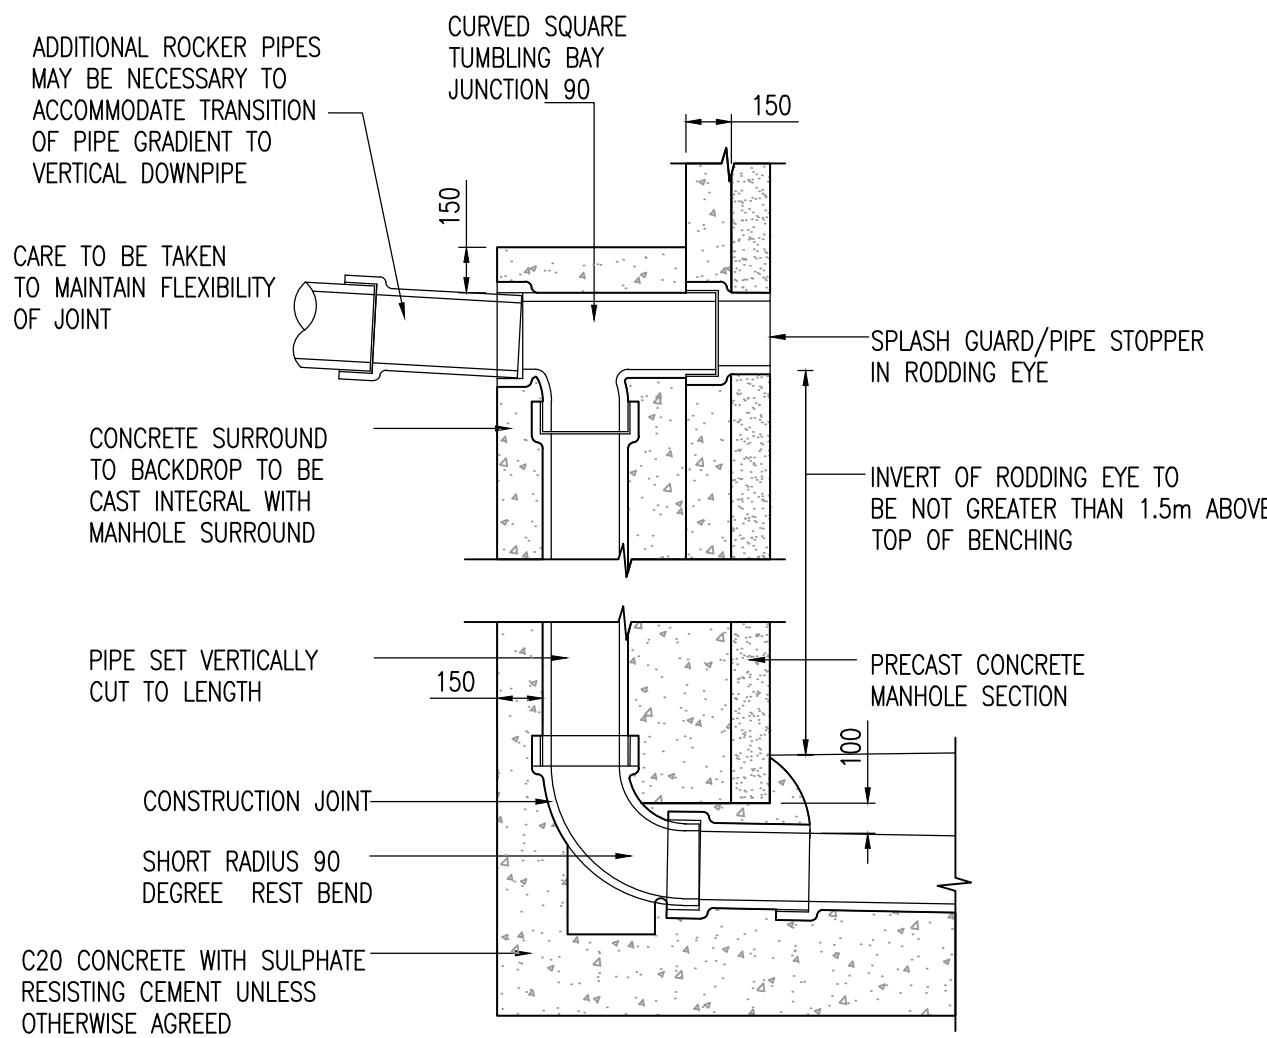


TYPICAL VERTICAL BACKDROP DETAIL

(1:25)

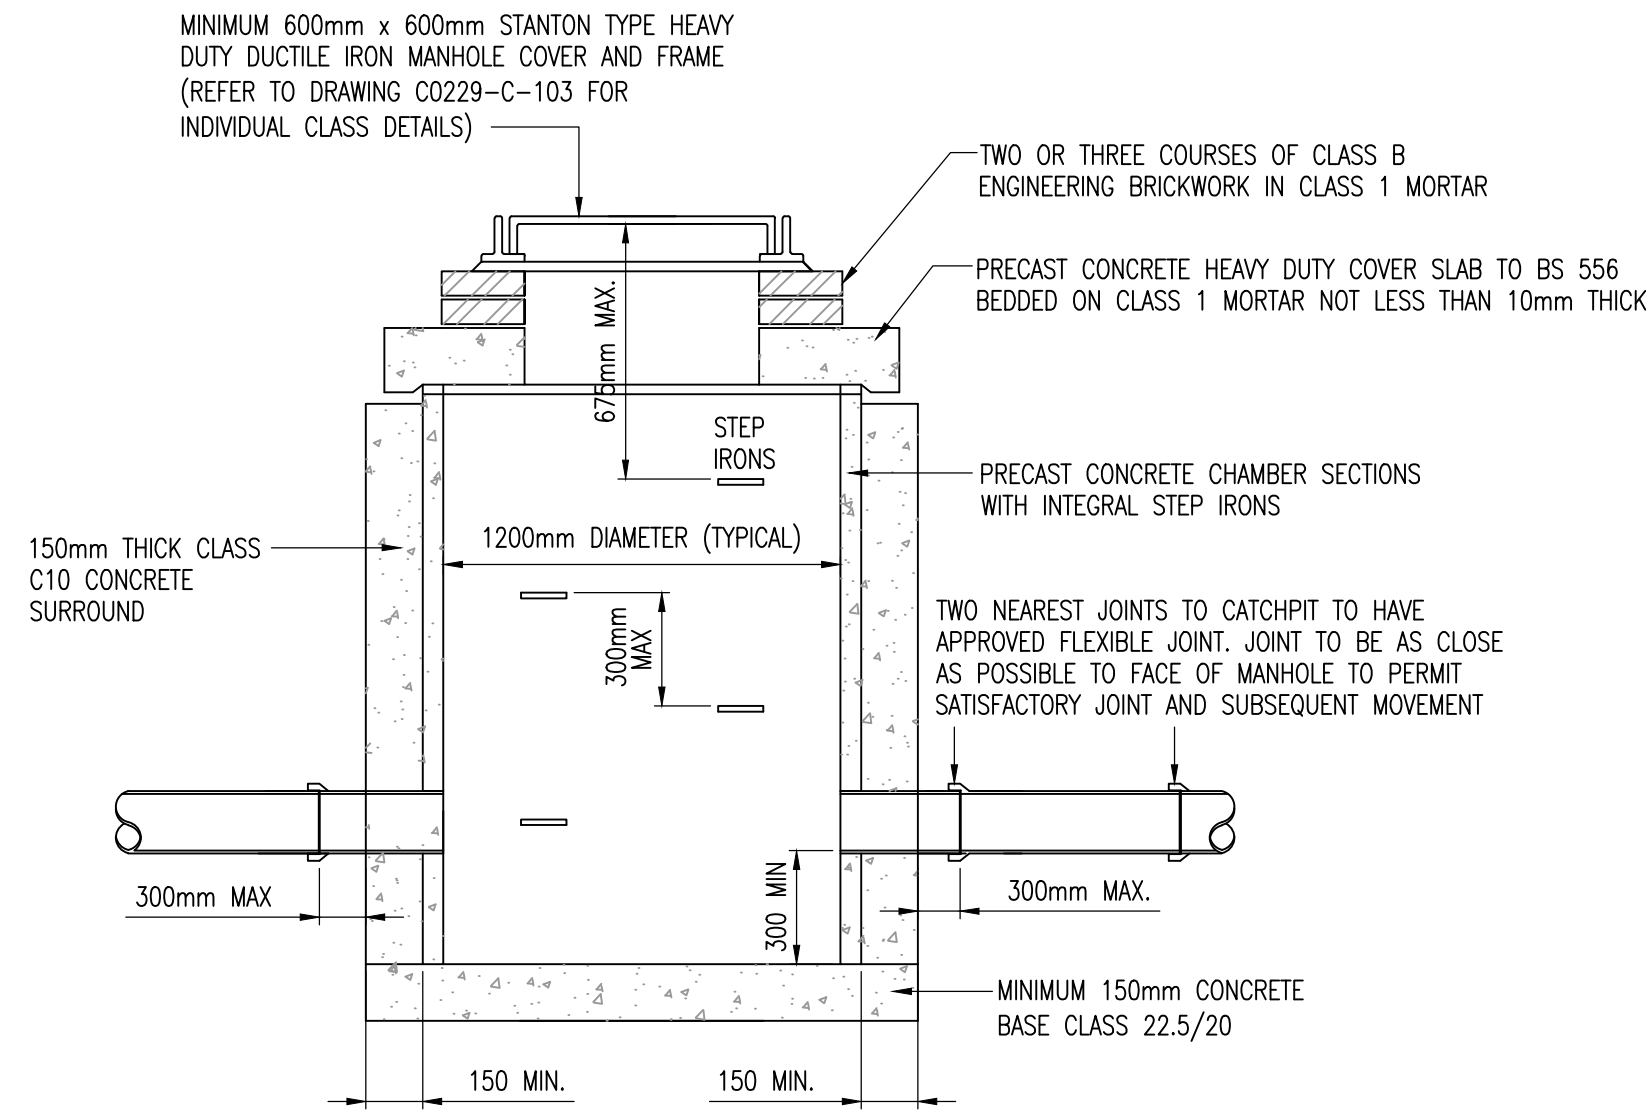

CATCHPIT MANHOLE

SCALE 1:20

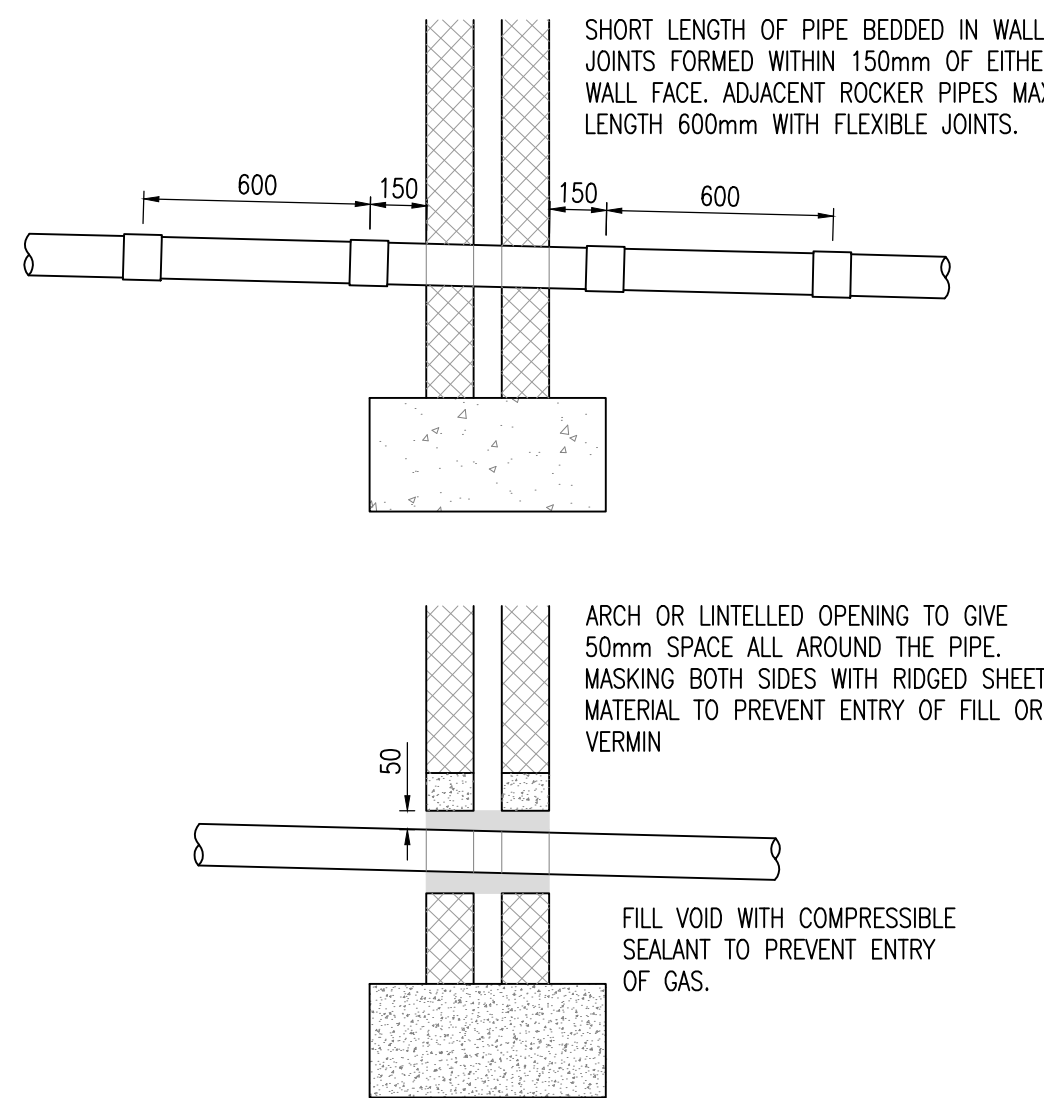

PIPES PENETRATING WALLS

(1:20)

GENERAL NOTES

1. CONTRACTOR TO CHECK ALL DIMENSIONS AND REPORT ALL ERRORS AND OMISSIONS TO THE ENGINEER.
2. ANY DISCREPANCY TO BE REPORTED IMMEDIATELY TO THE ENGINEER.
3. THIS DRAWING TO BE READ IN CONJUNCTION WITH ALL RELEVANT ARCHITECTS, SUBCONTRACTORS AND SPECIALISTS DRAWINGS AND SPECIFICATIONS.

Rev.	Detail	By	Date
B	UPDATED HYDRO-BRAKE REFERENCE NUMBER AND LEVELS	AJ	31.10.22
A	REMOVED 'DO NOT SCALE' NOTE	TE	07.07.22

Reinforcement schedules nos.



Structural & Civil Engineering Consultants

First Floor
7 St James Crescent
Swansea
SA1 6DP

Telephone +44 1792 473 182
e-mail admin@cb3consult.co.uk
web www.cb3consult.co.uk



Project

PROPOSED RESIDENTIAL DEVELOPMENT AT
UTTOXETER ROAD,
UPPER TEAN

Drawing Title

DRAINAGE
SHEET 2 OF 4

PRELIMINARY

Project No.	Drawing No.
C1941	C-SK05
Scales AS SHOWN	Date 29.04.22
Drawn DH	Checked DF
Sheet Size A1	Revision B