



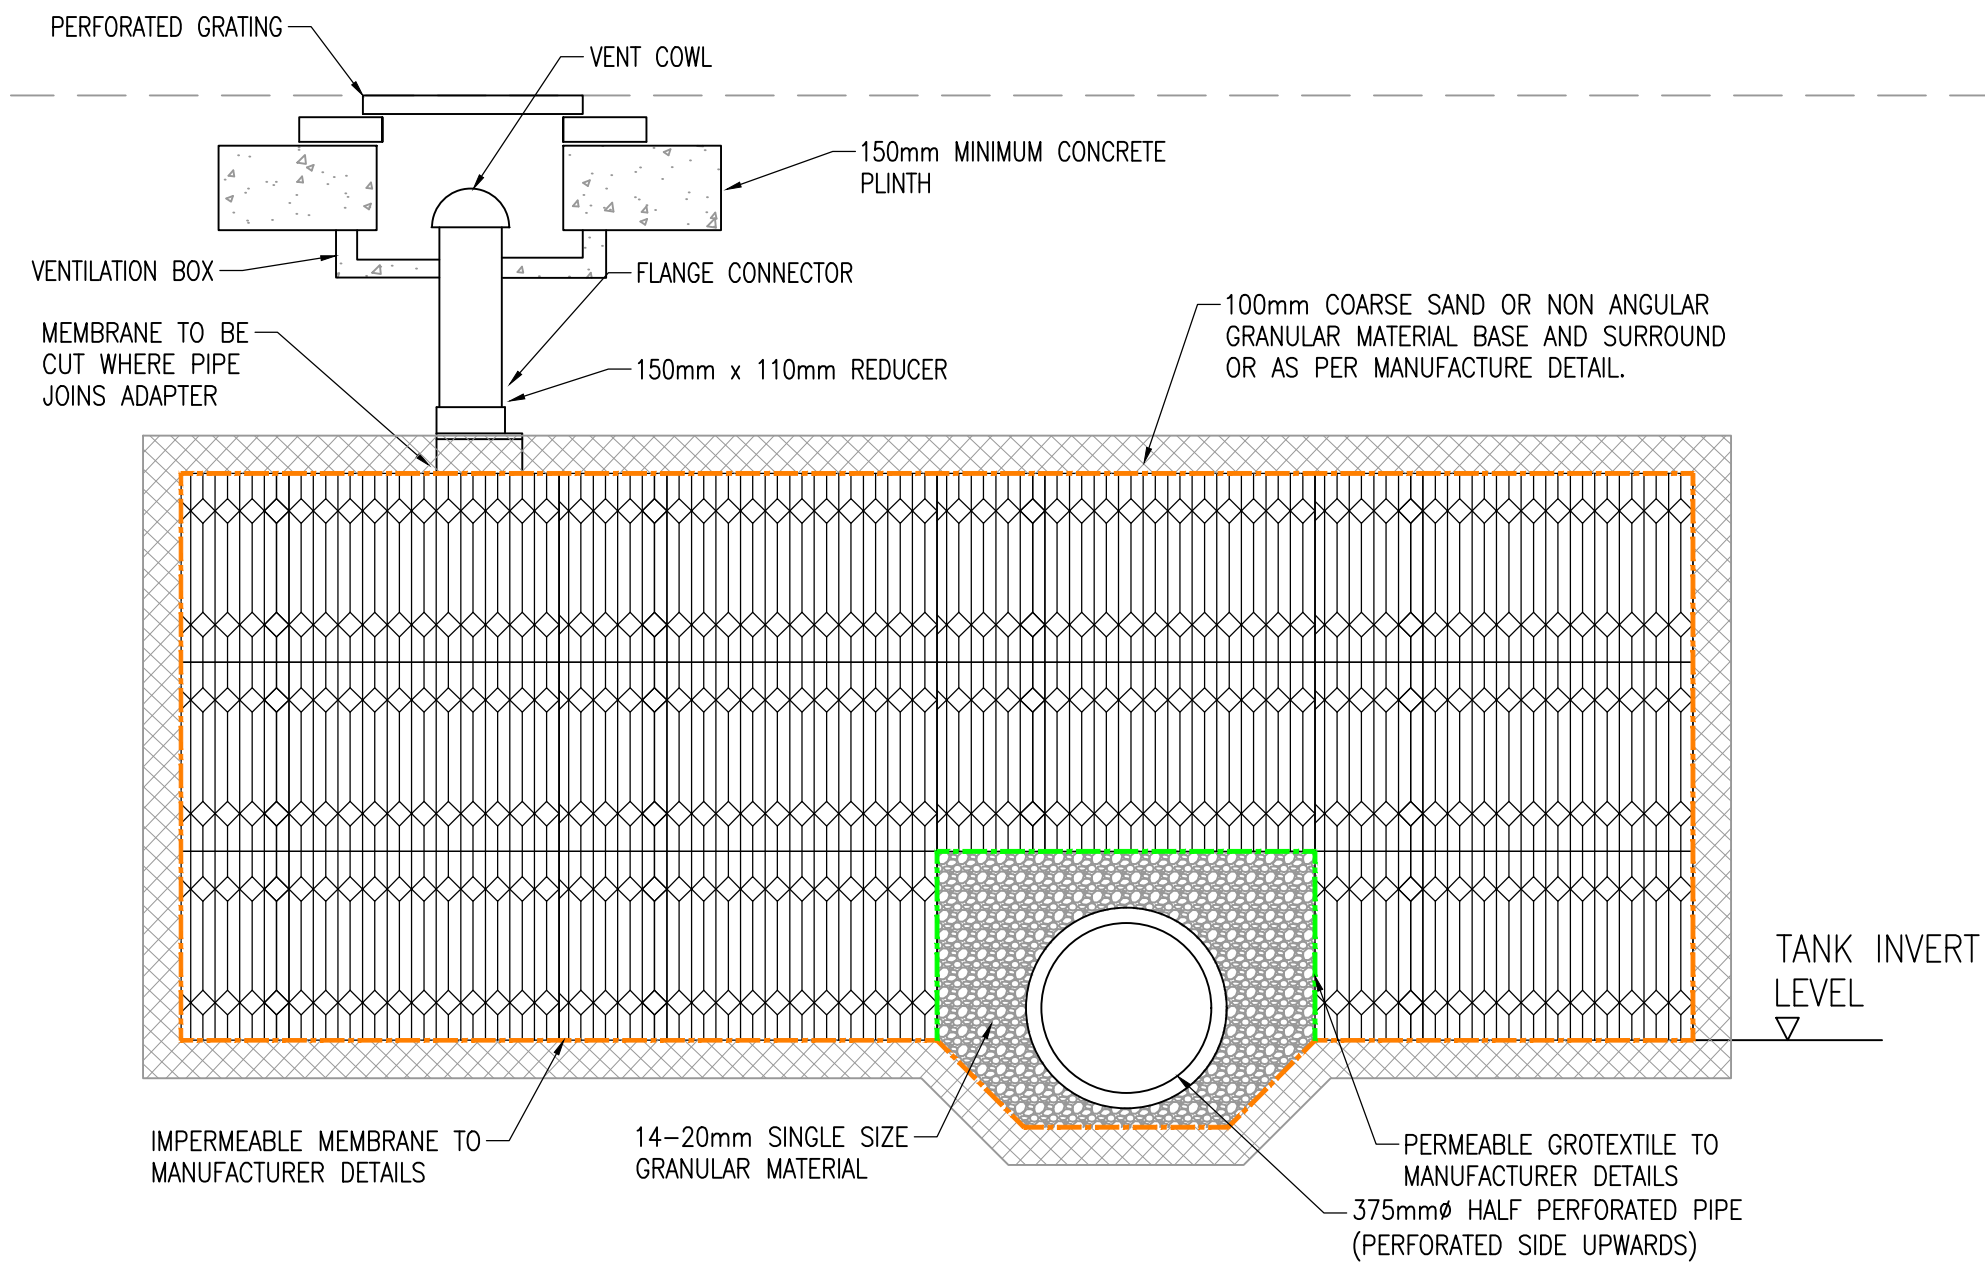


SDS TYPICAL ATTENUATION TANK SECTION

SCALE 1:20

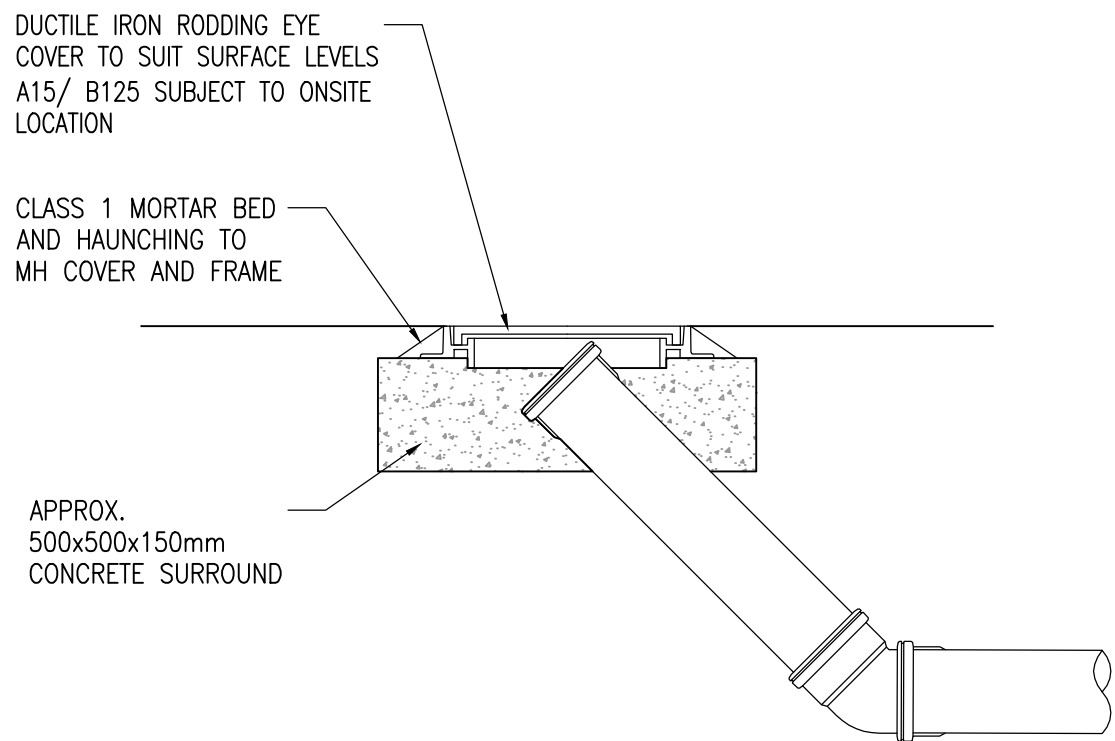

TYPICAL RODDING EYE ACCESS



SCALE 1:10

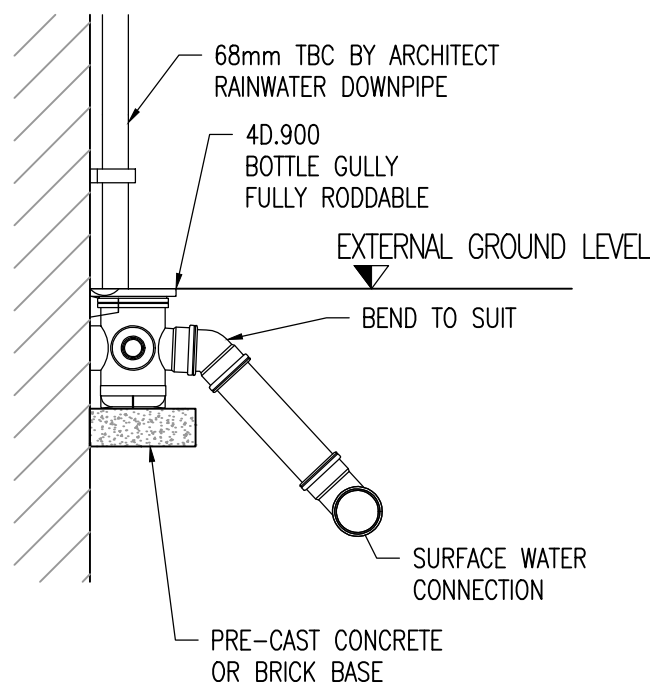

TYPICAL RWP DETAIL

(OSMA BOTTLE GULLY 'BN 110 S/S' OR SIMILAR APPROVED)

(1:20)

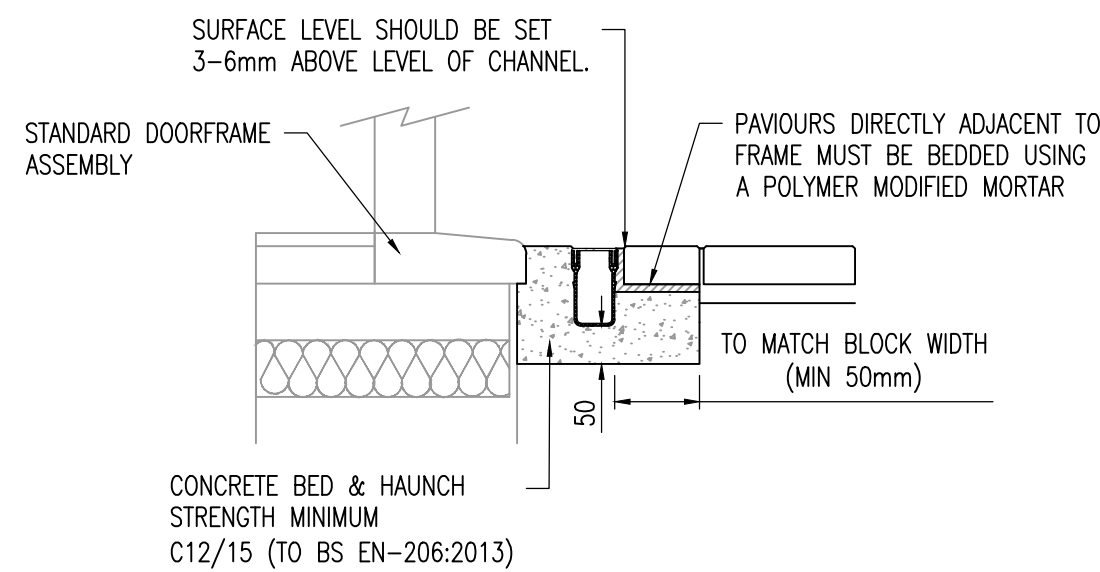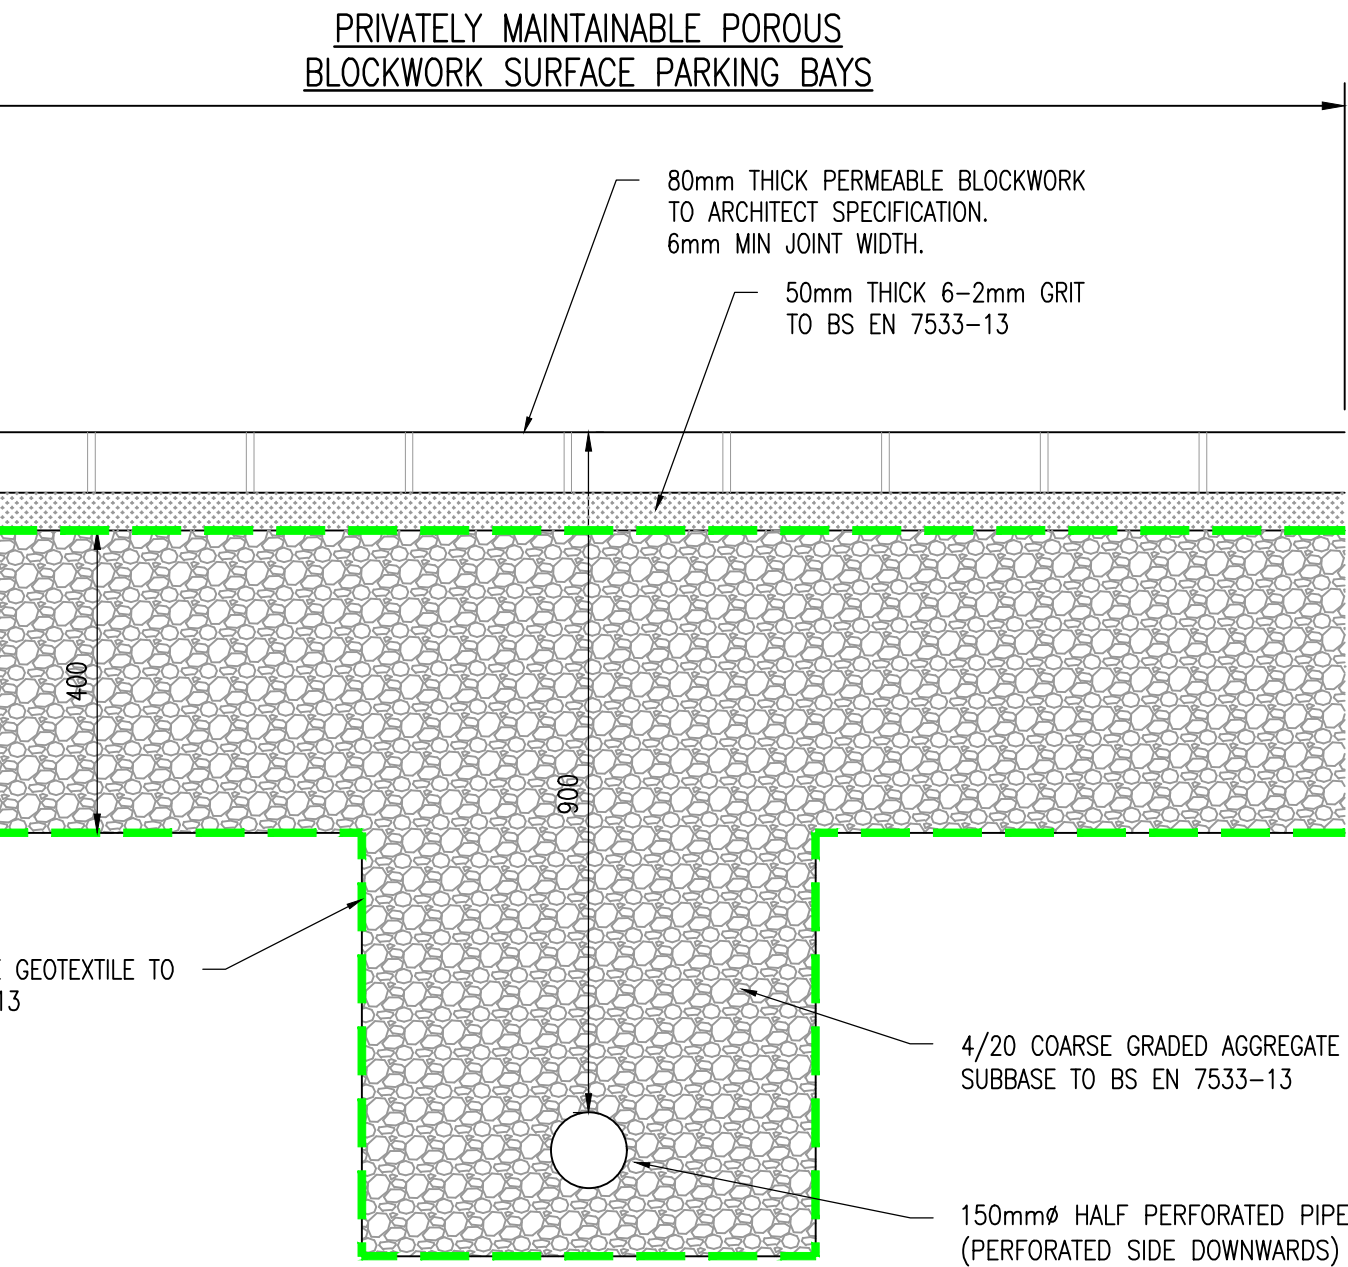


ACO THRESHOLD DRAIN

(OR SIMILAR APPROVED)


DETAILS FROM ACO DRAWING 24125

SCALE 1:10

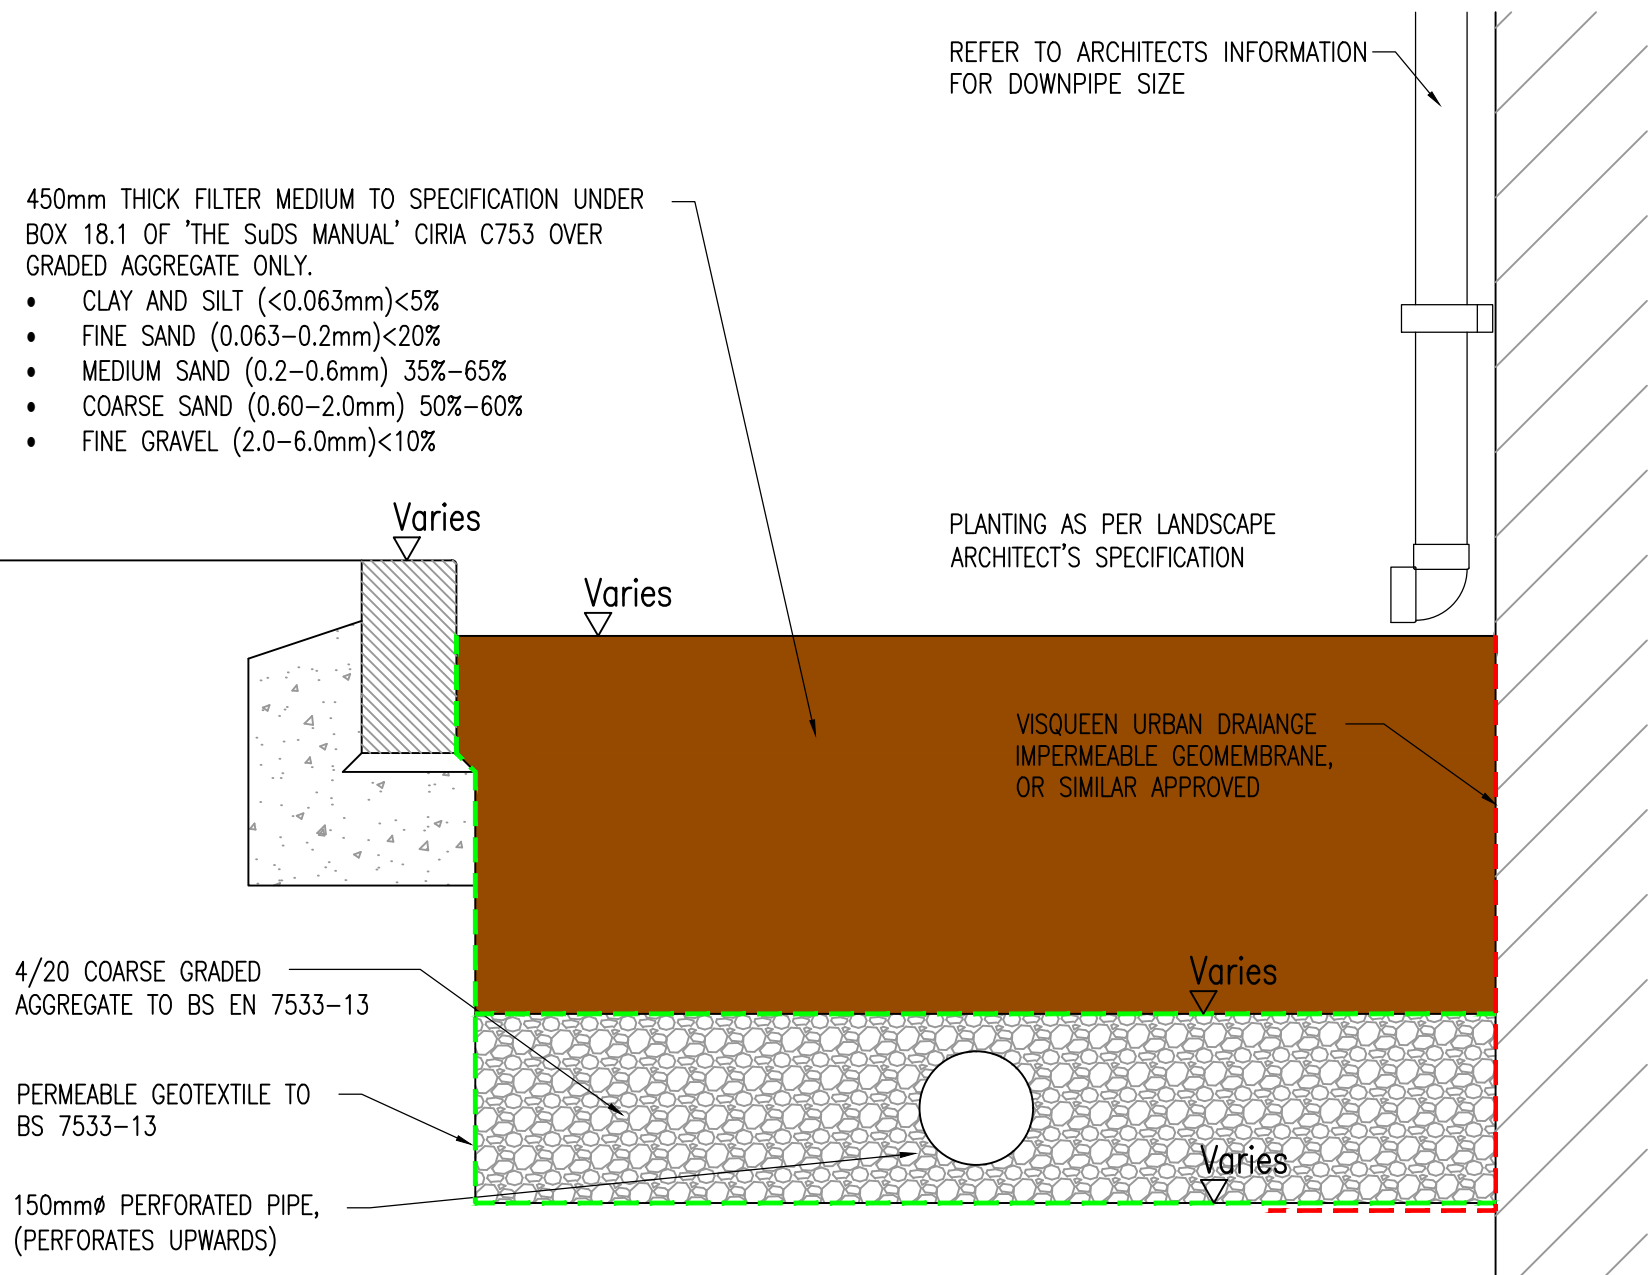

BIO-RETENTION CROSS-SECTION

(1:10)

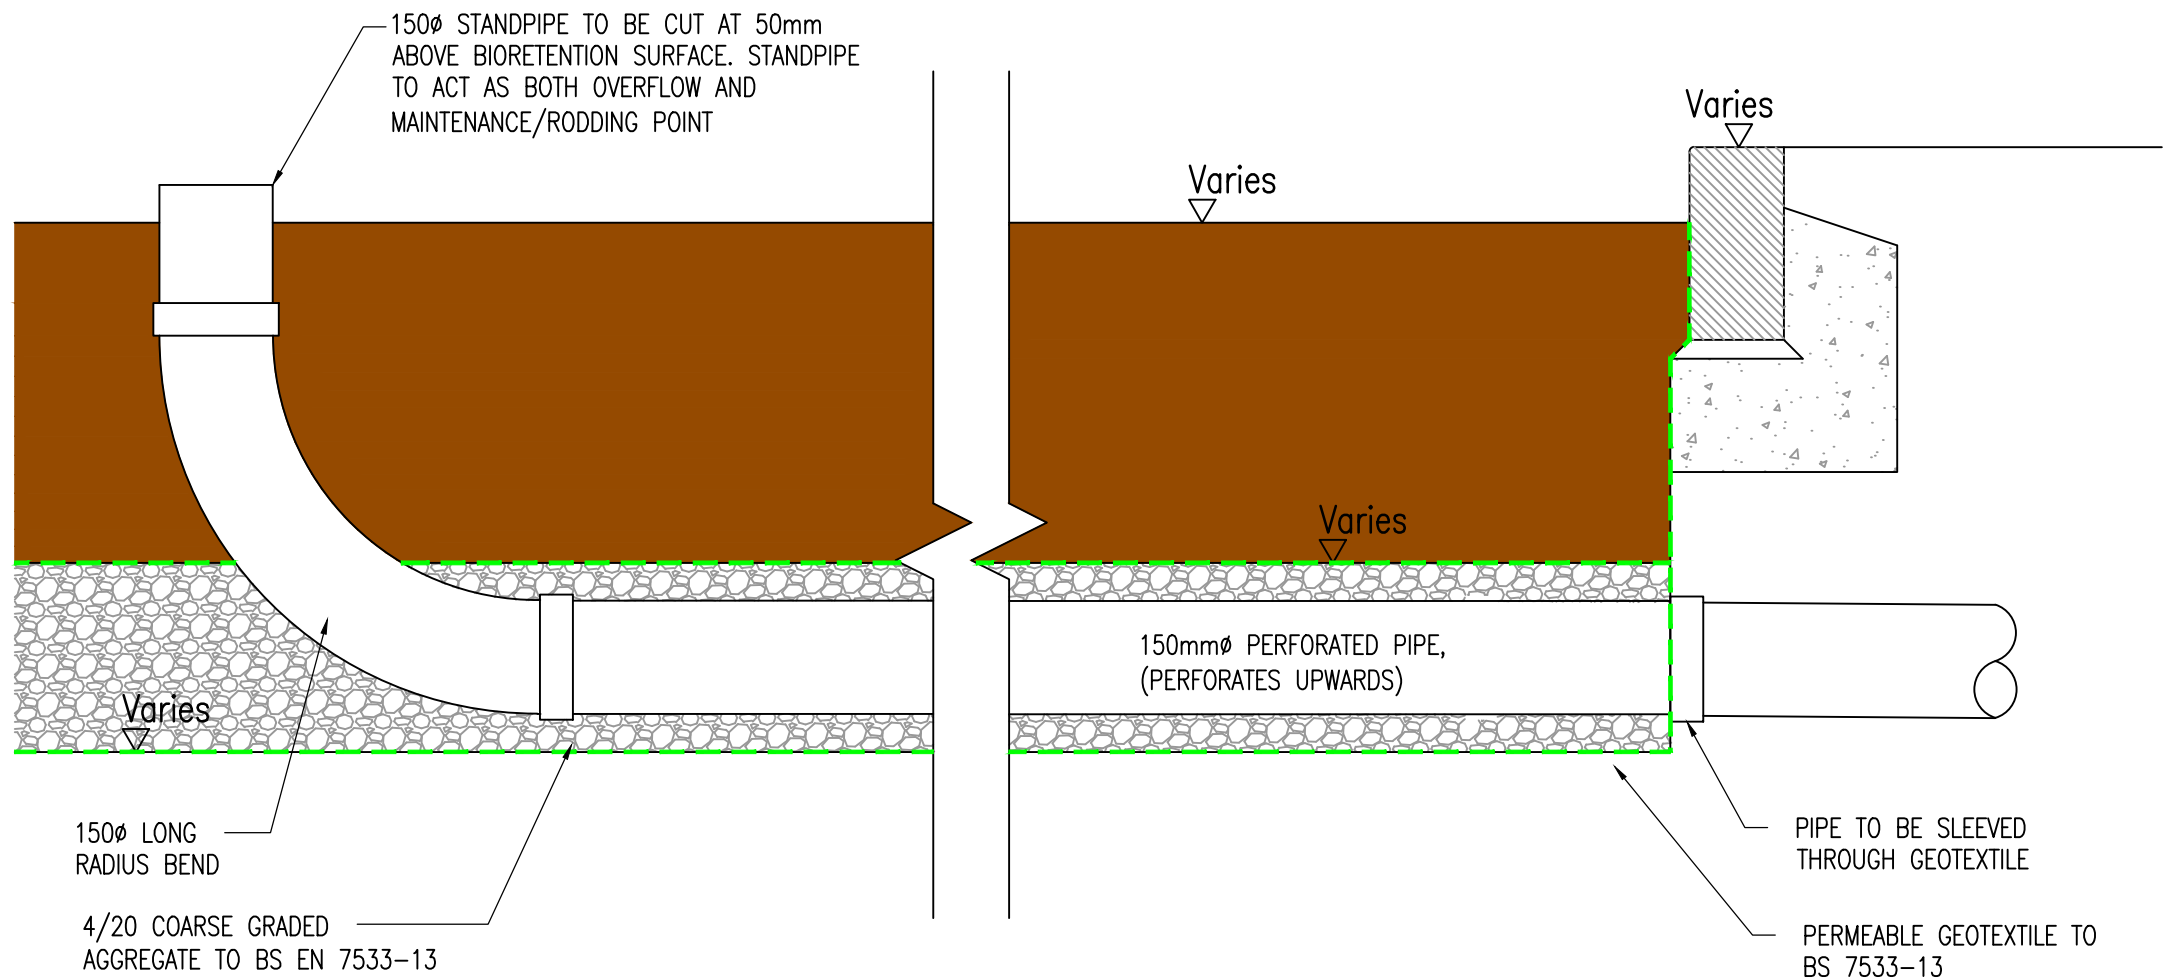

BIO-RETENTION LONG-SECTION

(1:10)

GENERAL NOTES

1. CONTRACTOR TO CHECK ALL DIMENSIONS AND REPORT ALL ERRORS AND OMISSIONS TO THE ENGINEER.
2. ANY DISCREPANCY TO BE REPORTED IMMEDIATELY TO THE ENGINEER.
3. THIS DRAWING TO BE READ IN CONJUNCTION WITH ALL RELEVANT ARCHITECTS, SUBCONTRACTORS AND SPECIALISTS DRAWINGS AND SPECIFICATIONS.

B	ADDED BIO-RETENTION AREAS DETAIL	AJ	31.10.22
A	REMOVED 'DO NOT SCALE' NOTE	TE	07.07.22
Rev.	Detail	By	Date

Revisions

Reinforcement schedules nos.



Structural & Civil Engineering Consultants

First Floor
7 St James Crescent
Swarsea
SA1 6DP

Telephone
e-mail
web

+44 1792 473 182
admin@cb3consult.co.uk
www.cb3consult.co.uk

Client



Project

PROPOSED RESIDENTIAL
DEVELOPMENT AT
UTTOXETER ROAD,
UPPER TEAN

Drawing Title

DRAINAGE
SHEET 3 OF 4

PRELIMINARY

Project No.

C1941

Drawing No.

C-SK06

Scales

AS SHOWN

Date

29.04.22

Revision

B

Drawn

DH

Checked

DF

Sheet Size

A1