
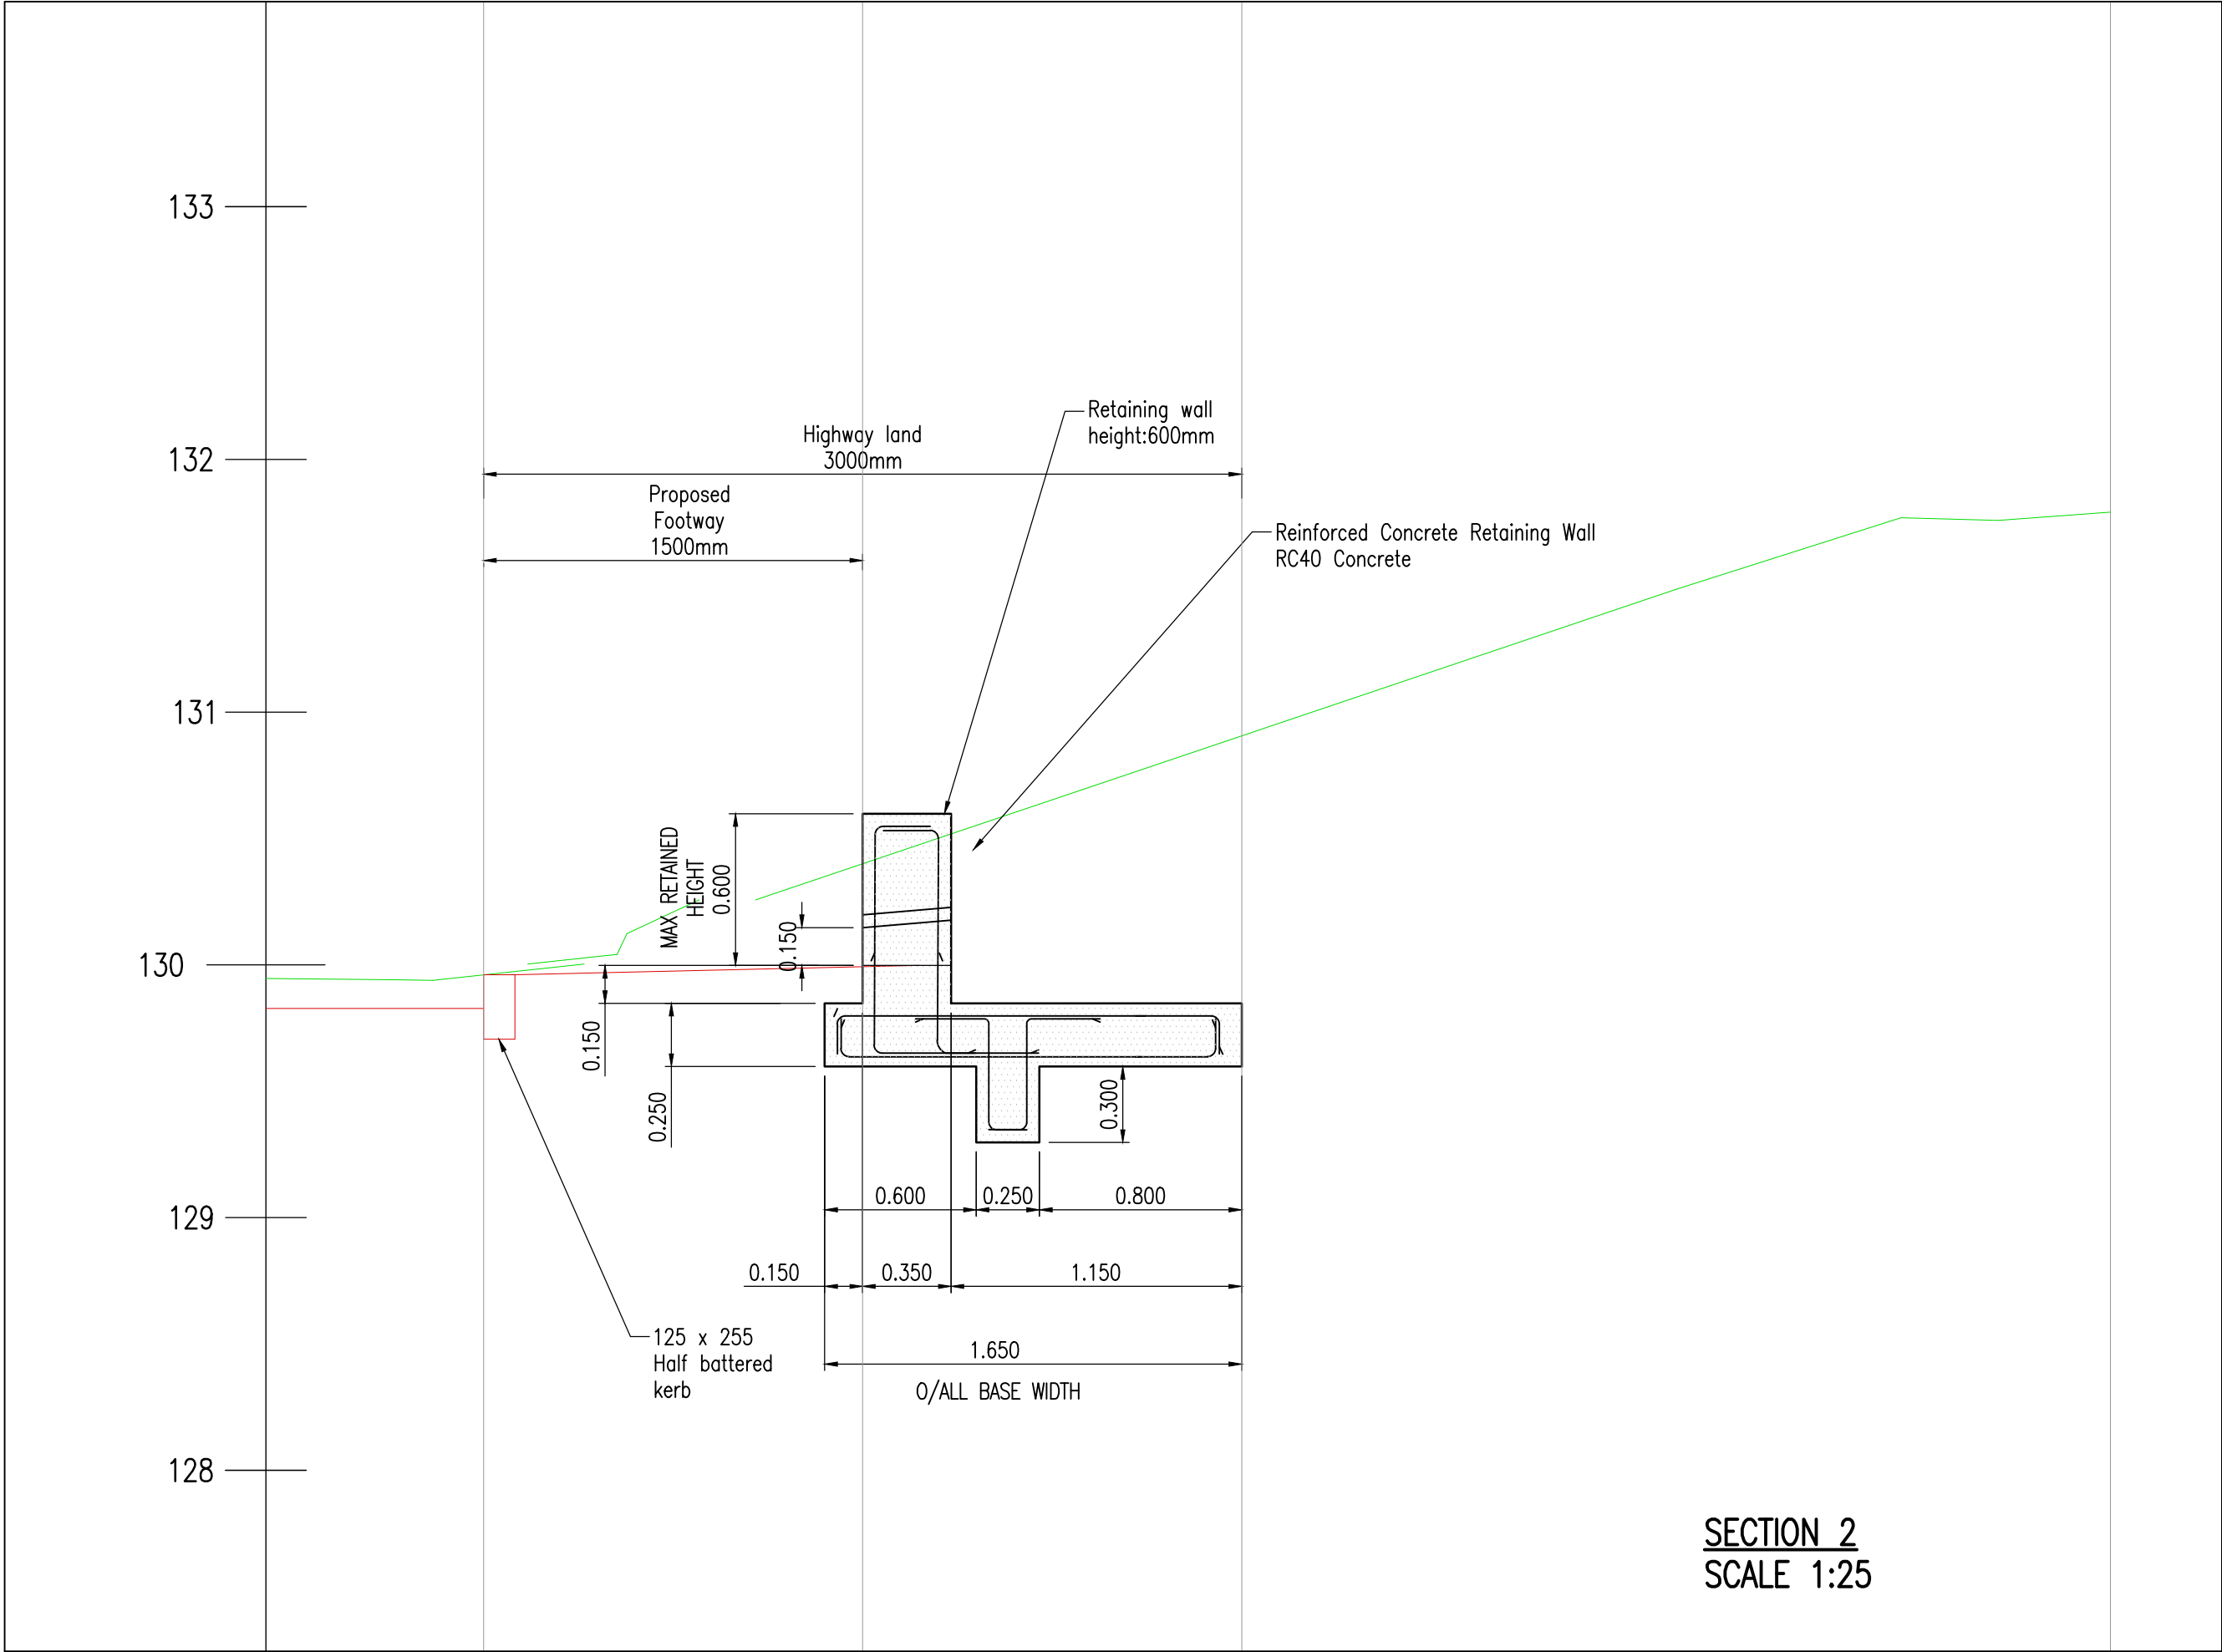


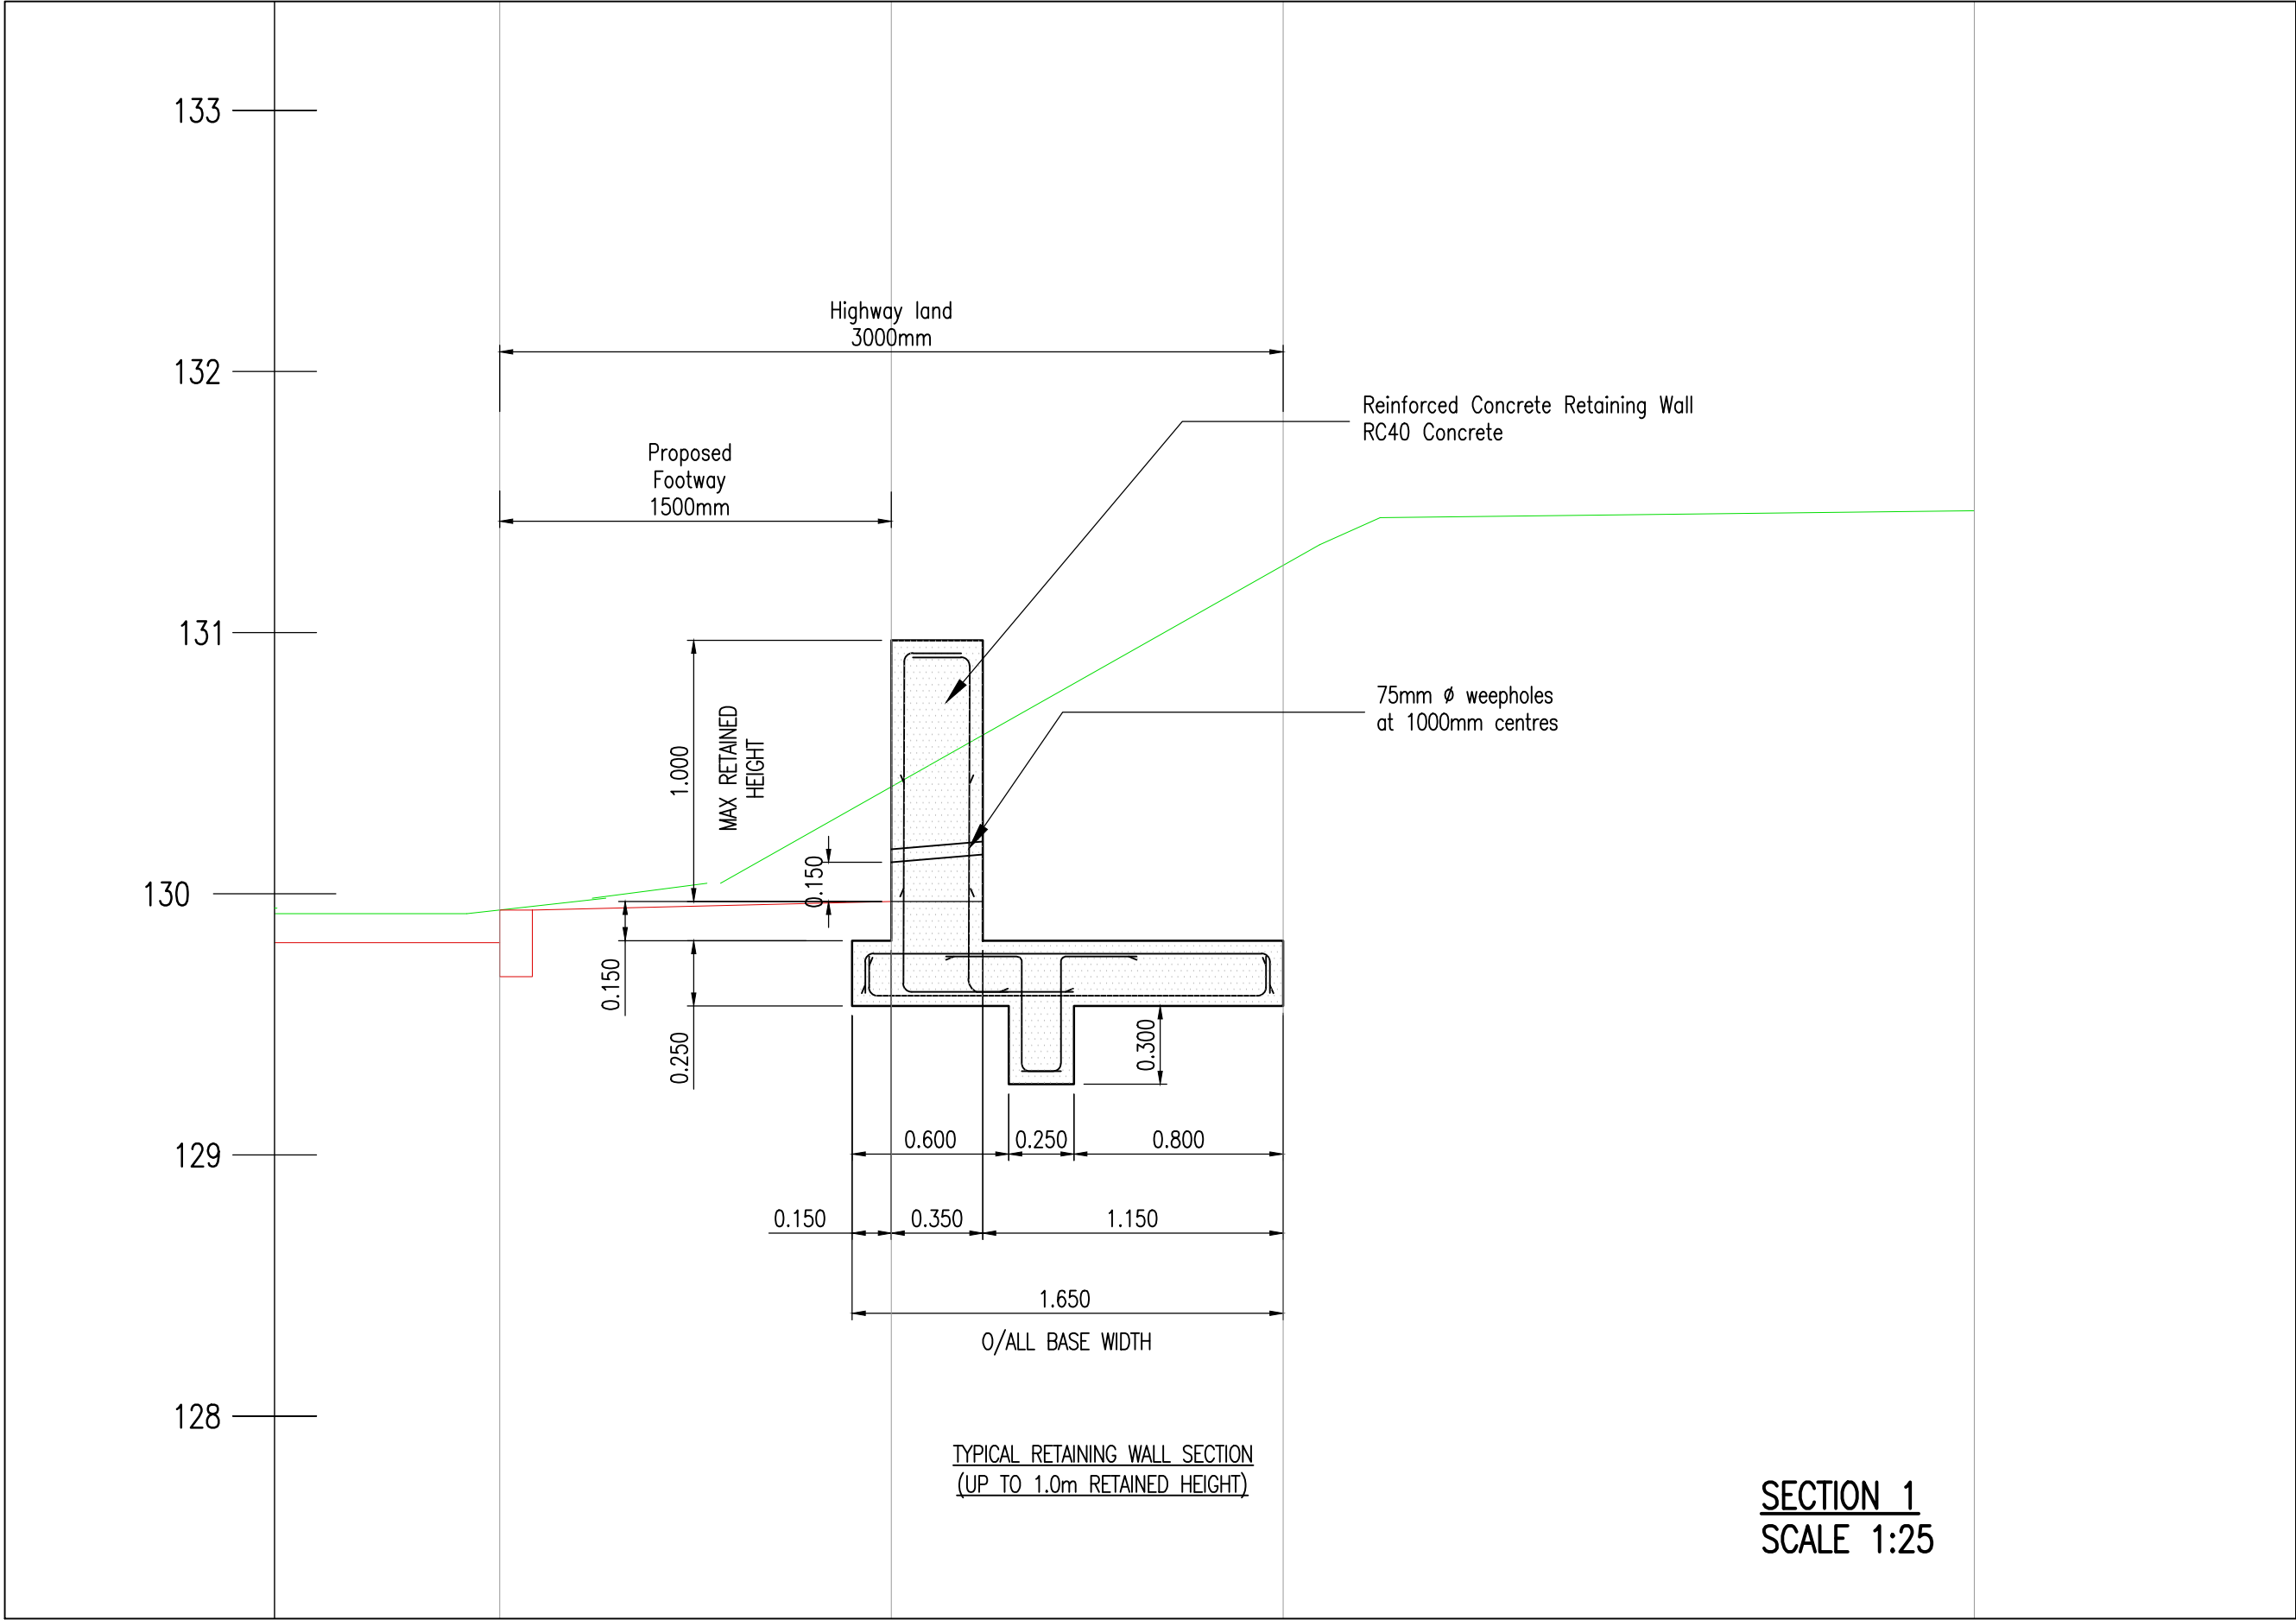

- GENERAL NOTES
- DO NOT SCALE THIS DRAWING.
 - CONTRACTOR TO CHECK ALL DIMENSIONS AND REPORT ALL ERRORS AND OMISSIONS TO THE ENGINEER.
 - ANY DISCREPANCY TO BE REPORTED IMMEDIATELY TO THE ENGINEER.
 - THIS DRAWING TO BE READ IN CONJUNCTION WITH ALL RELEVANT ARCHITECTS, SUBCONTRACTORS AND SPECIALISTS DRAWINGS AND SPECIFICATIONS.

KEY

- RETAINING WALL
- PROPOSED 1.5m FOOTPATH
- BANKMENT

Rev.	Detail	By	Date
------	--------	----	------

Revisions

Reinforcement schedules nos.

CB3
CONSULT

Structural & Civil Engineering Consultants

First Floor
7 St James Crescent
Swansea
SA14DP

Telephone +44 1792 473 182
e-mail admin@cb3consult.co.uk
web www.cb3consult.co.uk

Client
ENZO'S HOMES

Project
PROPOSED RESIDENTIAL DEVELOPMENT AT UTTOXETER ROAD, UPPER TEAM

Drawing Title
RETAINING WALL SECTIONS

PRELIMINARY

Project No. C1941	Drawing No. C-SK09
Scales AS DRAWING	Date 07.08.22
Drawn AJ	Checked DH
Sheet Size A1	Revision -