


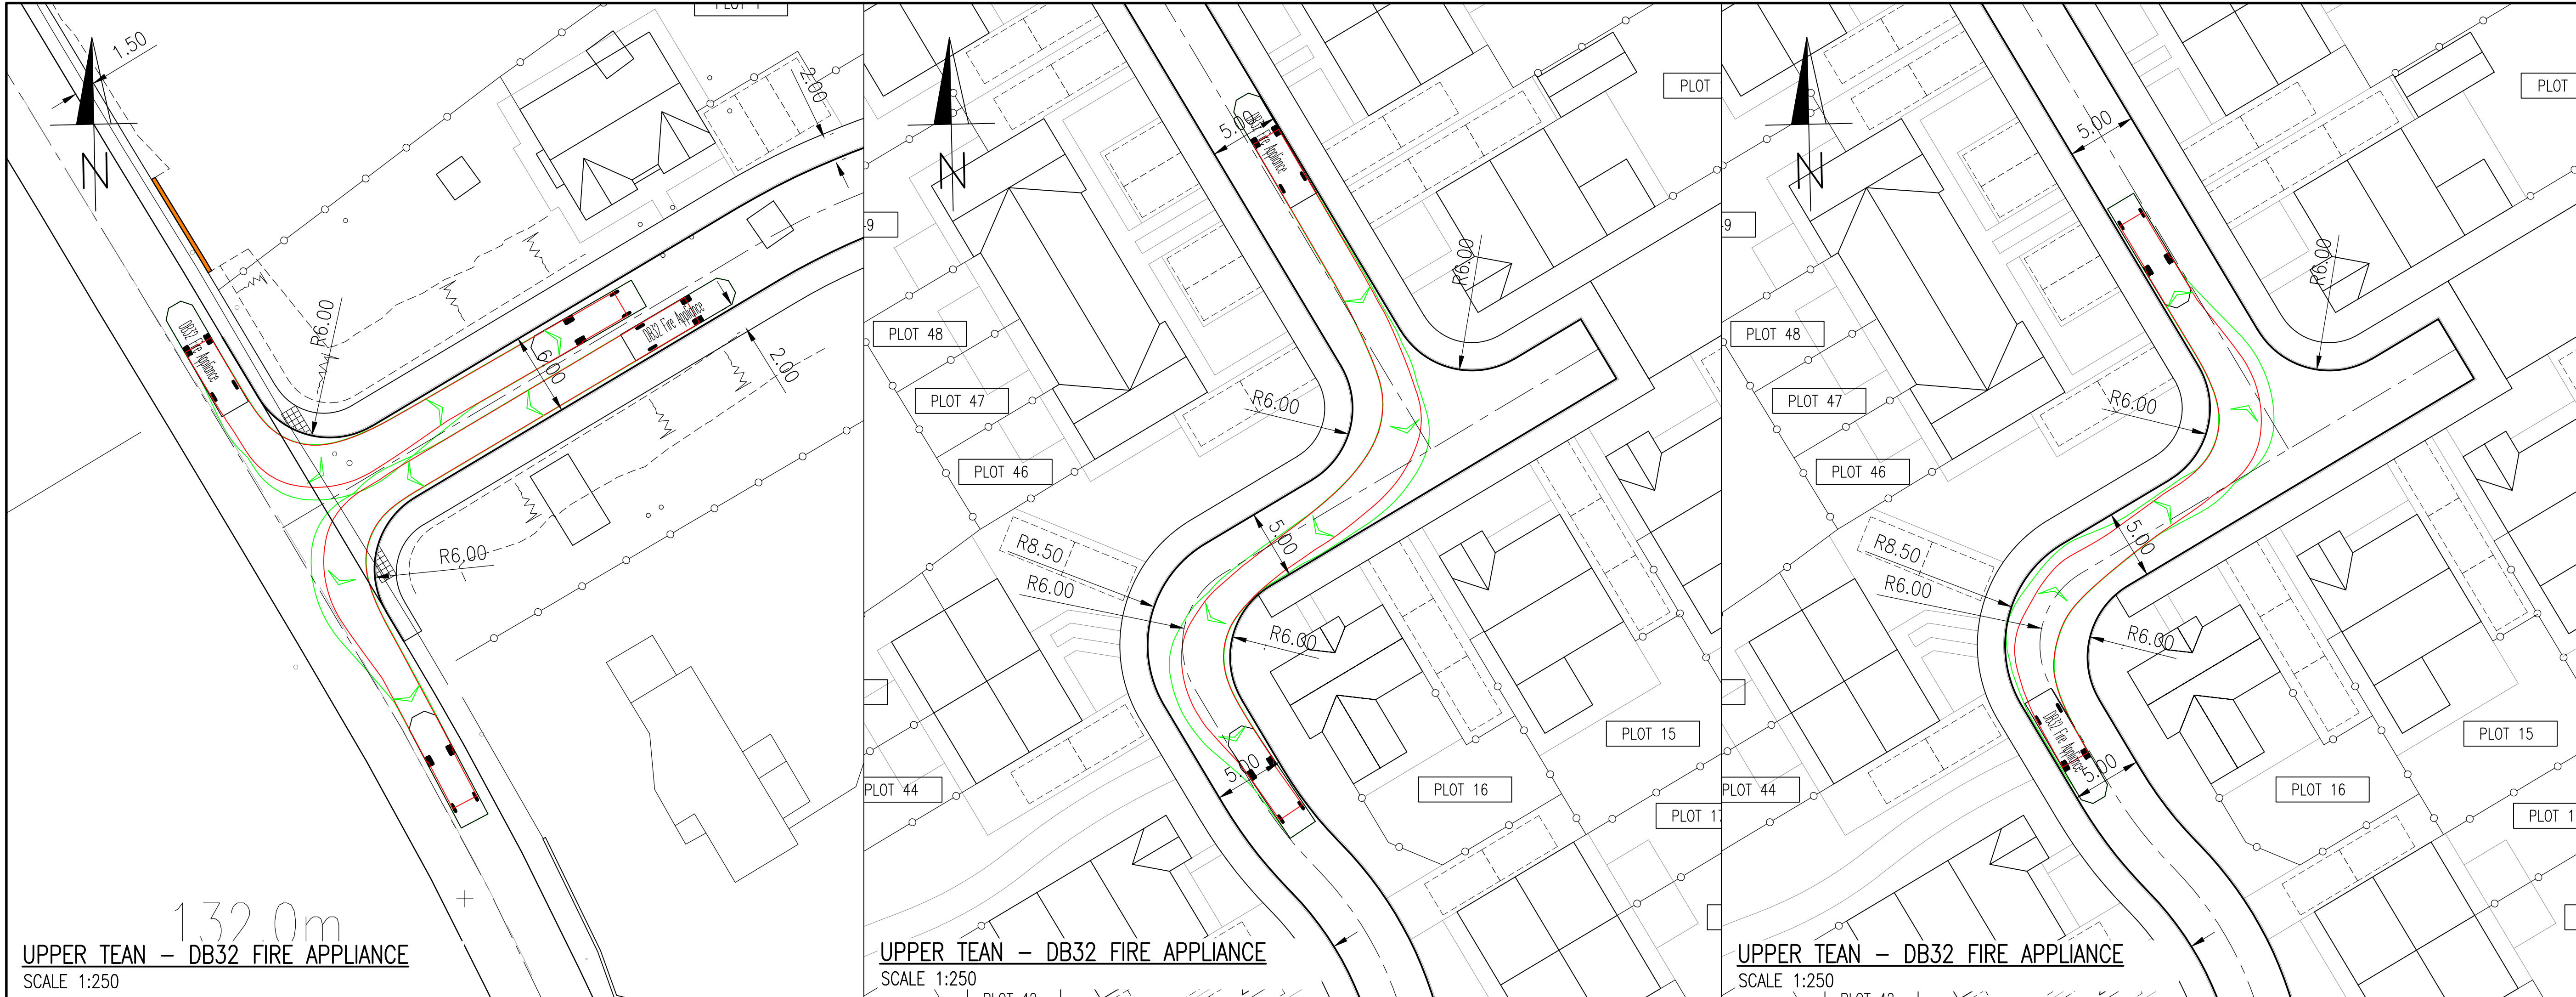

**GENERAL NOTES**

- DO NOT SCALE THIS DRAWING.
- CONTRACTOR TO CHECK ALL DIMENSIONS AND REPORT ALL ERRORS AND OMISSIONS TO THE ENGINEER.
- ANY DISCREPANCY TO BE REPORTED IMMEDIATELY TO THE ENGINEER.
- THIS DRAWING TO BE READ IN CONJUNCTION WITH ALL RELEVANT ARCHITECTS, SUBCONTRACTORS AND SPECIALISTS DRAWINGS AND SPECIFICATIONS.

DB32 Fire Appliance  
Overall Length 8.68m  
Overall Width 2.45m  
Overall Body Height 2.12m  
Min Body Ground Clearance 0.337m  
Max Track Width 2.12m  
Lock to lock time 6.00s  
Kerb to Kerb Turning Radius 7.910m

|      |                                            |    |          |
|------|--------------------------------------------|----|----------|
| A    | DRAWING UPDATED TO SUIT LATEST SITE LAYOUT | AJ | 21.11.22 |
| Rev. | Detail                                     | By | Date     |

Revisions

Reinforcement schedules nos.

**CB3 CONSULT**  
Structural & Civil Engineering Consultants  
First Floor  
7 St James Crescent  
Swansea  
SA1 6DP  
Telephone +44 1792 473 182  
e-mail admin@cb3consult.co.uk  
web www.cb3consult.co.uk

Client  
**ENZO'S HOMES**

Project  
**PROPOSED RESIDENTIAL DEVELOPMENT AT UTOXETER ROAD, UPPER TEAN**

Drawing Title  
**VEHICLE TRACKING DB32 FIRE APPLIANCE**

**INFORMATION**

|                             |                              |
|-----------------------------|------------------------------|
| Project No.<br><b>C1941</b> | Drawing No.<br><b>C-SK10</b> |
| Scales<br>AS SHOWN          | Date<br>25.10.22             |
| Drawn<br>SG                 | Checked<br>AJ                |
| Sheet Size<br>A1            | Revision<br><b>A</b>         |