




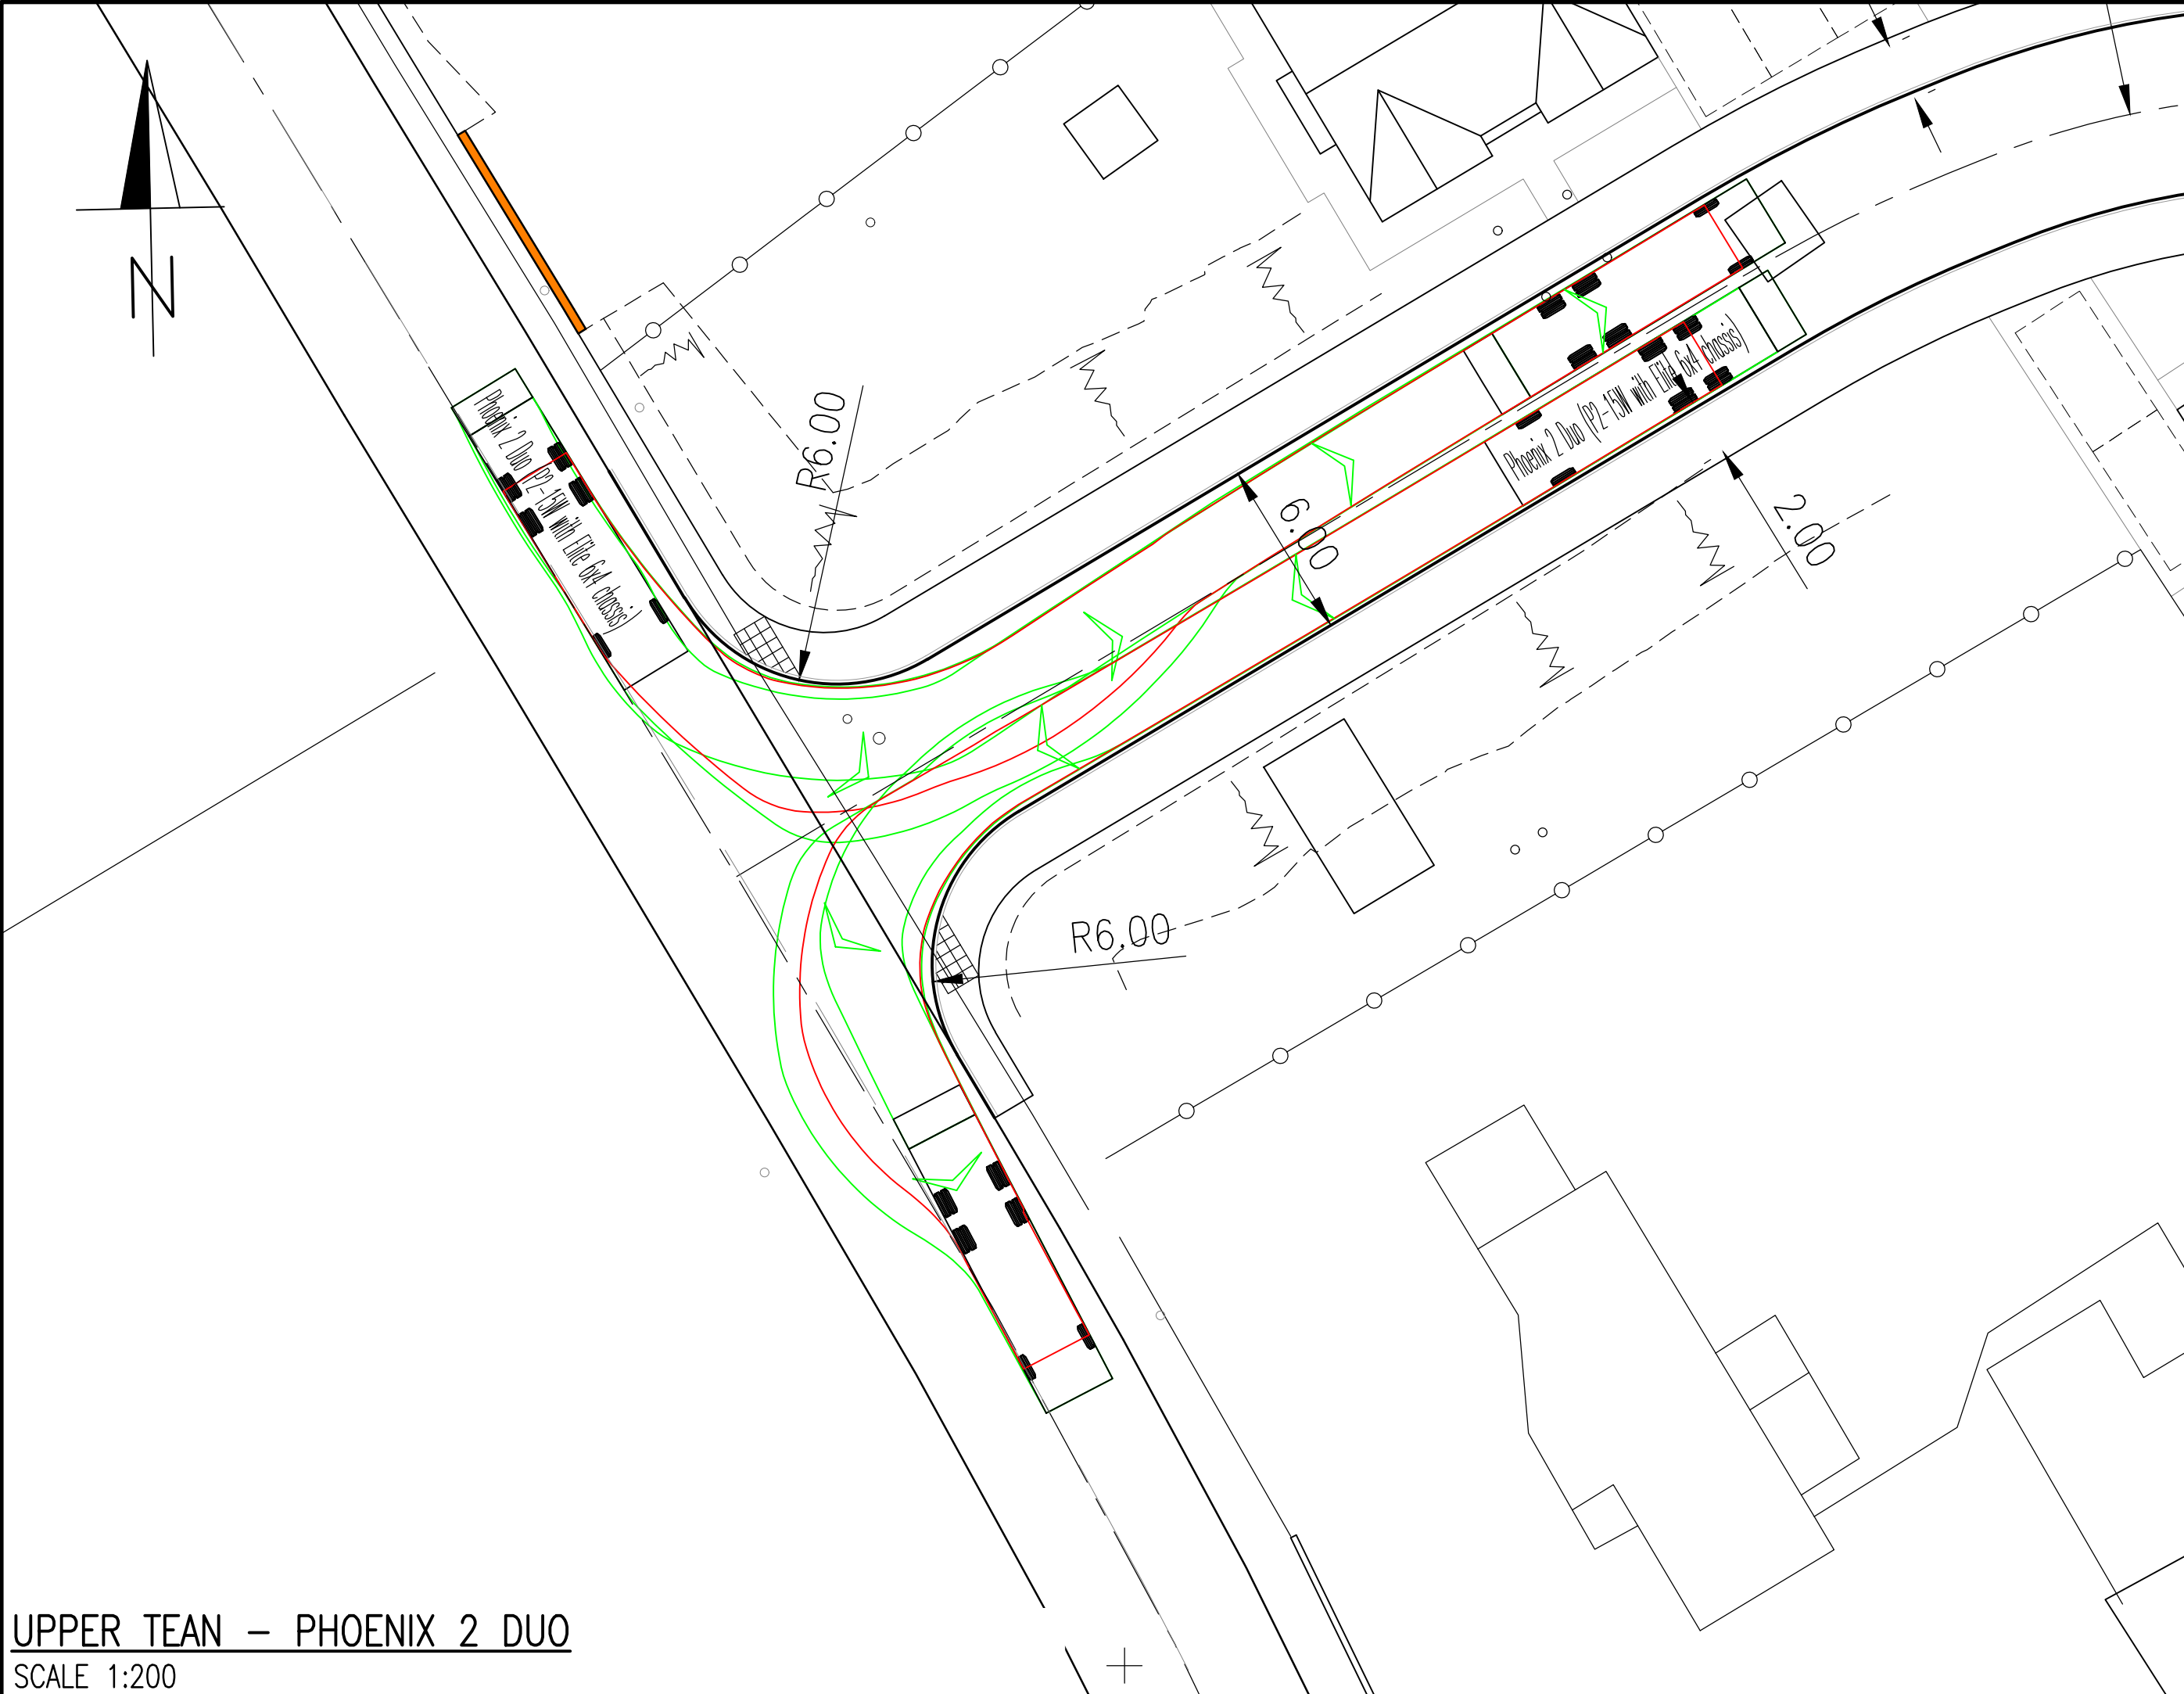


UPPER TEAN – PHOENIX 2 DUO
SCALE 1:200

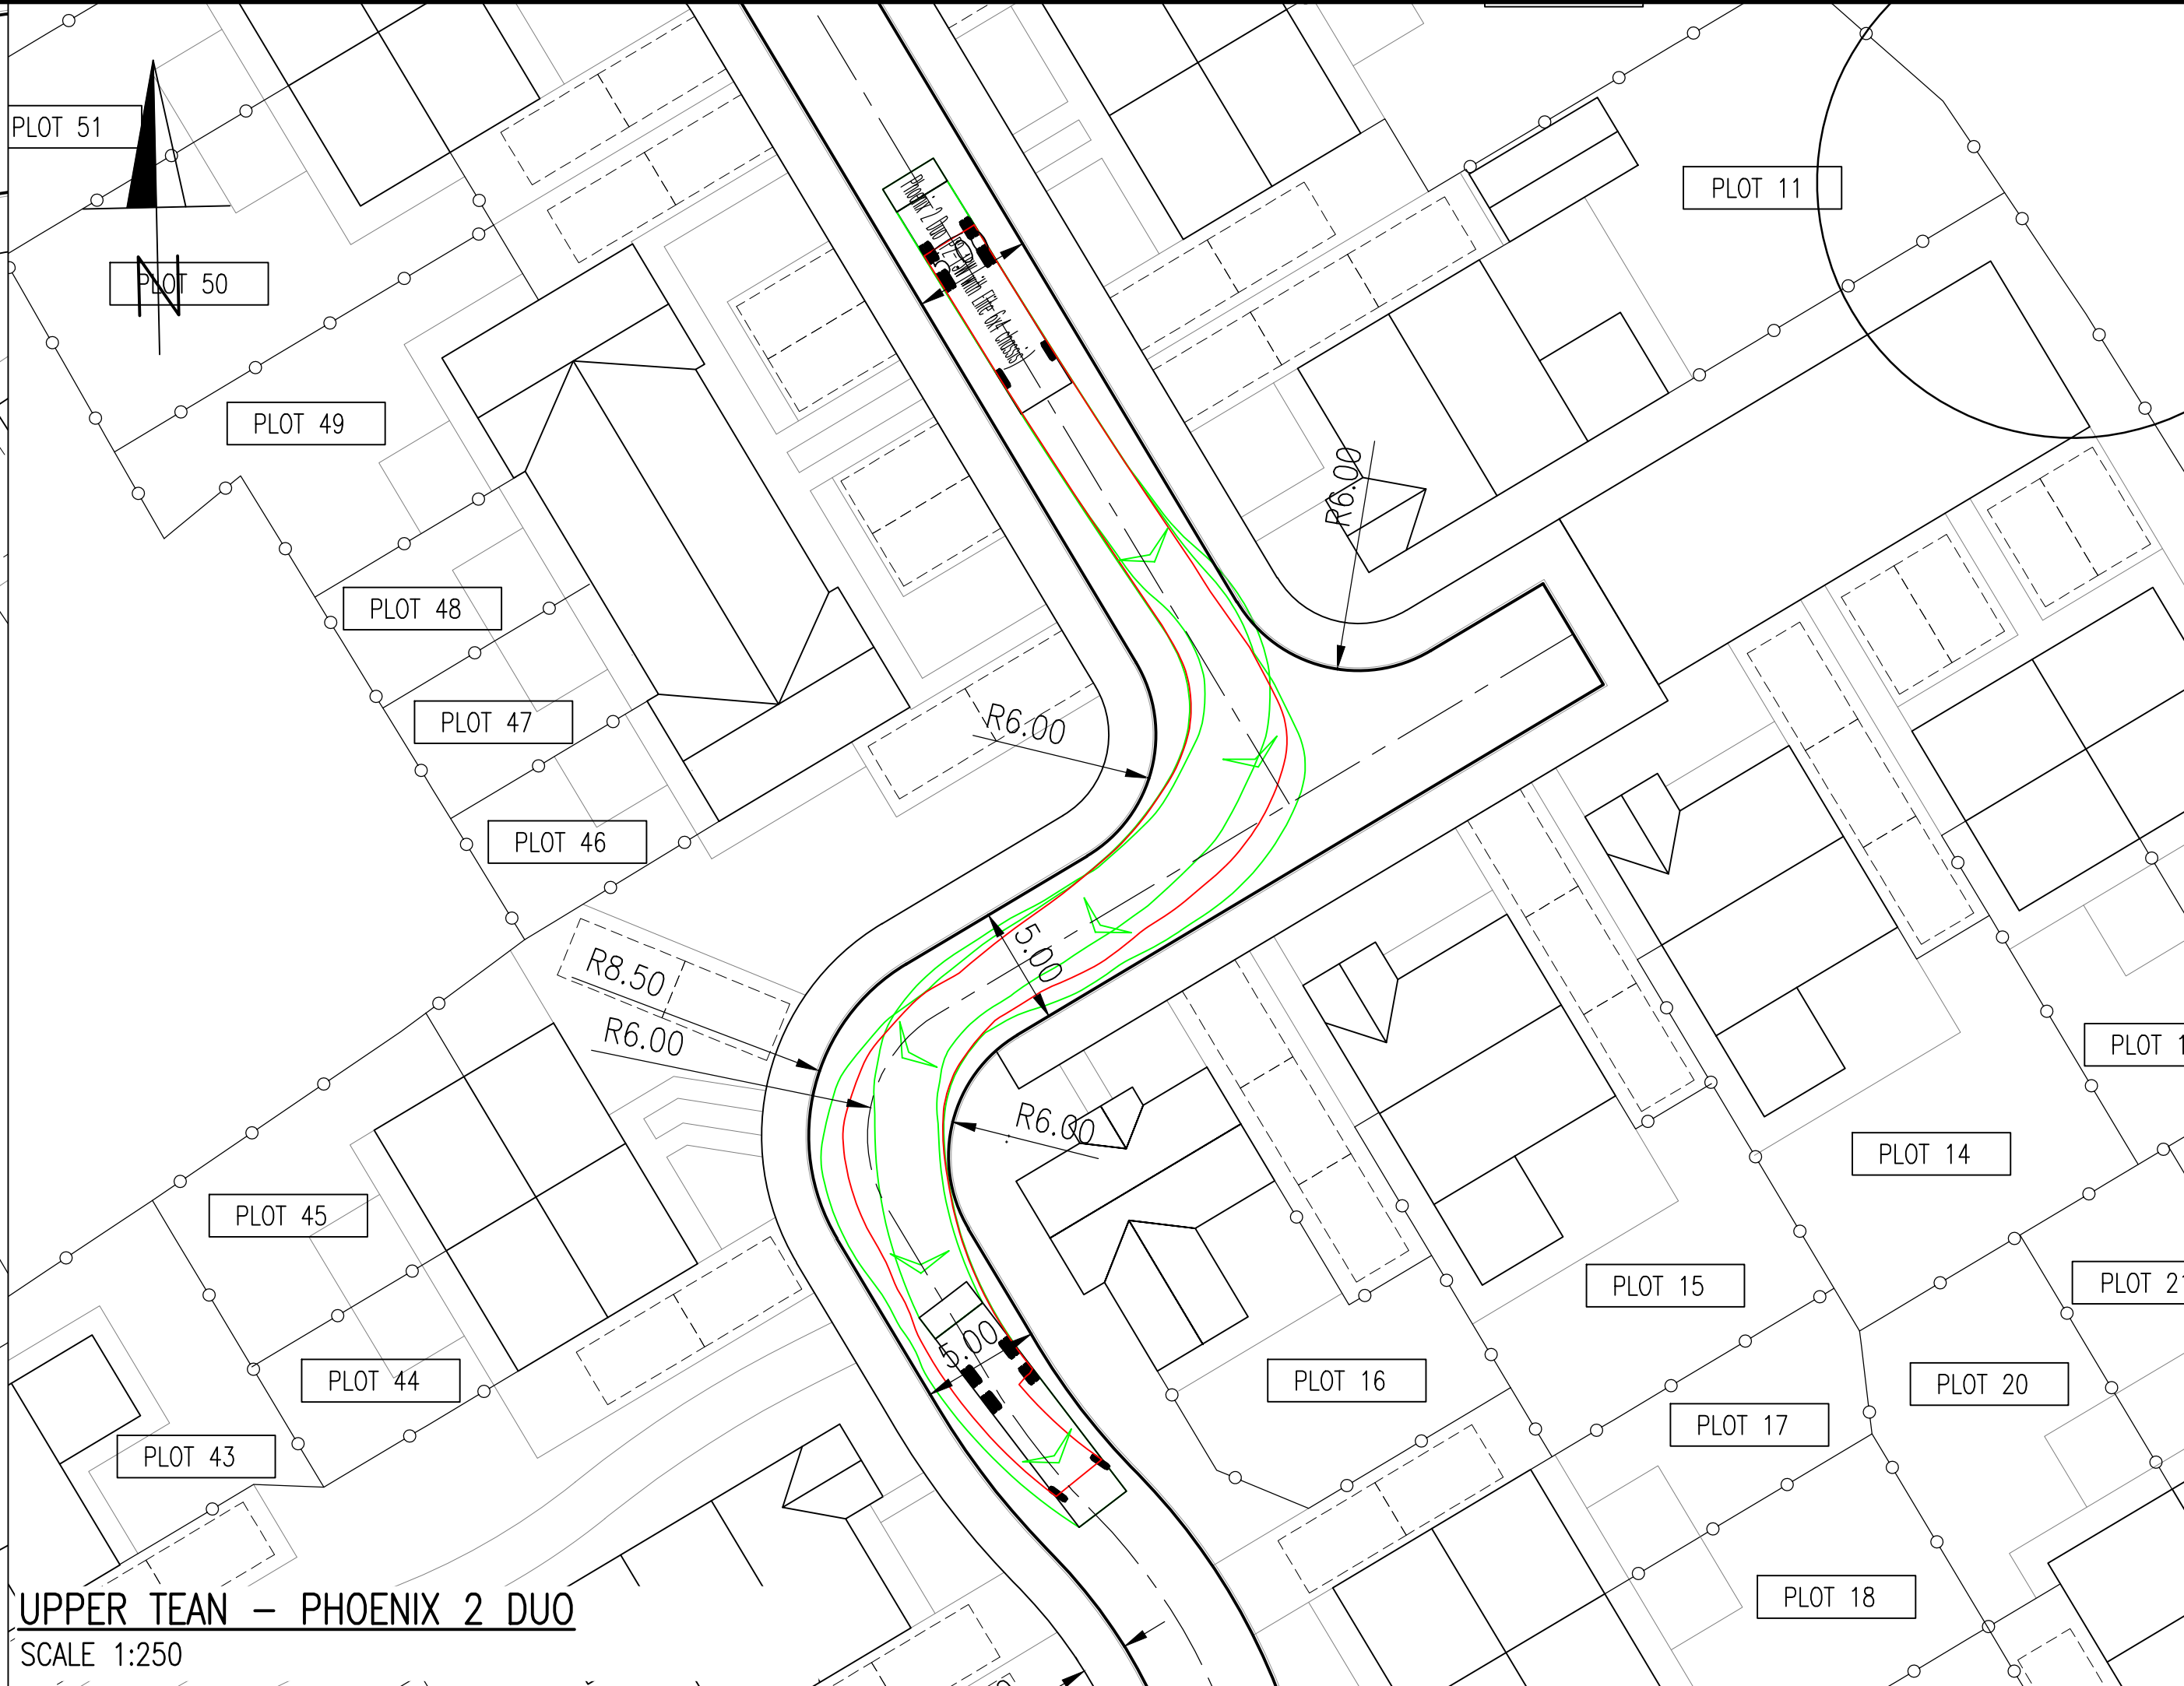

UPPER TEAN – PHOENIX 2 DUO
SCALE 1:250

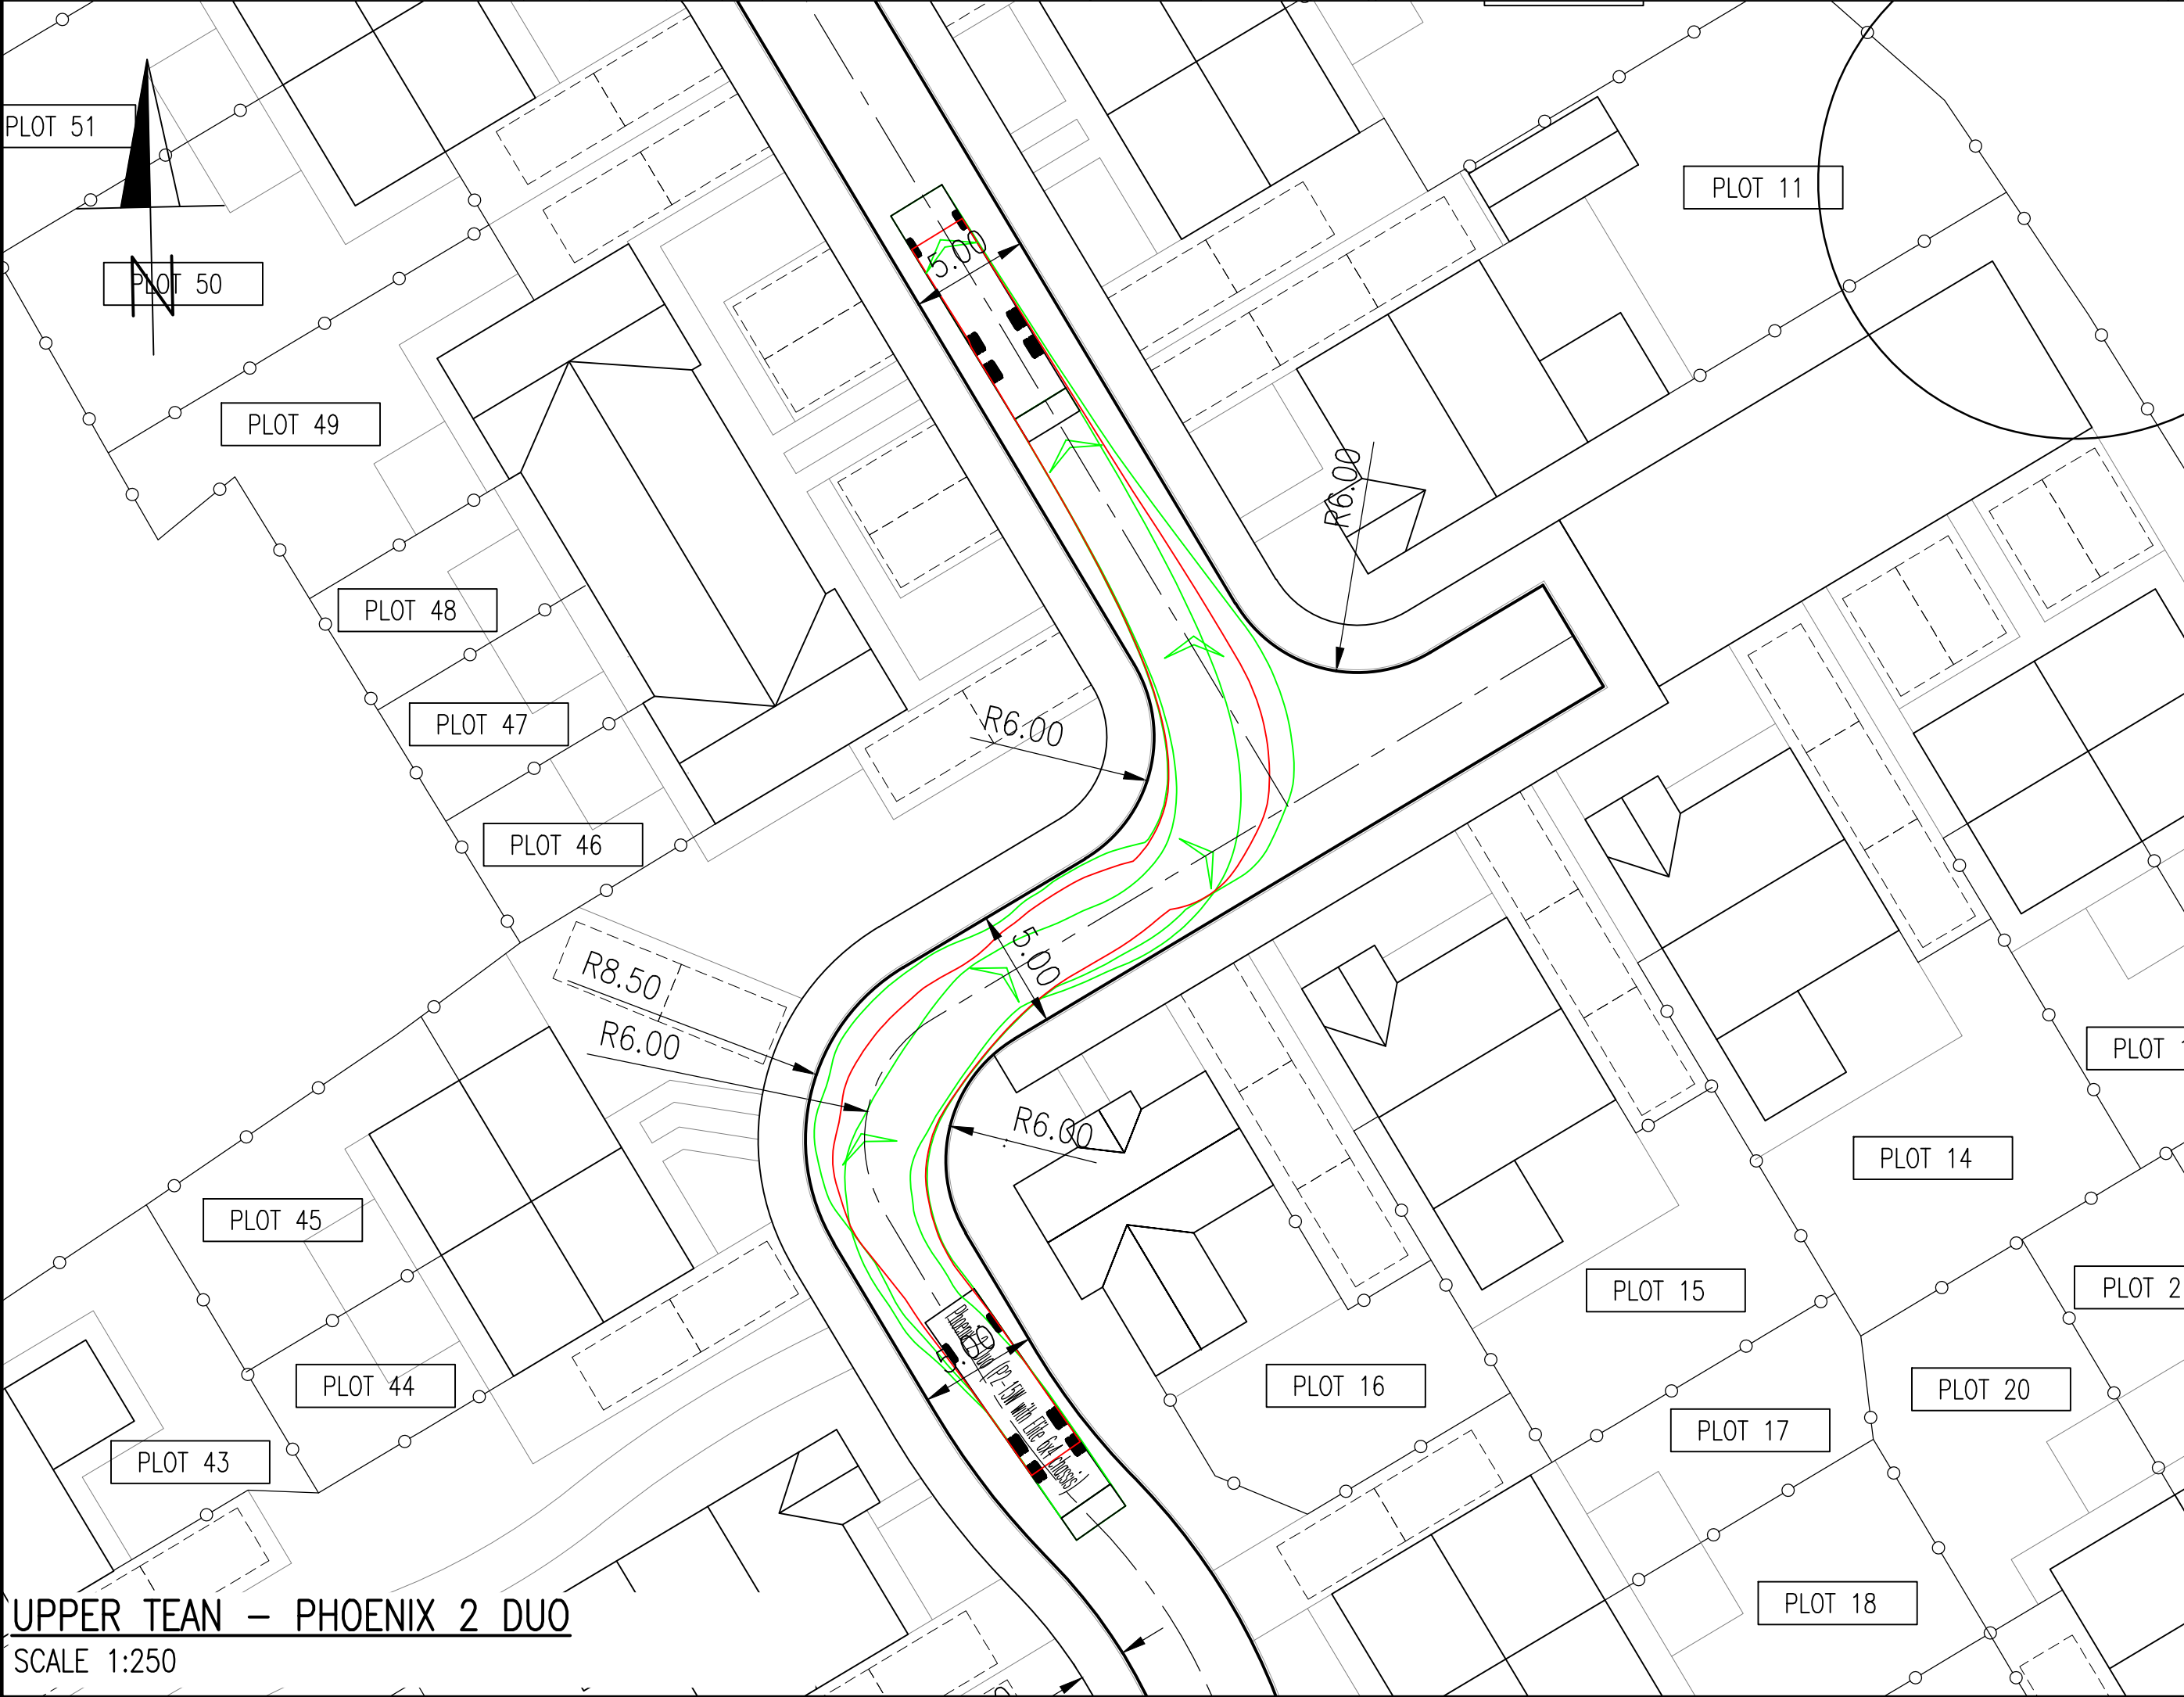

UPPER TEAN – PHOENIX 2 DUO
SCALE 1:250

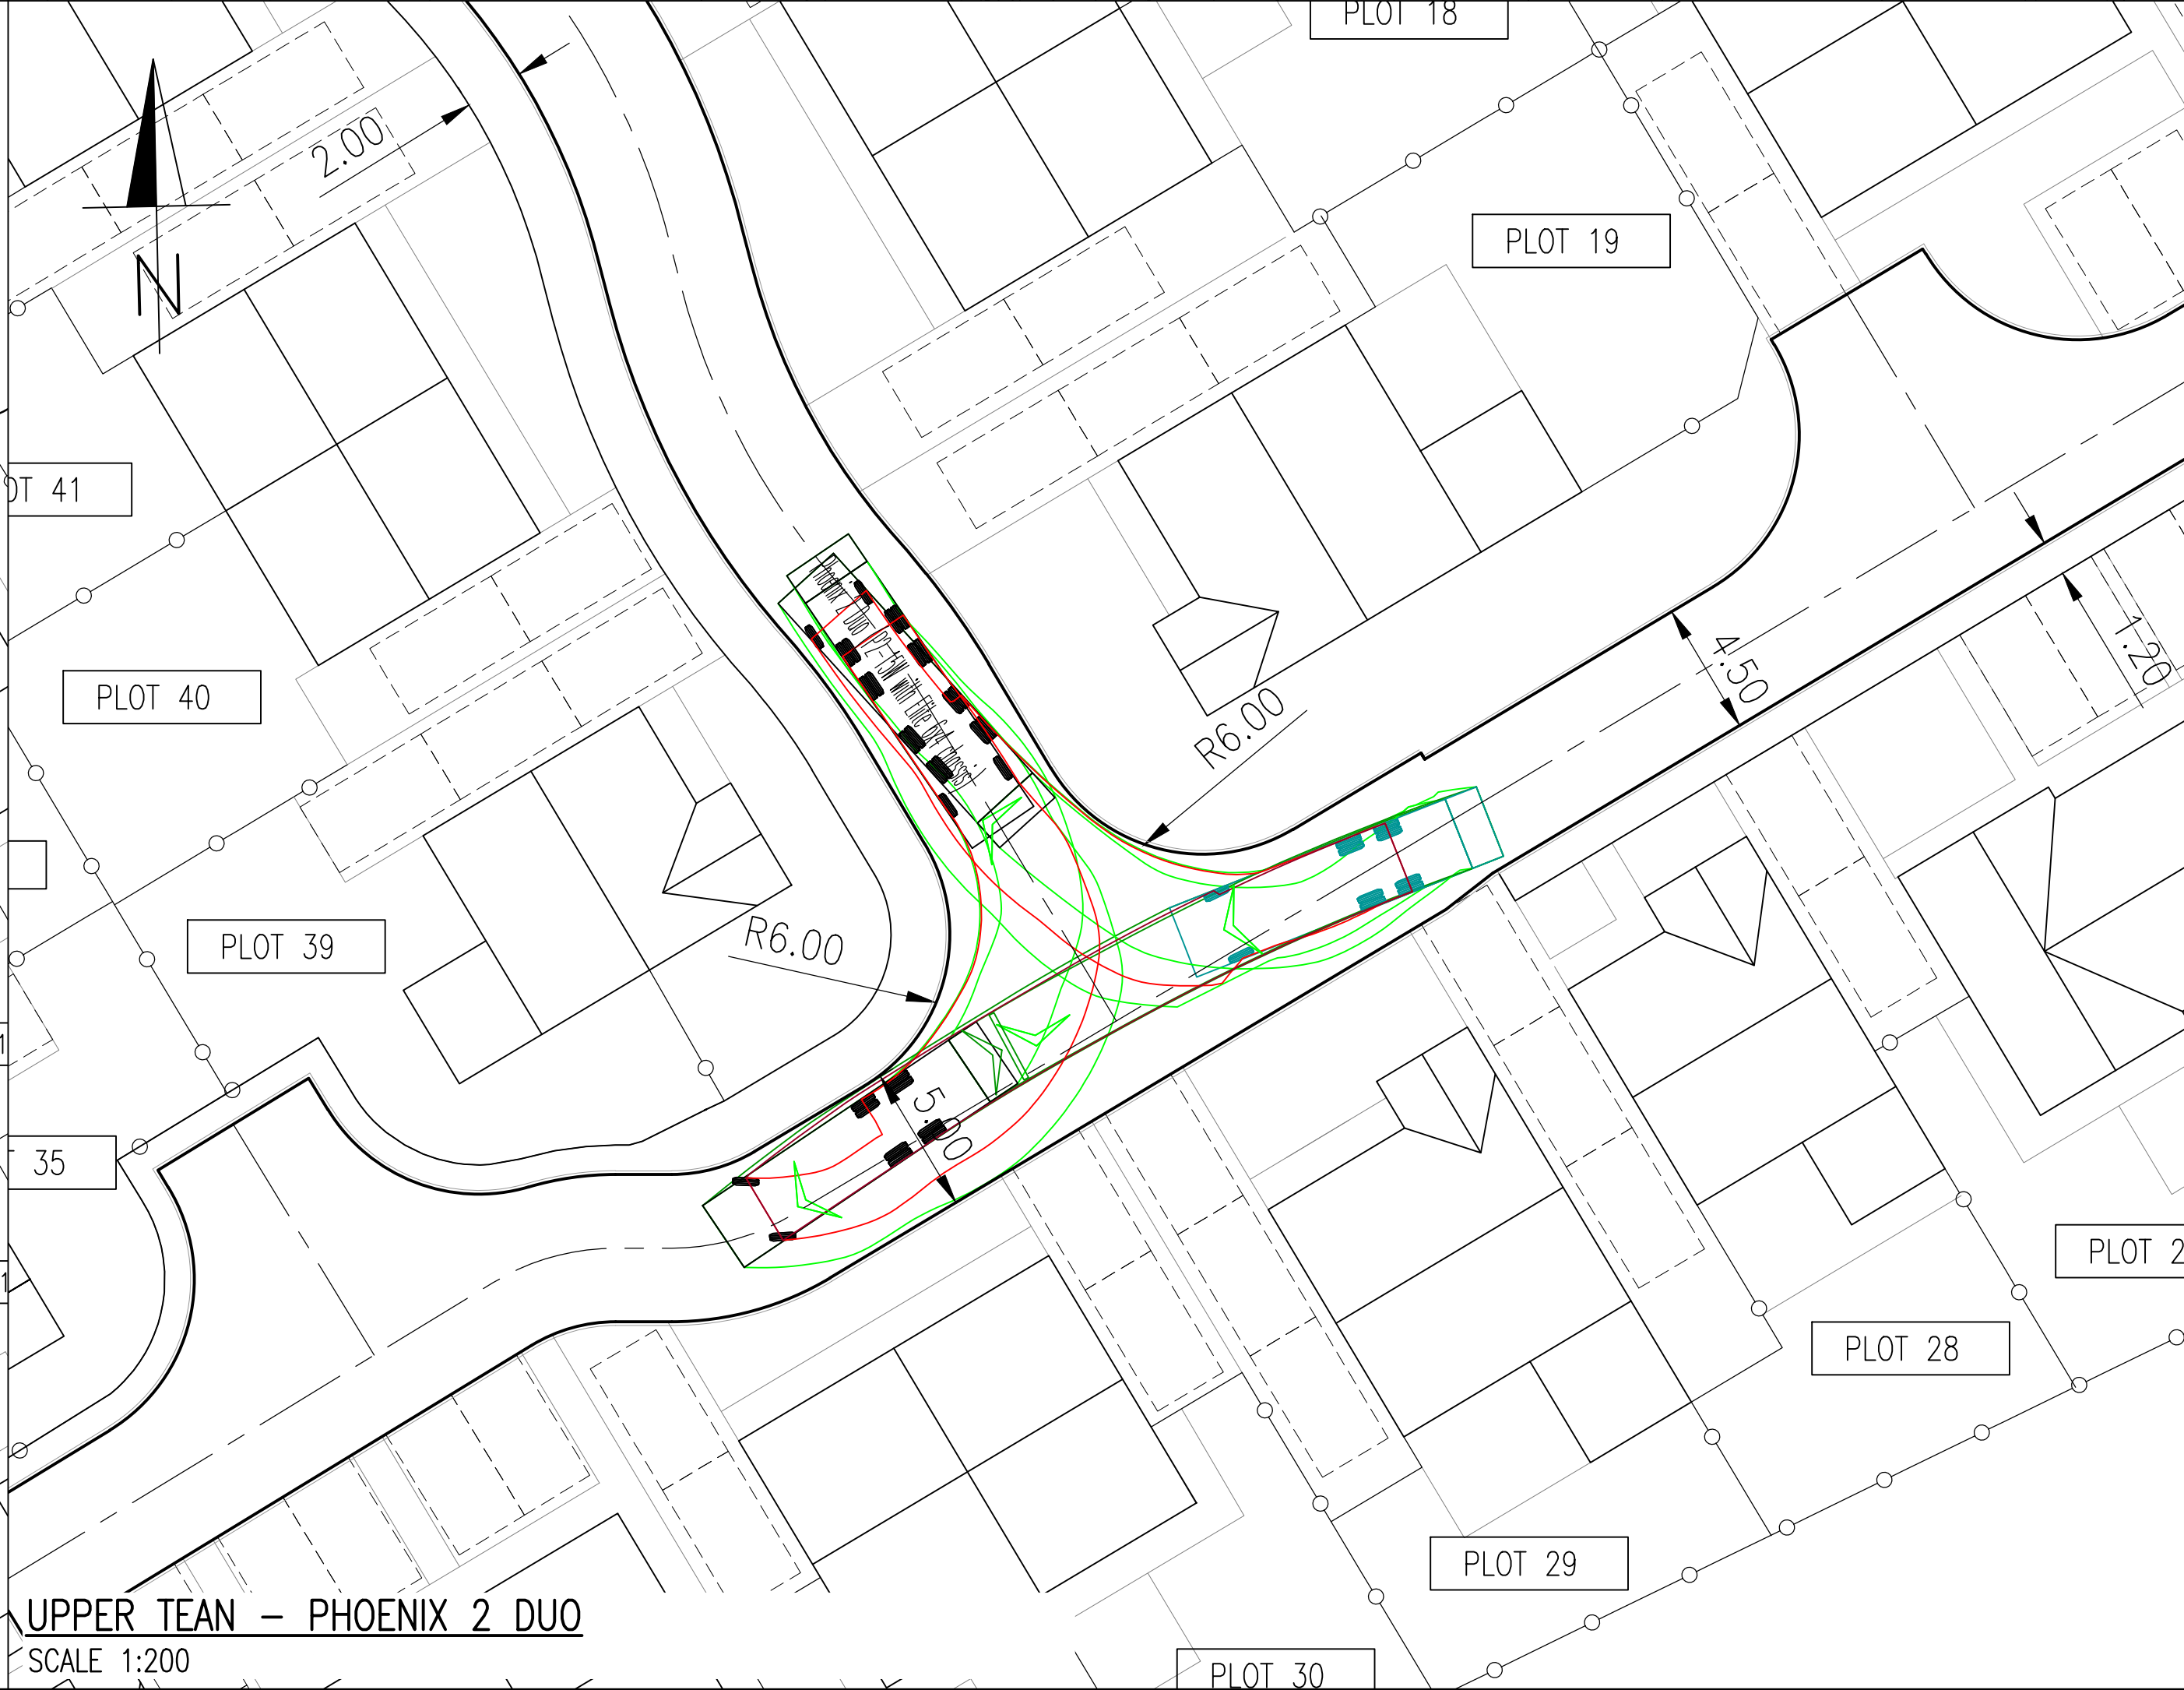

UPPER TEAN – PHOENIX 2 DUO
SCALE 1:200

GENERAL NOTES

- DO NOT SCALE THIS DRAWING.
- CONTRACTOR TO CHECK ALL DIMENSIONS AND REPORT ALL ERRORS AND OMISSIONS TO THE ENGINEER.
- ANY DISCREPANCY TO BE REPORTED IMMEDIATELY TO THE ENGINEER.
- THIS DRAWING TO BE READ IN CONJUNCTION WITH ALL RELEVANT ARCHITECTS, SUBCONTRACTORS AND SPECIALISTS DRAWINGS AND SPECIFICATIONS.

Phoenix 2 Duo (P2-15W with Elite 6x4 chassis)
Overall Length 11.2m
Overall Width 2.530m
Overall Body Height 2.751m
Min Body Ground Clearance 0.304m
Track Width 2.530m
Lock to lock time 4.00s
Kerb to Kerb Turning Radius 9.500m

A	DRAWING UPDATED TO SUIT LATEST SITE LAYOUT	AJ	21.11.22
Rev.	Detail	By	Date

Revisions

Reinforcement schedules nos.

Structural & Civil Engineering Consultants

First Floor
7 St James Crescent
Swansea
SA1 6DP

Telephone +44 1792 473 182
e-mail admin@cb3consult.co.uk
web www.cb3consult.co.uk

Client ENZO'S HOMES

Project PROPOSED RESIDENTIAL DEVELOPMENT AT UTOXETER ROAD, UPPER TEAN

Drawing Title VEHICLE TRACKING REFUSE VEHICLE

INFORMATION	
Project No. C1941	Drawing No. C-SK11
Scales AS SHOWN	Date 25.10.22
Drawn SG	Checked AJ
Sheet Size A1	Revision A