




GROUND FLOOR PLAN - EXISTING

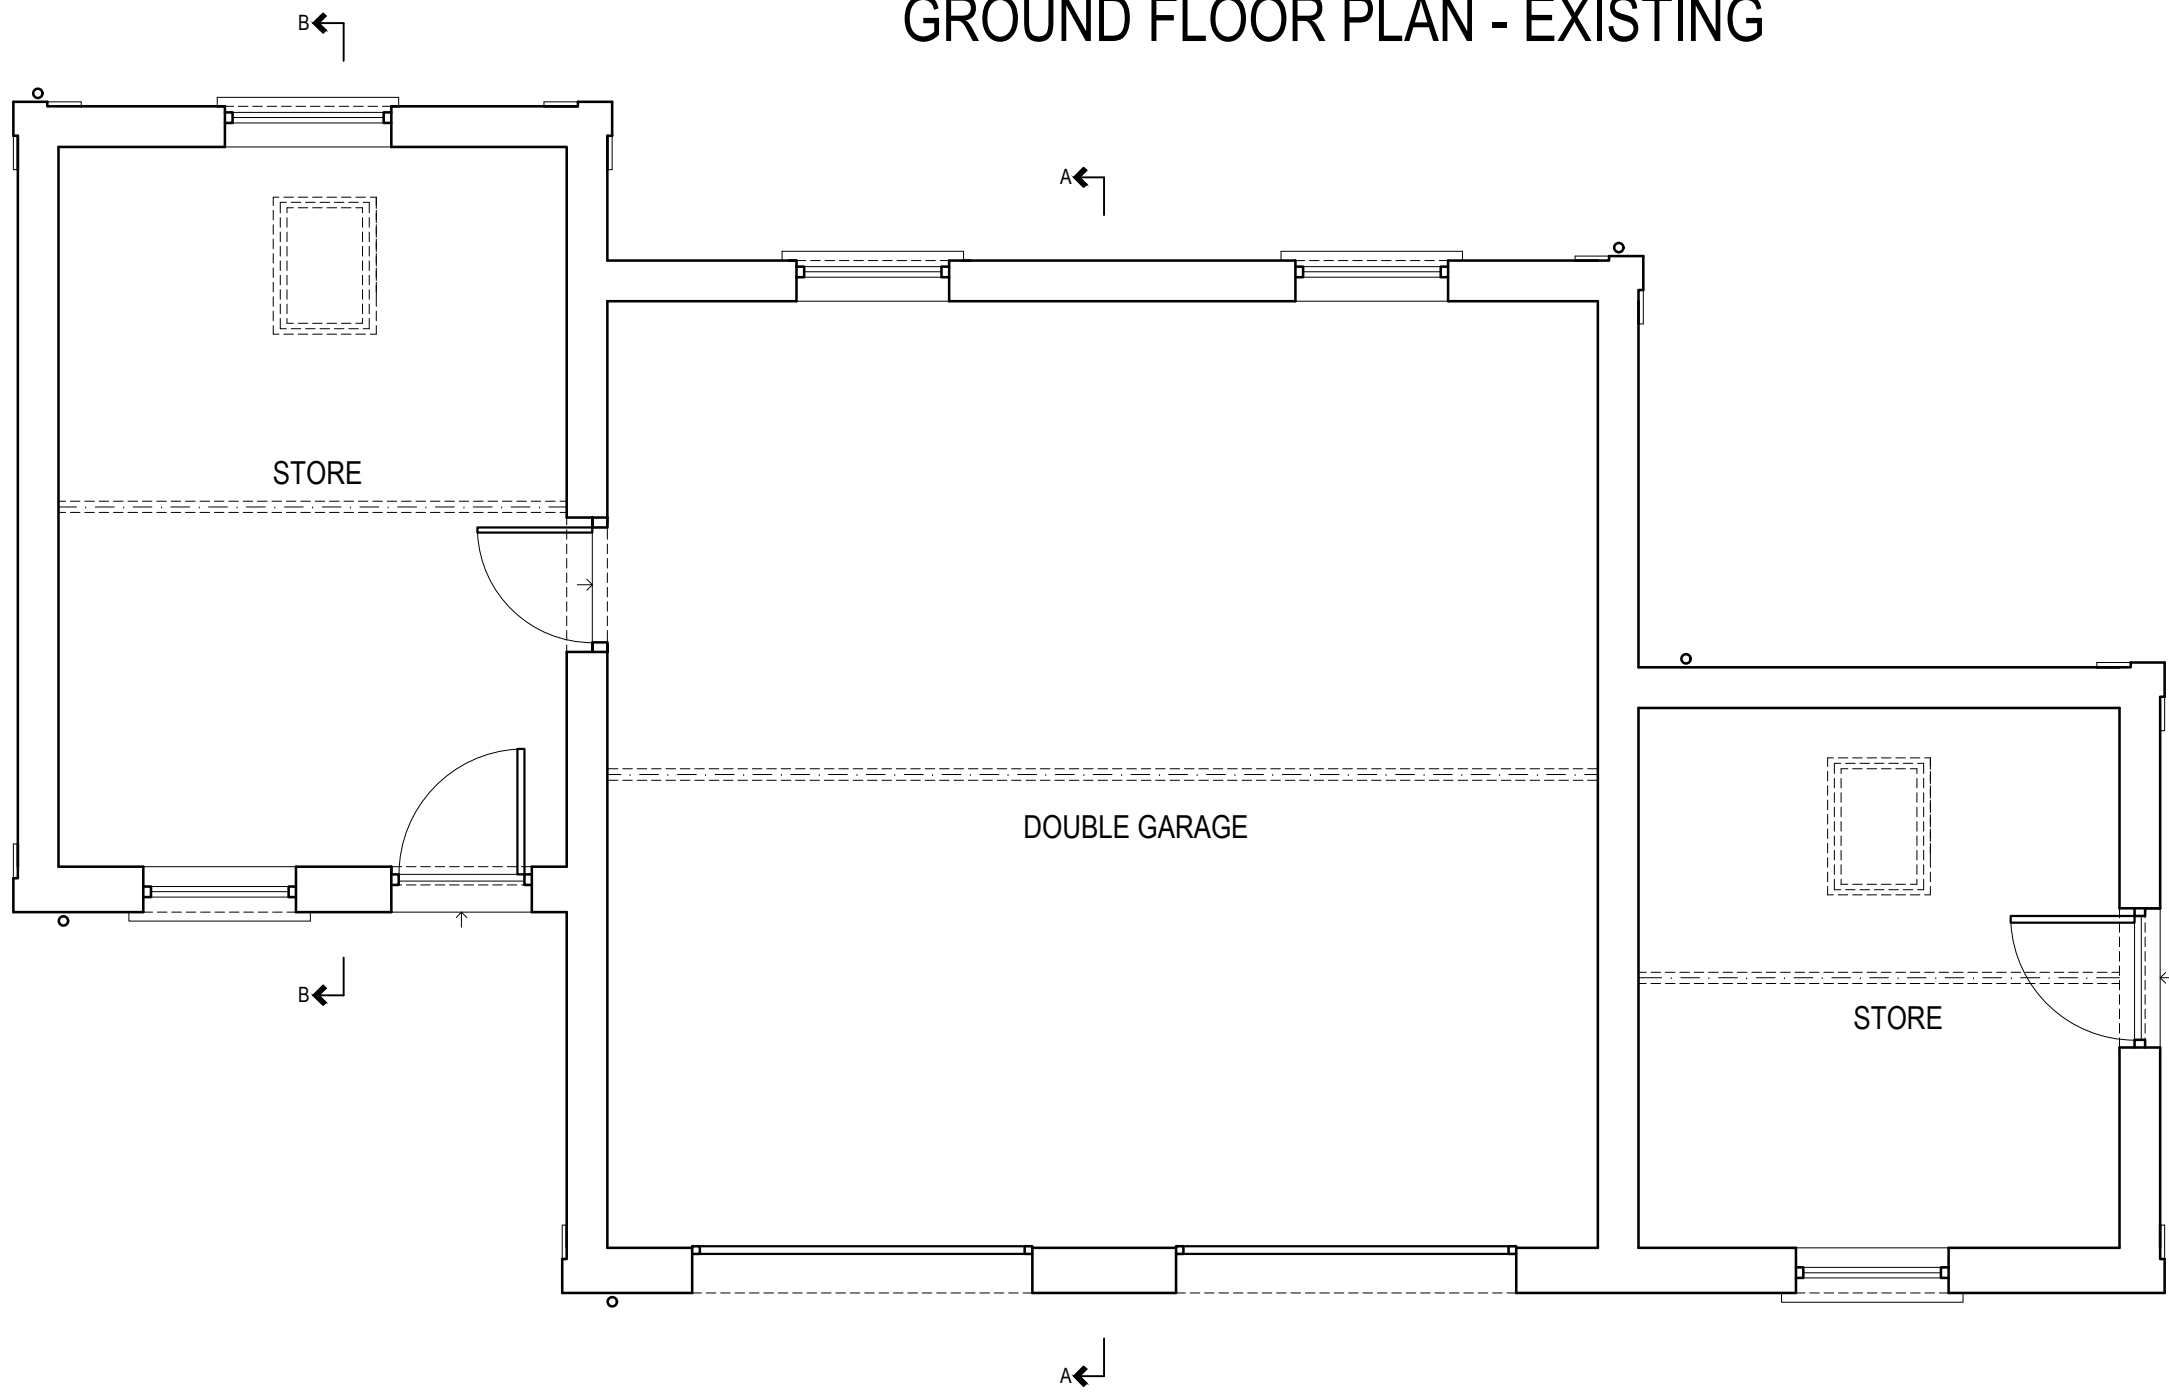


ROOF PLAN - EXISTING

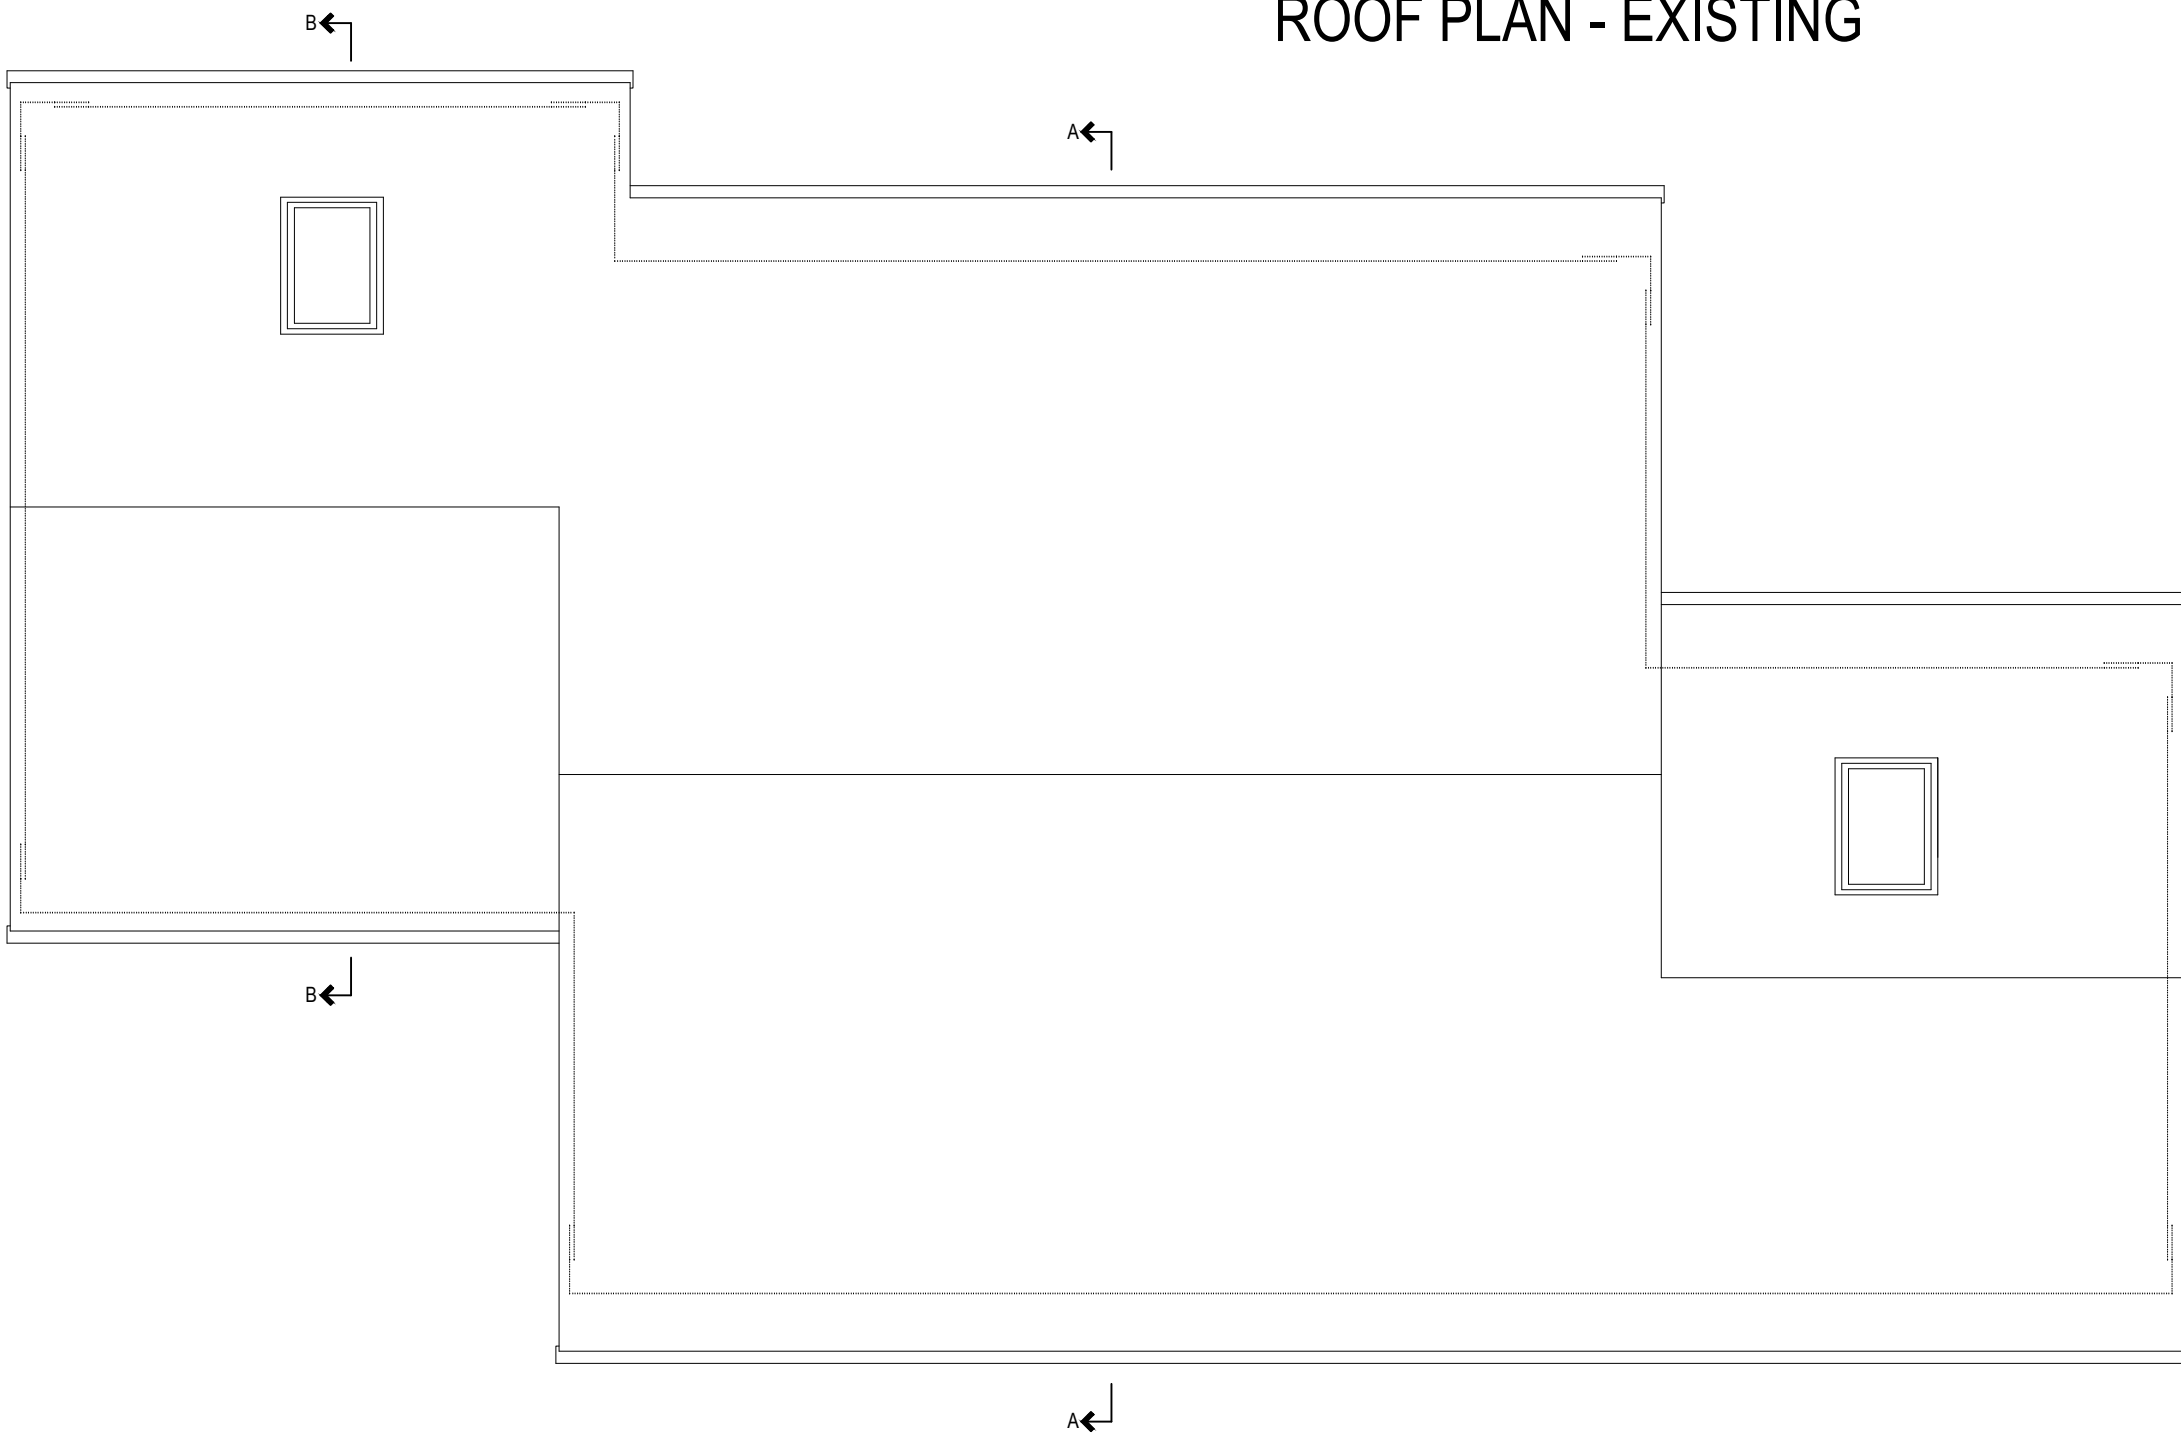


FRONT (SOUTH EAST) ELEVATION - EXISTING

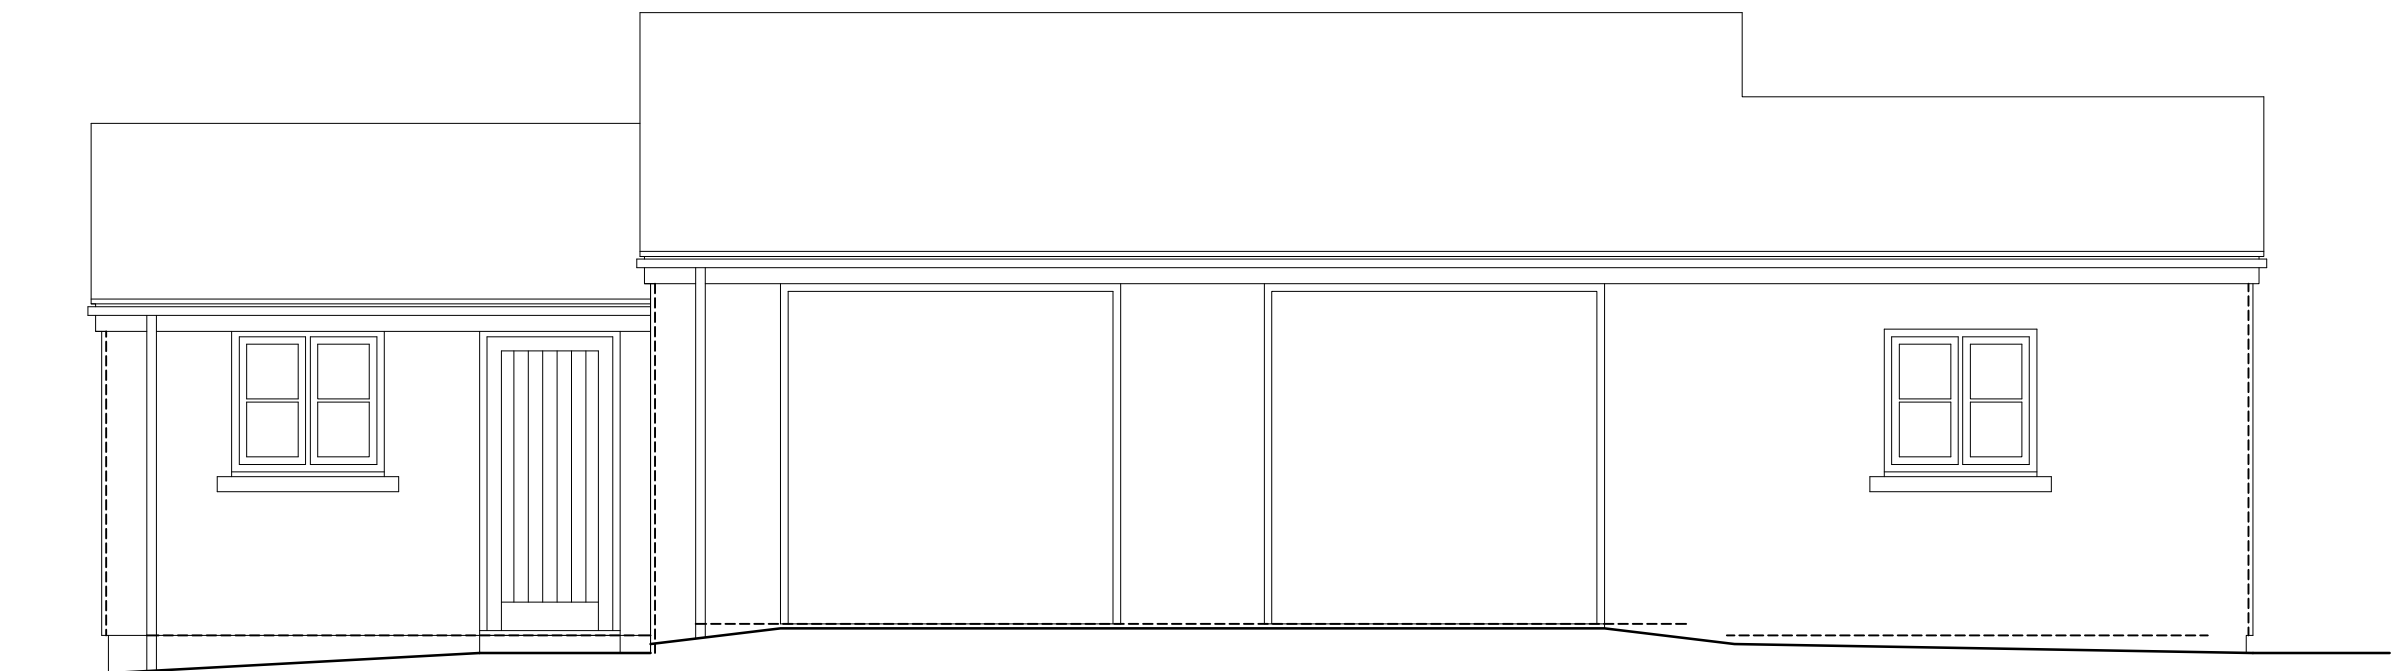


SIDE (NORTH EAST) ELEVATION - EXISTING

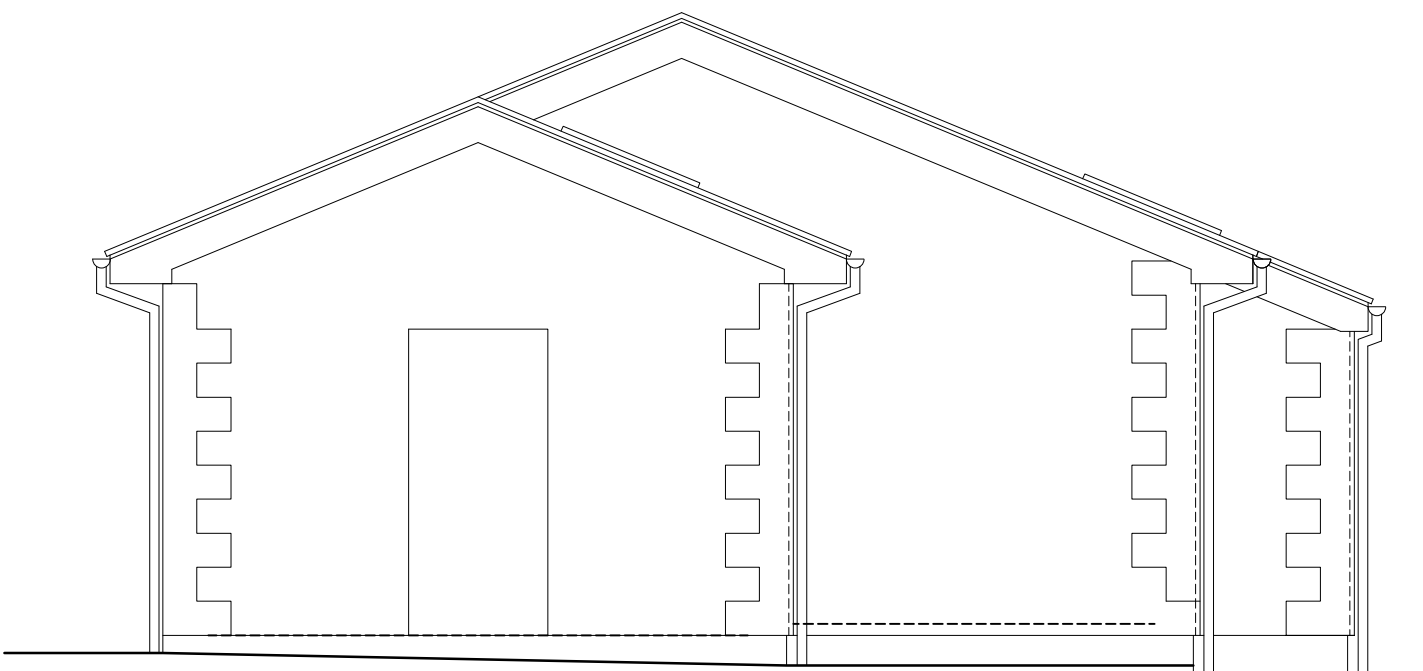


SECTION AA - EXISTING

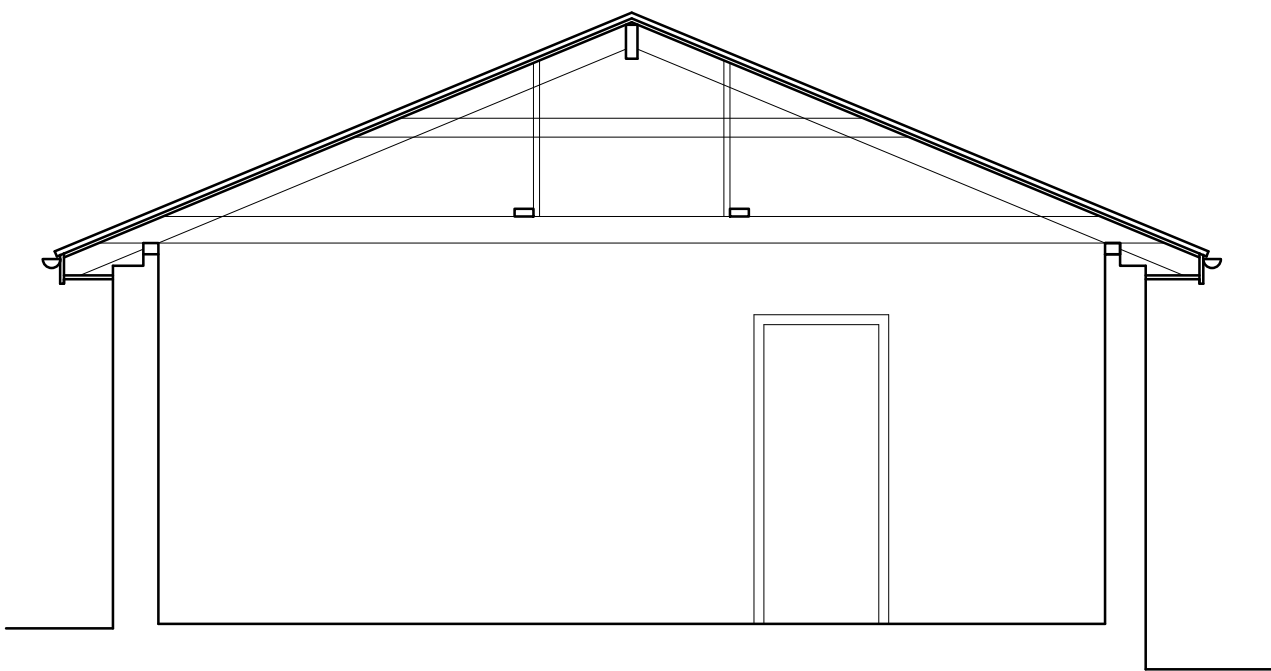


SIDE (SOUTH WEST) ELEVATION - EXISTING

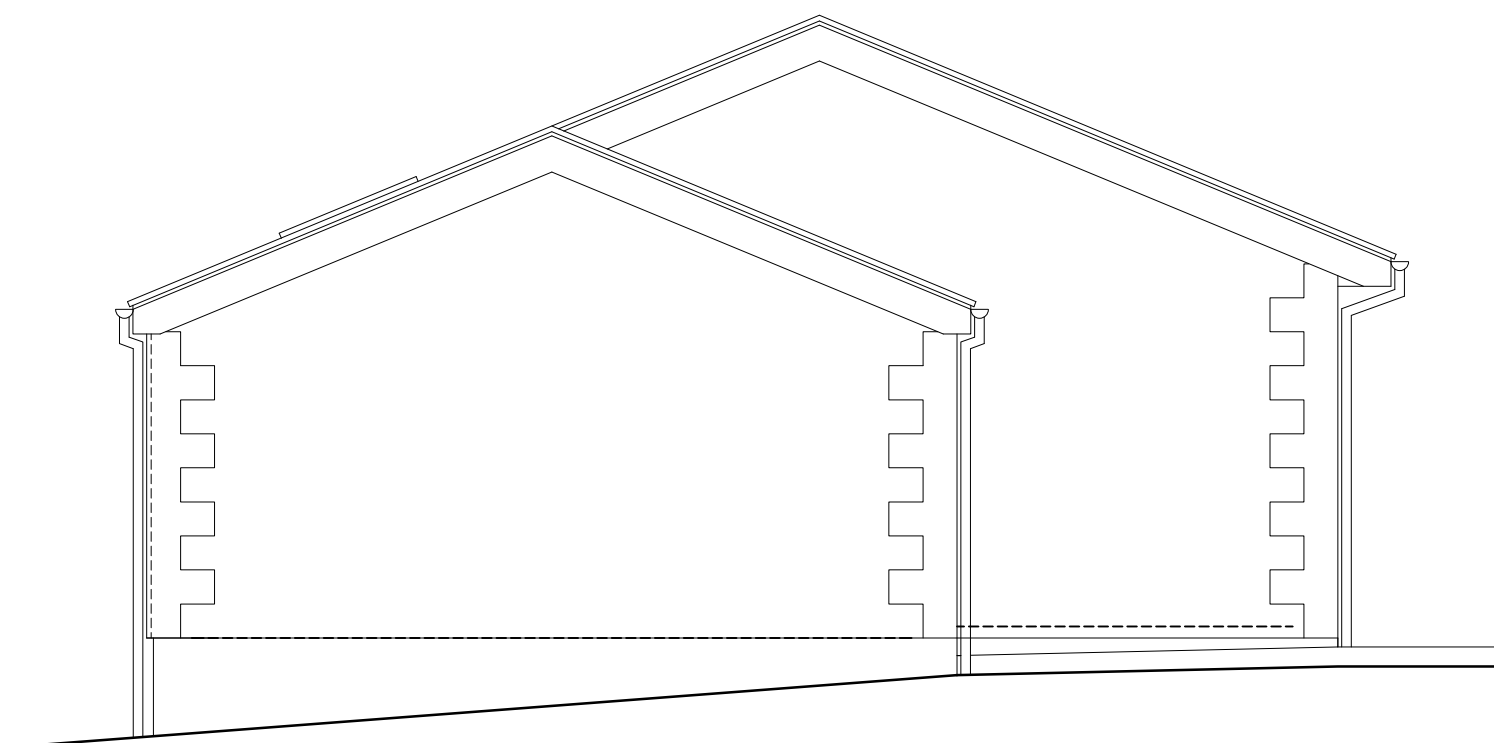

REAR (NORTH WEST) ELEVATION - EXISTING

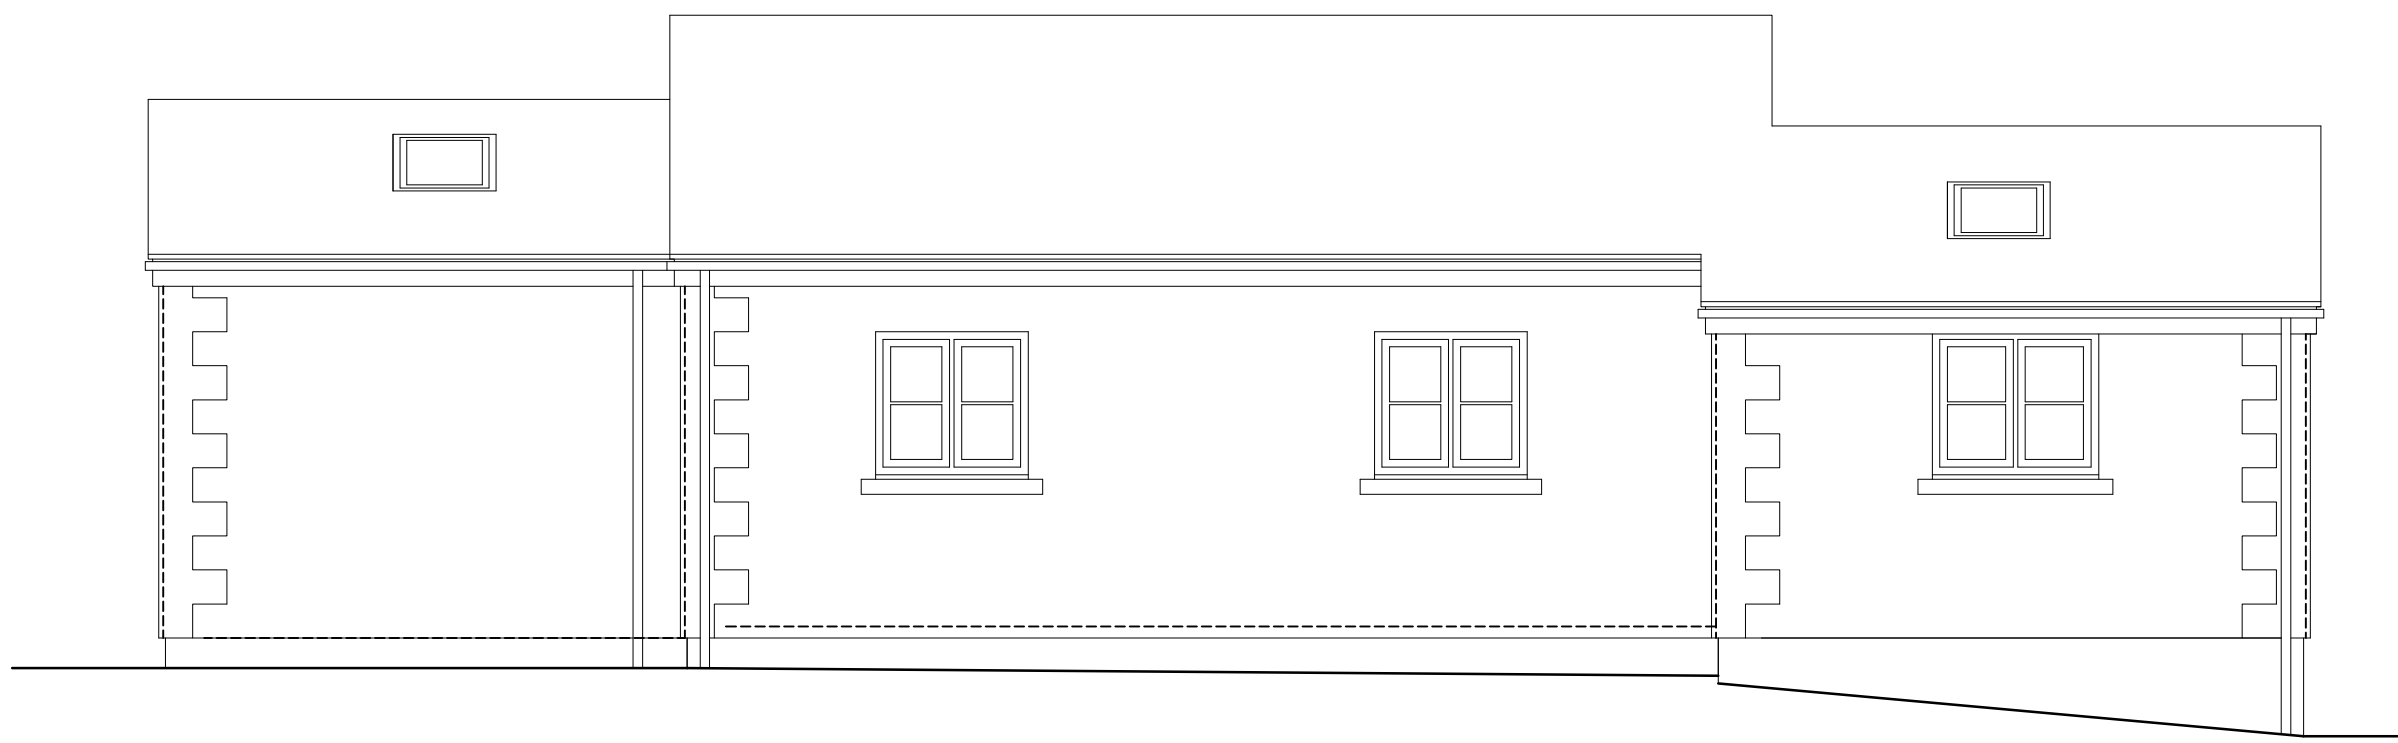

SECTION BB - EXISTING

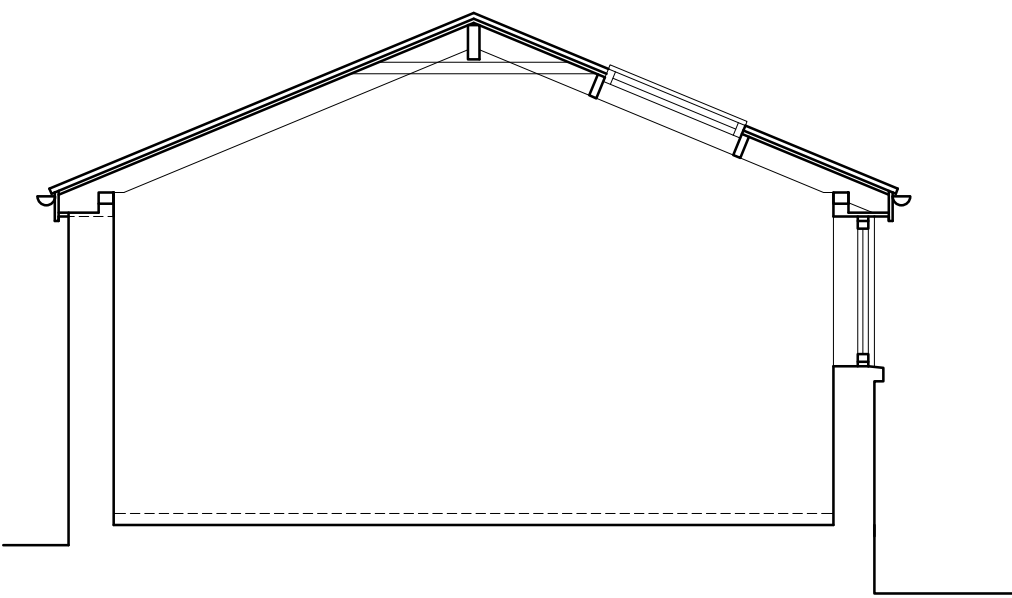

©COPYRIGHT DAVID BAILEY ARCHITECT LTD

NOTES:  
BUILDER TO CHECK SETTING OUT DIMENSIONS WITH THE ARCHITECT PRIOR TO CONSTRUCTION AND NOT RELY ON SCALING OFF DRAWINGS.

| REV | DESCRIPTION | DATE | INT. |
|-----|-------------|------|------|
|     |             |      |      |
|     |             |      |      |
|     |             |      |      |
|     |             |      |      |

|   |  |
|---|--|
| <b>DAVID BAILEY ARCHITECT LTD</b><br>Gillow Fold Farm, 26 Mow Lane, Gillow Heath,<br>Biddulph, Staffordshire, ST8 6QQ<br>Tel: 01782 516355 E-mail: davidbailey.architect@btinternet.com |  |
| PROJECT: PRIMROSE HILL, HEATON, RUSHTON SPENSER,<br>STAFFORDSHIRE, SK11 0RD   |  |

|                 |                                                                               |
|-----------------|-------------------------------------------------------------------------------|
| SCALE: 1:50 @A1 | TITLE: GROUND FLOOR PLAN, ROOF PLAN,<br>ELEVATIONS AND SECTIONS -<br>EXISTING |
| DATE: MAR 2023  | JOB NUMBER: 00831                                                             |
| DRAWN BY: DB    | DRAWING NUMBER: 00826-003                                                     |