




East Elevation




West Elevation

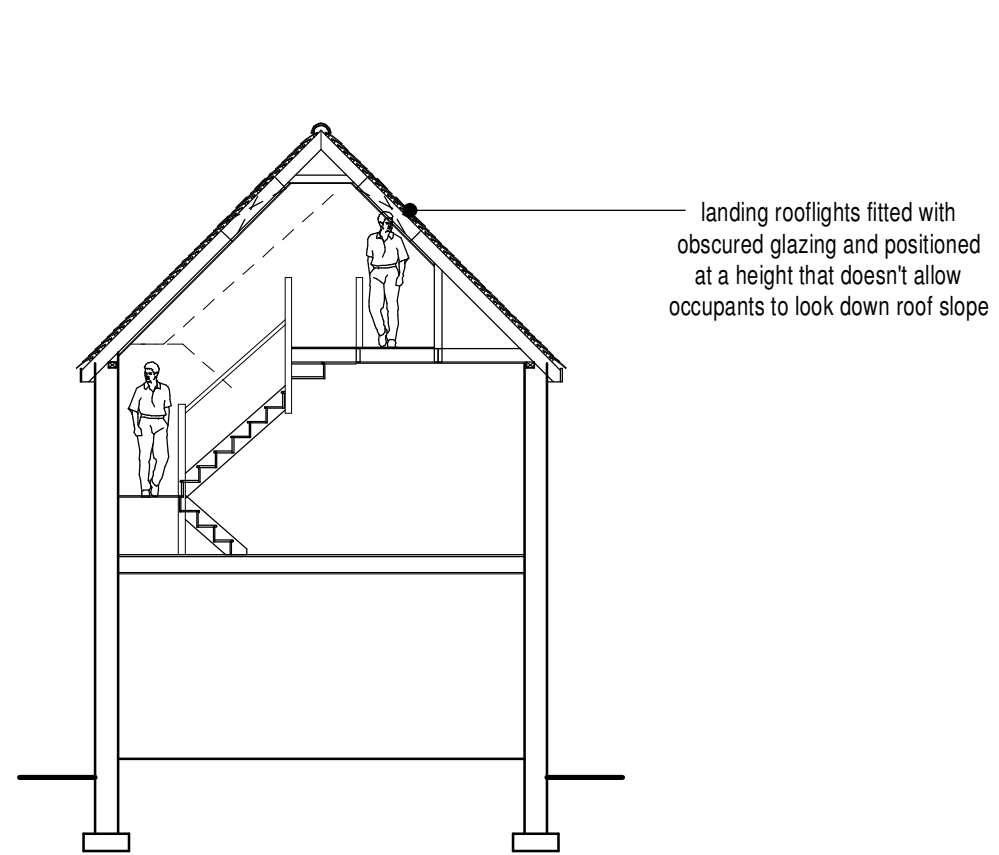


Section



North Elevation

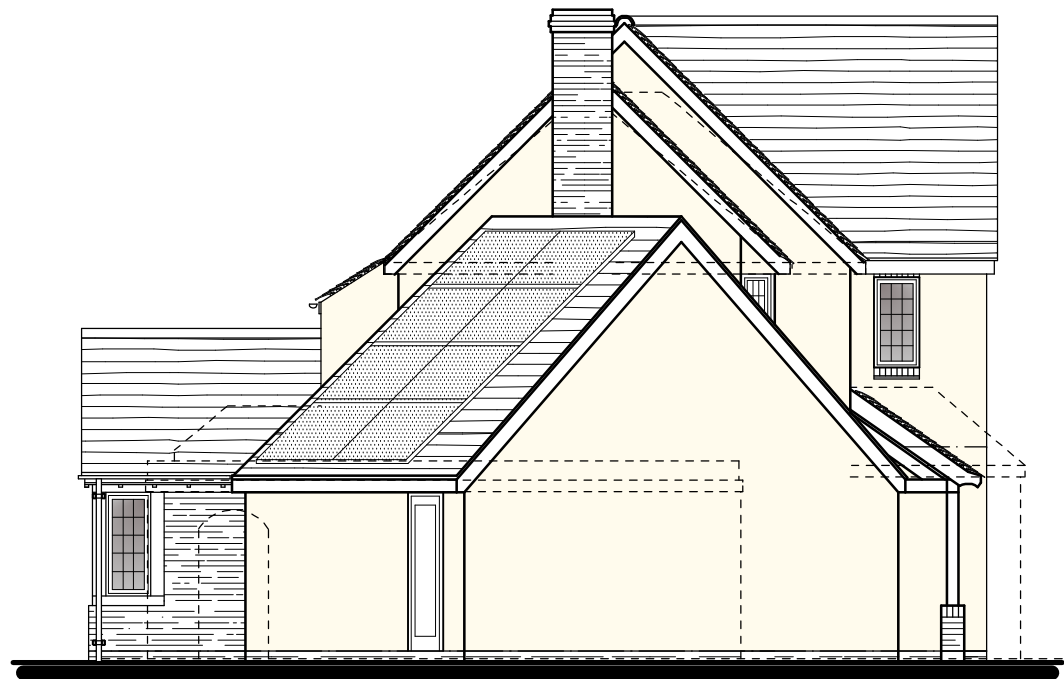

South Elevation

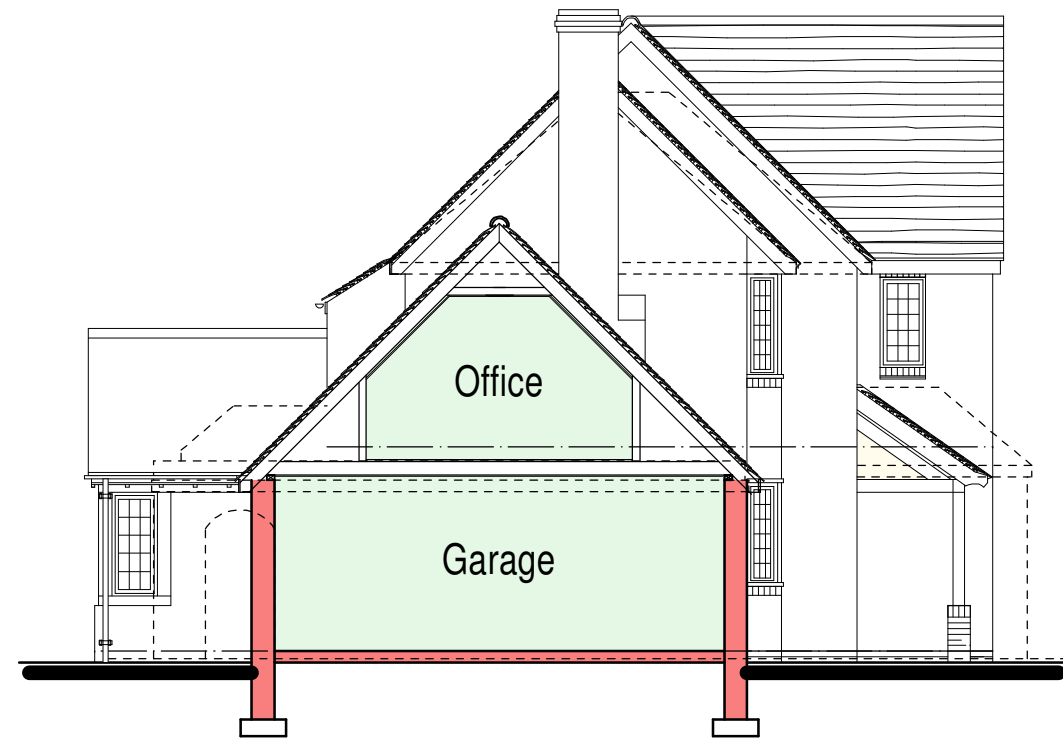

Garage Section

PLANNING PROPOSAL
The existing property is to be extended and altered as shown here to form a 5 bedroom dwelling.
The existing later single storey additions to the property are to be carefully removed shown dotted.
A mix of single and double storey extensions are proposed to create the accommodation required and the roof is to be replaced with a steeper pitched structure to allow rooms in the roof to be formed.
Once the existing property has been transformed it is to be rendered to provide a more modern appearance.

EXTERNAL MATERIALS

Roof - Forticrete Gemini rooftiles in slate grey

Rooflights - standard black finish velux

Eaves/Verge - Irish Oak uPVC


Rainwater Goods - black plastic fittings

Doors/Windows - Irish Oak Upvc

Walls - mixture of Chalk colour painted render and Ibstock 'Alnwick Blend'


HEAT PUMP
The new property is to be provided with an air source heat pump to provide heat and hot water to the property, which will require an external condenser unit as part of the system. Full details will be available once detailed design of the property is finalised and energy assor has undertaken their SAP calculations.

PV ARRAY
The new property is to be provided with a 3.5 kW solar panel system to provide heat and hot water to the property, which will require 10 No. 2.0m x 1.0m PV panels fixed onto the roof. Full details will be available once detailed design of the property is finalised and energy assor has undertaken their SAP calculations.

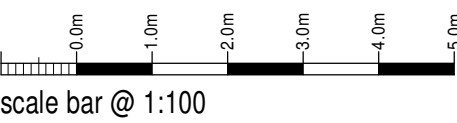


Mr. J. Hurst
Proposed Alterations and Extension of 'The Orchard' + Proposed Bungalow (Plot 9), Springfield Drive, Leek, Staffs, ST13 6ET.


Planning Proposal 2	
The Orchard Plans and Elevations	
Date	December 2022
Sheet	A1
Scale	1:100
Dwg No.	2015-2095-85
Rev.	F
Drawn	RG
A-24/01/2023 - GARAGE UPDATED TO SUIT LATEST FEEDBACK	
B-07/02/2023 - TIMBER FRAME EXTENSION ALTERED	
C-02/02/2023 - FINISHES AMENDED	
D-10/05/2023 - CORNER REMOVED FROM WEST ELEVATION	
E-11/05/2023 - SHOWER ADDED TO GROUND FLOOR WC	
F-25/05/2023 - WINDOW REMOVED FROM PROPOSED BEDROOM IN WEST ELEVATION	

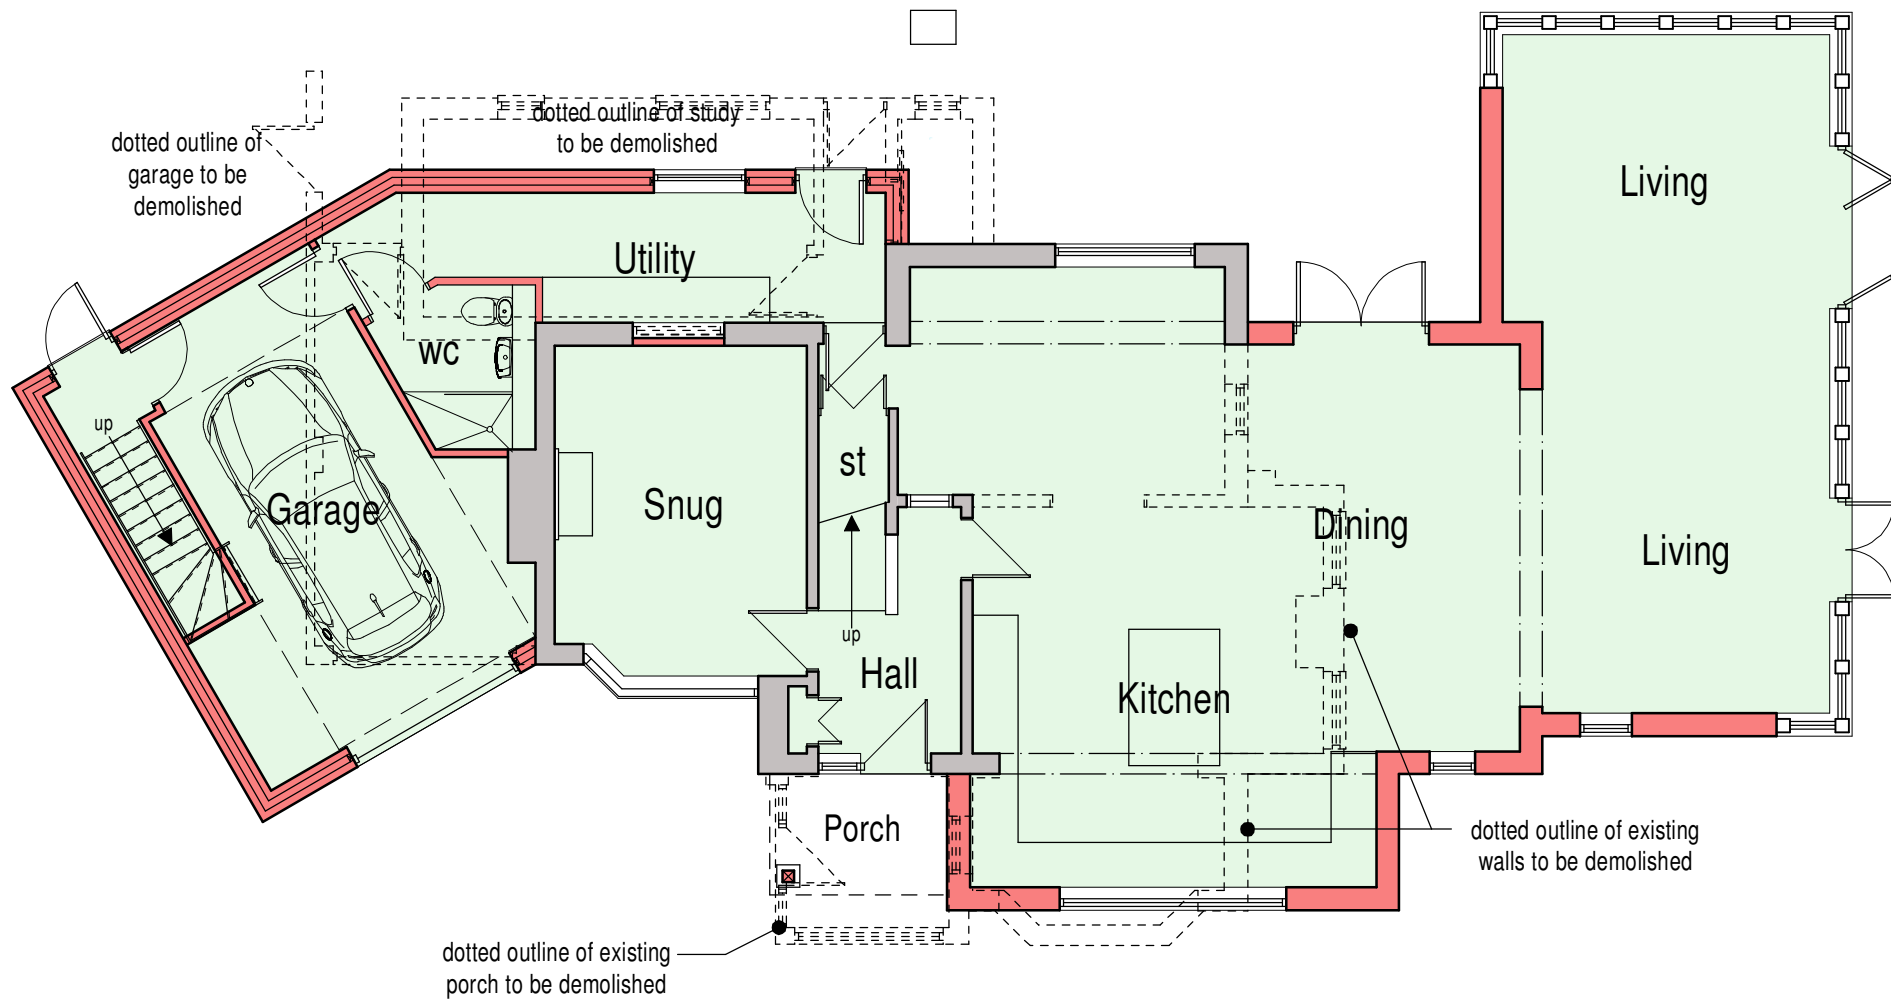

Ground Floor Plan

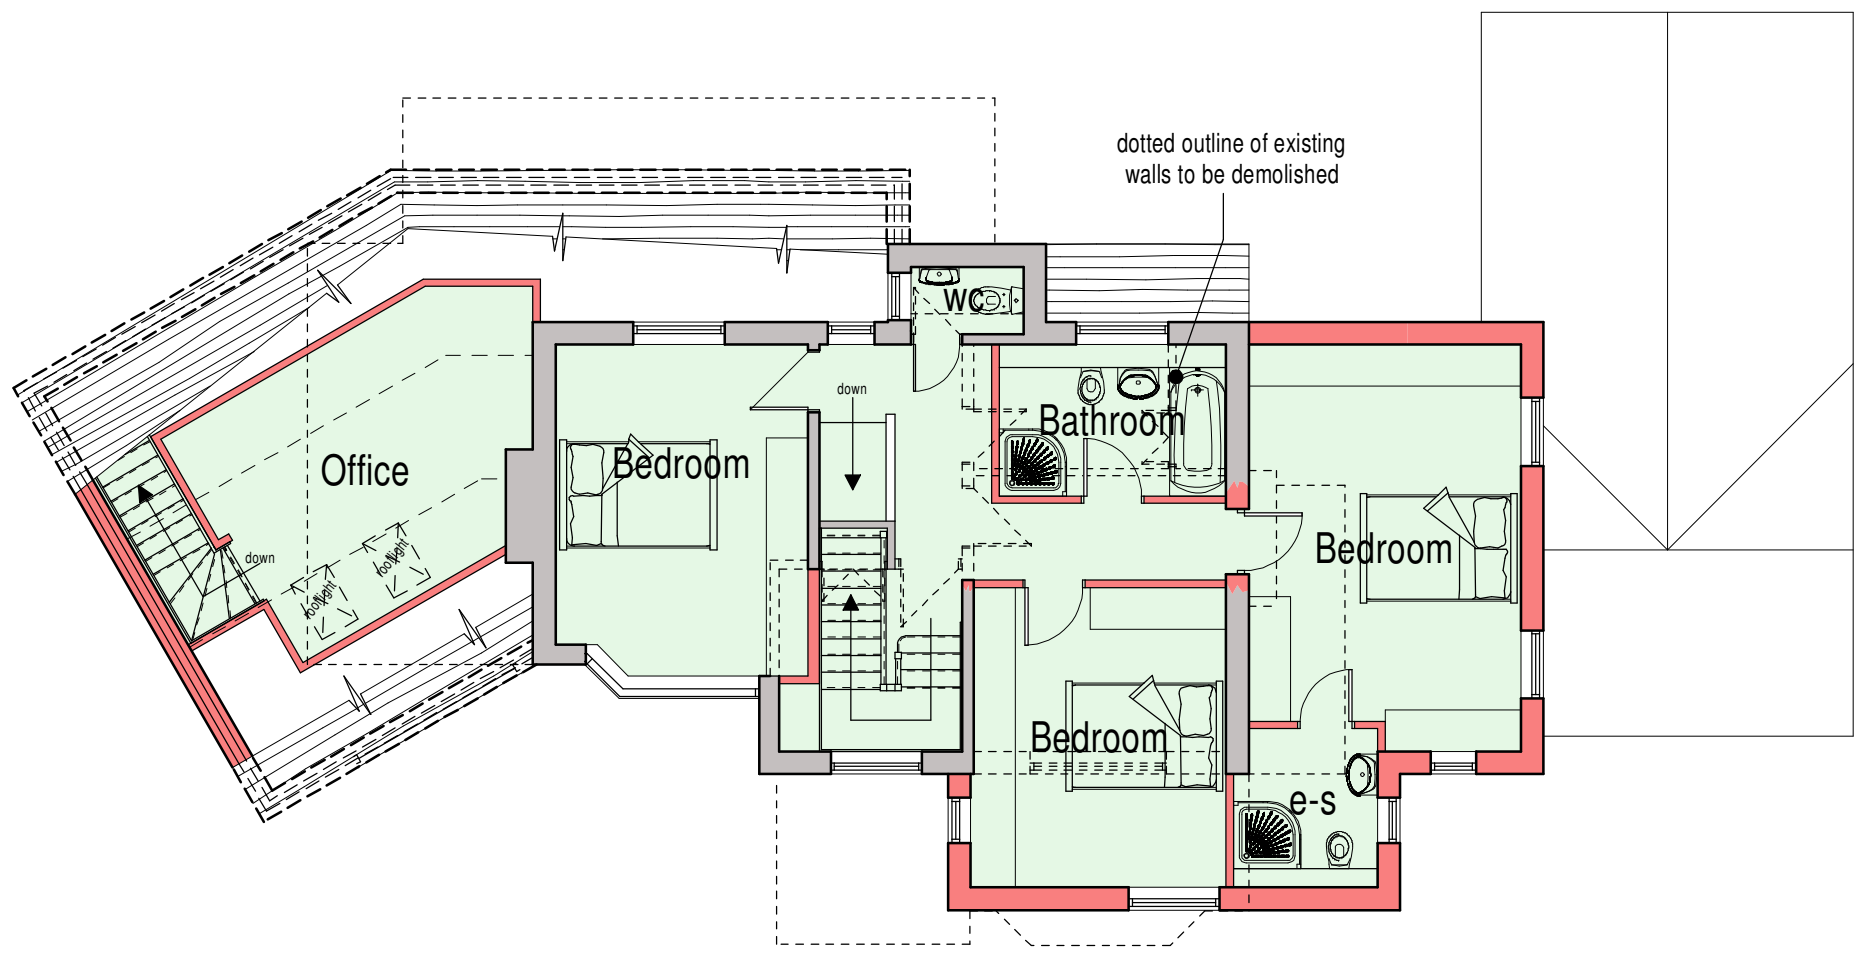

First Floor Plan

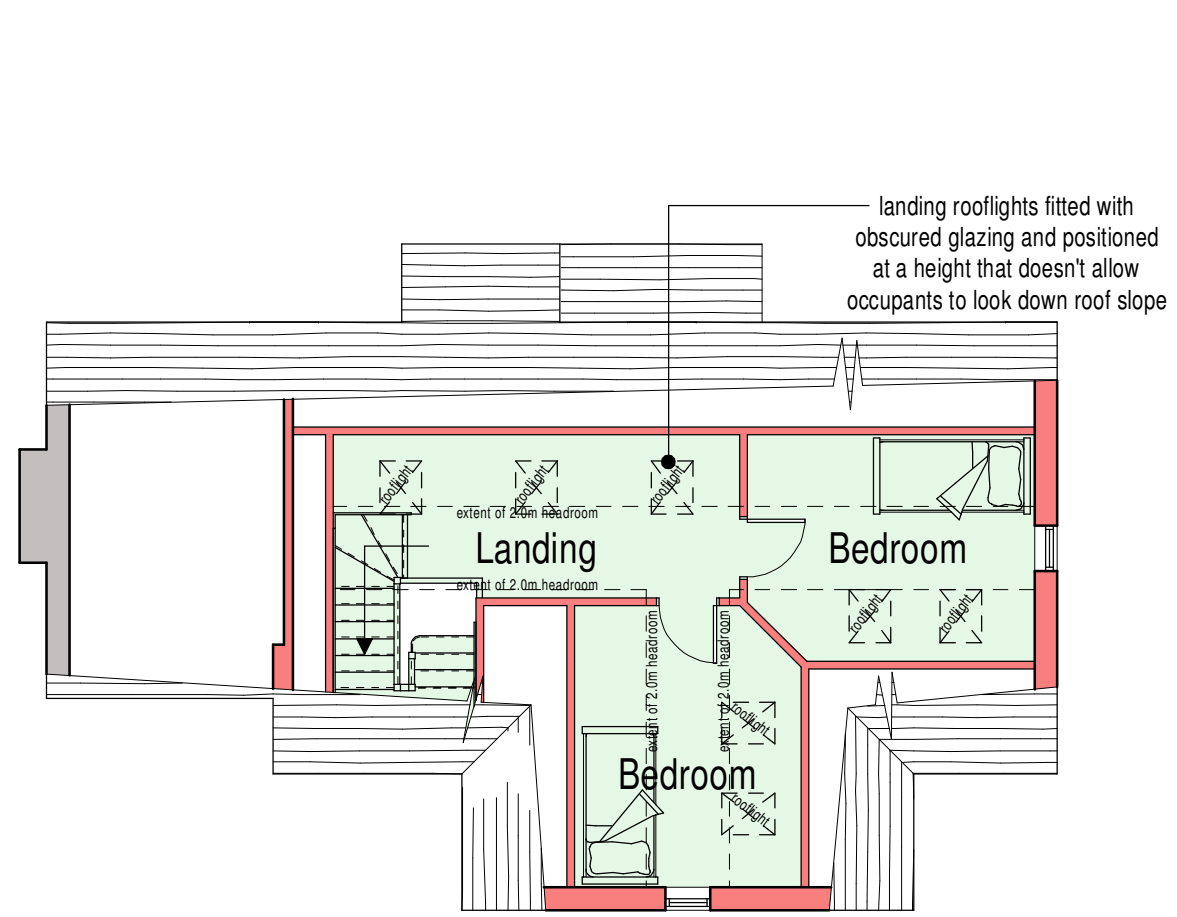

Second Floor Plan

SAMMONS
Architectural
LIMITED
10 Cawdry Buildings, Fountain Street, Leek, ST13 6JP
Telephone: 01538 386002
E-mail: info@sammonsld.co.uk
Web: www.sammonsld.co.uk

This drawing is copyright.
All dimensions must be checked prior to commencement.