
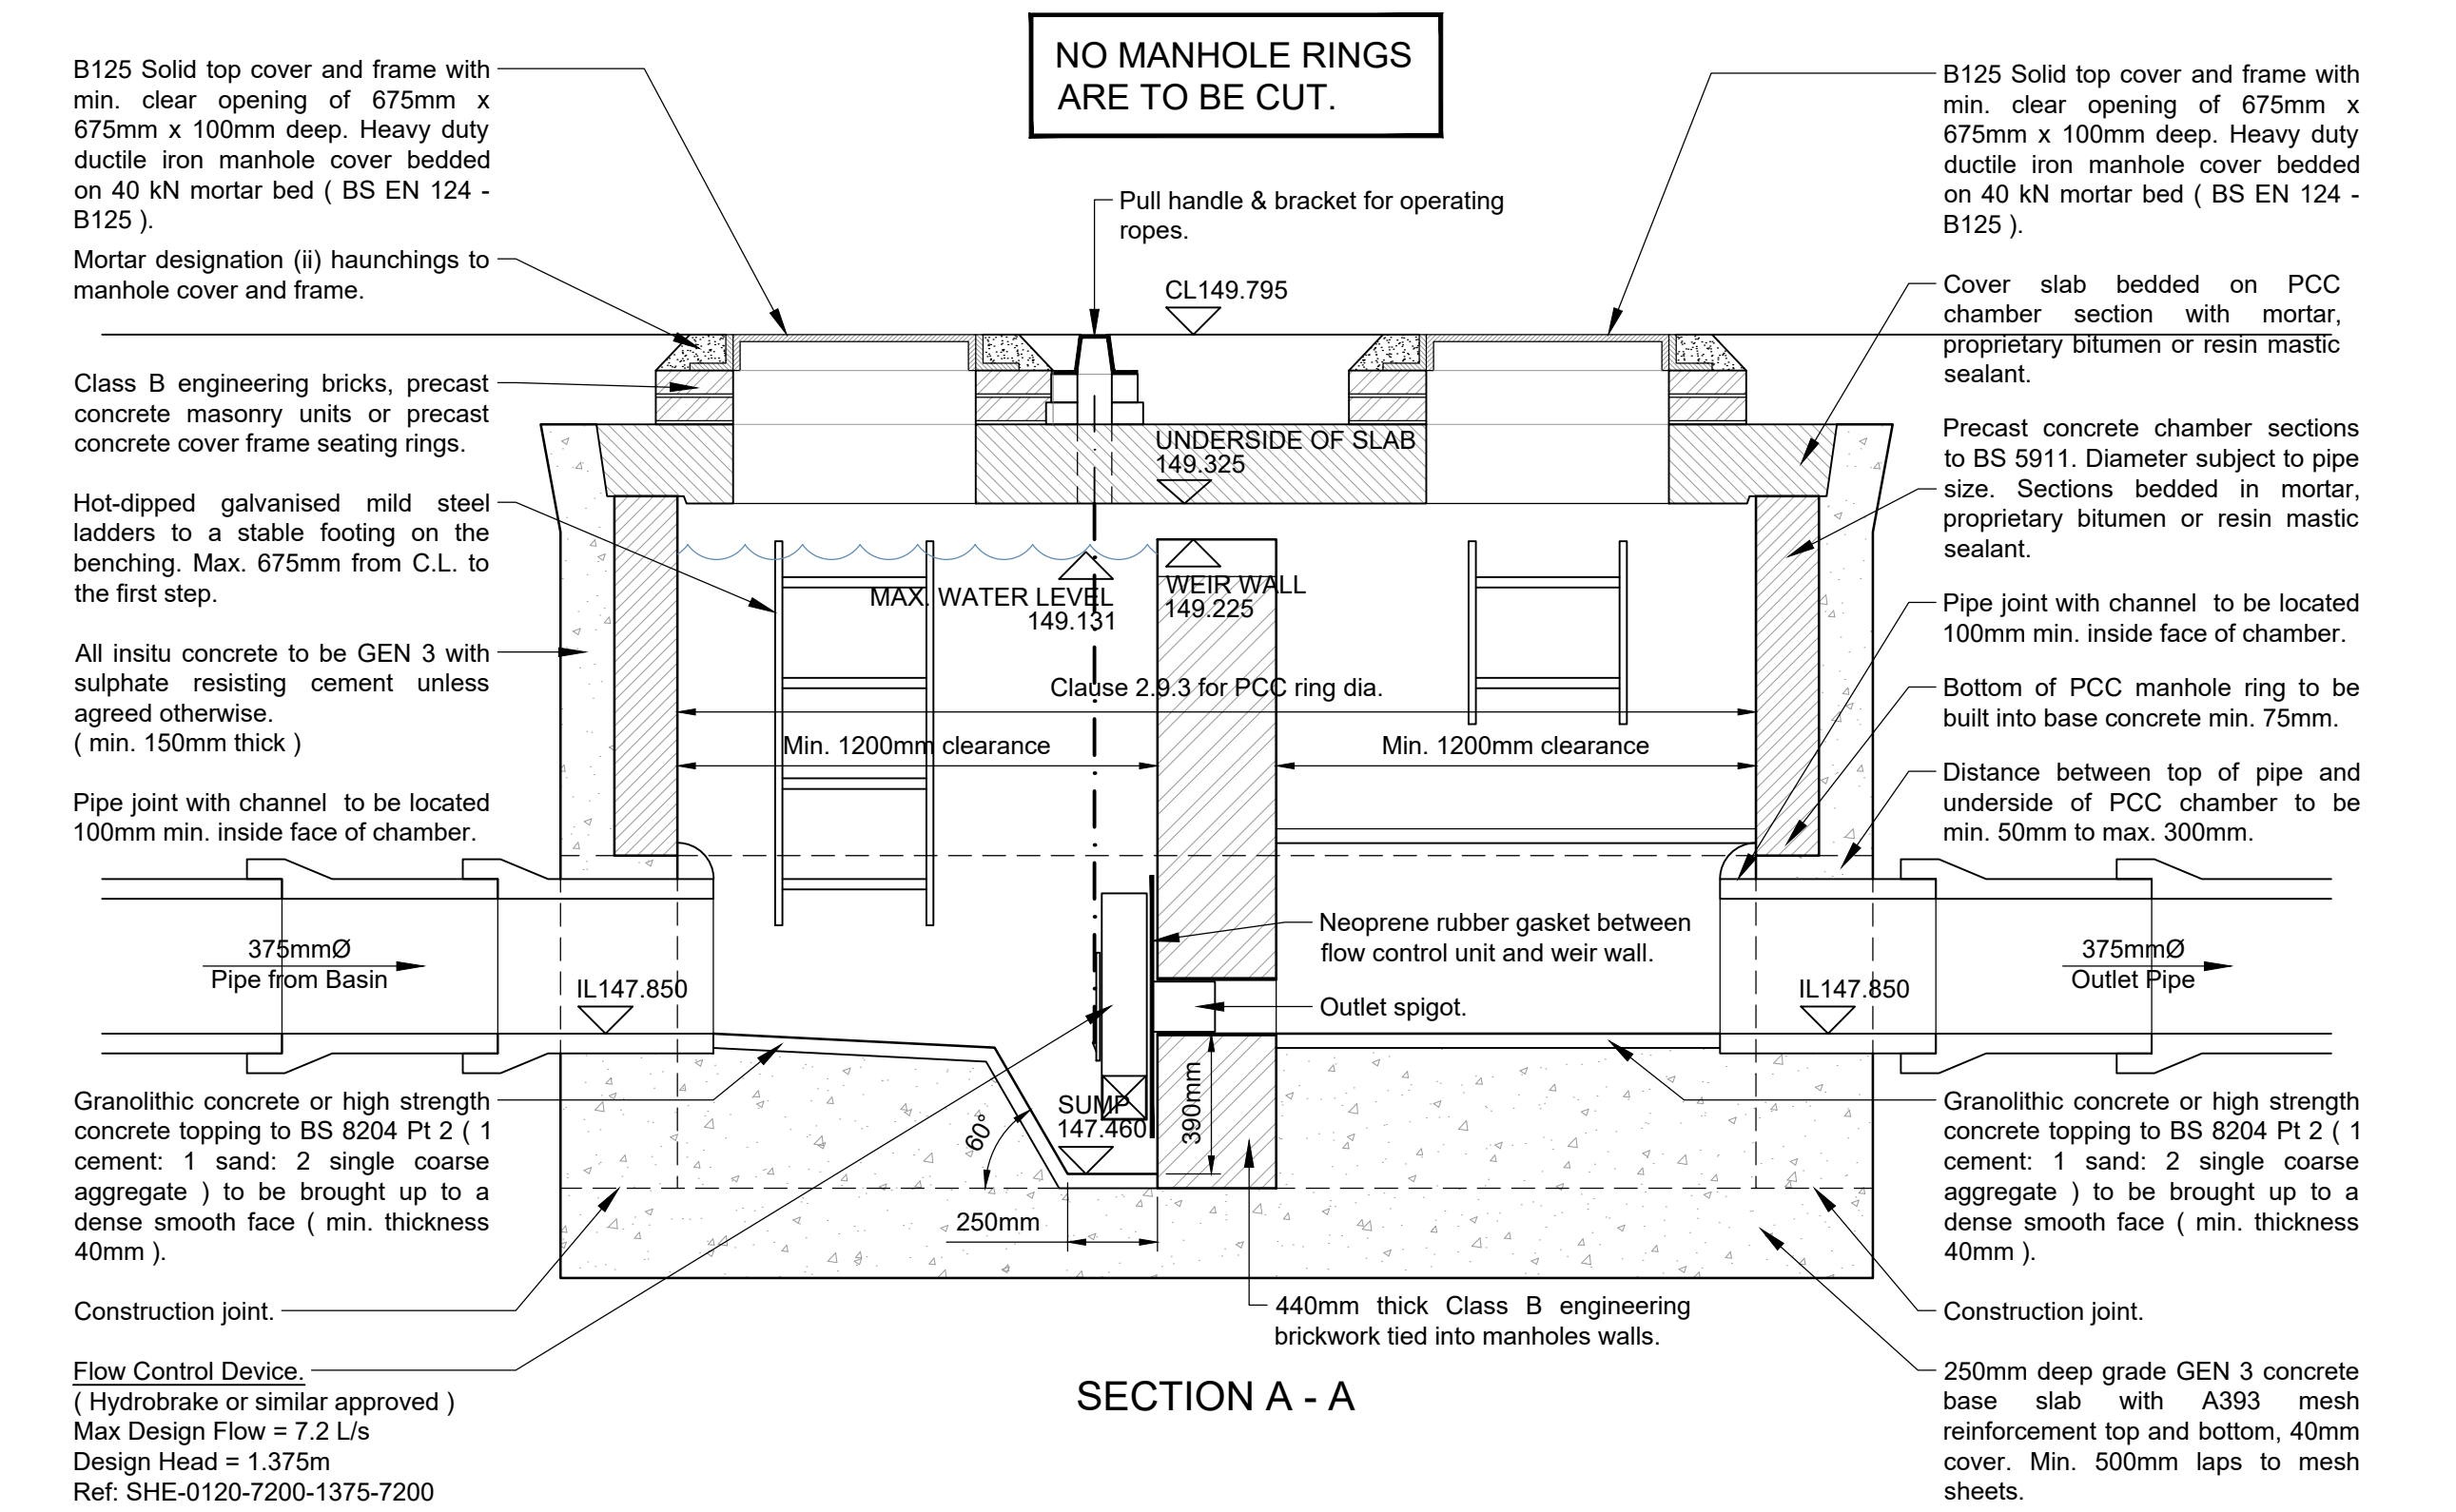
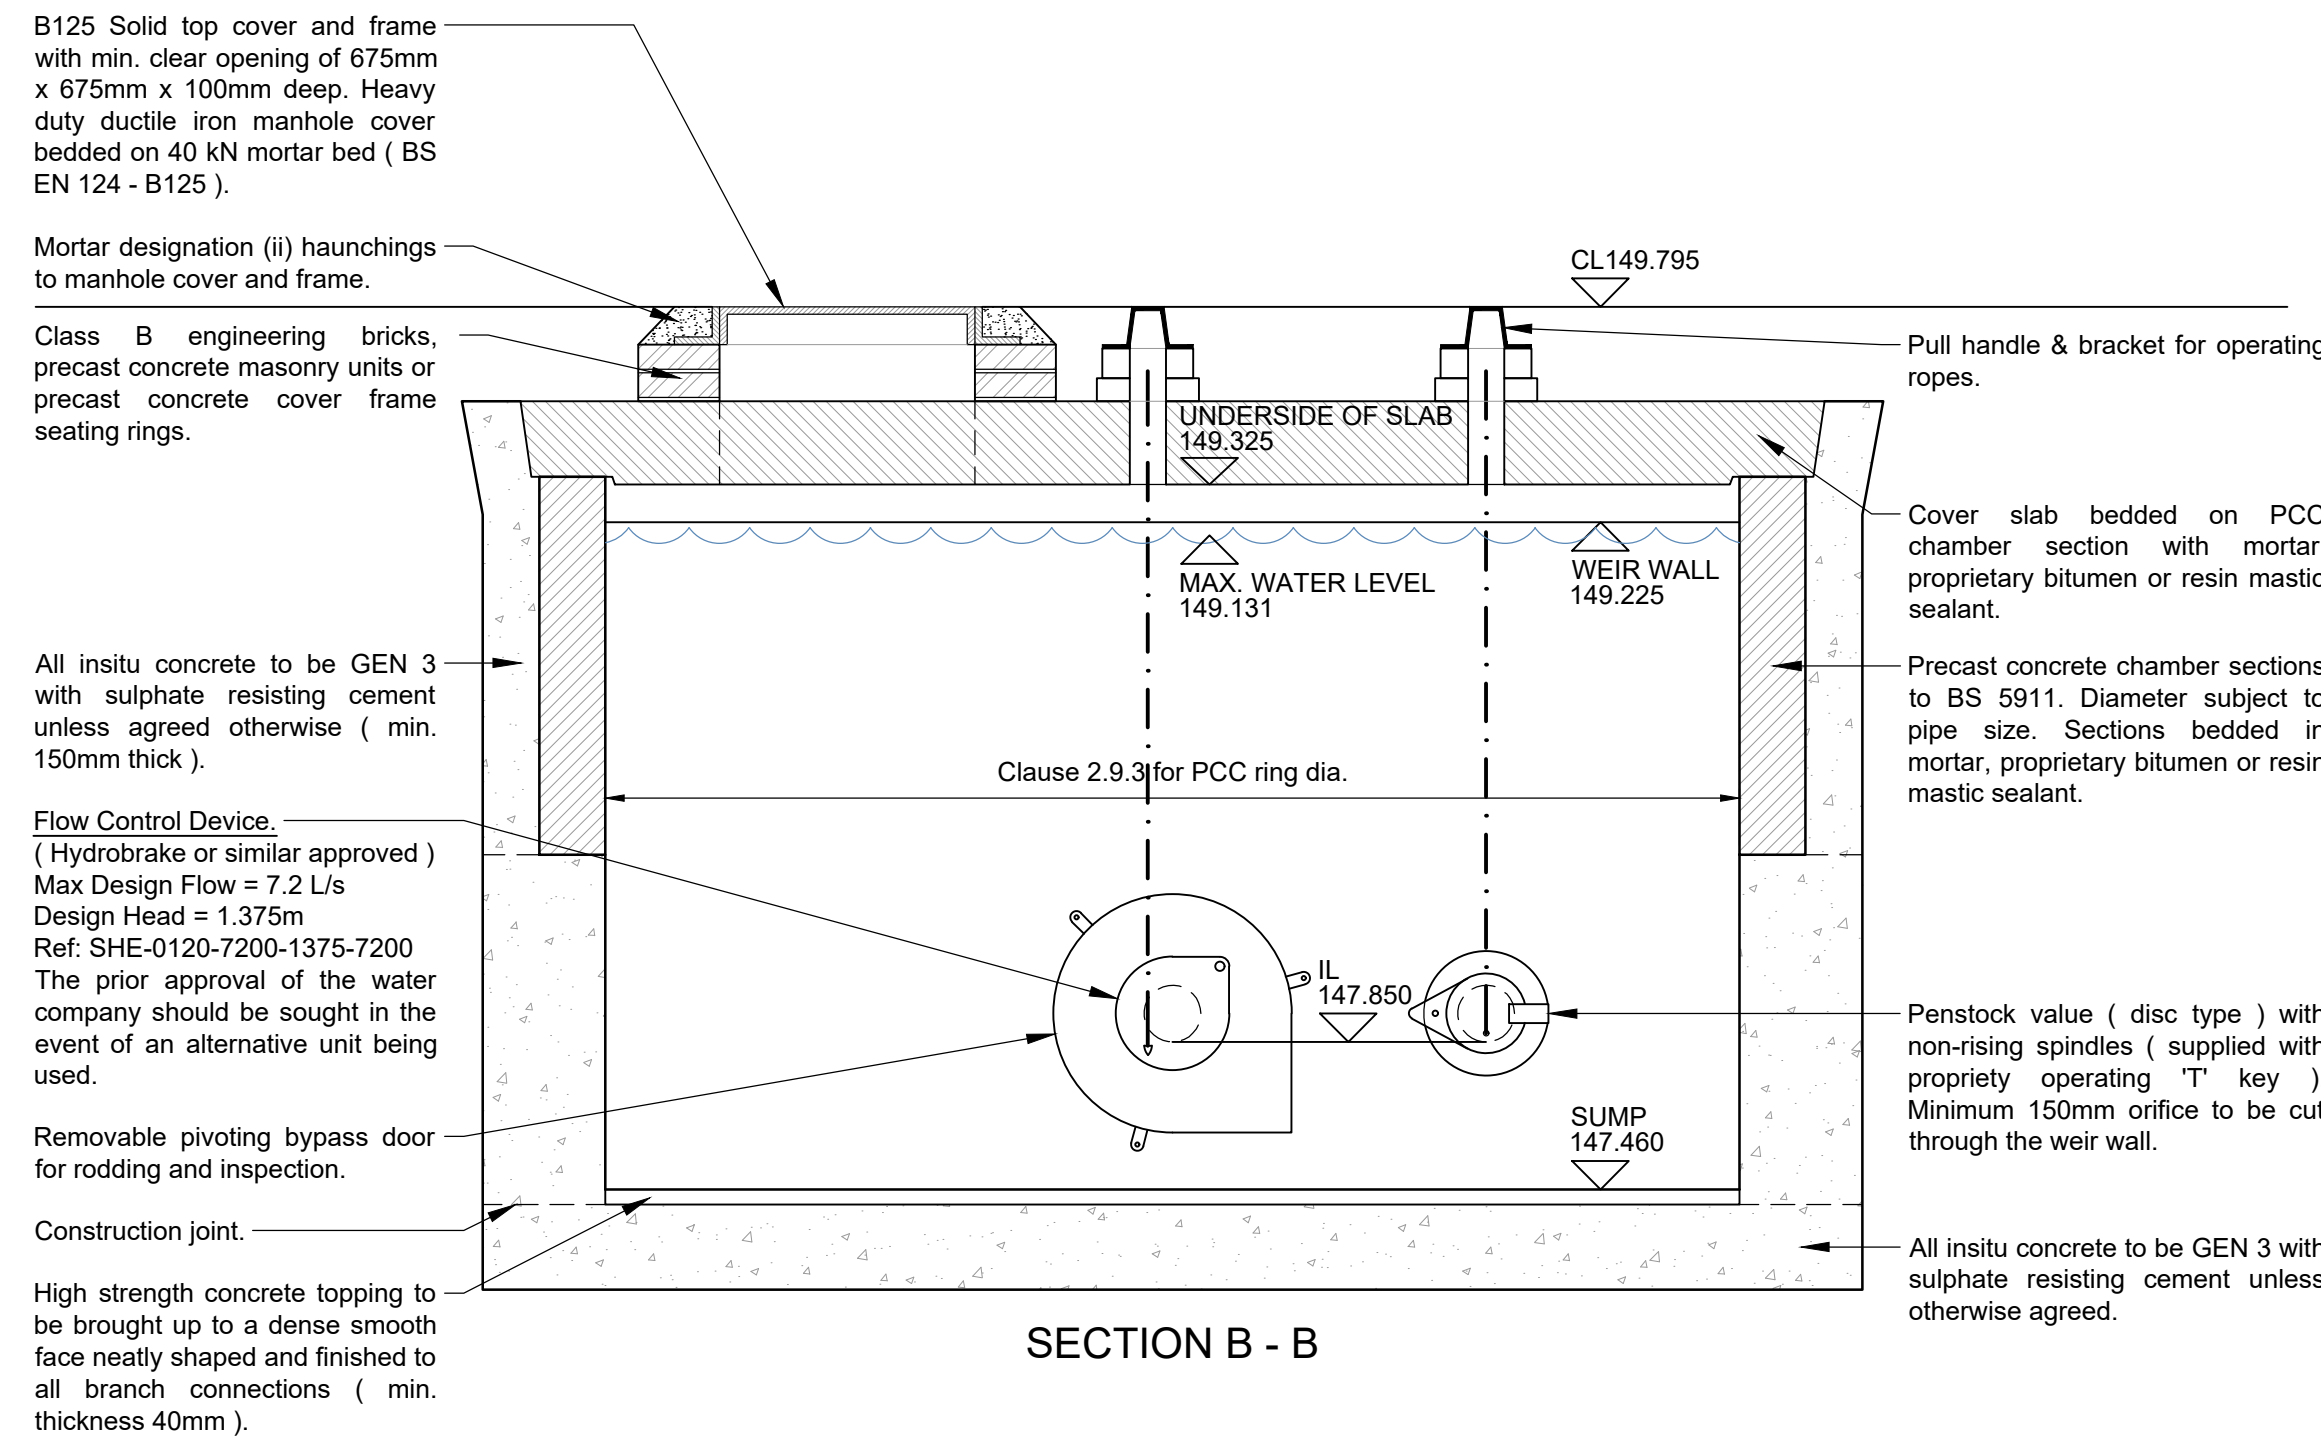
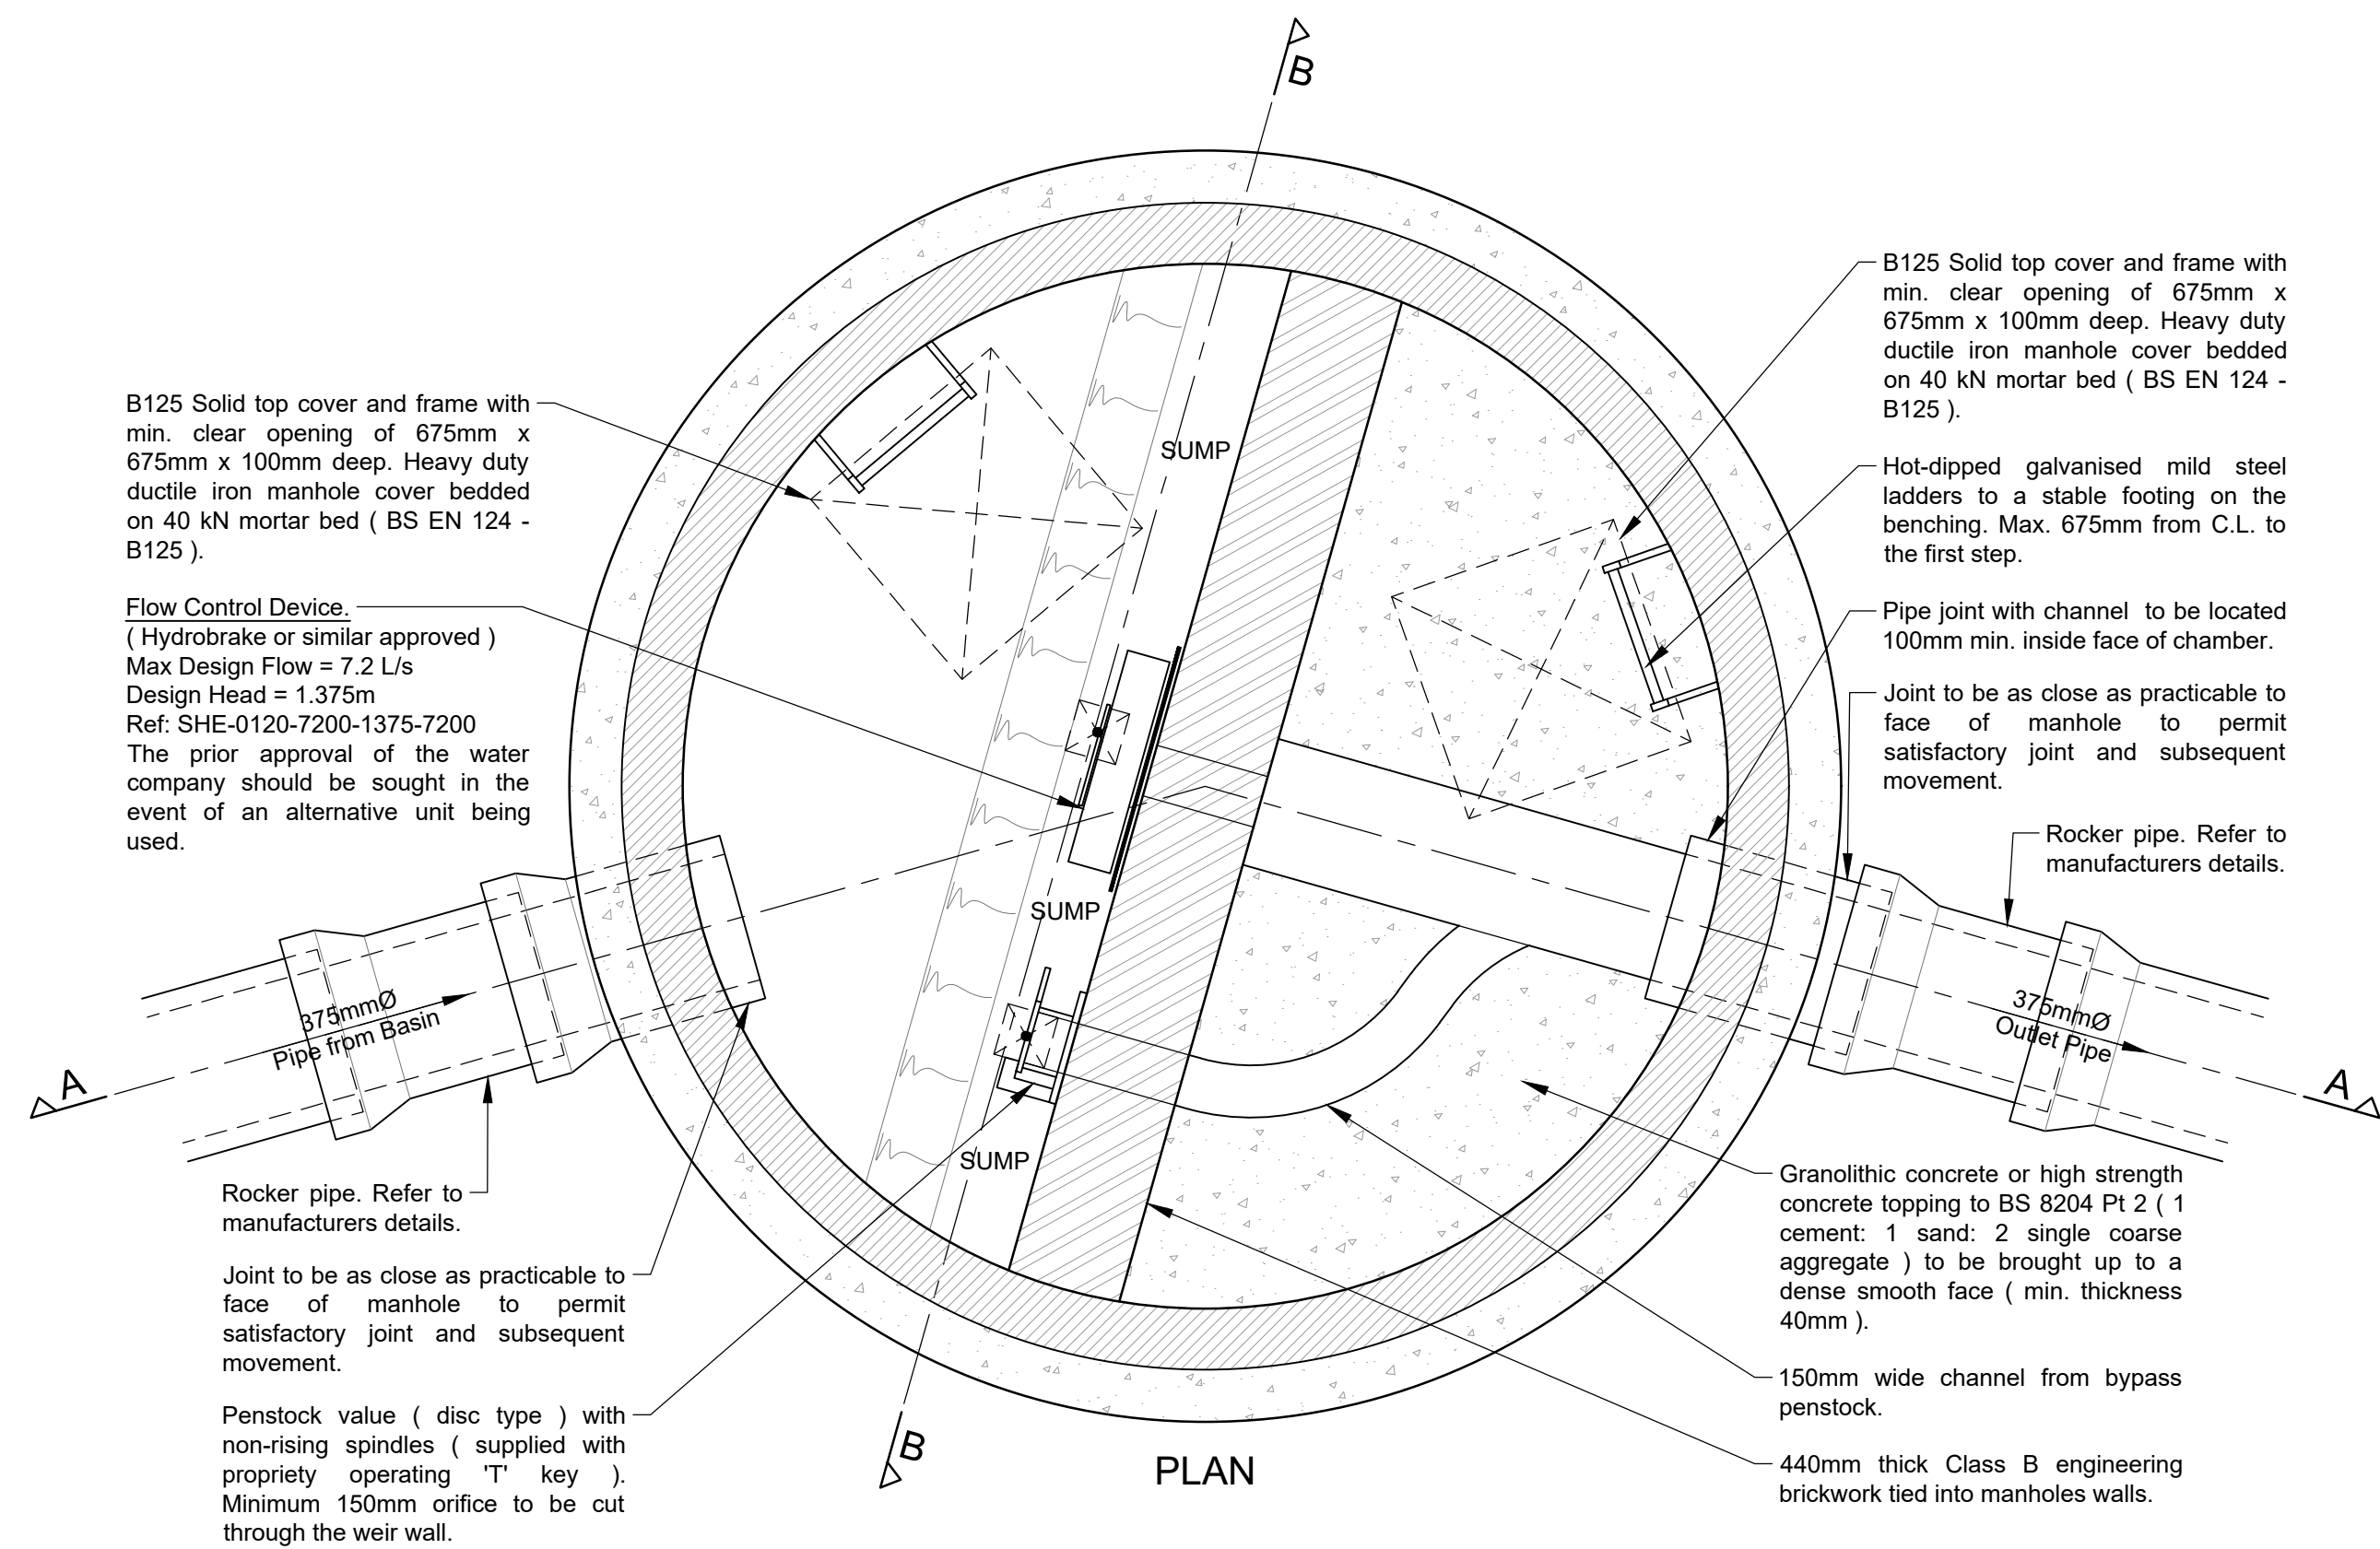


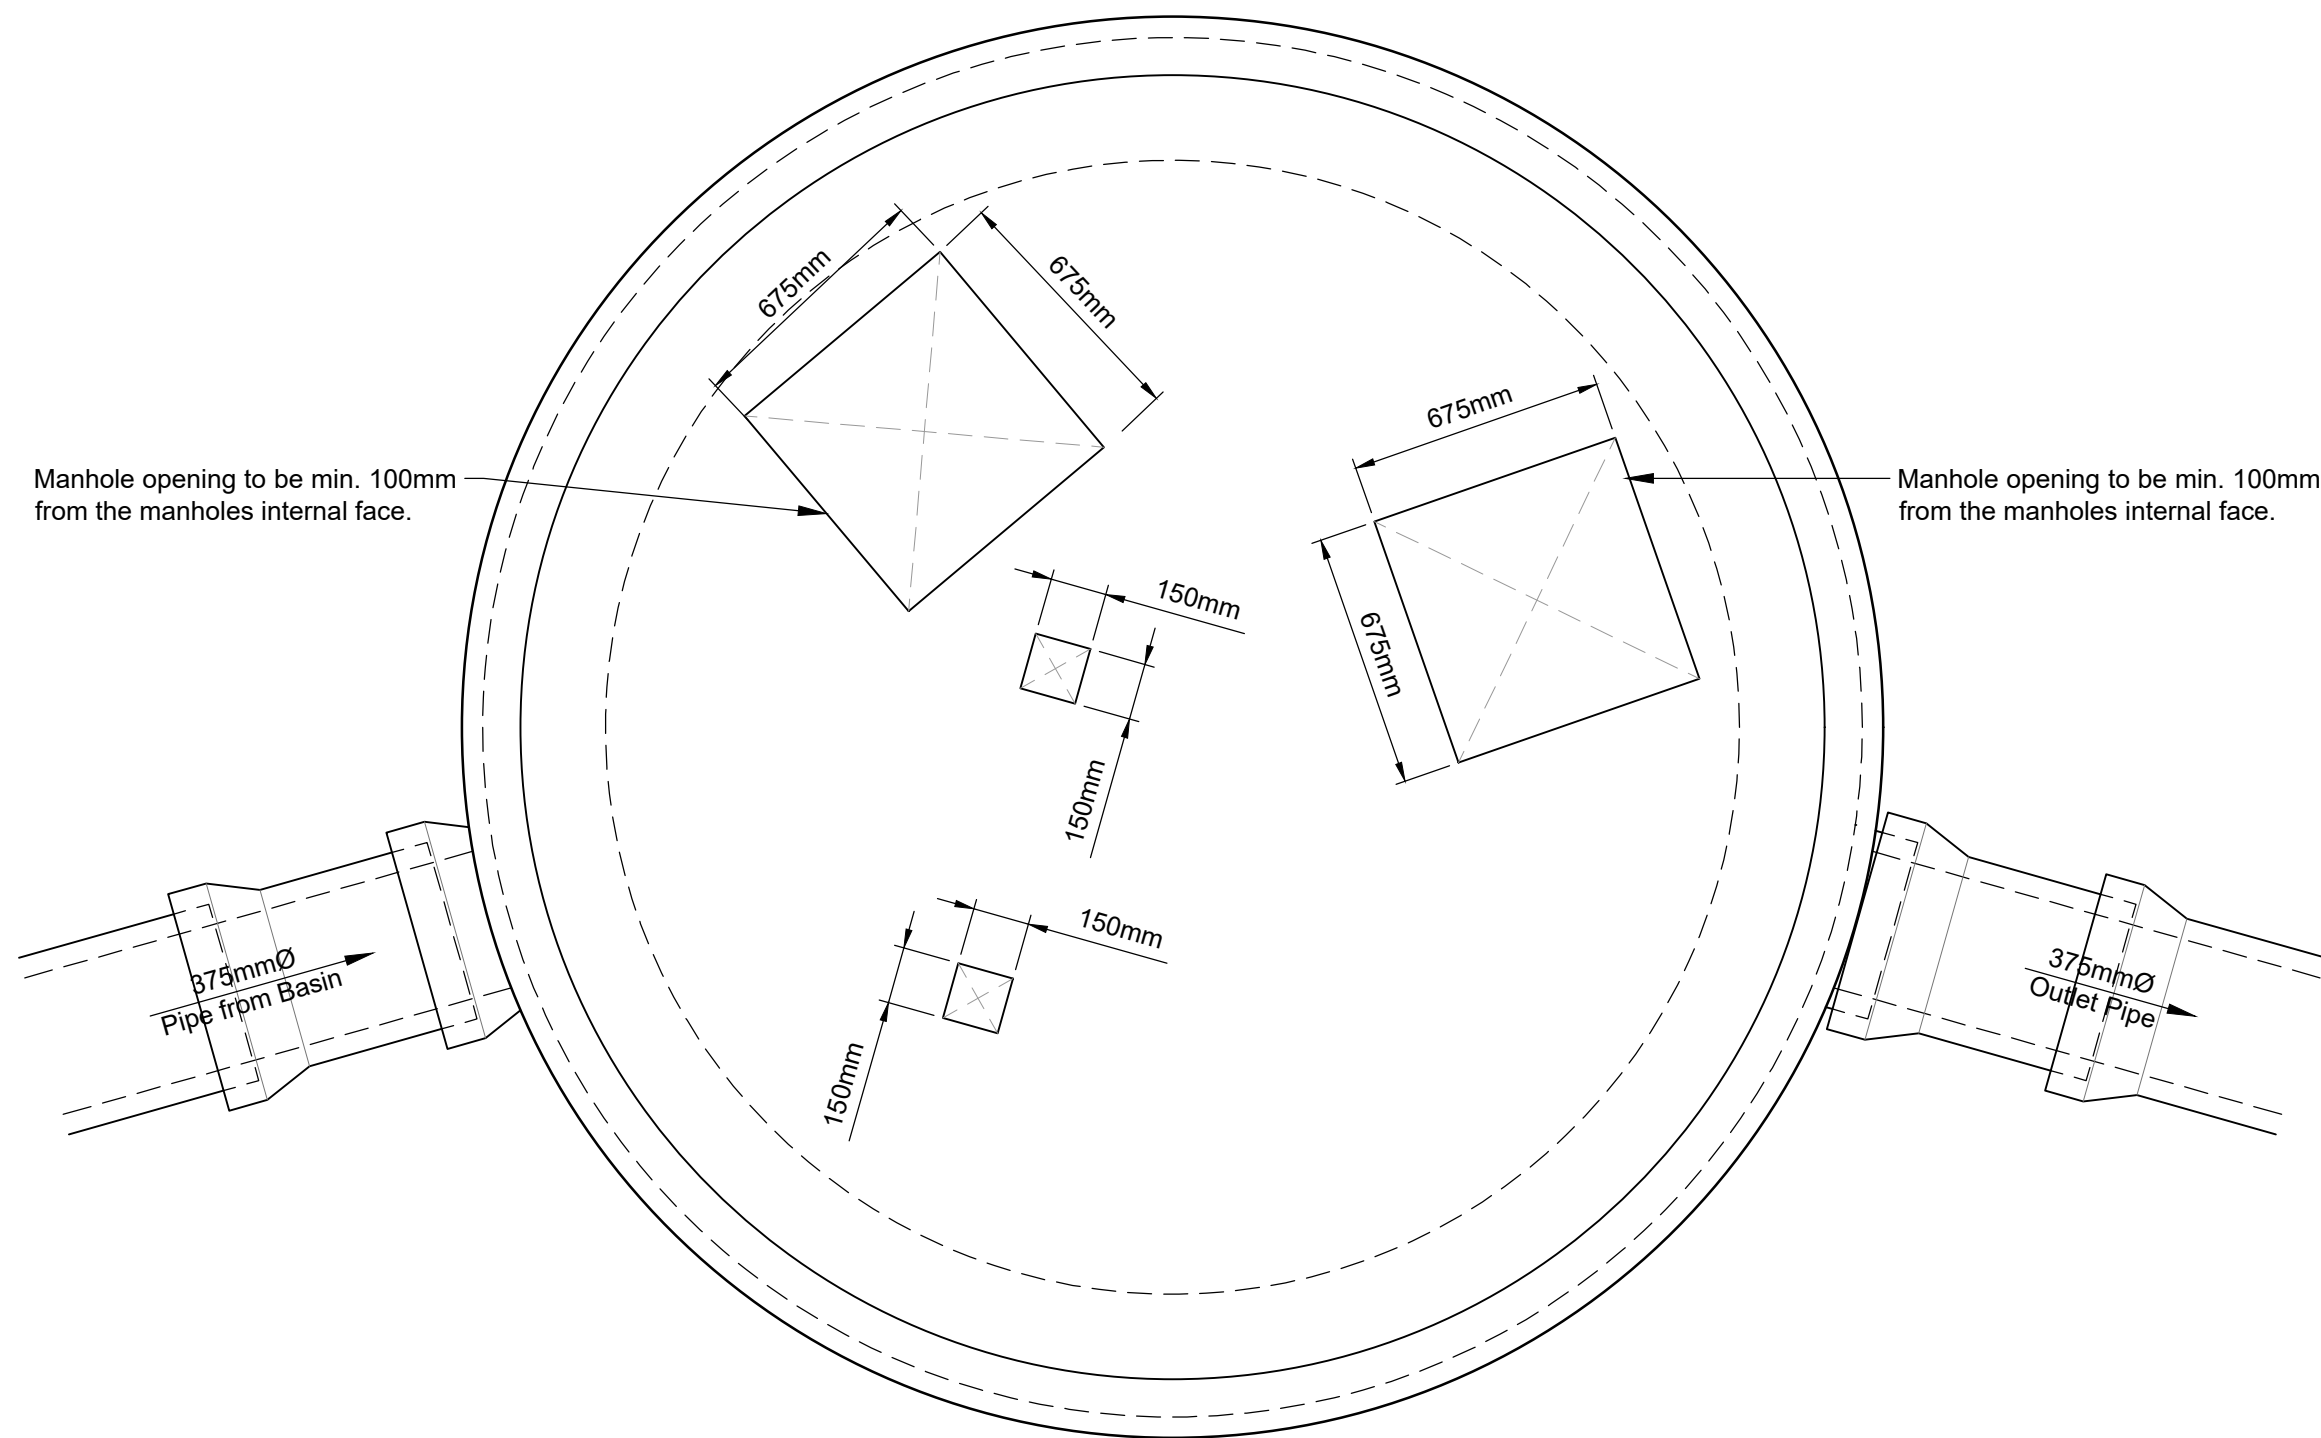

C2	MAX. WATER LEVEL AMENDED TO SUIT LATEST CALCS.	OJB	01.06.23
C1	CONTROL CHAMBER ORIENTATION AND PIPE CONNECTIONS AMENDED TO SUIT LATEST DRAINAGE LAYOUT.	OJB	30.03.22
C0	DRAWING ISSUED FOR CONSTRUCTION.	OJB	27.09.21
P0	INITIAL ISSUE.	OJB	14.08.19
REV	AMENDMENT	BY	DATE

	PROJECT EXECUTION CLASS: N/A
All materials supplied in relations to those specified on this drawing are to be CE marked in accordance with the European Union Declaration of conformity	

PURPOSE OF ISSUE	CONSTRUCTION
------------------	--------------

COUCH Consulting Engineers Civil & Structural	
The Old Forge, Priory, London Road, Garwell, Sutton Coldfield, B75 5SH Tel: 0121 338 7557 info@cceeng.co.uk	14-16 St. Nicholas, Church Street, Warwick, CV34 4JD Tel: 01793 409 036 www.cceeng.co.uk

CLIENT	
--------	--

PROJECT	RESIDENTIAL DEVELOPMENT @ SALTERSFORD LANE, ALTON
---------	--

DRAWING TITLE	SECTION 104 WORKS CONTROL CHAMBER DETAILS
---------------	--

SHEET SIZE	SCALE	DATE	DRAWN	CHECKED	STATUS
A1	1:20	AUG 2019	OJB	MS	-
CCE PROJECT No.	DRAWING No.	REV			
c7481	215	C2			