




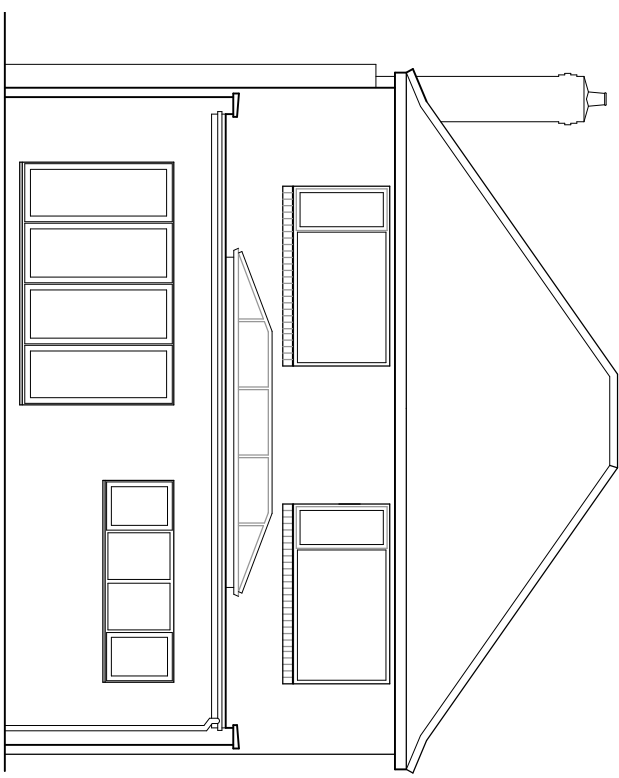


EXISTING REAR ELEVATION
SCALE 1 : 100.

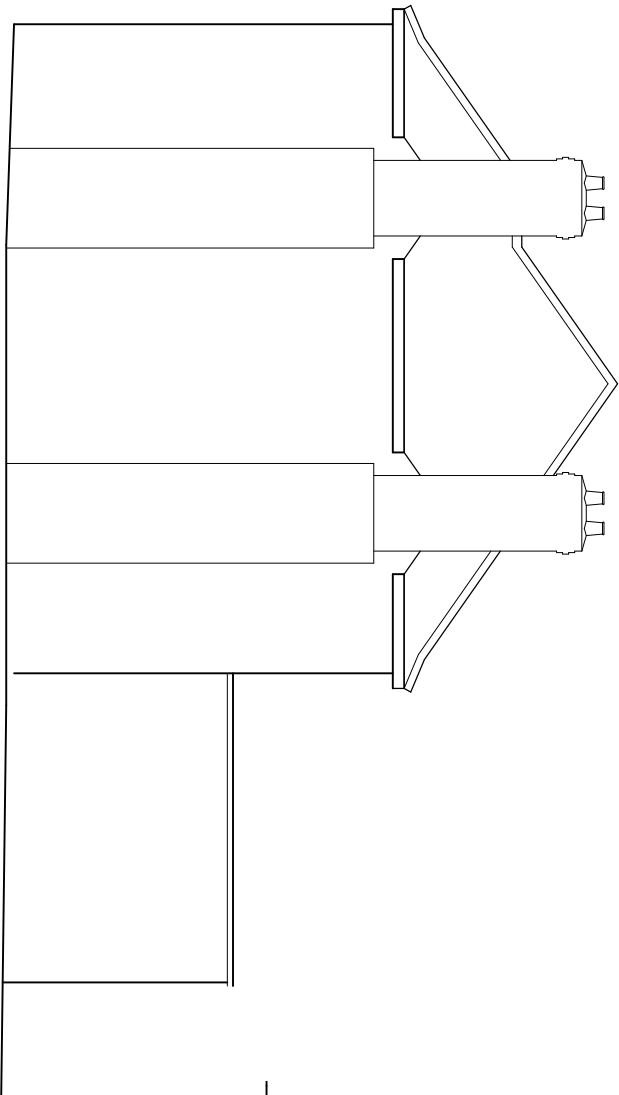


EXISTING SIDE ELEVATION
SCALE 1 : 100.

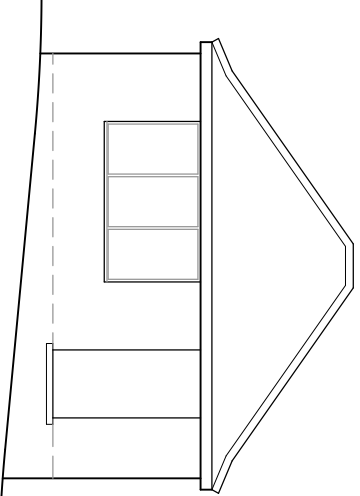


EXISTING GARAGE
West elevation. Scale 1:100.

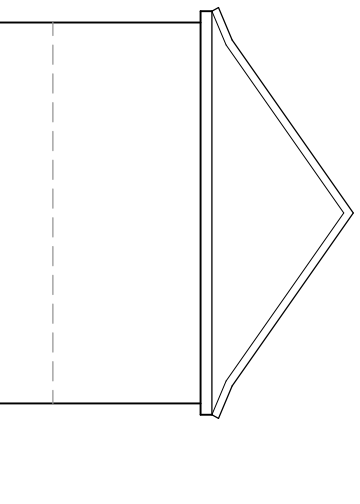


EXISTING GARAGE
South elevation. Scale 1:100.

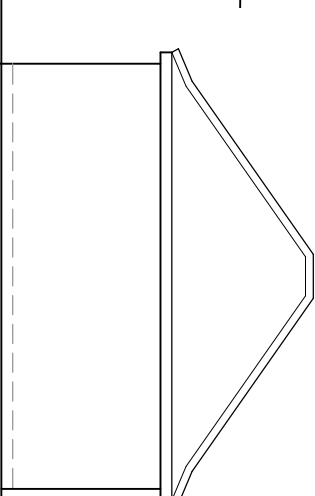


EXISTING GARAGE
East elevation. Scale 1:100.

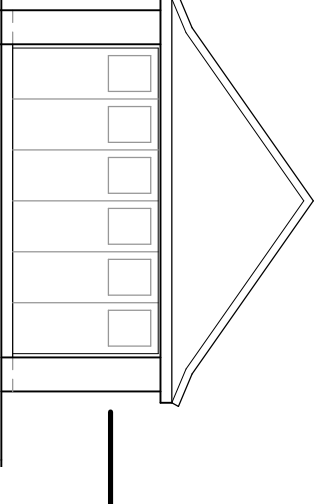


EXISTING GARAGE
North elevation. Scale 1:100.

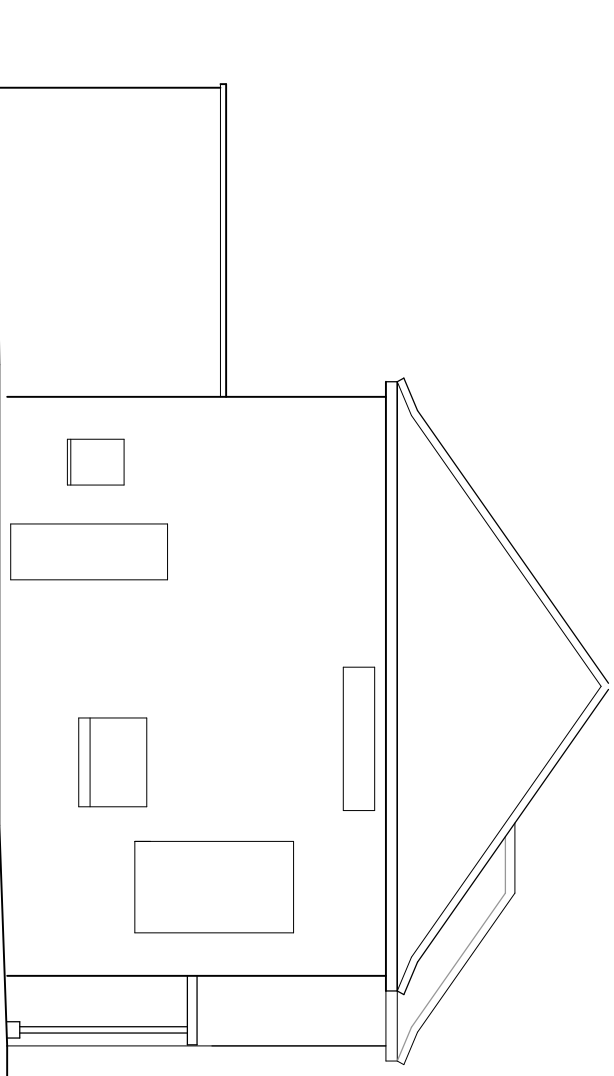


EXISTING SIDE ELEVATION
SCALE 1 : 100.

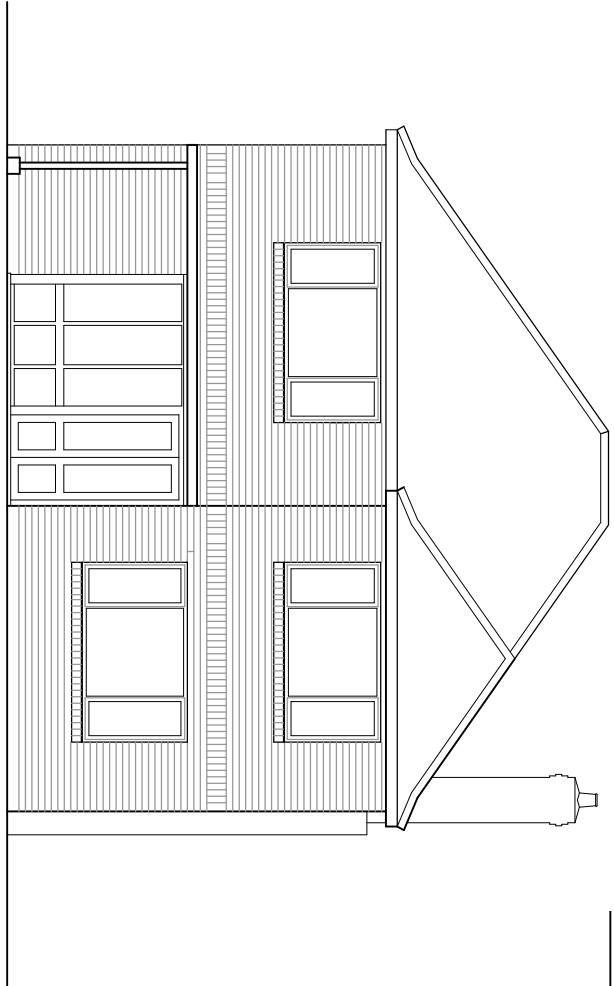



EXISTING FRONT ELEVATION
SCALE 1 : 100.

 


EXISTING GARAGE
Floor plan. Scale 1:100.

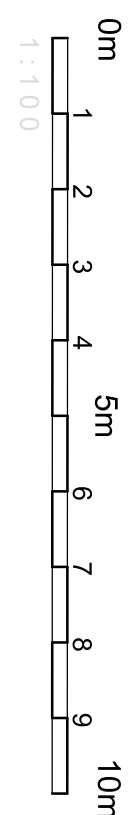


SITE PLAN SCALE 1 : 200.

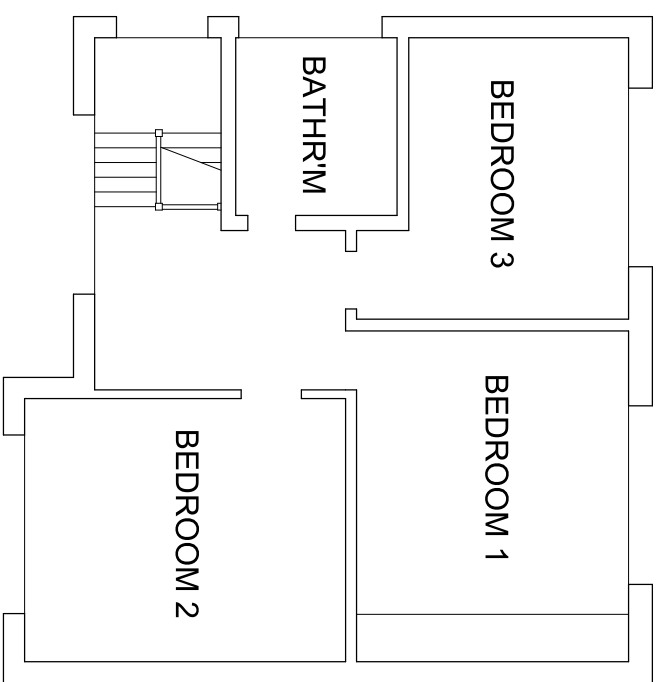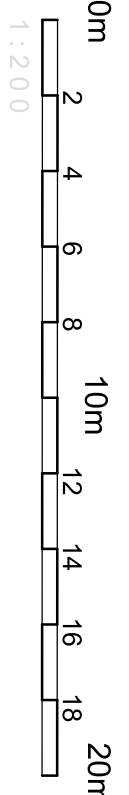



EXISTING FIRST FLOOR LAYOUT
SCALE 1 : 100.

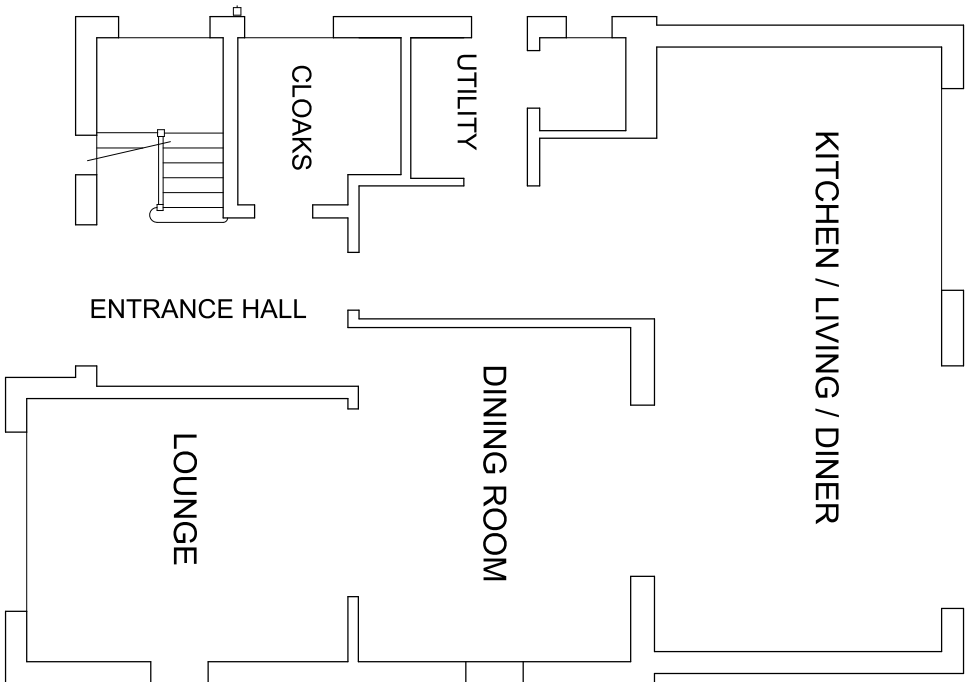


EXISTING GROUND FLOOR LAYOUT
SCALE 1 : 100.

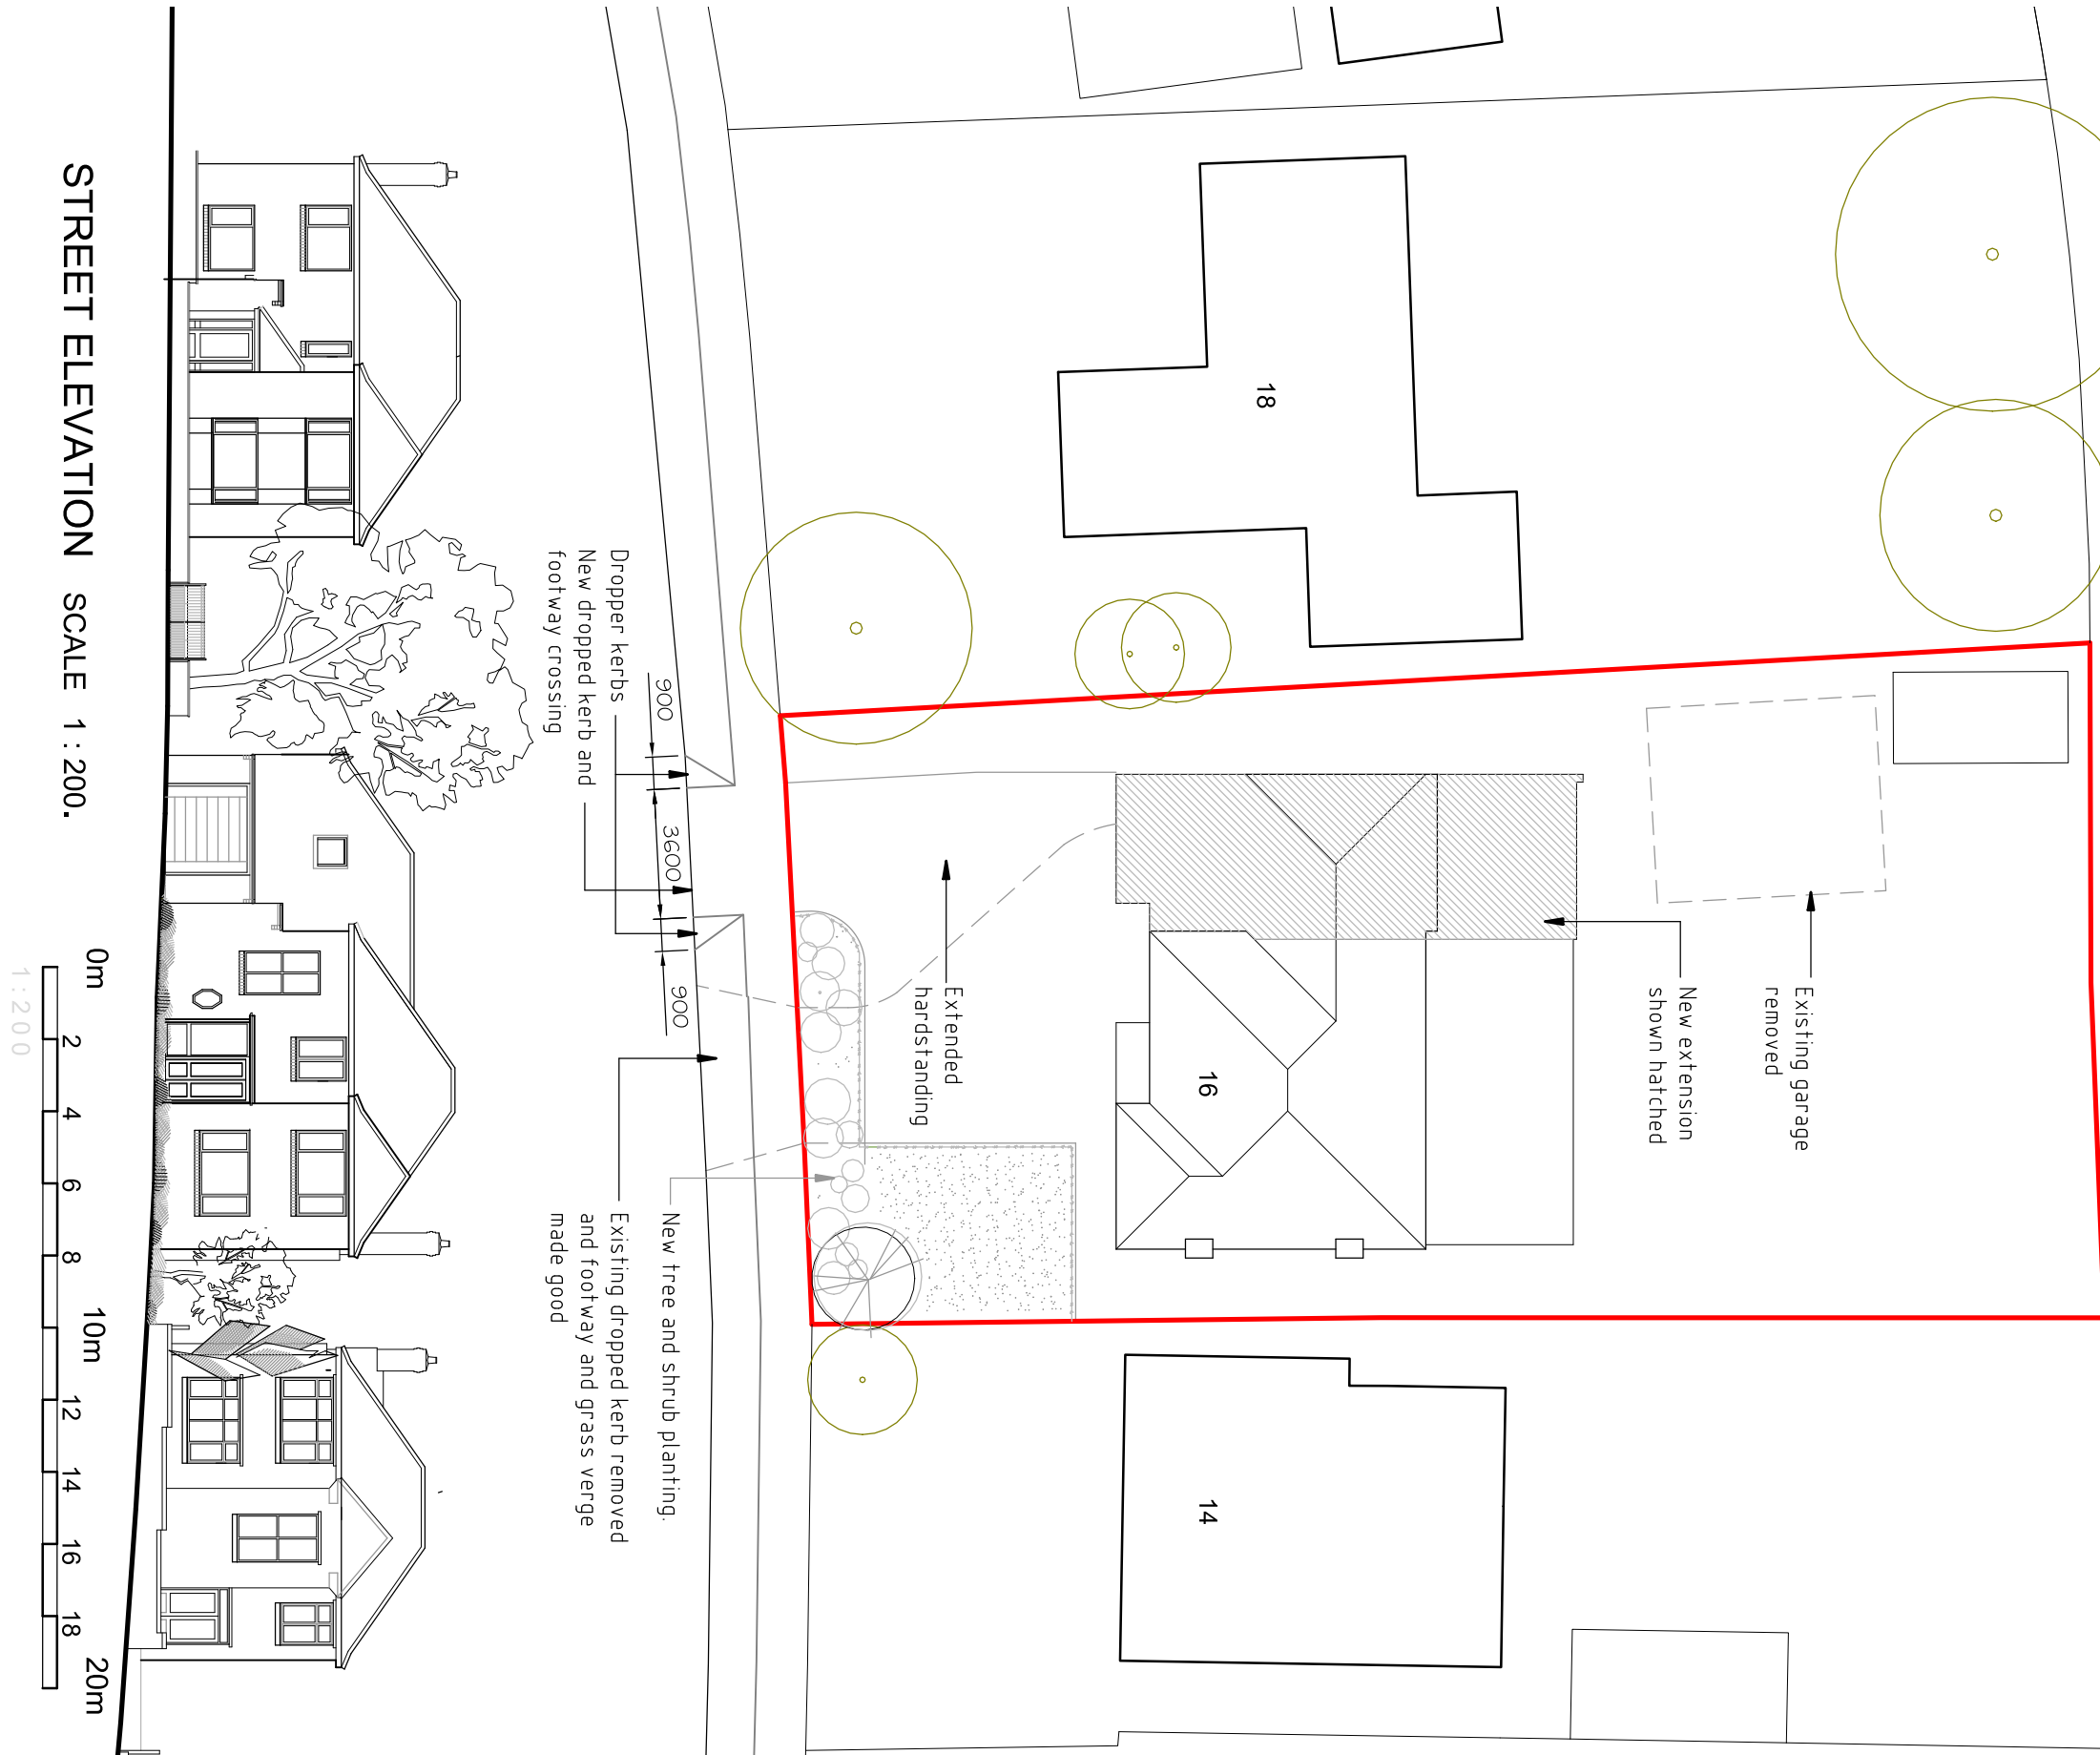


STREET ELEVATION SCALE 1 : 200.

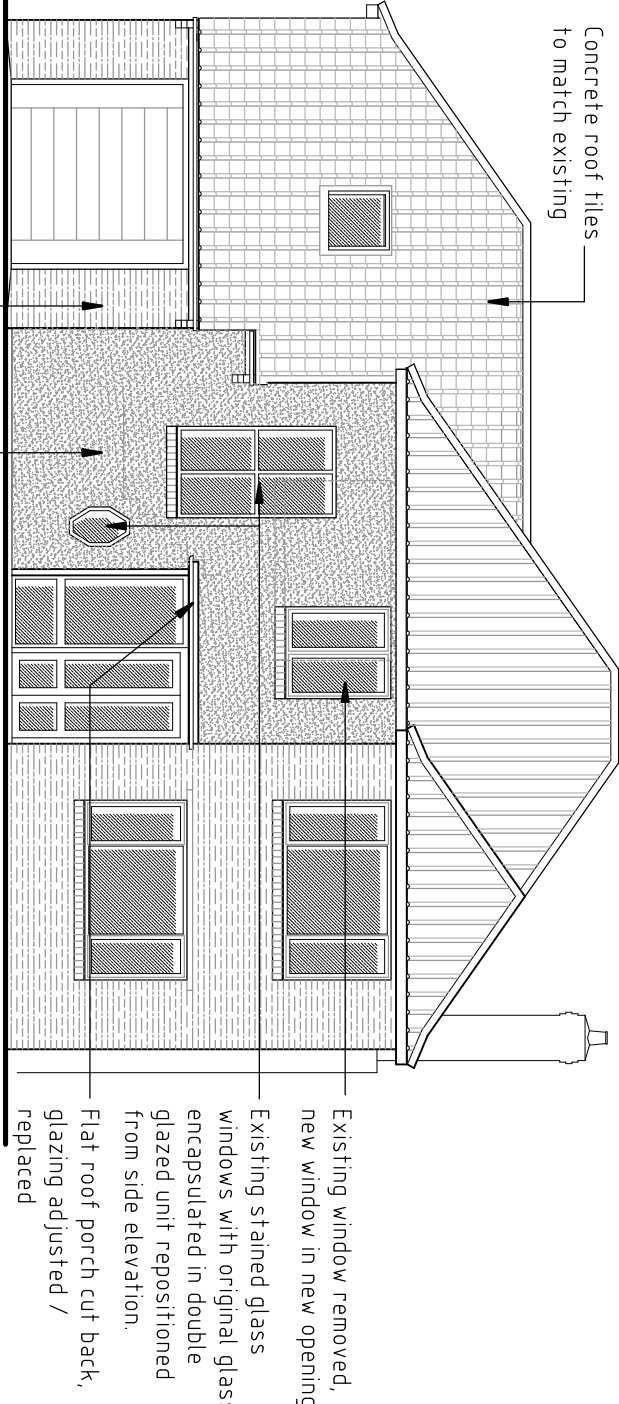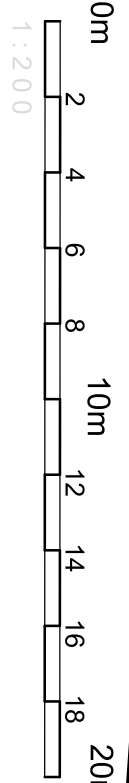


PROPOSED FRONT ELEVATION
SCALE 1 : 100.

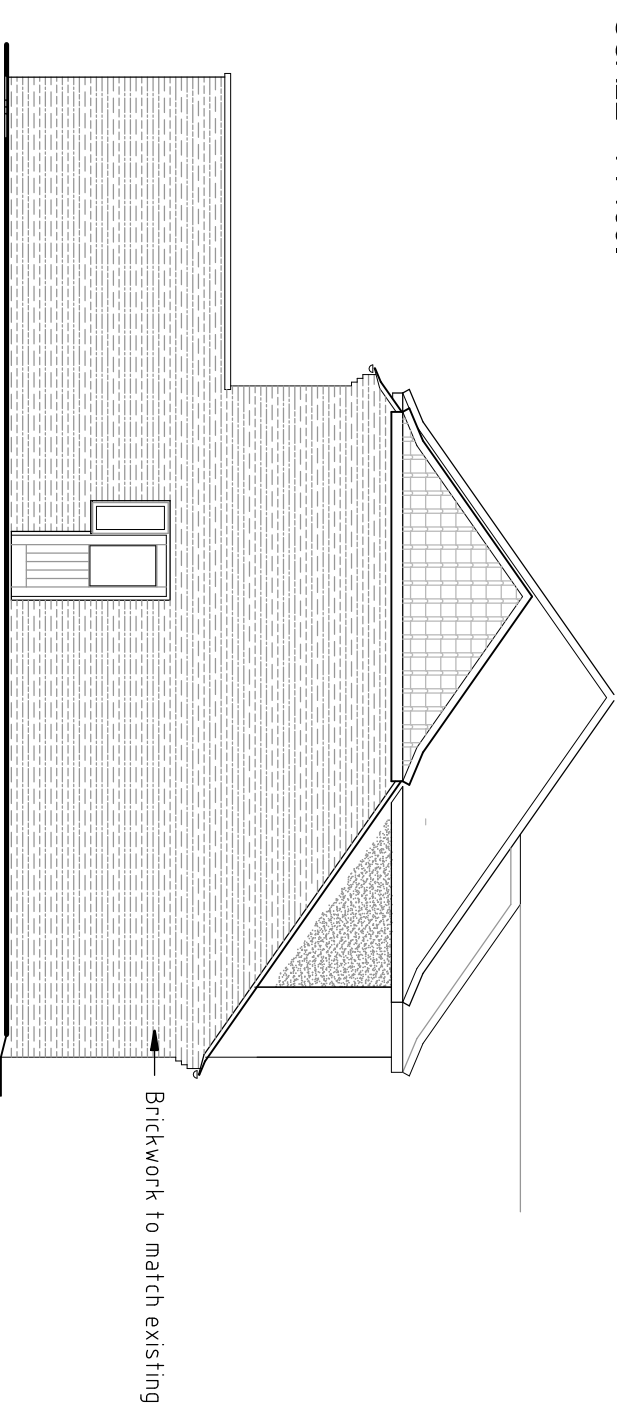

PROPOSED SIDE ELEVATION
SCALE 1 : 100.

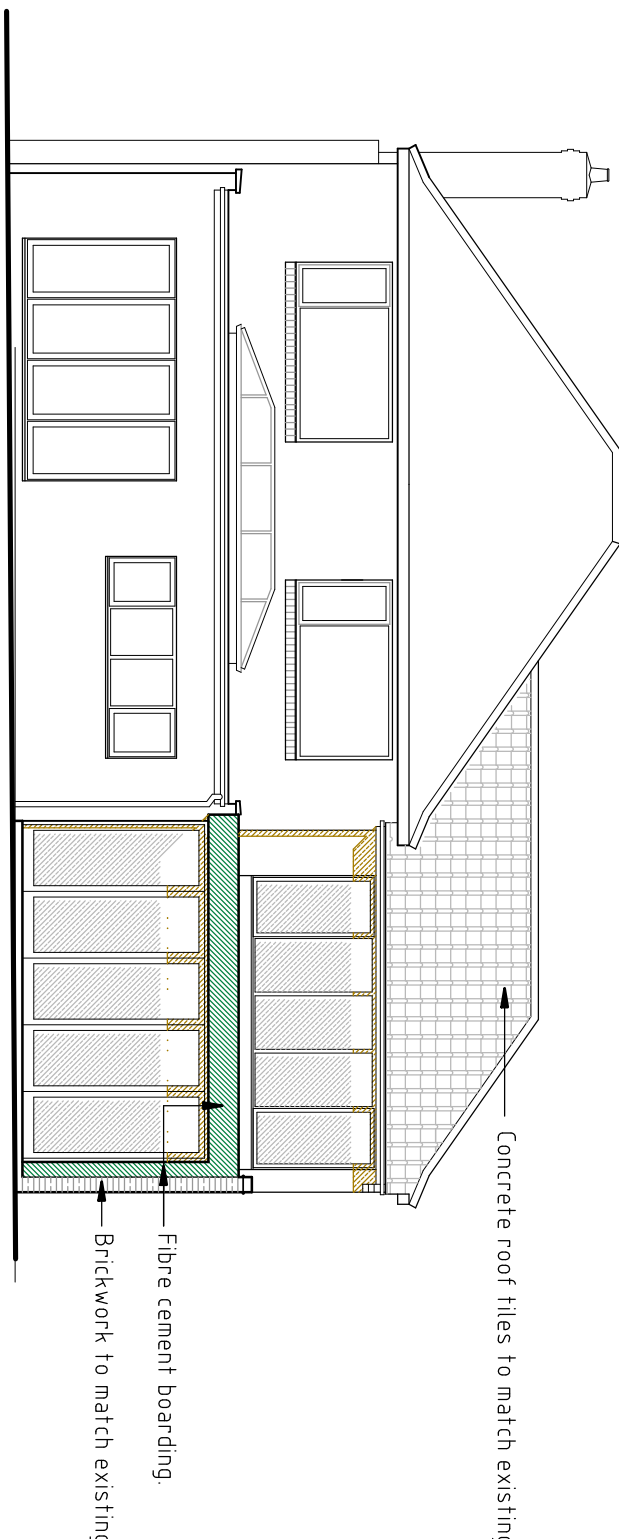


PROPOSED REAR ELEVATION
SCALE 1 : 100.

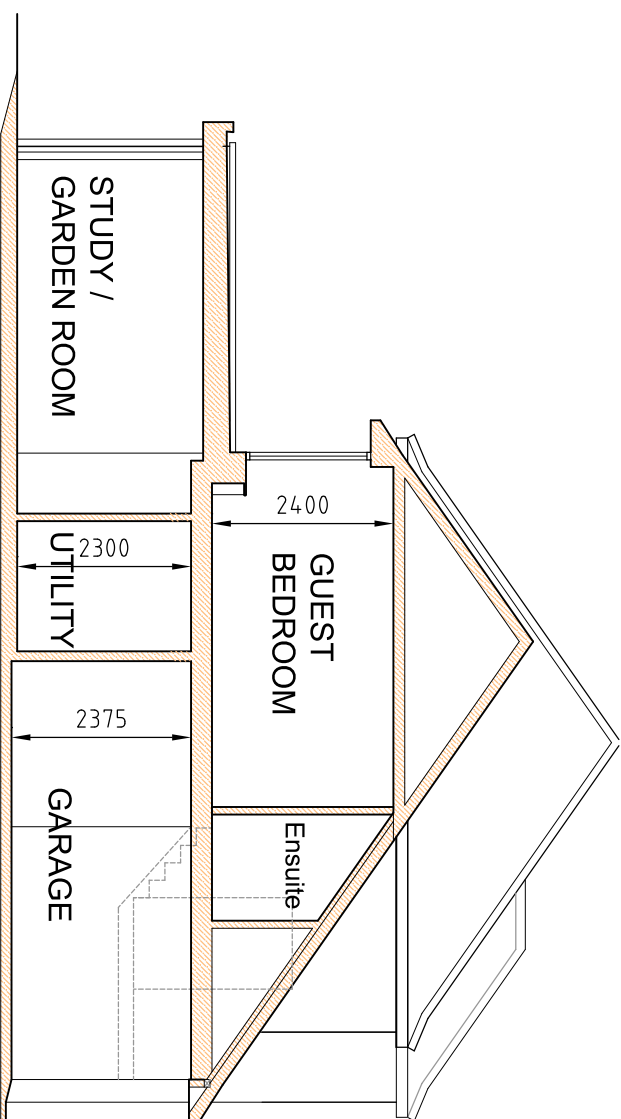



SECTION XX SCALE 1 : 100.



LOCATION SCALE 1 : 1250.

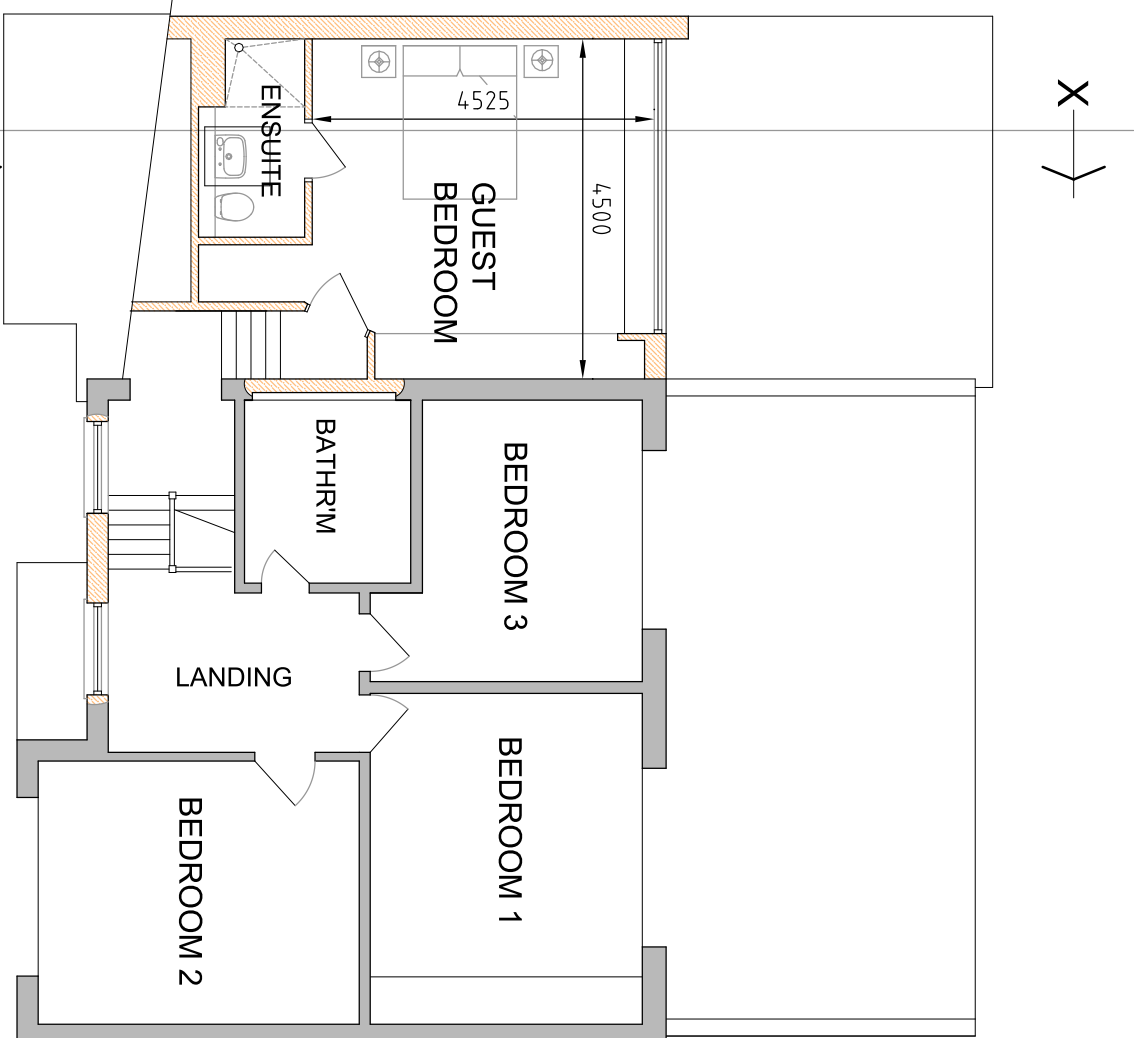

PROPOSED FIRST FLOOR LAYOUT
SCALE 1 : 100.

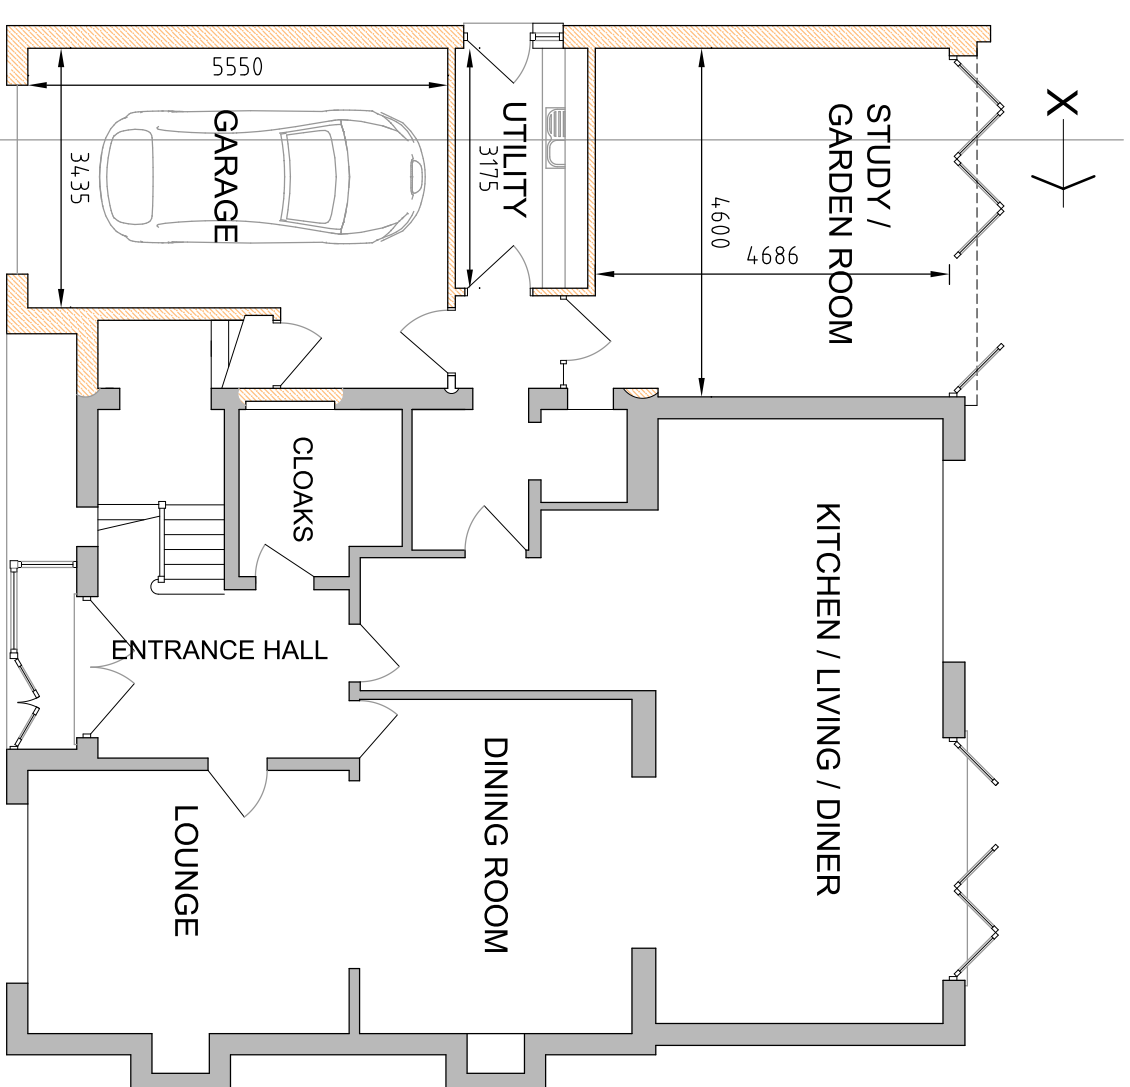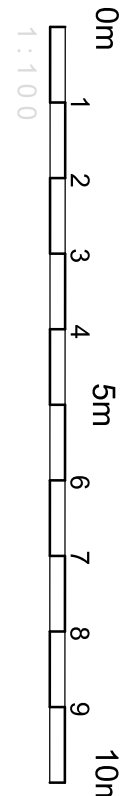

PROPOSED GROUND FLOOR LAYOUT
SCALE 1 : 100.