




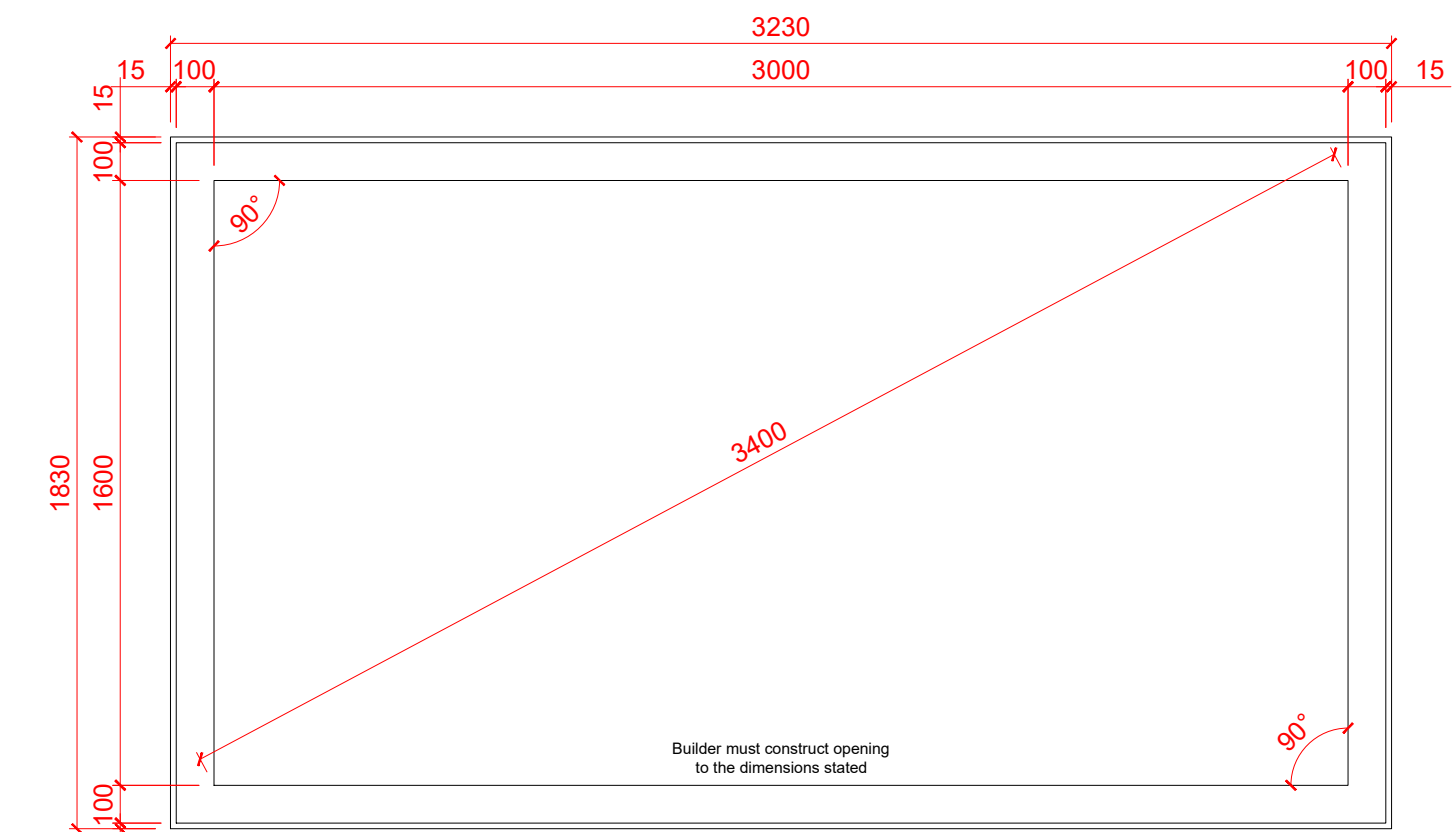


Upstand Plan
Scale - 1:20

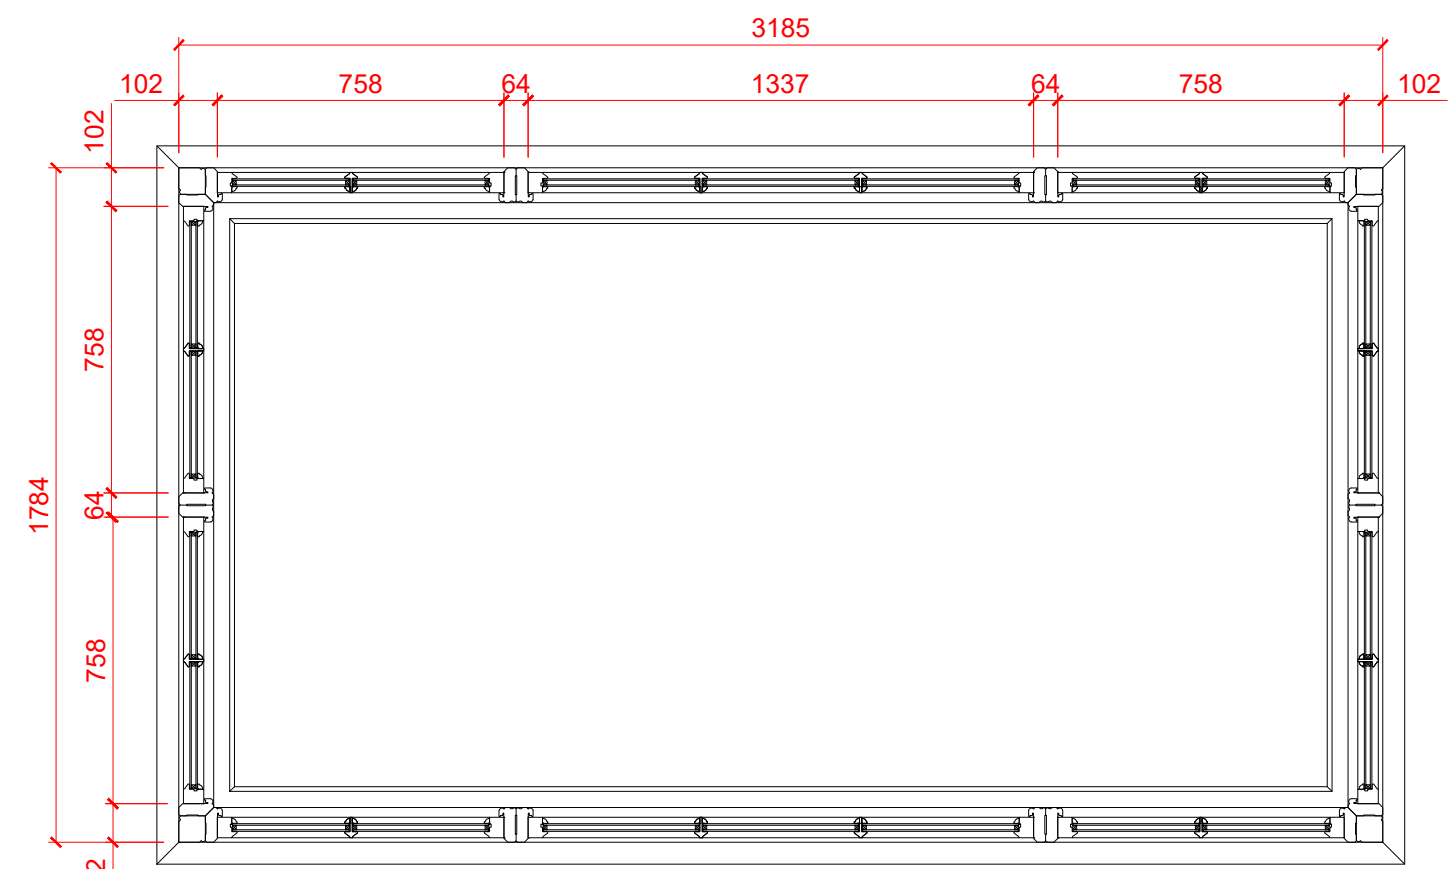





Frame Plan
Scale - 1:20

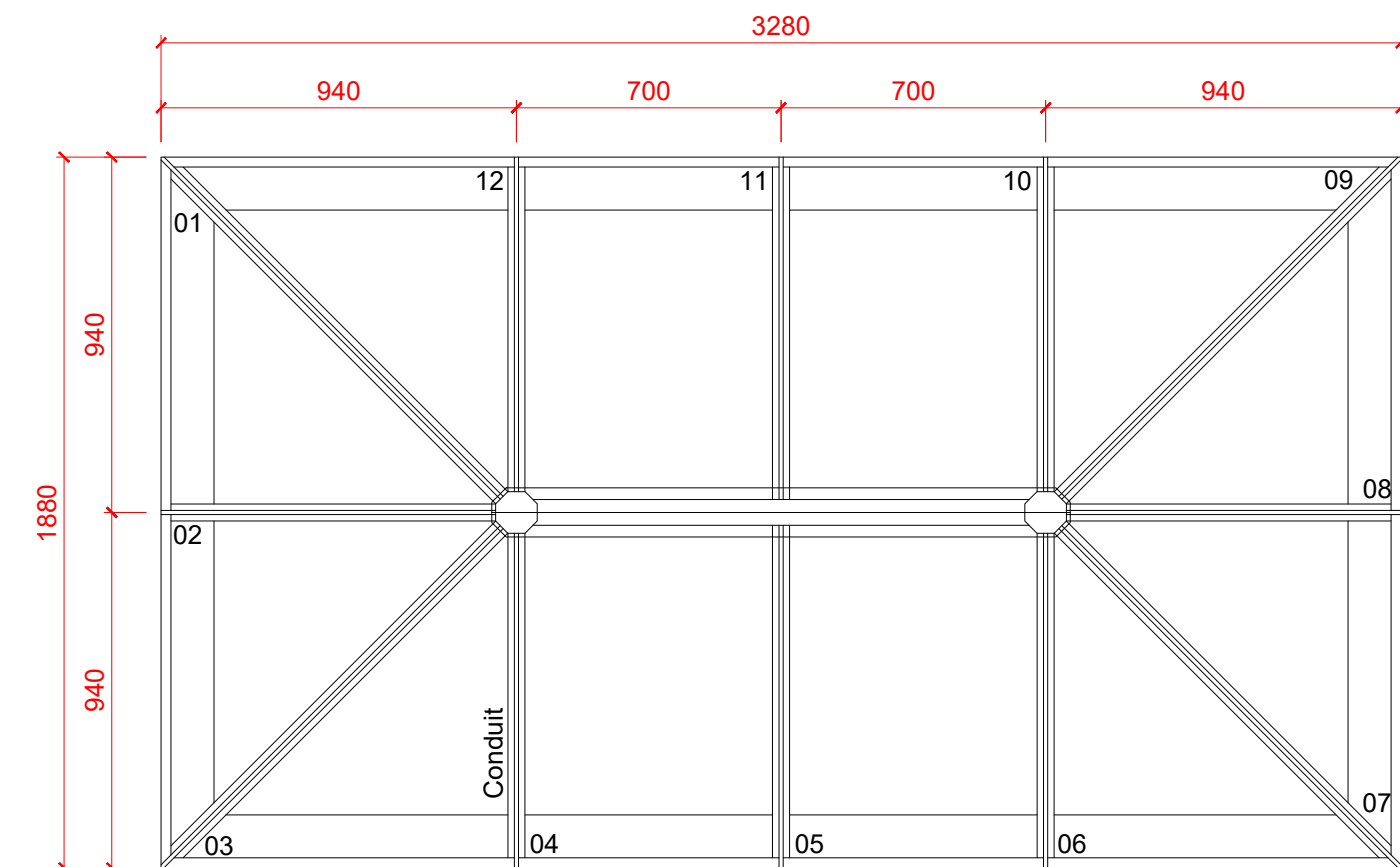

Roof Plan
Scale - 1:20

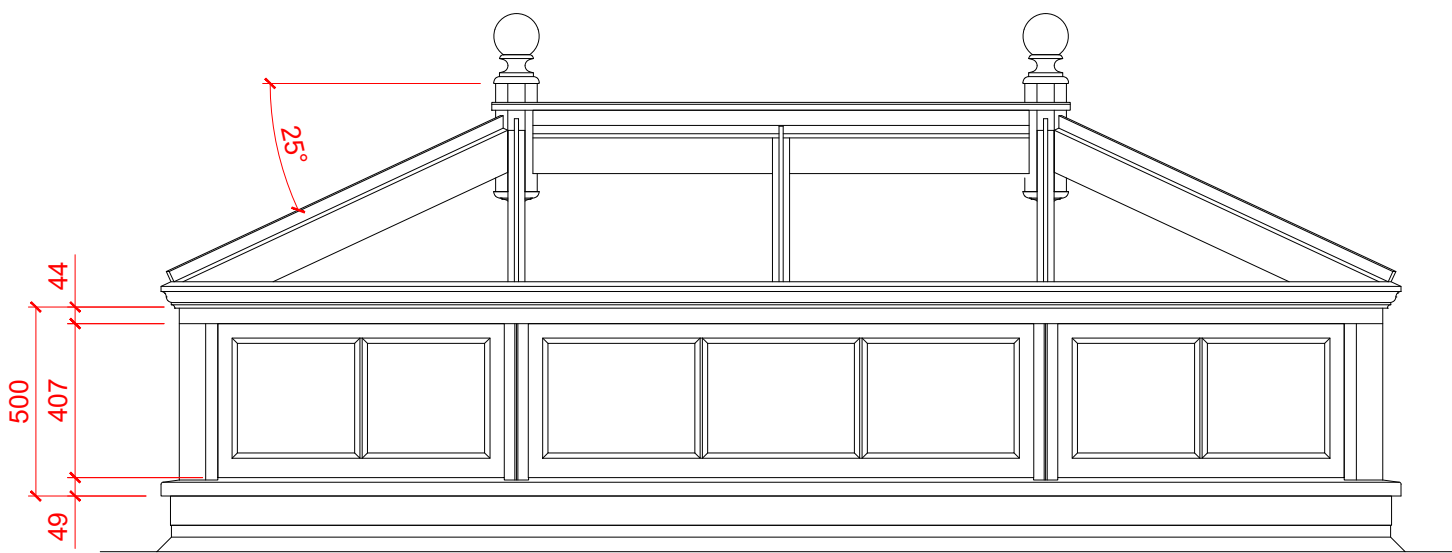


Side Elevation
Scale - 1:20

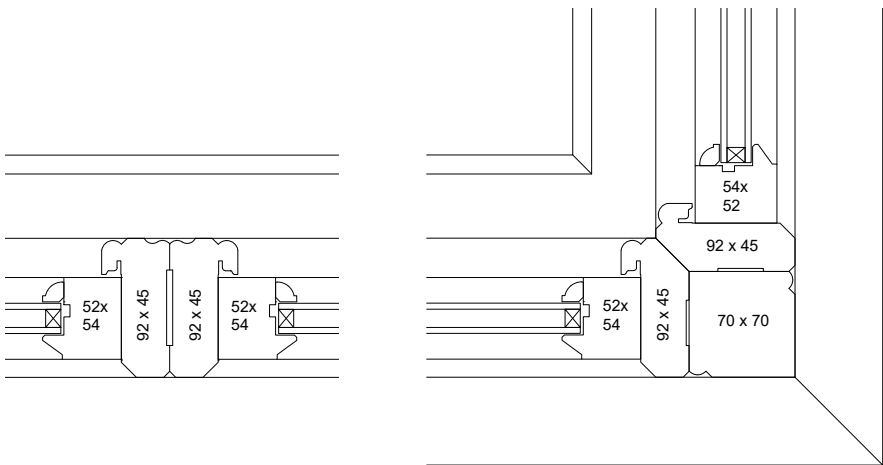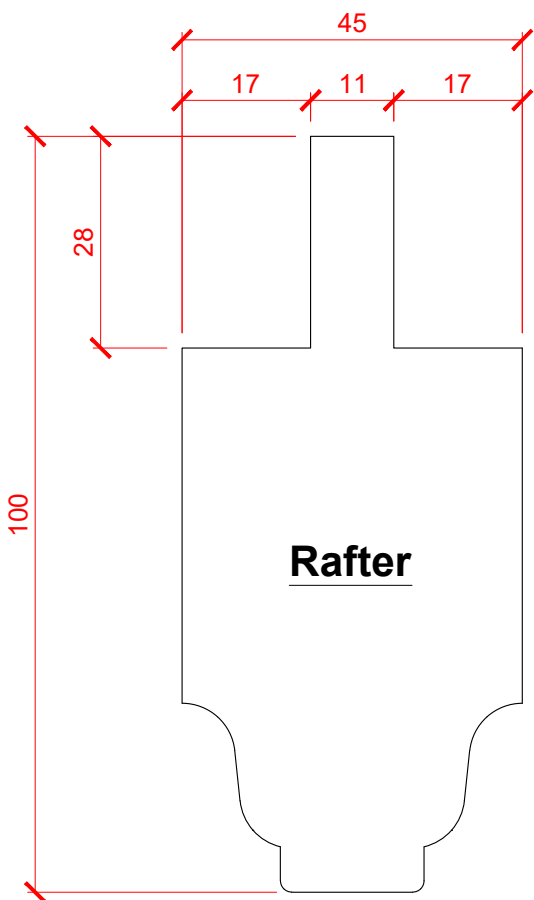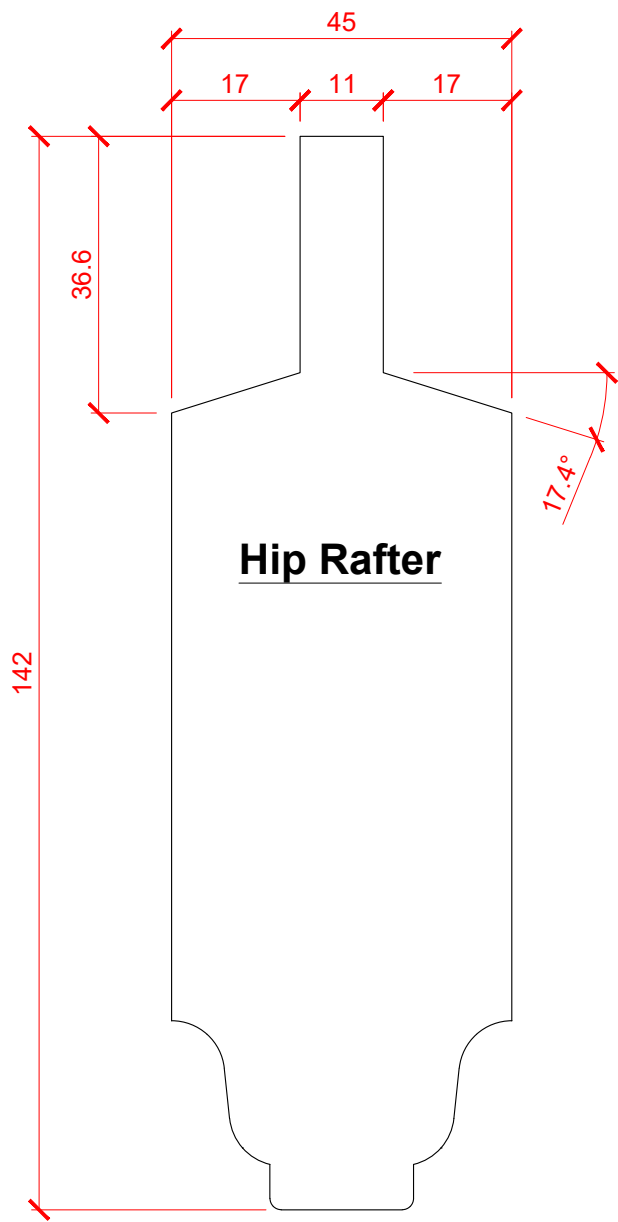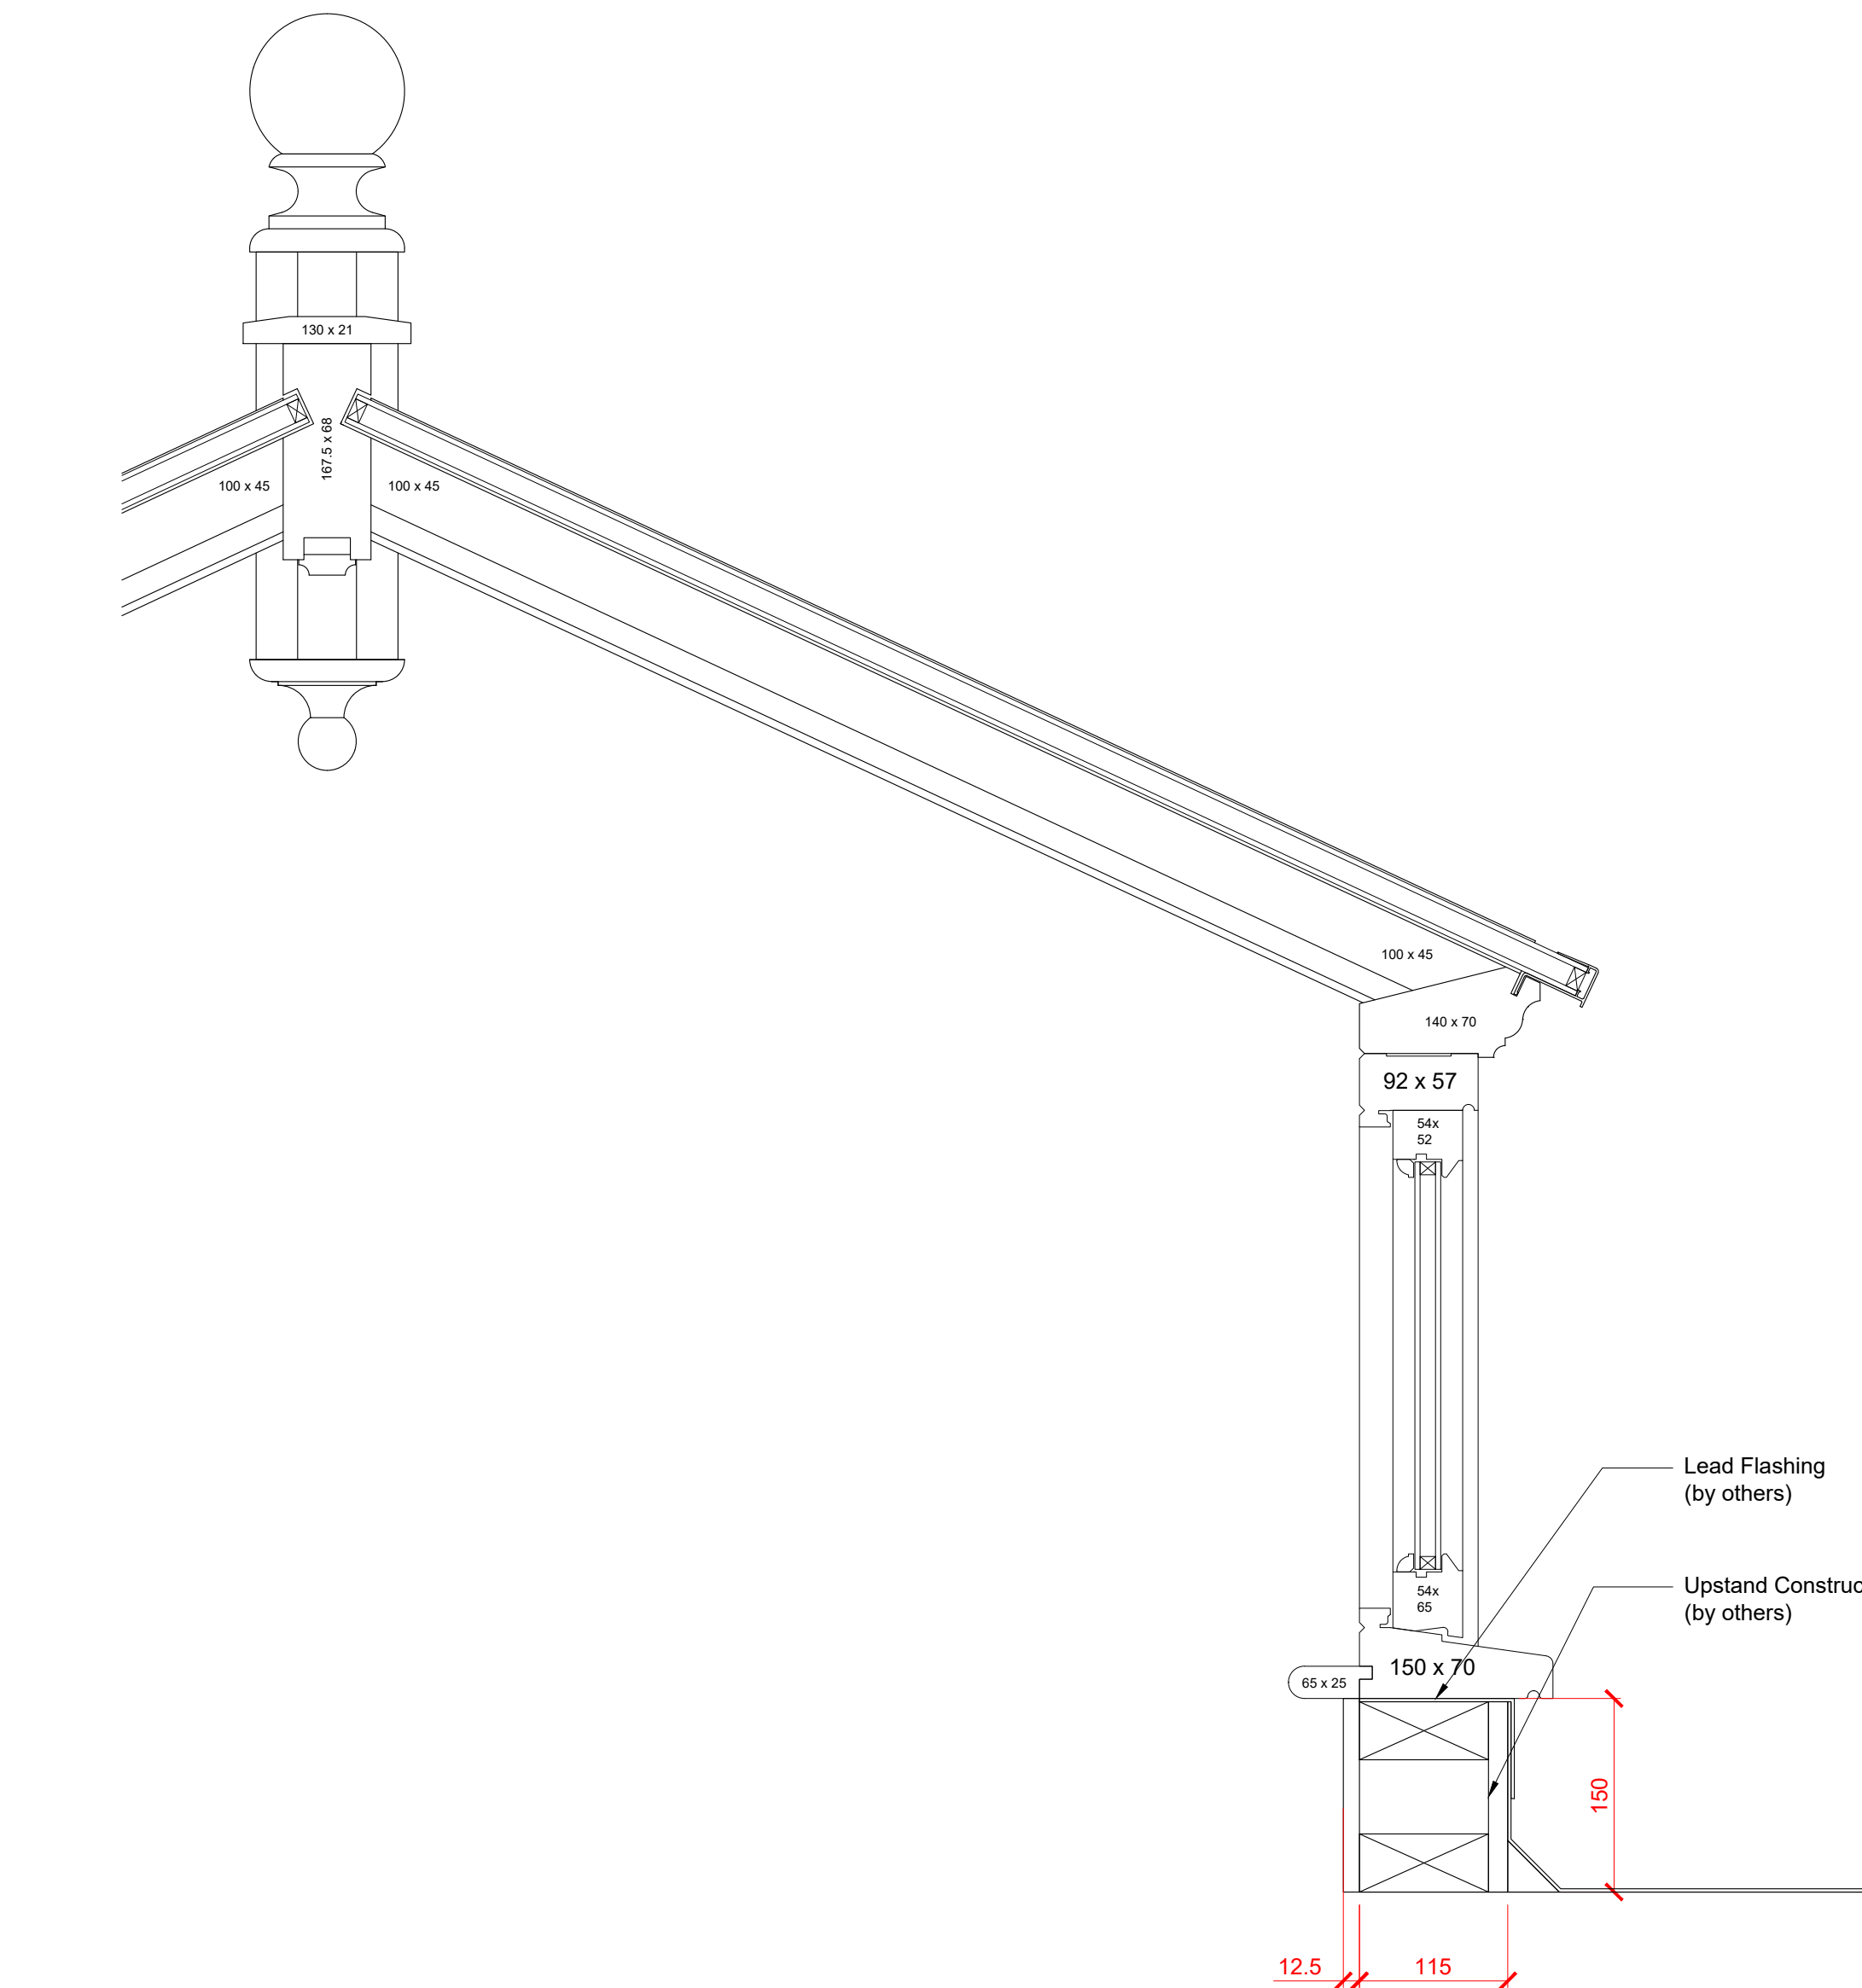


1 No. Lantern c/w Side Frames Required - Manufacture and Deliver Only
Lantern to suit up-stand with internal dimensions of 3000mm x 1600mm
120mm Ball Finials
Std Pendants


2 No. Top hung outward opening casements, Electric Operation via switch (by others)
Roof Internal Paint Finish - White RAL9016
Roof External Paint Finish - Slate Grey BS 00-A-13
Frames Internal & External Paint Finish - White RAL9016
Roof Glass - 4mm Soft Coat LowE:16mm Argon: 4mm Self Cleaning
Frame Glass - 4mm Soft Coat LowE:12mm Argon: 4mm Self Cleaning
Frame Glass Size (Casement A) - 412mm x 314mm
Frame Glass Size (Casement B) - 334mm x 314mm
NATURA SOLAR GLASS
All Glass to be Toughened

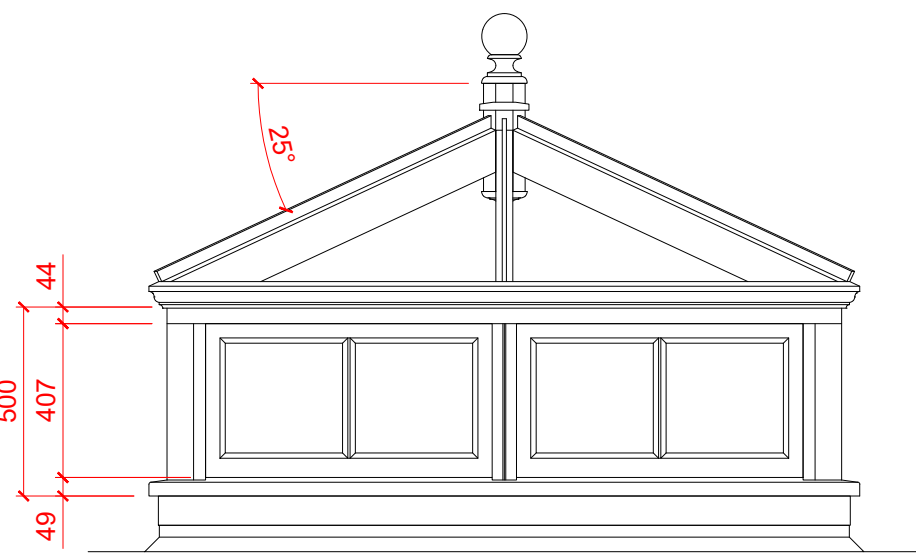


End Elevation
Scale - 1:20

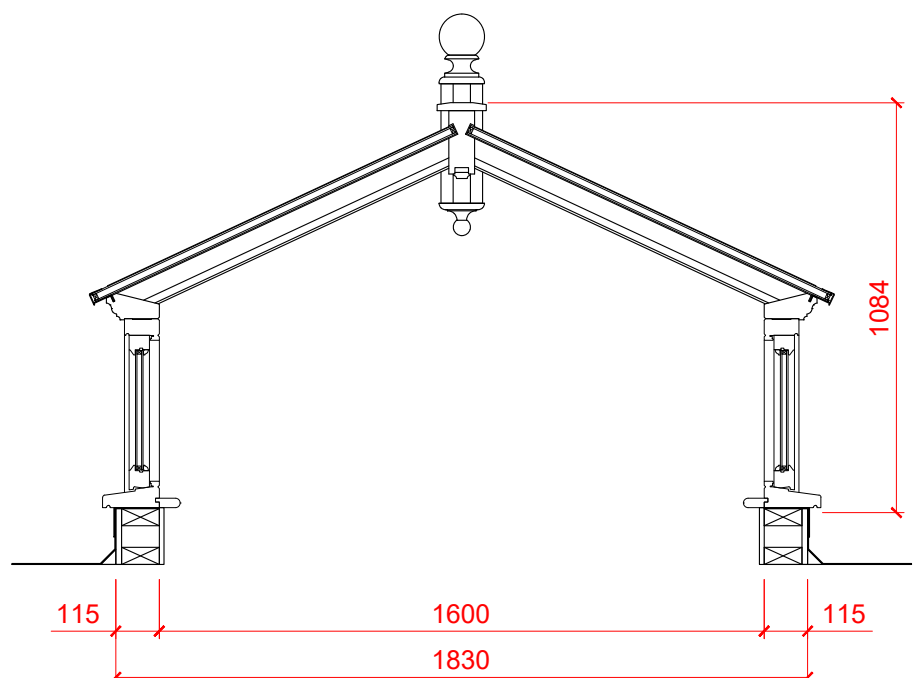

Section
Scale - 1:20

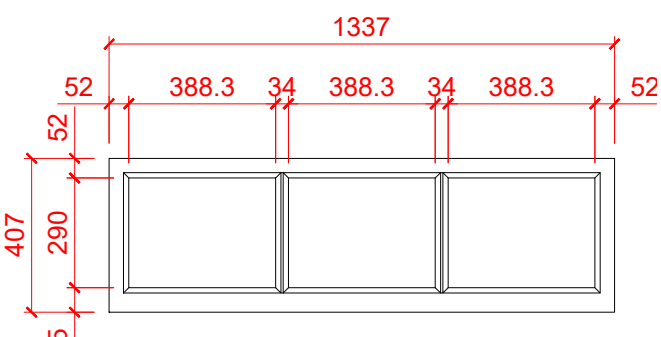

Casement A Detail
2 No. Required
Top Hung Outward Opening
via Electric Motor
Scale - 1:20

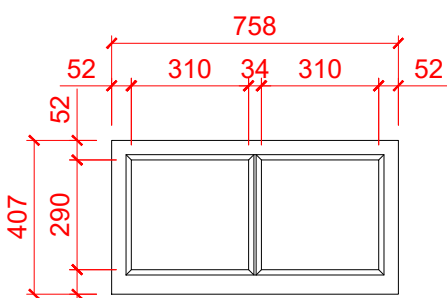

Casement B Detail
8 No. Required
Fixed
Scale - 1:20

NAME	McCarthy and Associates		
SITE	Deliver to ST3 6HP		
DRG. TITLE	25° Lantern c/w Side Frames		
SCALE	1:20	PAPER.	A1
DRAWN	H.J.B	DATE	17/08/22
REVISION	-		
DRG. No.	TWRL-5003-001		
THIS DRAWING MAY NOT BE REPRODUCED IN PART OR IN WHOLE COPYRIGHT © FINE GLASS BUILDINGS LTD. 2012			