



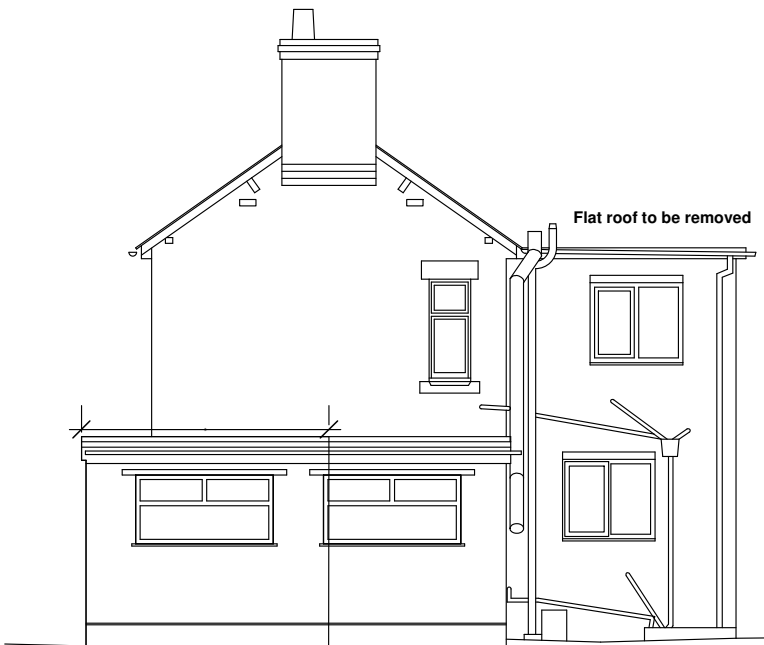


Datum: 185.00m.
Elevation 1.
Existing South Elevation
Scale 1:100

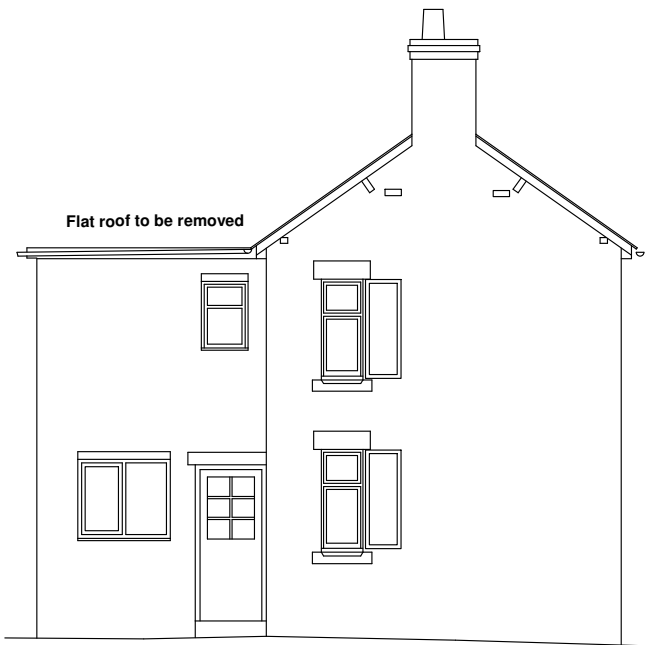


Datum: 185.00m.
Elevation 2.
Existing East Elevation
Scale 1:100




Datum: 185.00m.
Elevation 3.
Existing West Elevation
Scale 1:100

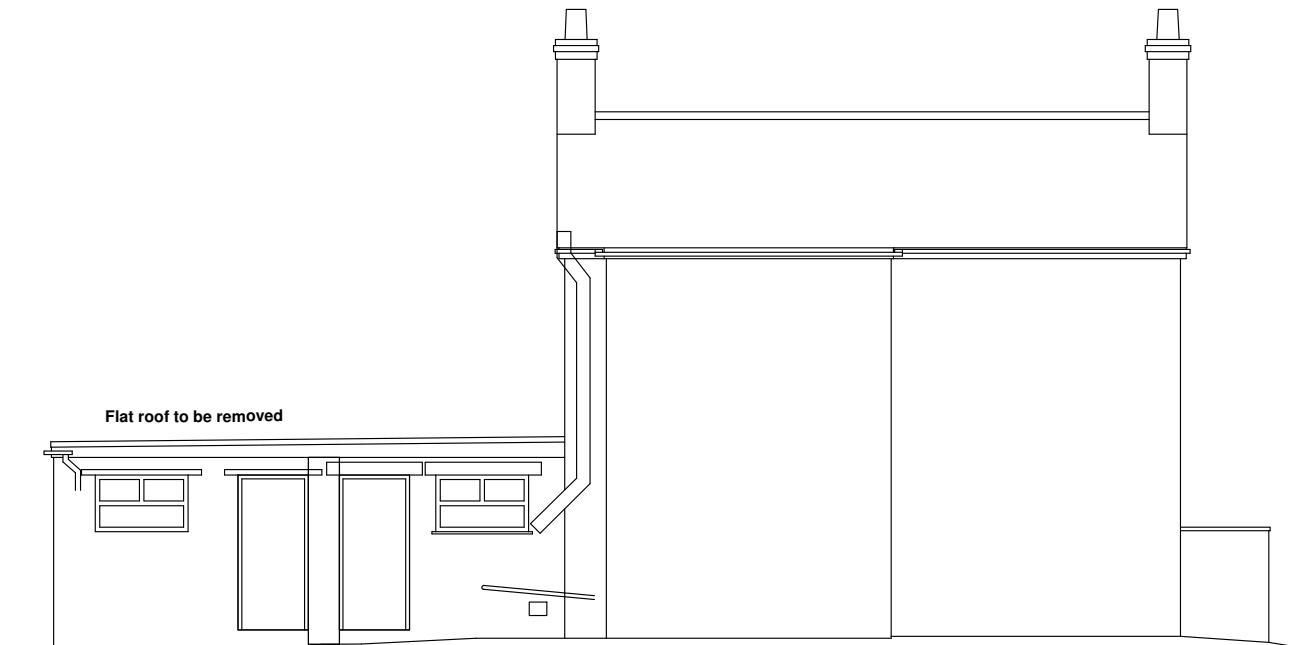


Datum: 185.00m.
Elevation 4.
Existing South Elevation

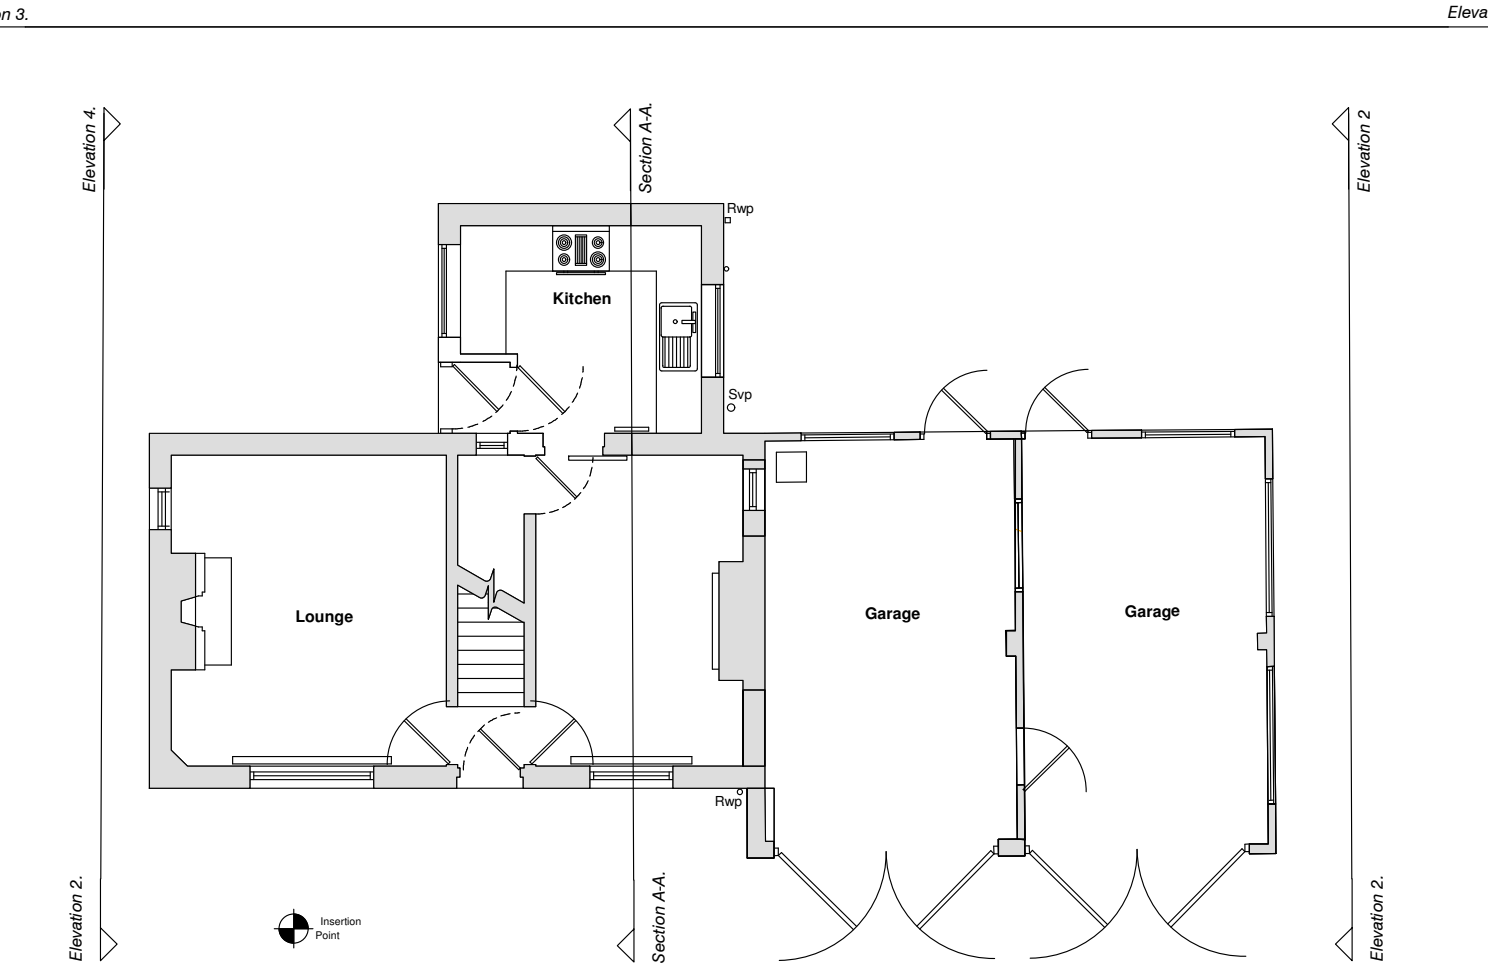

Existing Ground Floor Plan

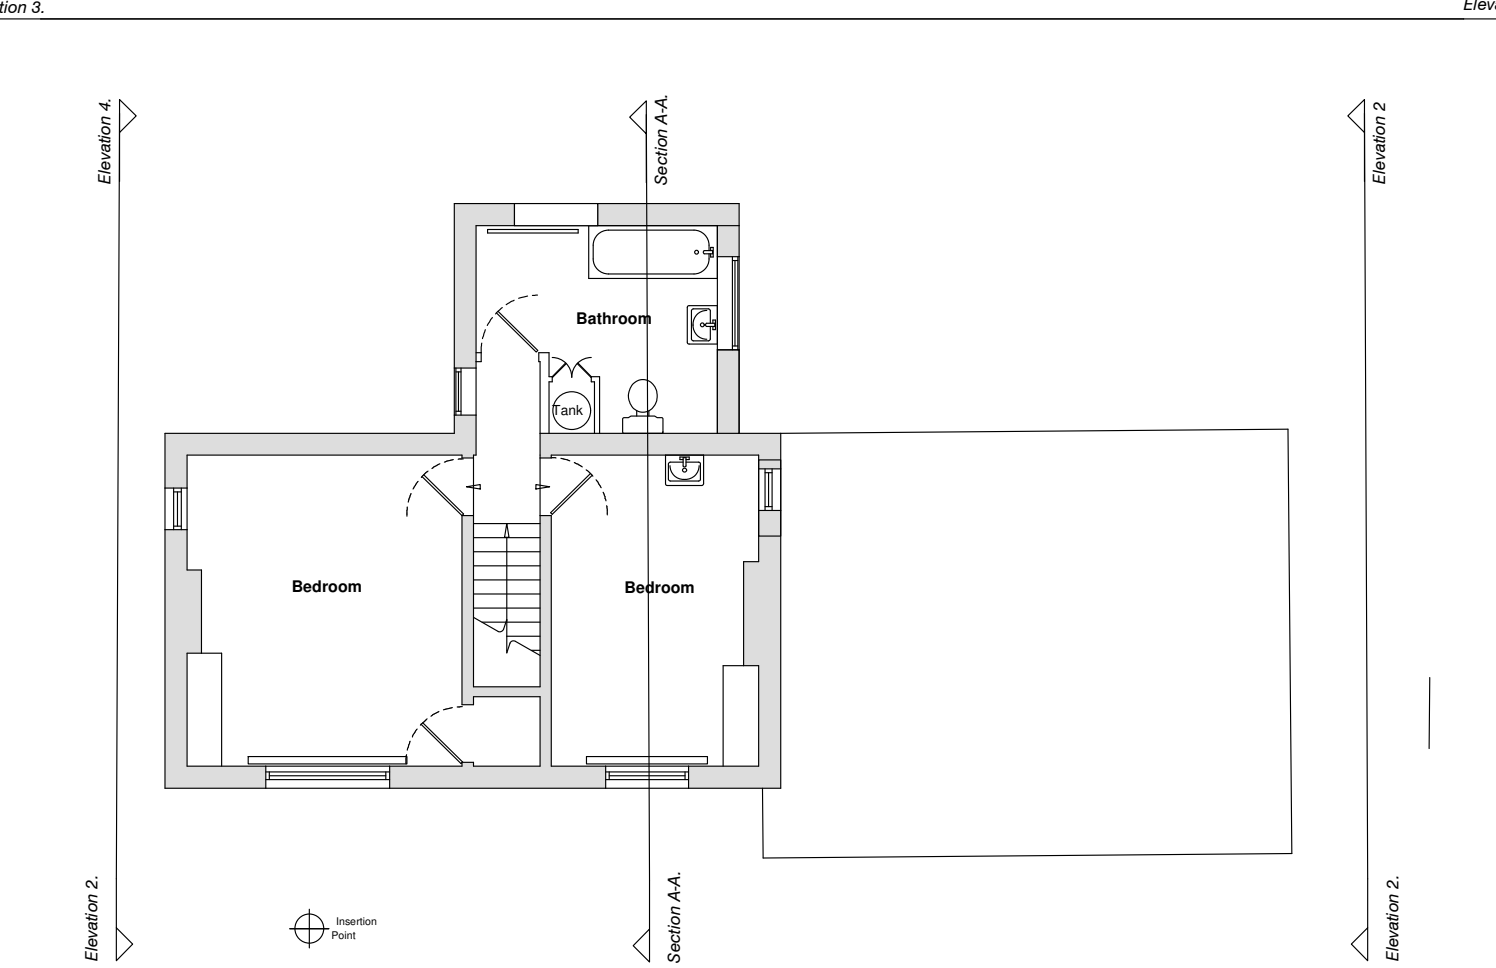


Existing First Floor Plan

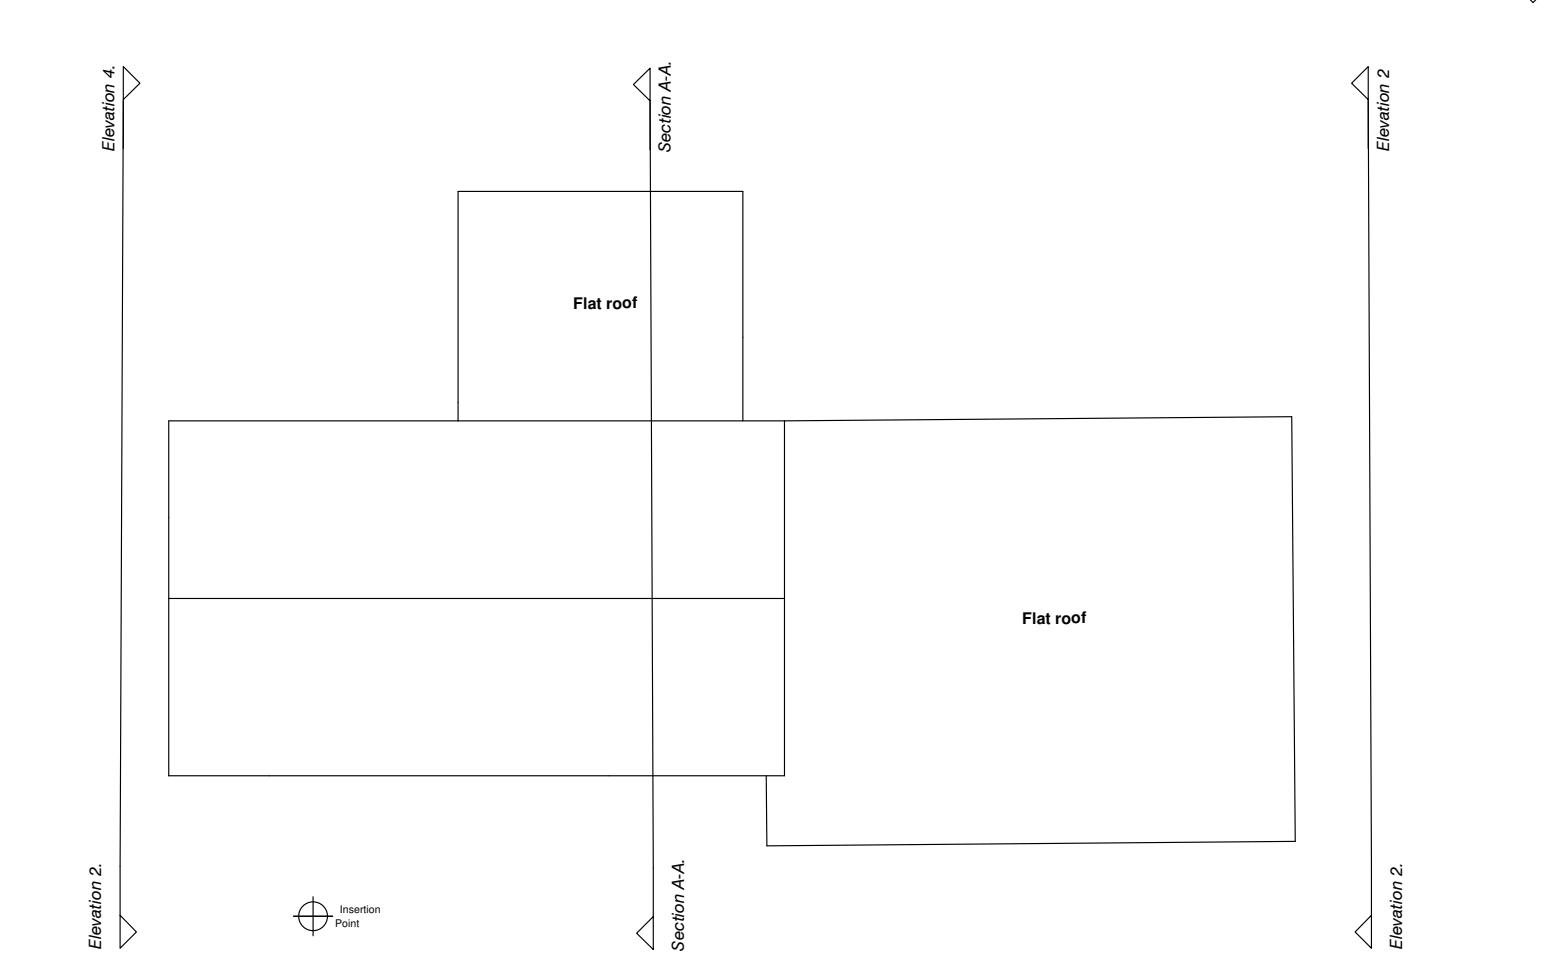

Existing Roof Plan



Datum: 185.00m.
Elevation 1.
Proposed South Elevation
Scale 1:100

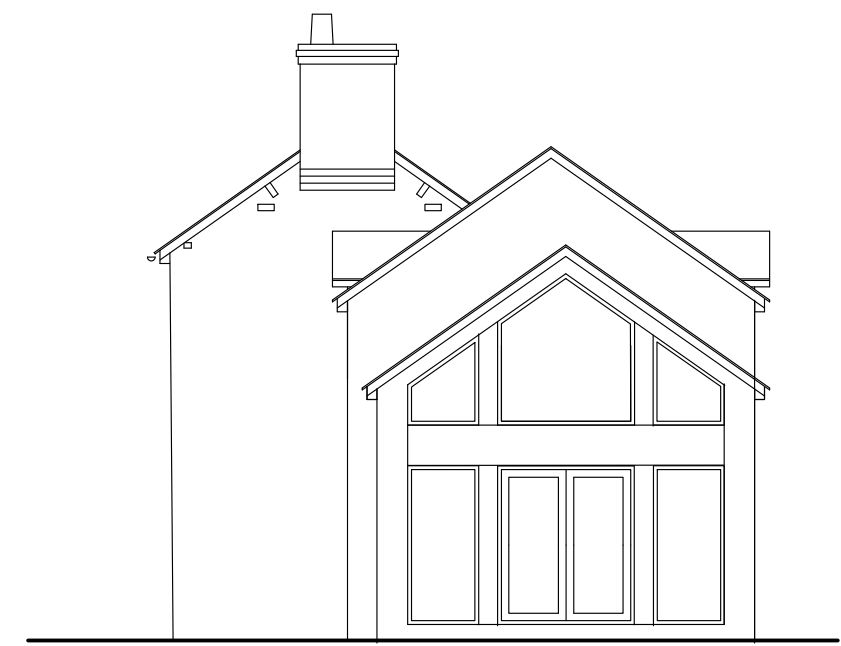



Datum: 185.00m.
Elevation 2.
Proposed East Elevation
Scale 1:100




Datum: 185.00m.
Elevation 3.
Proposed West Elevation
Scale 1:100




Datum: 185.00m.
Elevation 4.
Proposed South Elevation
Scale 1:100

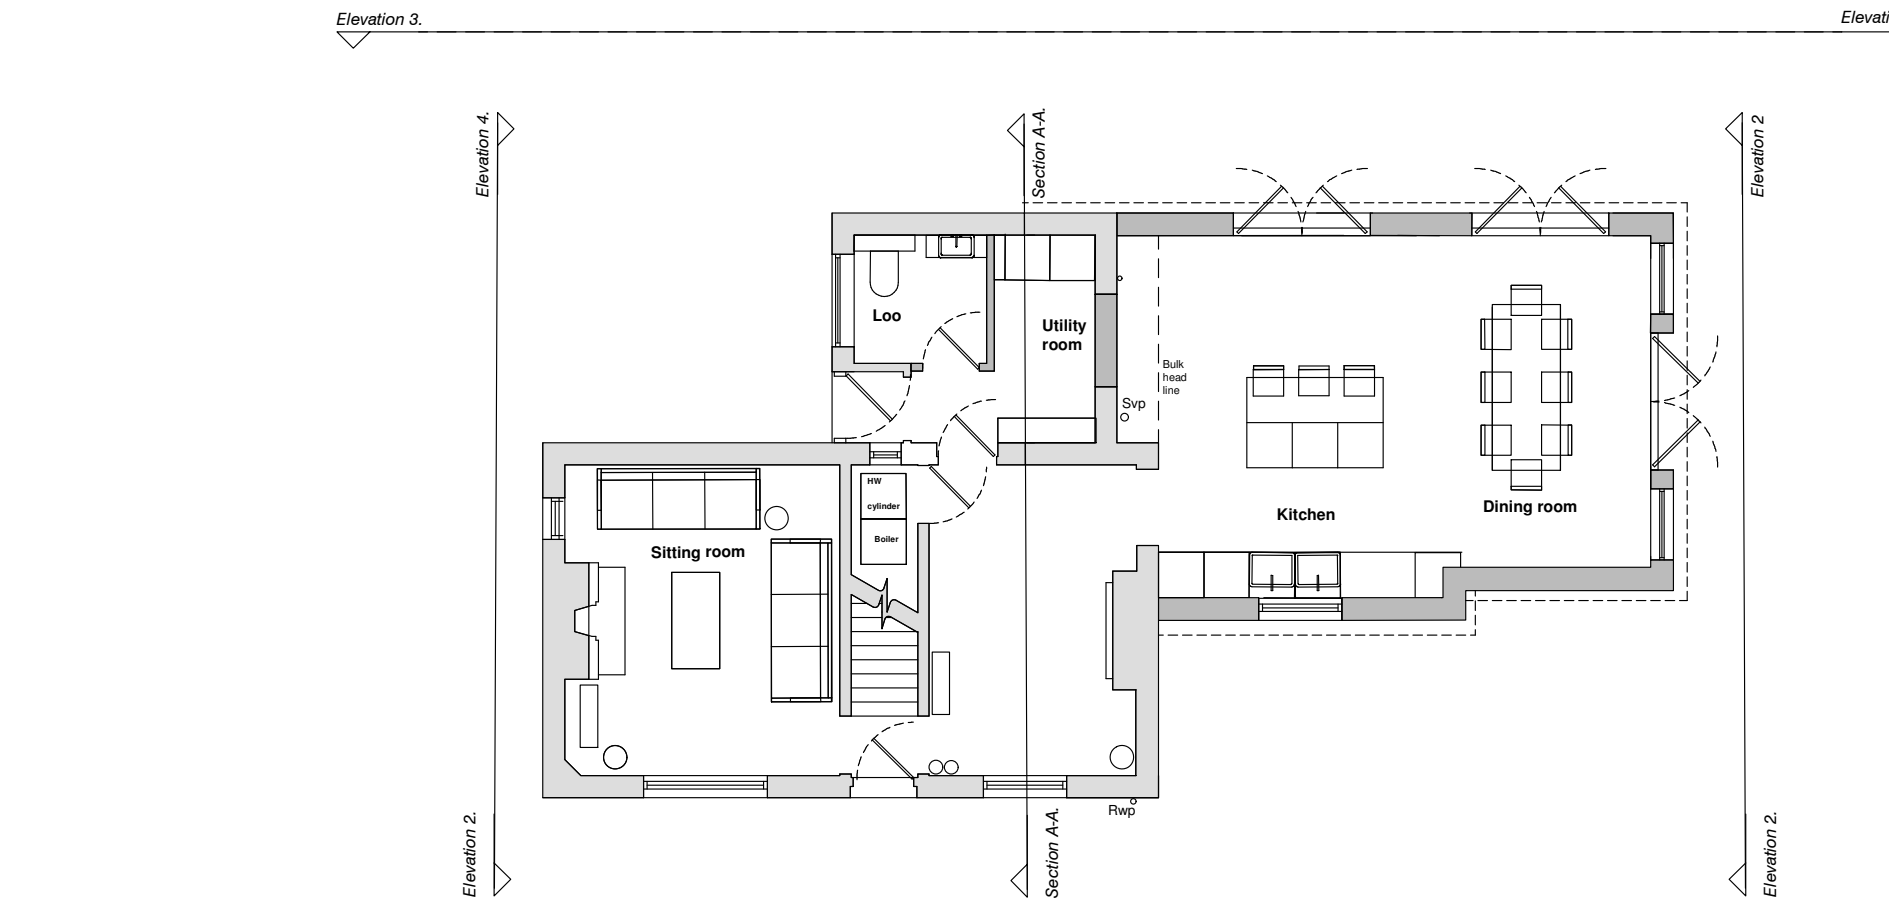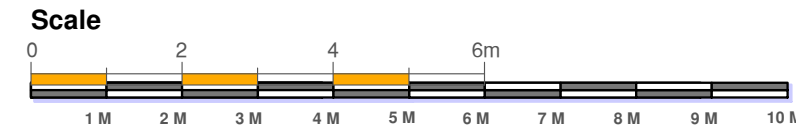

Proposed Ground Floor Plan
Scale 1:100

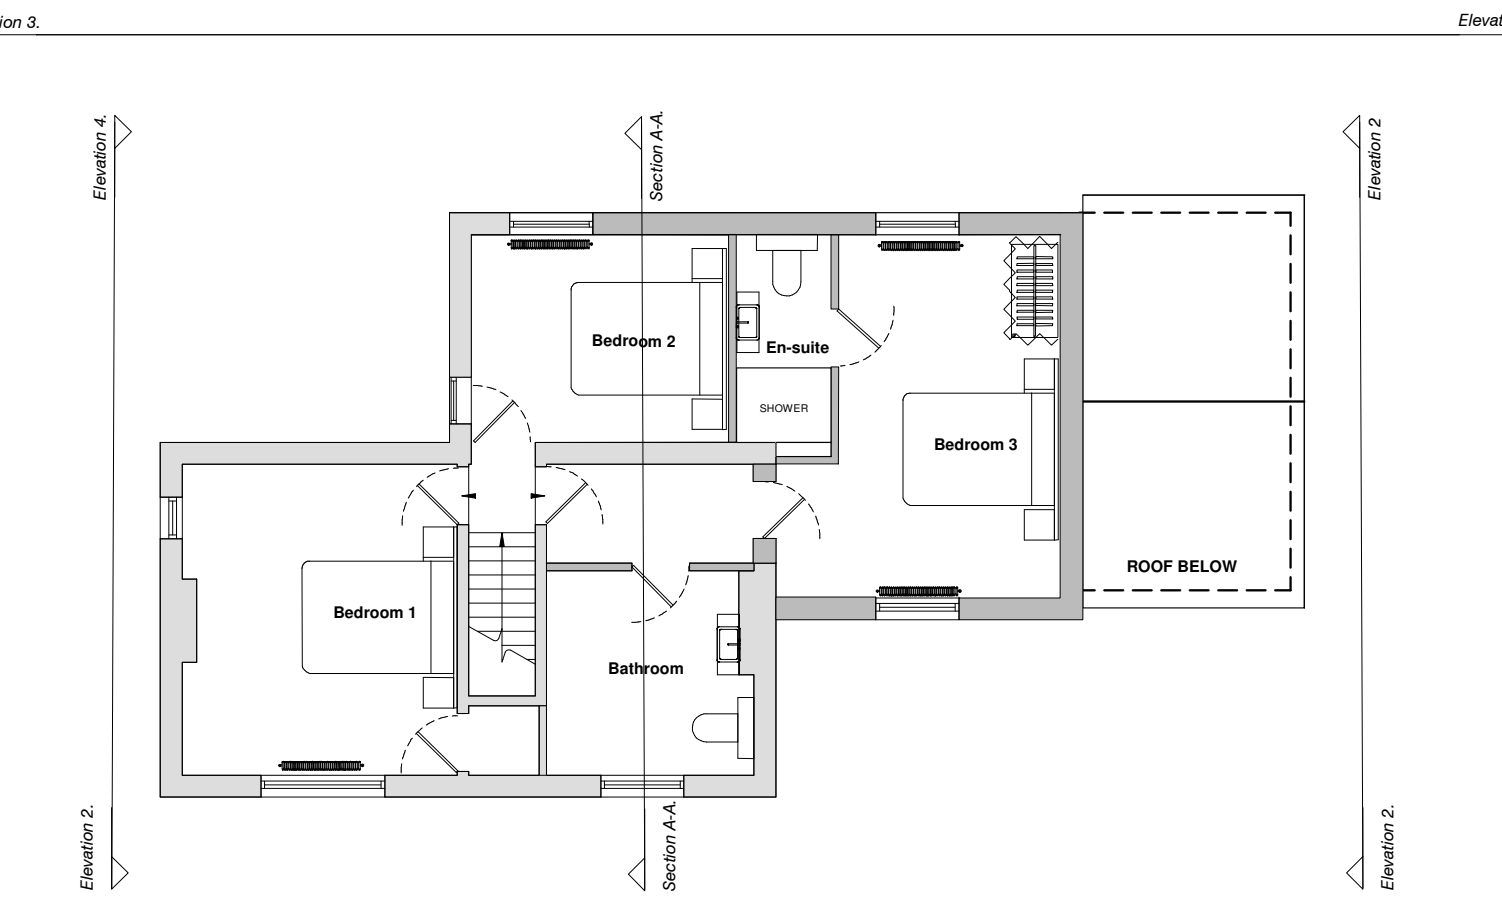

Proposed First Floor Plan
Scale 1:100

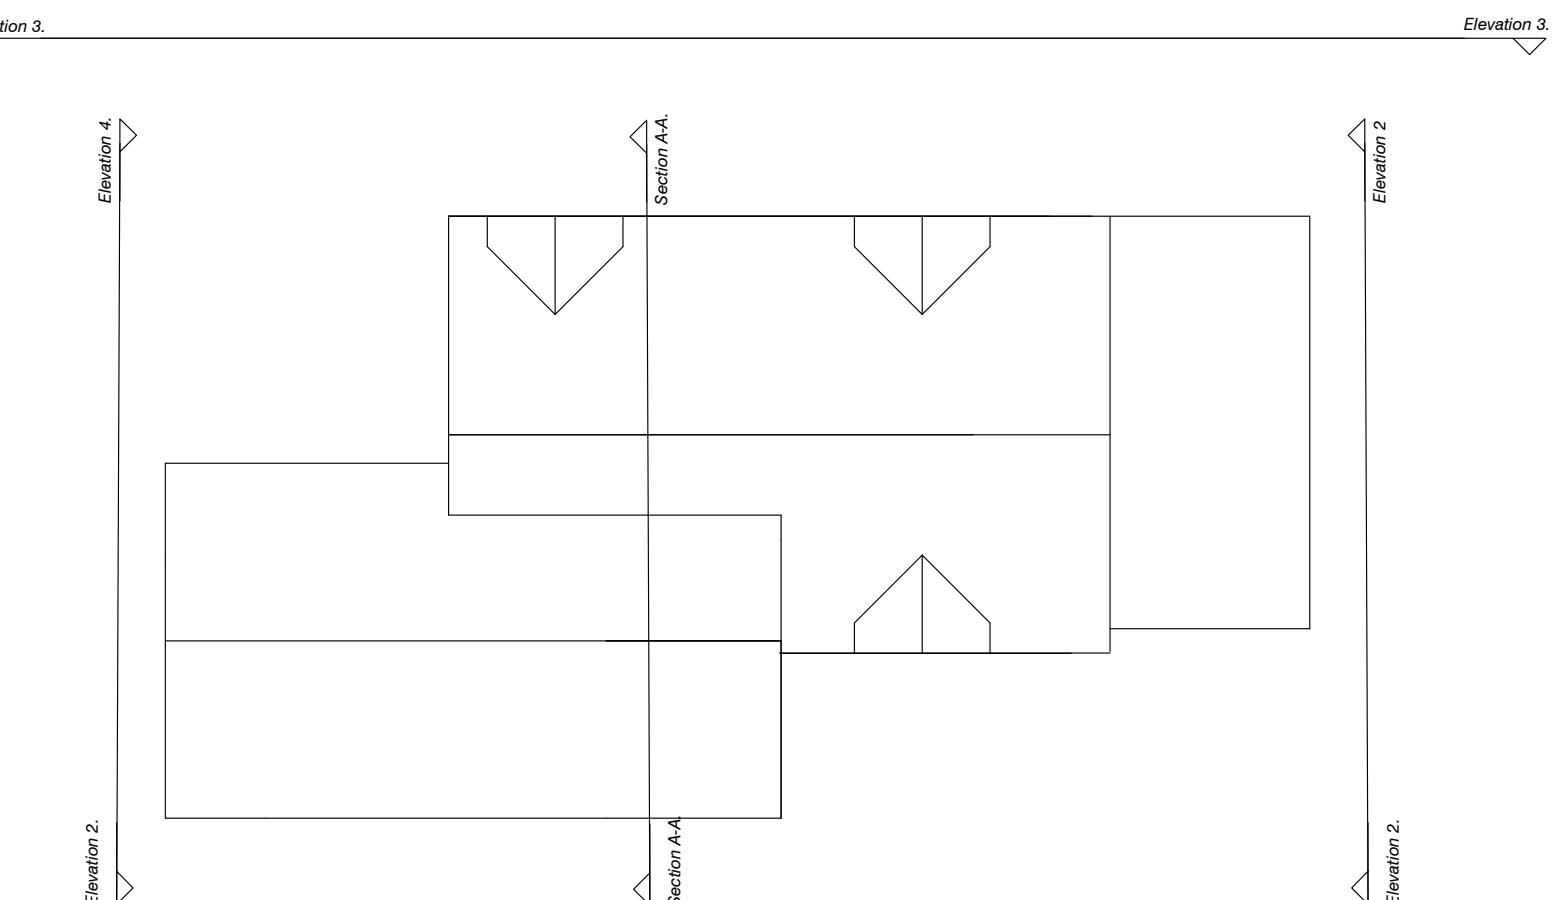

Proposed Roof Plan
Scale 1:100

REV - A	28.07.2021
REVISION	DATE