

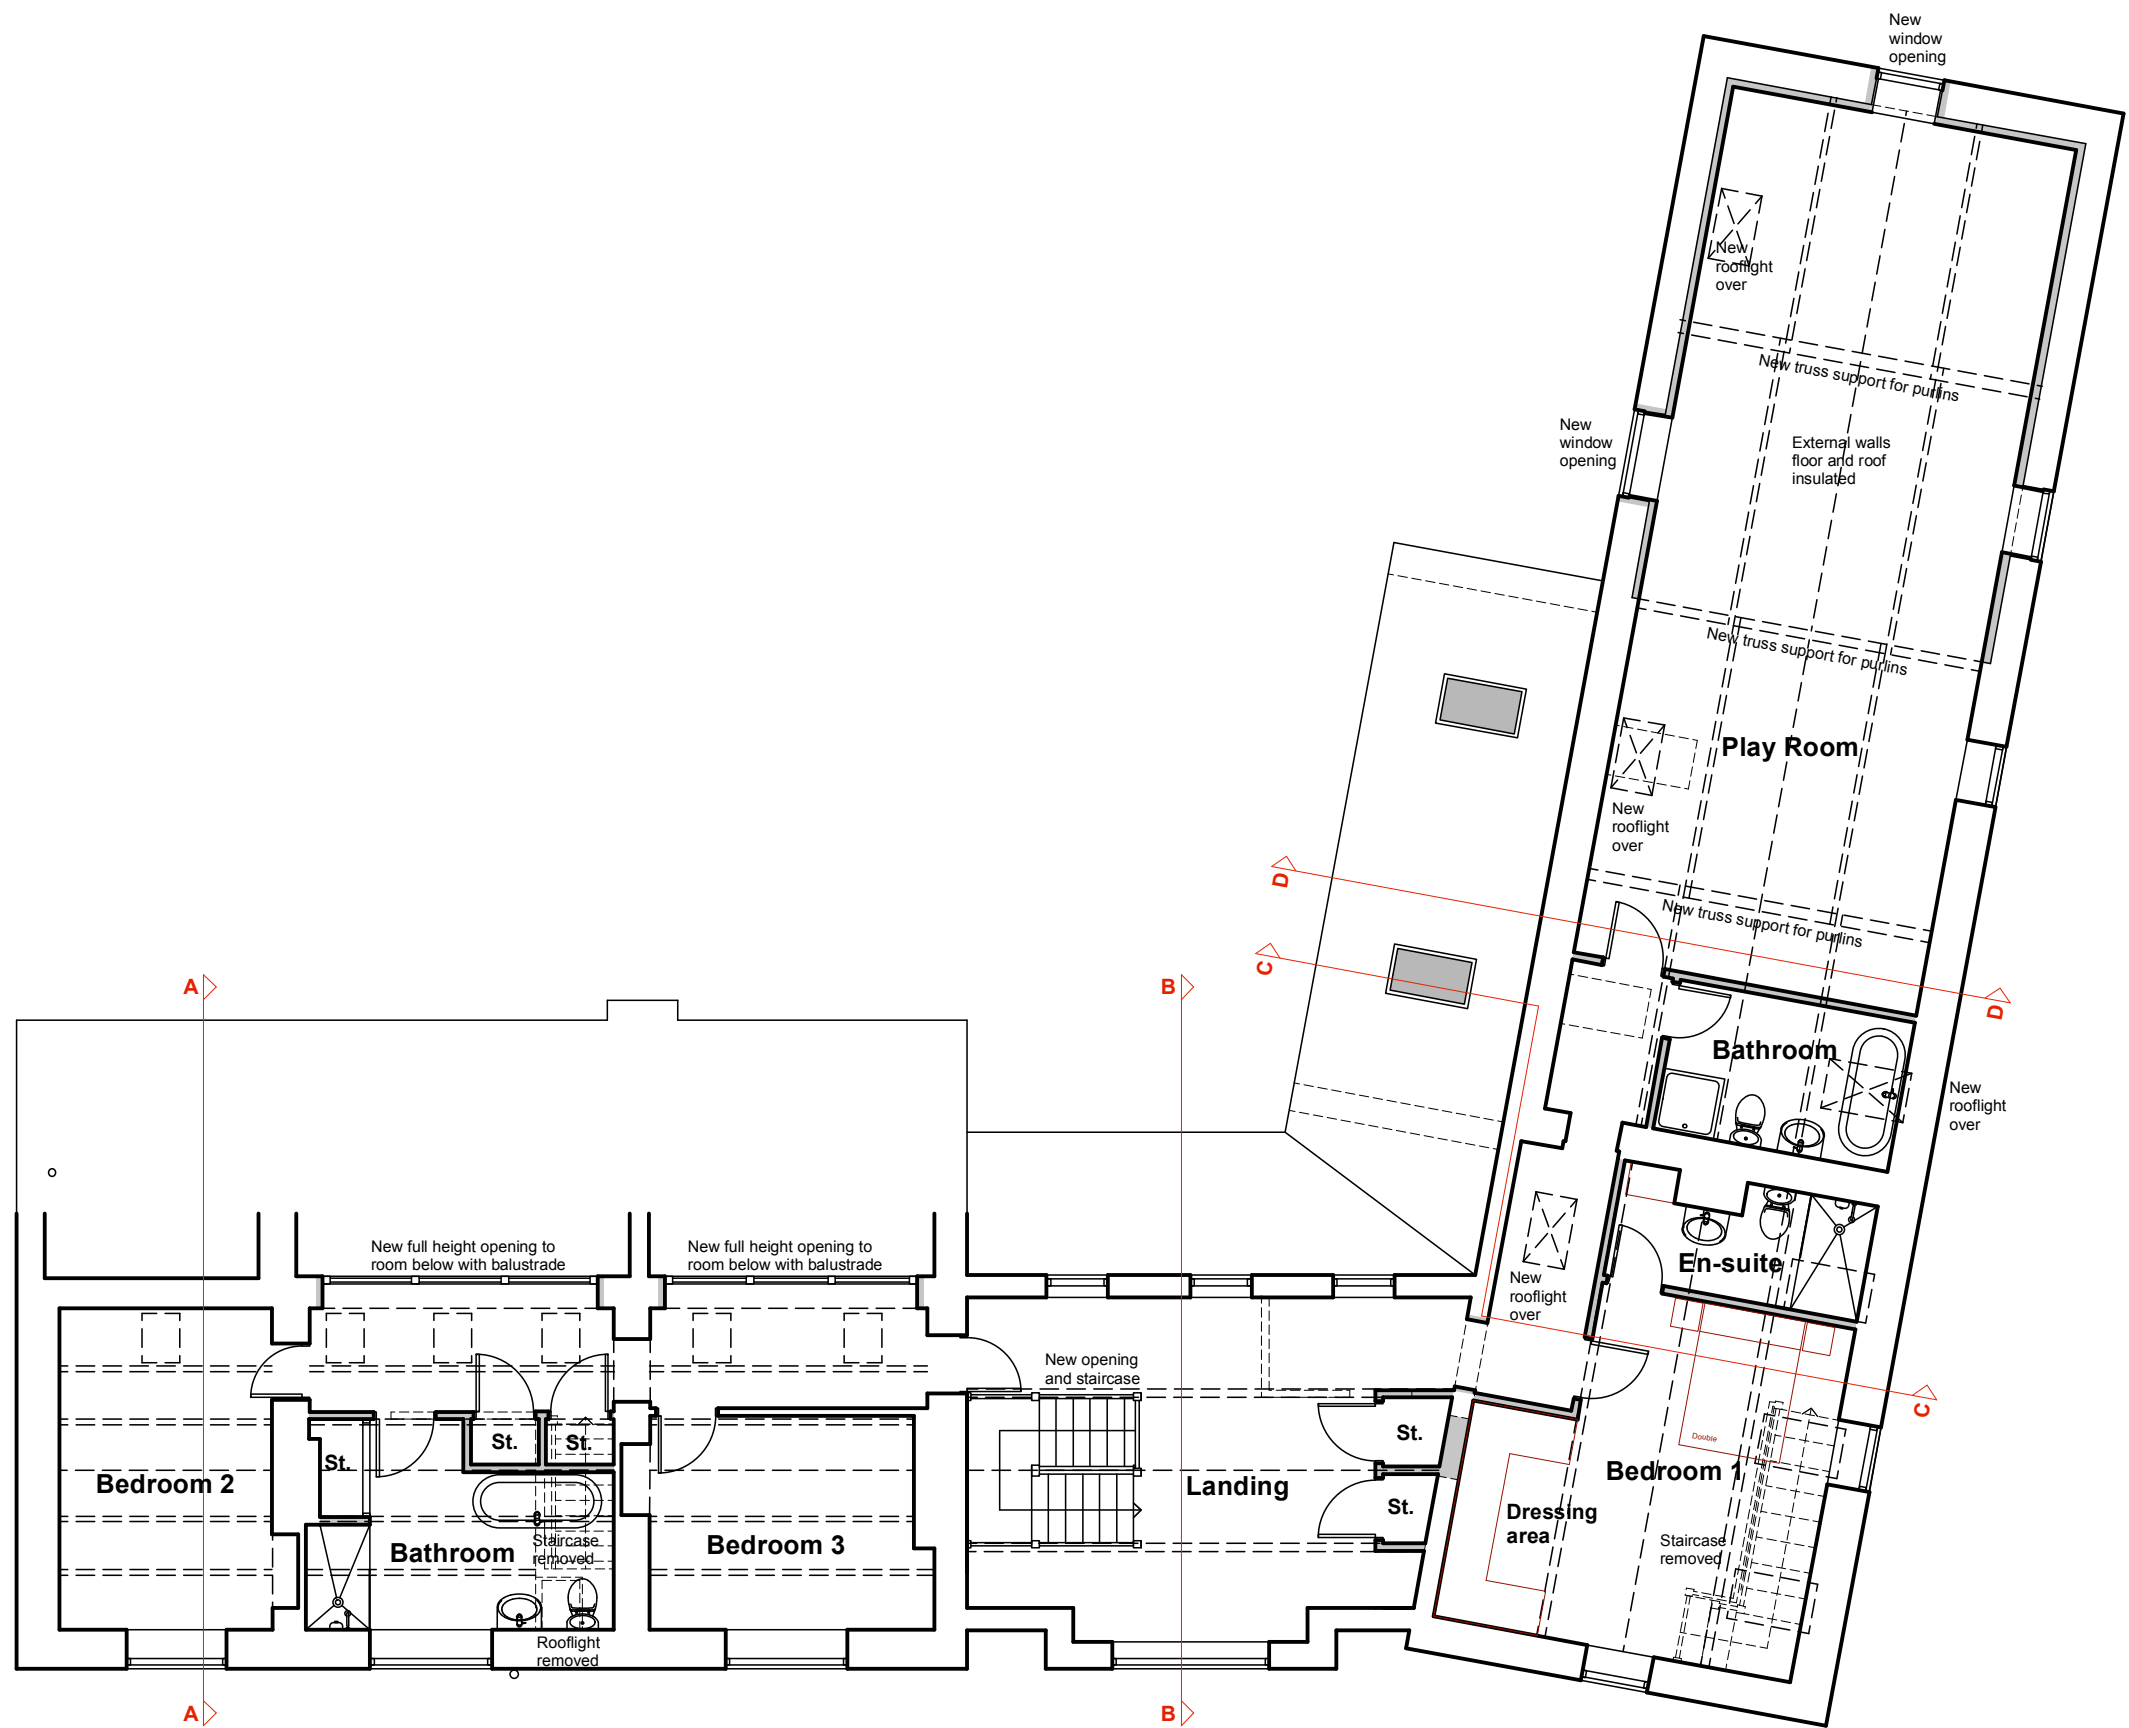


Do not scale from this drawing for construction purposes

SCALE Metres (1:100)

 

First Floor Plan

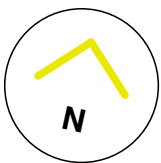

revision	date	item	by
----------	------	------	----

James De Santis : Architect

406 Buxton Road Macclesfield Cheshire SK11 7EP

t : 07971 197 754

e : james@jamesdesantisarchitect.com

w : jamesdesantisarchitect.com

project
**Well Beach Askerbank Lane Rushton Spencer SK11 0QU
for Nigel and Sue Baker-Brian**

drawing
Proposed First Floor Plan

scale	plot size	date	drawn by
1:100	A3	05.2022	JDS
job no.	drawing no.	revision	
JDS165	22	A	